

Notes:

All dimensions to be verified on site. Do not scale this drawing. All discrepancies to be clarified with the project architect. All drawings are to be used in accordance with the Architect's Ltd and its use on the condition it is not reproduced, reprinted or disclosed to any unauthorised person, either wholly or in part without written consent of kei barr Architects Ltd. This drawing is to be read in conjunction with all relevant consultation drawings and drawings and specifications. Ordnance Survey material is used with the permission of The Controller of HMSO. Crown copyright AR 159670.



Scale 1:500 0 500 1000

Scale 1:500 0 5000 10000

Drawings may be scaled for the purposes of a Planning Application

01	Issued for Planning Application	KS	09/12/16
----	---------------------------------	----	----------

REV:	DESCRIPTION:	BY:	DATE:
PLANNING			


kei barr architects ltd

64 Harcourt Road
Buckley, WID3 3PE
07980956520
k-b-a.co.uk

CLIENT:	Mr Hutchinson & Ms Romero
STATUS:	Proposed
PROJECT:	Single Storey Rear Extension and Loft Conversion at 4 Theodora Way Pinner HA5 2RA


TITLE: PROPOSED L1 & L2 PLANS

SCALE AT A2:	DATE:	DRAWN:	CHECKED:
as indicated	08.11.16	KB	KB
PROJECT NO:	DRAWING NO:	REGION:	
1649	031	01	

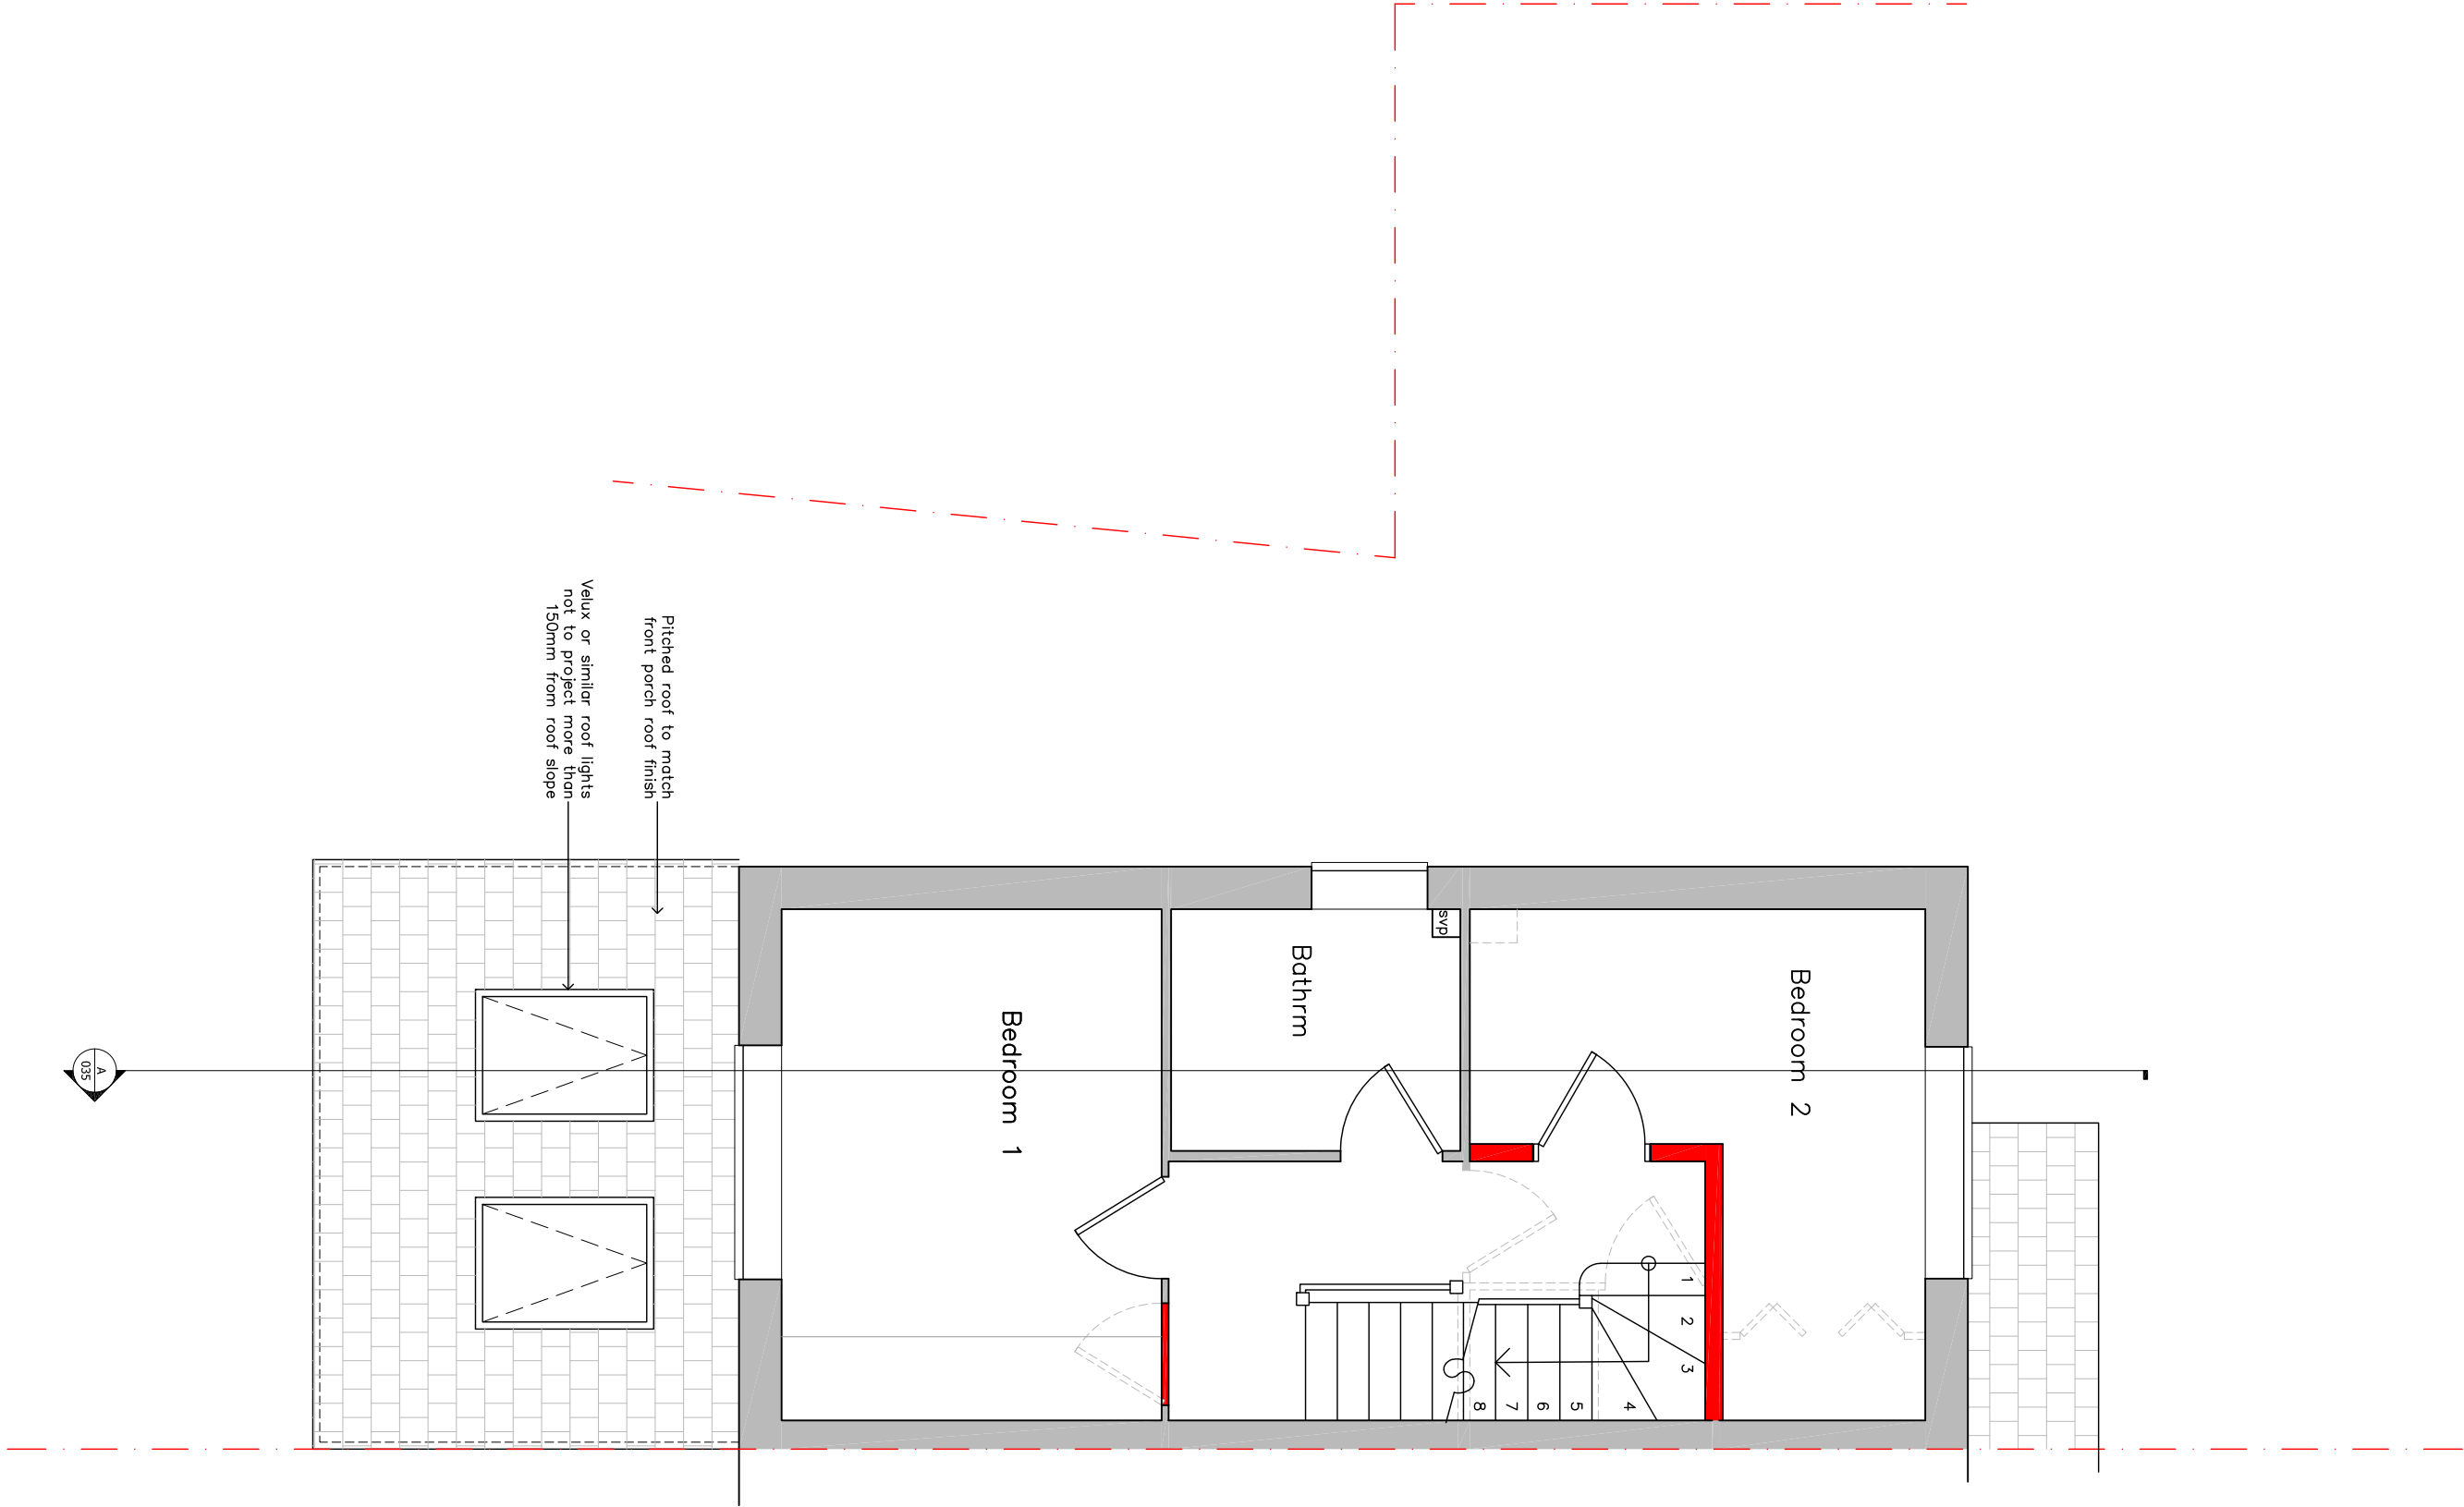

Proposed First Floor Plan

Scale: 1:50

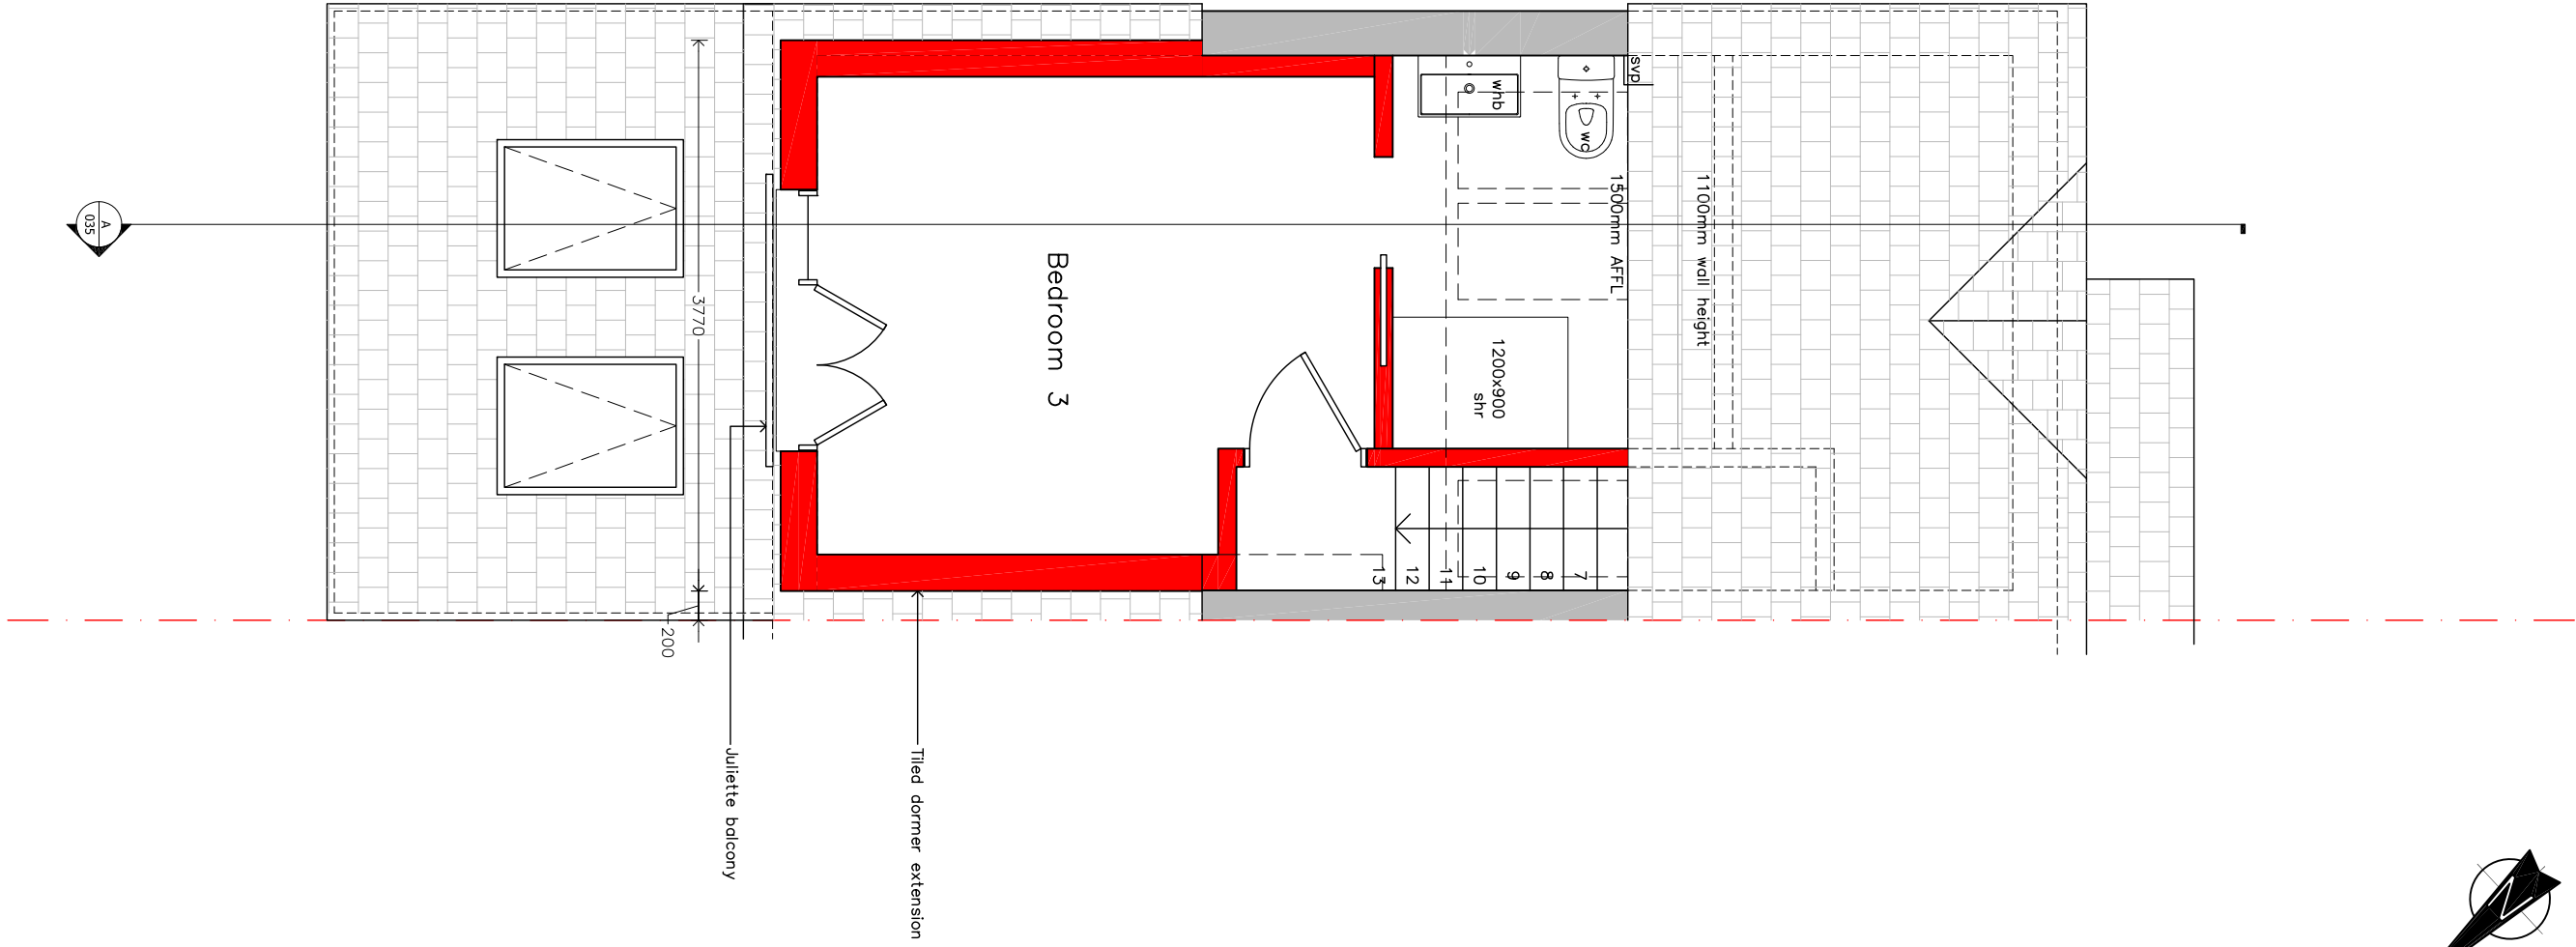

Proposed Loft Floor Plan

Scale: 1:50