


Notes:


All dimensions to be verified on site. Do not scale this drawing. All discrepancies to be clarified with the project architect. This drawing is the property of Keir Barr Architects Ltd and is to be used on the condition it is not reproduced, reformed or disclosed to any unauthorised person, either wholly or in part without written consent of Keir Barr Architects Ltd. This drawing is to be read in conjunction with all relevant planning drawings and specifications and shall not be used for any other purpose without the written consent of Keir Barr Architects. Ordnance Survey material is used with the permission of The Controller of HMSO. Crown copyright AR 159670.

Scale 1:100 0 1000 2000


Drawings may be scaled for the purposes of a Planning Application

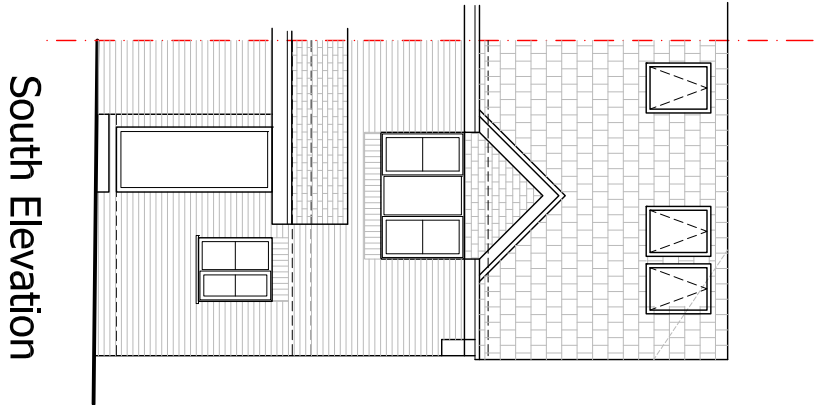


South Elevation

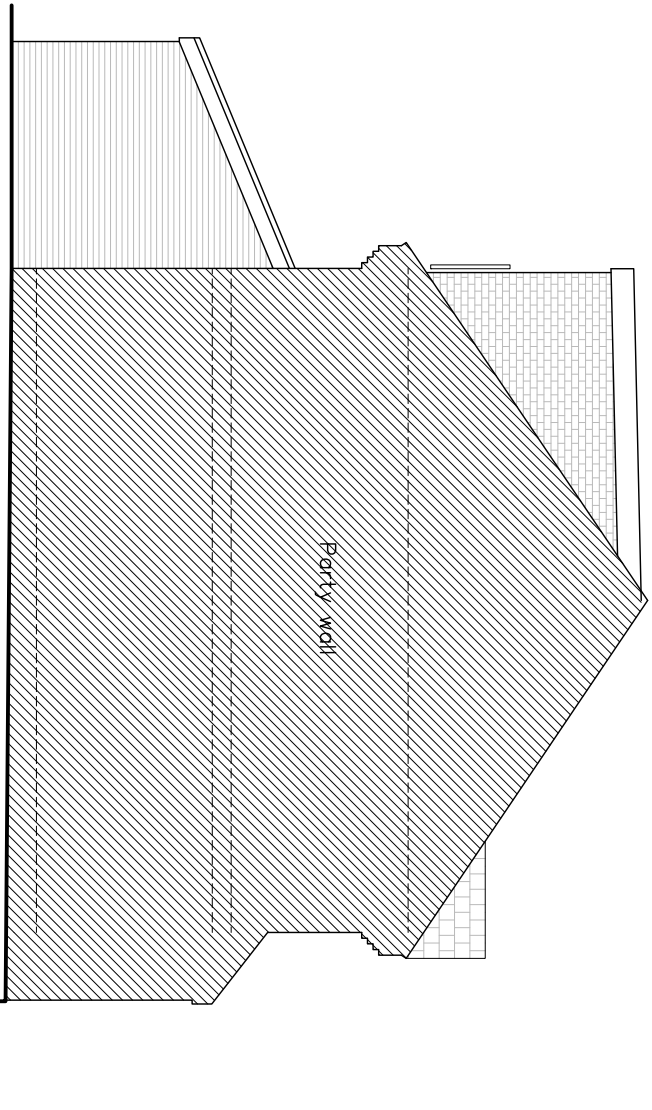

West Elevation

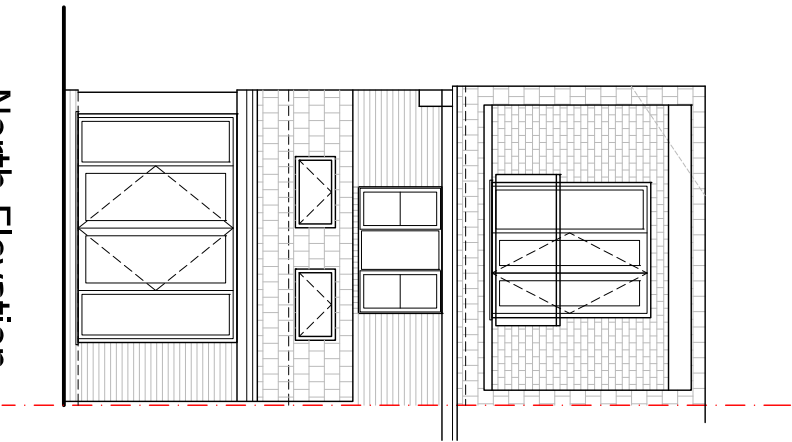

North Elevation

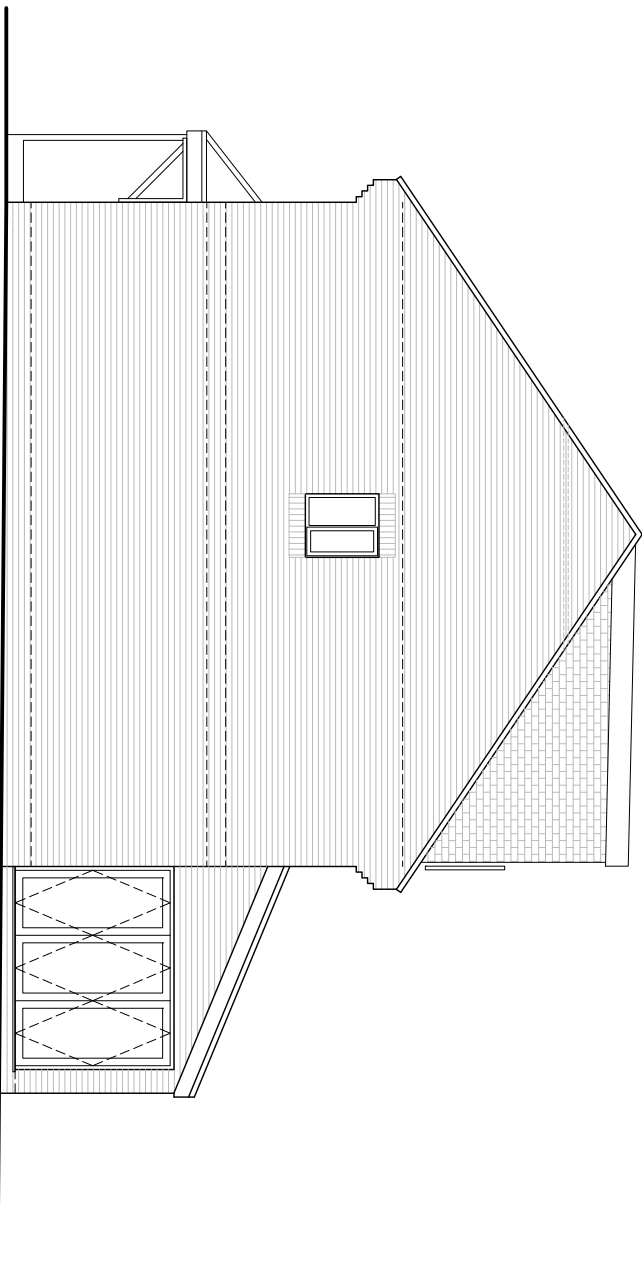

East Elevation

Proposed Elevations

Scale: 1:100

01	Issued for Planning Application	K8	02.12.16
----	---------------------------------	----	----------

REV:	DESCRIPTION:	BY:	DATE:
PLANNING			

kba
keir barr architects ltd

64 Harcourt Road
Bushley, WD23 3PE
07980956520
k-b-a.co.uk

CLIENT:	Mr Hutchinson & Ms Romero
PROJECT:	Single Storey Rear Extension and Loft Conversion at 4 Theodora Way Pinner HA5 2RA

TITLE:	PROPOSED ELEVATIONS
--------	---------------------

SCALE AT A2:	DATE:	DRAWN:	CHECKED:
as indicated	08.11.16	K8	K8
PROJECT NO:	DRAWING NO:	REGION:	
1649	036	01	