



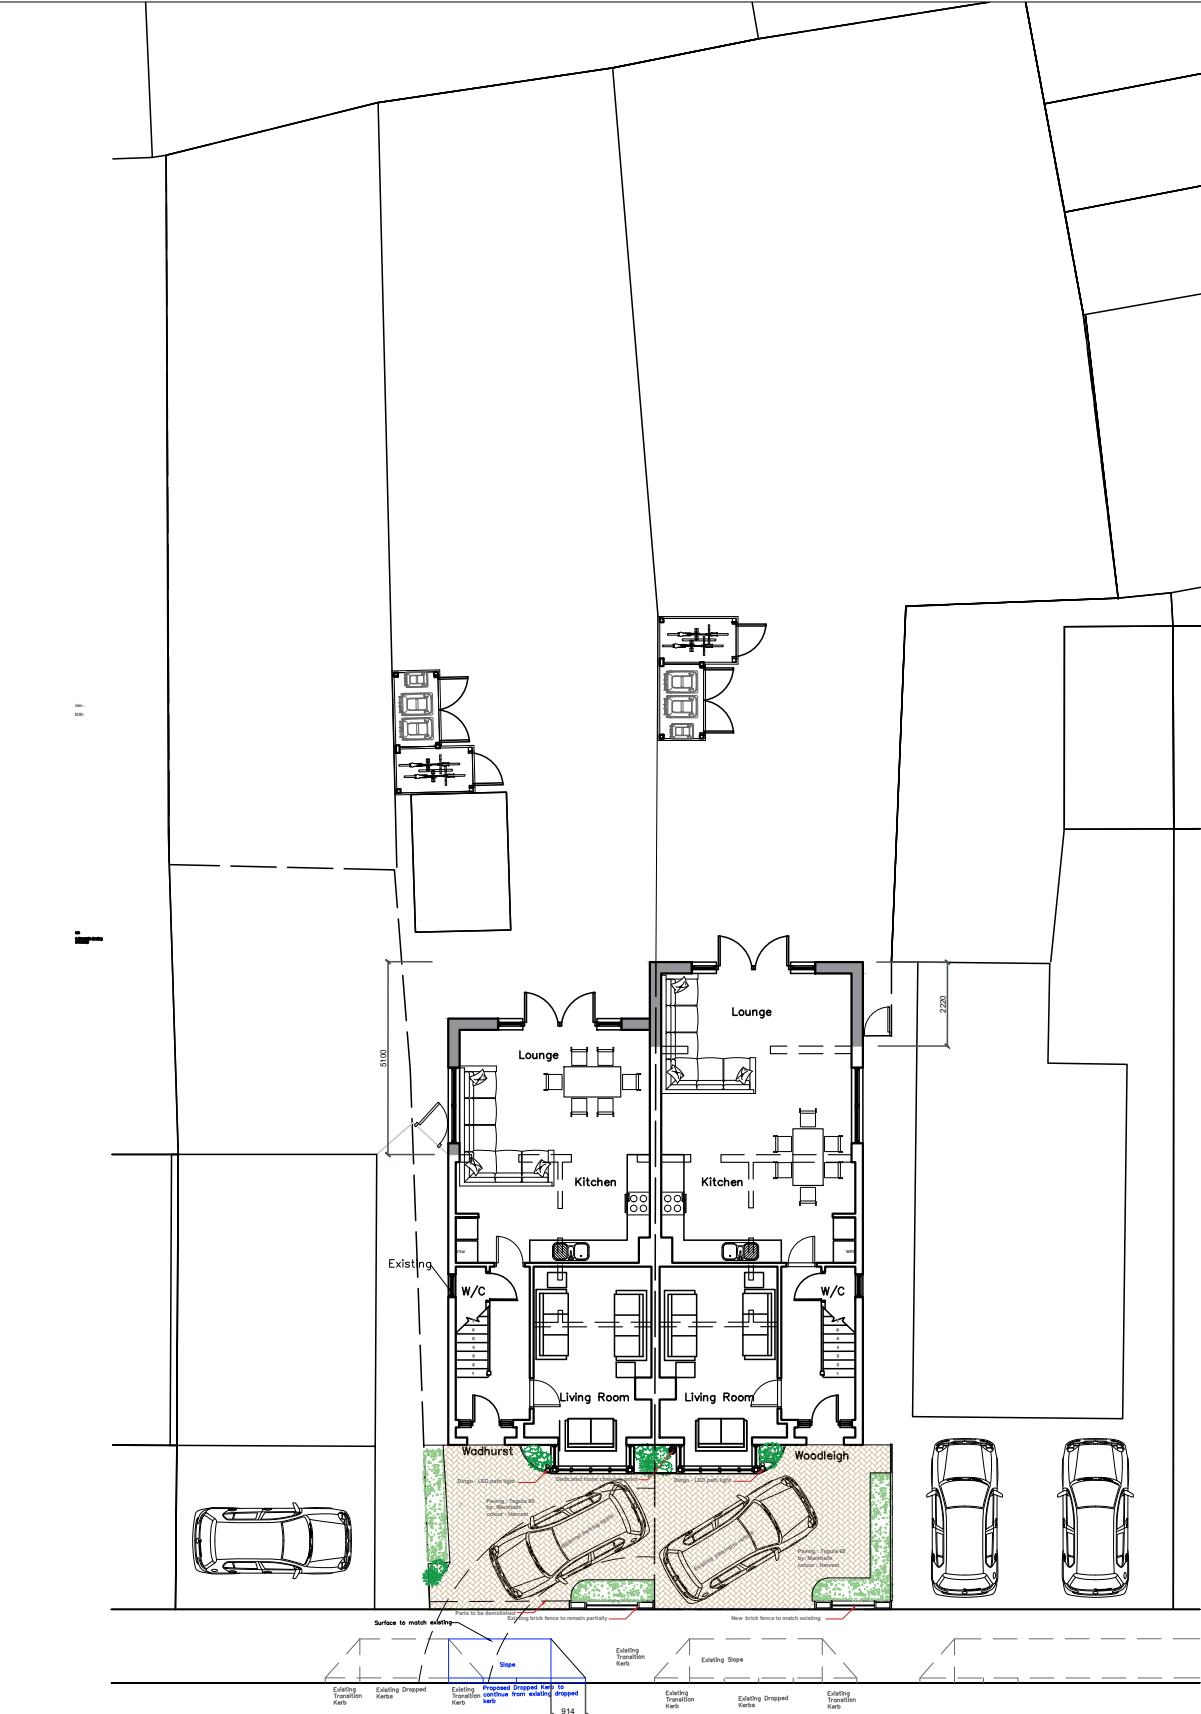

GROUND FLOOR PLAN
1:50 with location of Bins/Bikes Stores

BIKES/BINS STORES

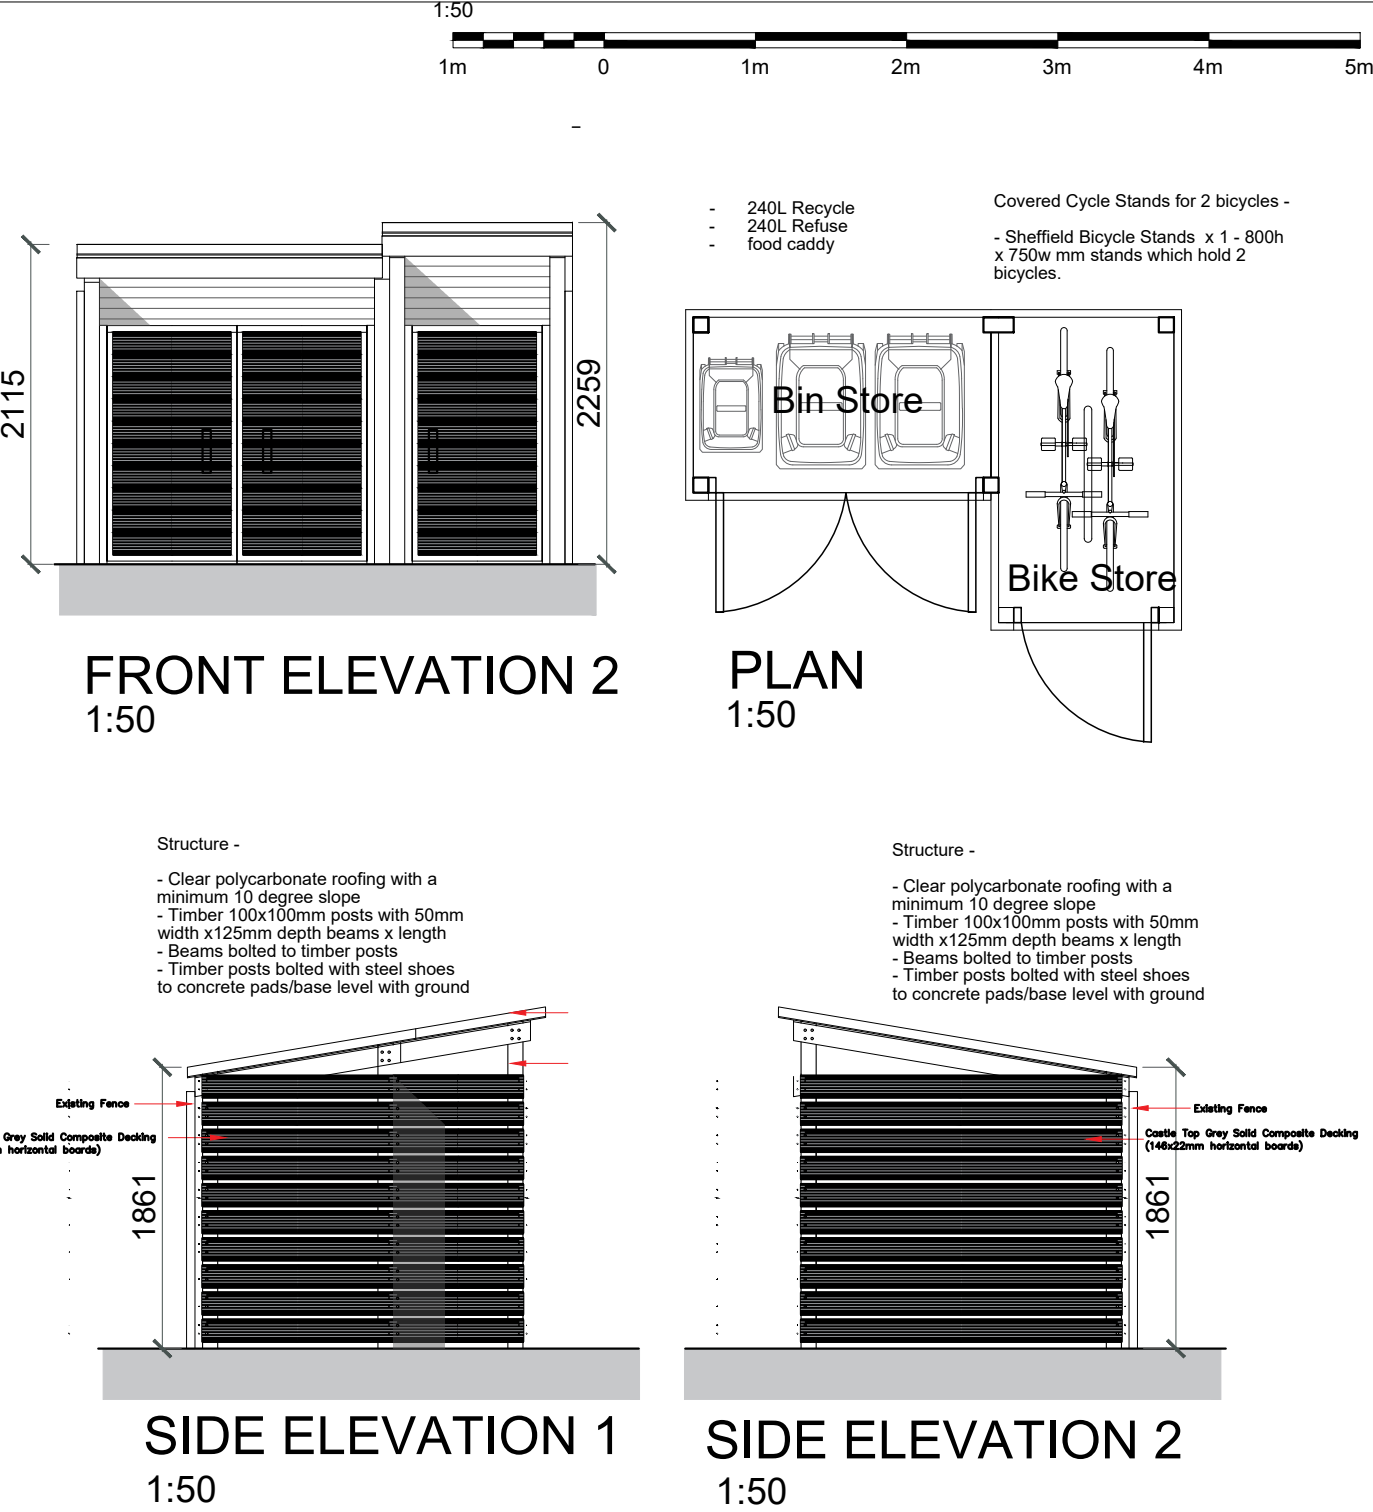

CONDITION 4: BIN/BIKES STORES

Ref.	Revision	Date	By	CTfooAssociates Chartered Architects Design Consultants ALL DIMENSIONS TO BE CHECKED ON SITE ONLY TO BE SCALED FOR PLANNING AND BUILDING REGULATIONS Client : MR AMID YUSSOF and JAN MANDOZAI				Project: Wadhurst and Woodleigh, Chiltern View Road, Uxbridge, UB8 2PF		
				SUITE 5 Wesley Chambers Queens Road Aldershot, Hants GU11 3JD VAT No. 521713086 Tel. 01252 315 170 Fax. 01252 315 176 E-mail address : ctfoo@btconnect.com Website address : www.ctfooarchitects.co.uk				Scale: A3 @ 1:50 & 1:200		
								Job number: 1640		
								Date: 02-12-2020		
								Drawing number: 5/6		
								Drawn by: SN		
								Revision:		