




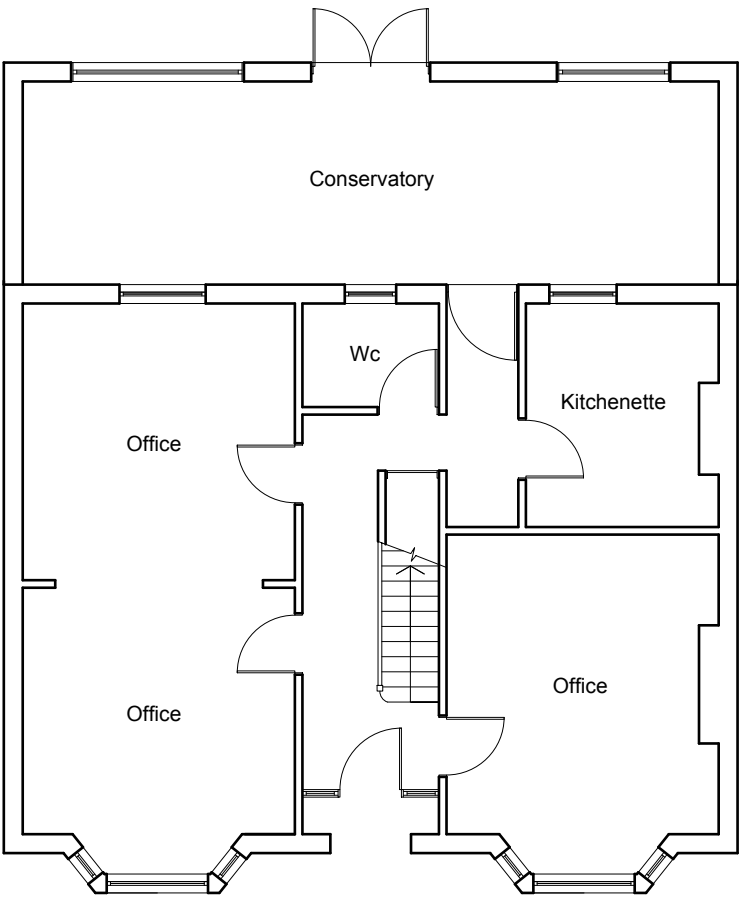



Existing Ground Floor Plan
Scale 1:100

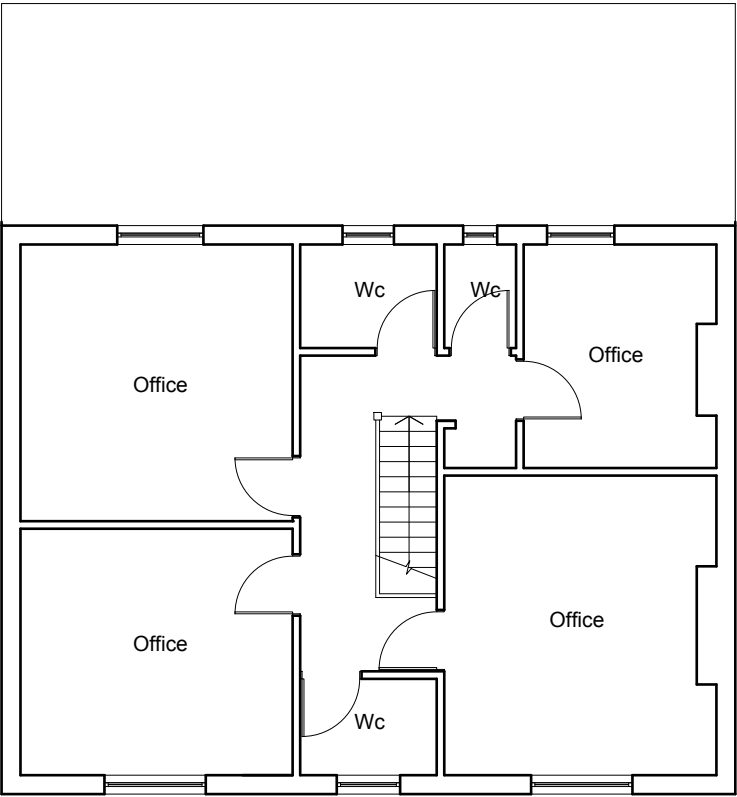


Existing First Floor Plan
Scale 1:100

 


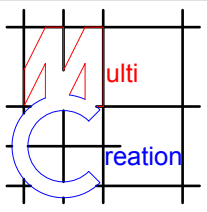	Project:	Title:	Scale: 1:100 @ A3
	Gethceln House	Existing Floor Plans	Date: 03.03.2016
	Dawley Road		Drawing No.:
	Hayes		2800 - 01/MP
	UB3 1EH		Revision
239 Western Road, Southall, Middx, UB2 5HS Tel: 020 8571 1369 info@multicreation.co.uk			

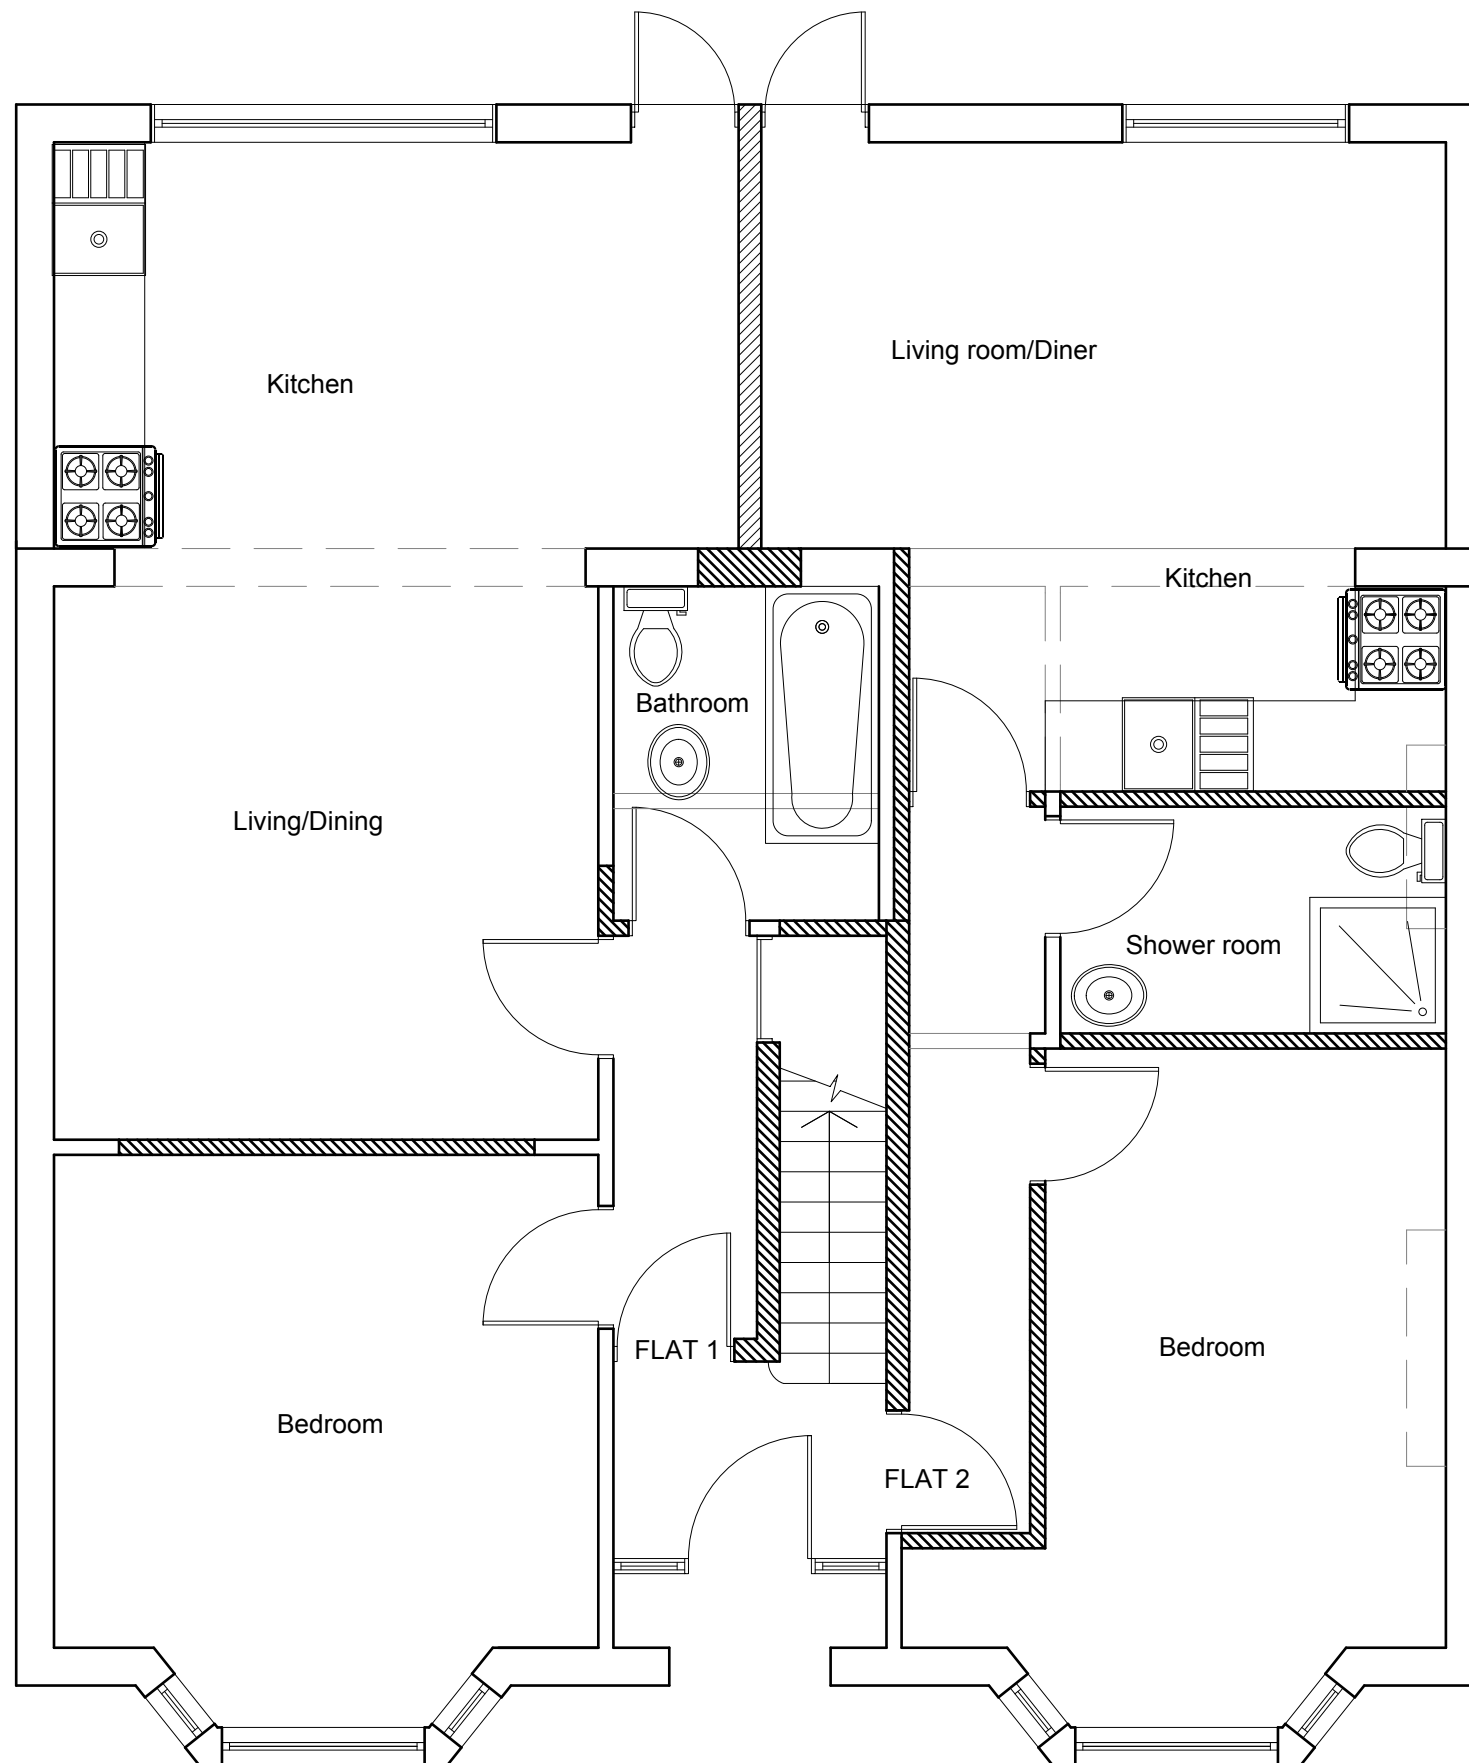


Flat 1	Ground Floor	One Bedroom
Flat 2	Ground Floor	One Bedroom
Flat 3	First Floor	Studio
Flat 4	First Floor	Studio

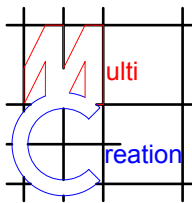	Project:	Title:	Scale: 1:50 @ A3
	Gethceln House	Proposed Ground	Date: 03.03.2016
	Dawley Road	Floor Plan	Drawing No.:
	Hayes		2800 - 06/MP
	UB3 1EH		Revision
239 Western Road, Southall, Middx, UB2 5HS Tel: 020 8571 1369 info@multicreation.co.uk			

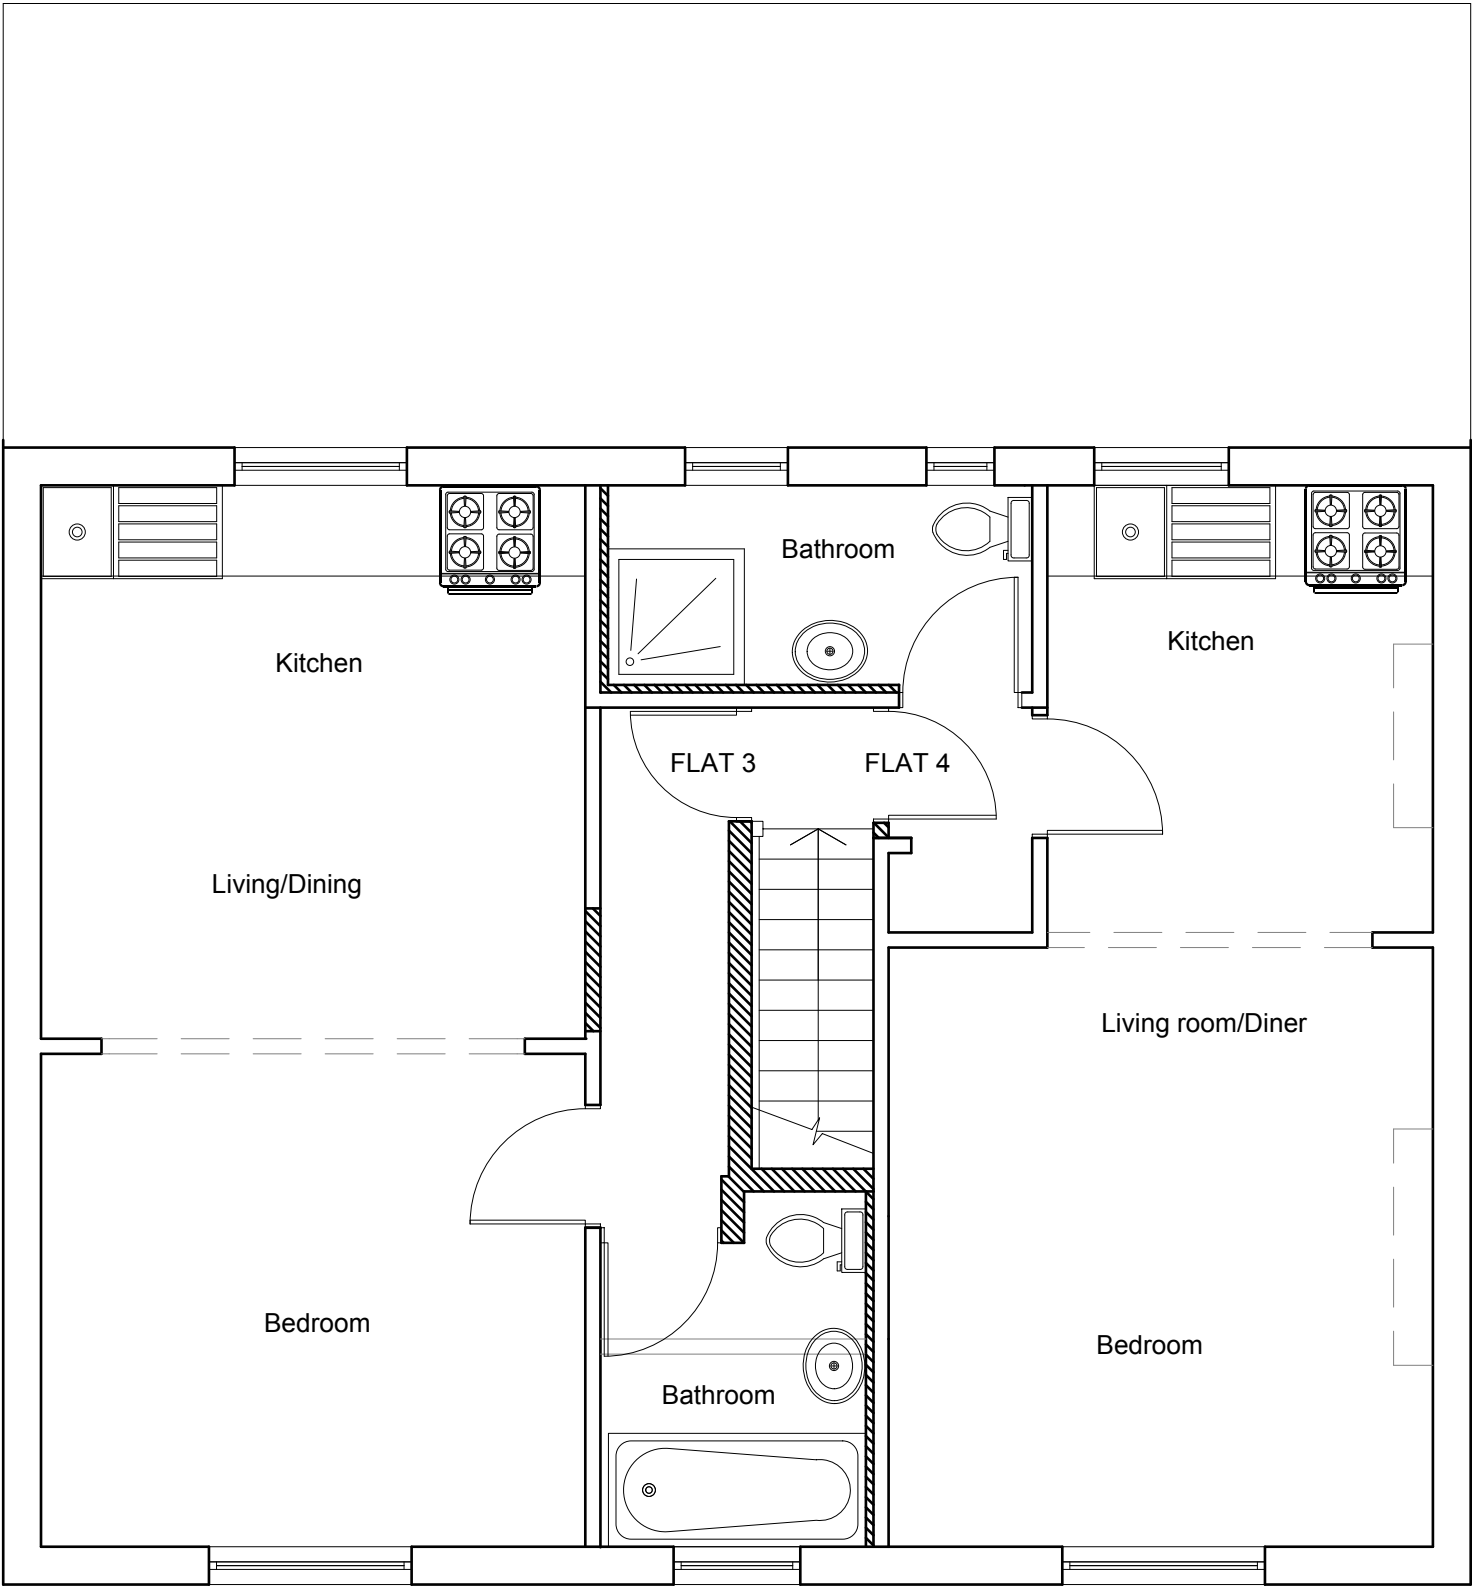

Flat 1	Ground Floor	One Bedroom
Flat 2	Ground Floor	One Bedroom
Flat 3	First Floor	Studio
Flat 4	First Floor	Studio

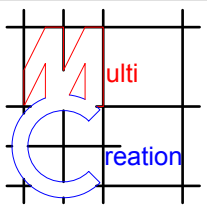

Project:
Gethceln House
Dawley Road
Hayes
UB3 1EH

Title:
Proposed First
Floor Plan

Scale: 1:50 @ A3
Date: 03.03.2016
Drawing No.:
2800 - 07/MP
Revision

239 Western Road, Southall, Middx, UB2 5HS Tel: 020 8571 1369 info@multicreation.co.uk

