



Existing Front Elevation

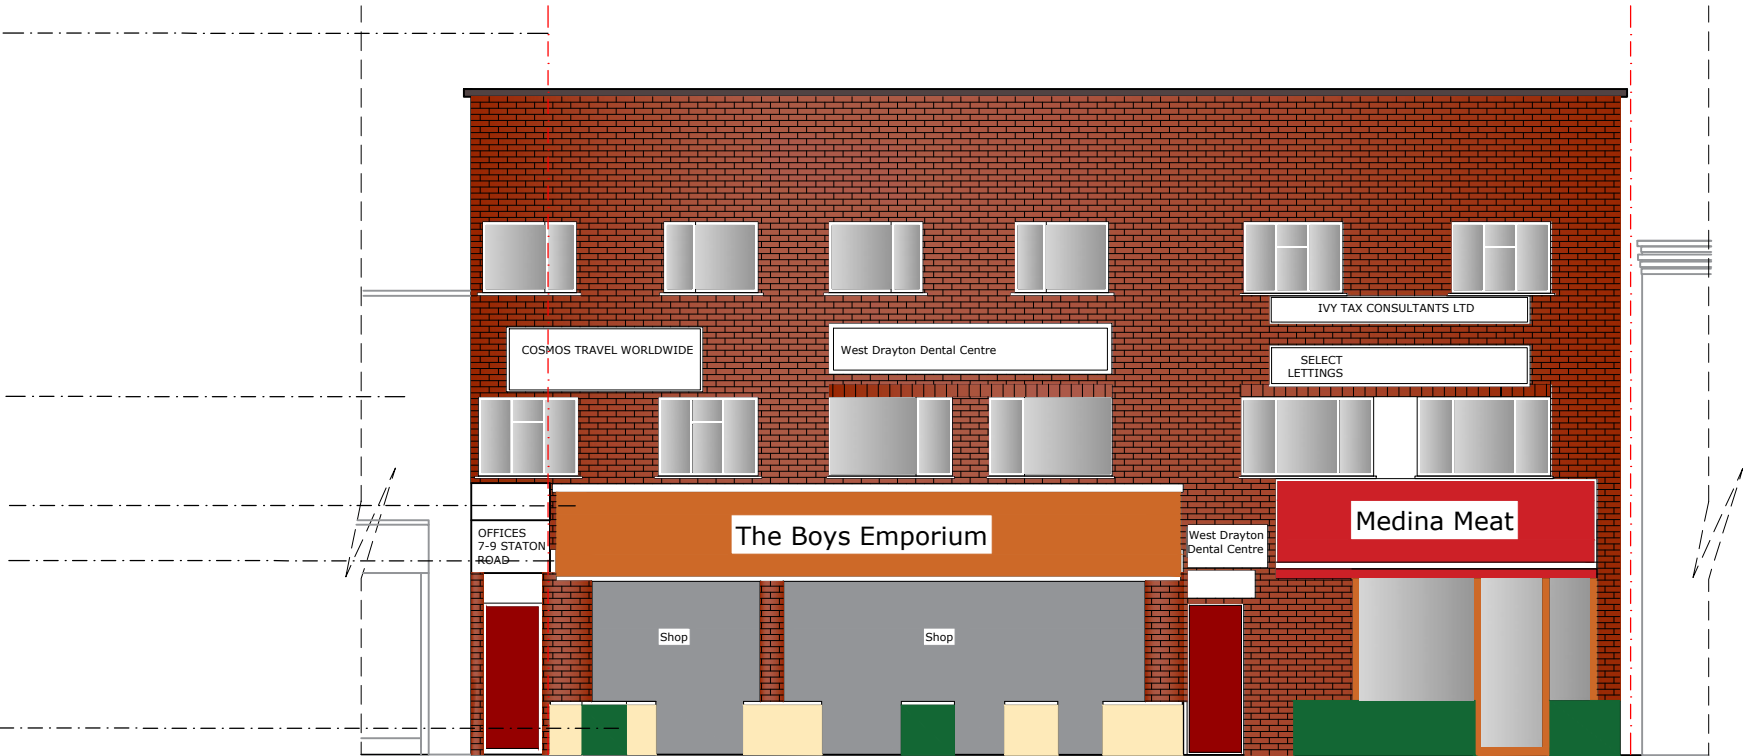

Proposed Front Elevation

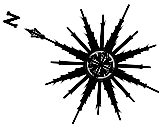

Exit Enter

Drawing Title; Existing Front Elevation	Client:Fikri Randa	Date : 10/04/2016	Designer: Gokay Toz
Scale 1:100 Paper Size A3 Landscape	Address: The Boys Emporium 9-15 Station Road UB7 7BT	Drawing Number: 17.03.FE	ALL DIMENSIONS TO BE VERIFIED ON SITE

SCALE BAR: 1/100

