



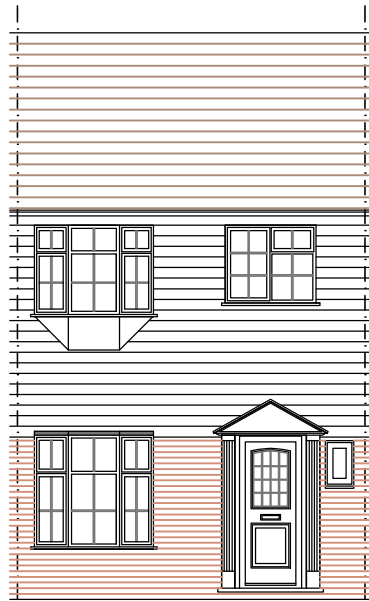


EXISTING FRONT ELEVATION



EXISTING REAR ELEVATION

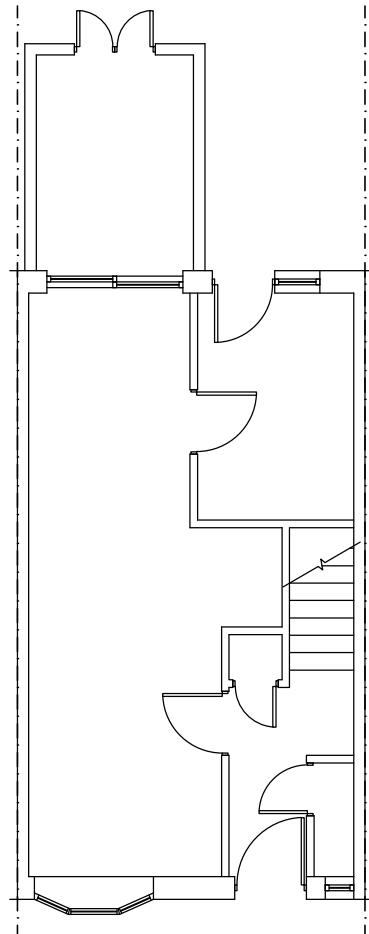

EXISTING GROUND FLOOR PLAN

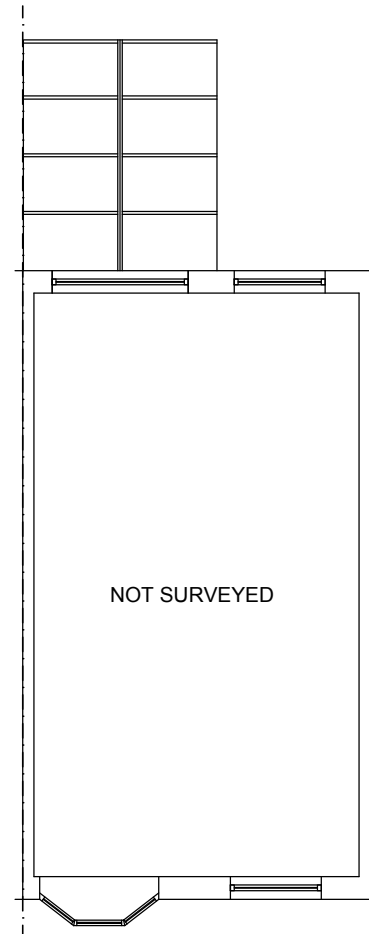

EXISTING FIRST FLOOR PLAN

General Notes
Do not scale from this drawing
Dimensions must be checked on site
All works to comply with current Building Regulations
All site works must be to the current drawing revision
Drawing is copyright of Quorum Associates Ltd

The drawing information must be read in conjunction with all relevant scheme drawings, specification and/or schedules referred to or not. The contractor is responsible to insure that all work is in compliance with current Building Regulations and or other relevant legislation

Dimensions on this drawing are not to be used for Construction purposes

18 HILLIERS AVENUE
LONDON
UB8 3JQ

Drawing
EXISTING PLANS
AND ELEVATIONS

Scale 1:100 @ A3	Date MAR 2016	Drawn by JM
		Chkd by


Drawing No. PM 087/16/A01	Quorum Associates 89, Eastgate, Cowbridge, Vale of Glamorgan CF717AA Tel. 01446 774493 Fax. 01446 774871
---	--

0 5m 10m
Scale 1:100 @ A3

General Notes
Do not scale from this drawing
Dimensions must be checked on site
All works to comply with current Building Regulations
All site works must be to the current drawing revision
Drawing is copyright of Quorum Associates Ltd

The drawing information must be read
in conjunction with all relevant scheme
drawings, specification and/or schedules
referred to or not. The contractor is responsible to
insure that all work is in compliance with current
Building Regulations and or other relevant legislation


Dimensions on this drawing are not to be used for
Construction purposes

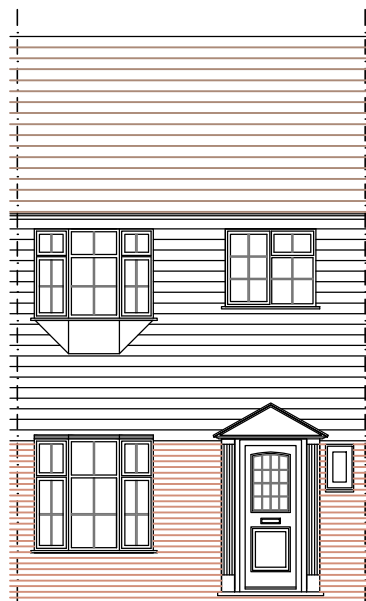


PROPOSED FRONT ELEVATION




PROPOSED REAR ELEVATION

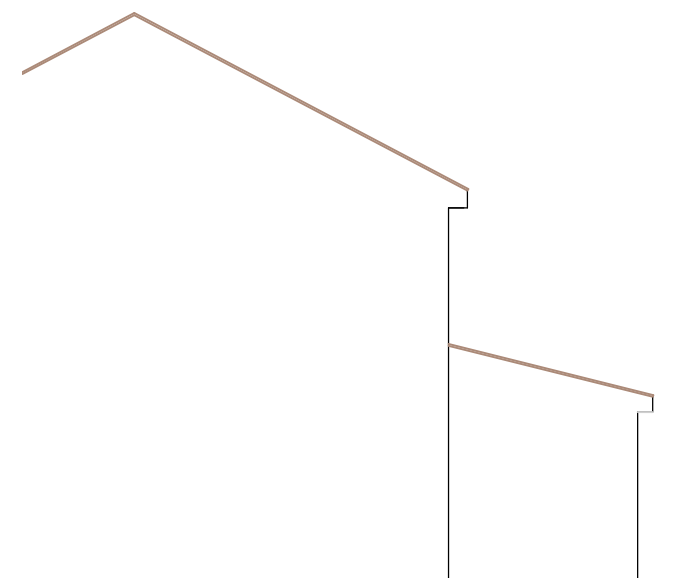


PROPOSED SIDE ELEVATION

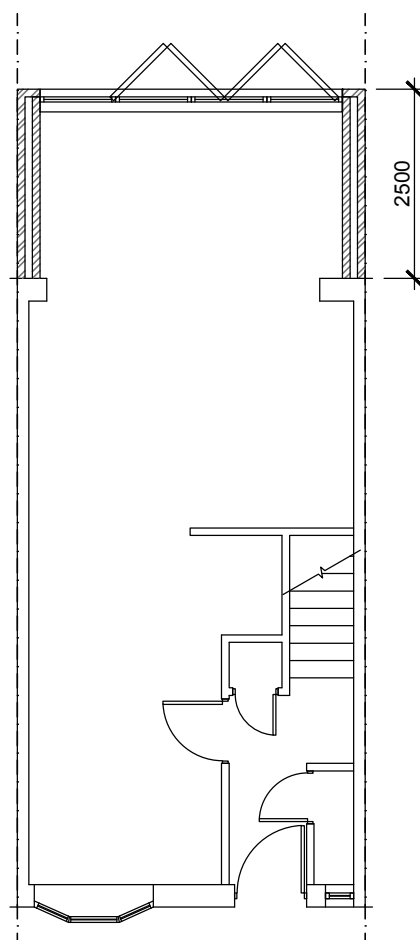

PROPOSED GROUND FLOOR PLAN

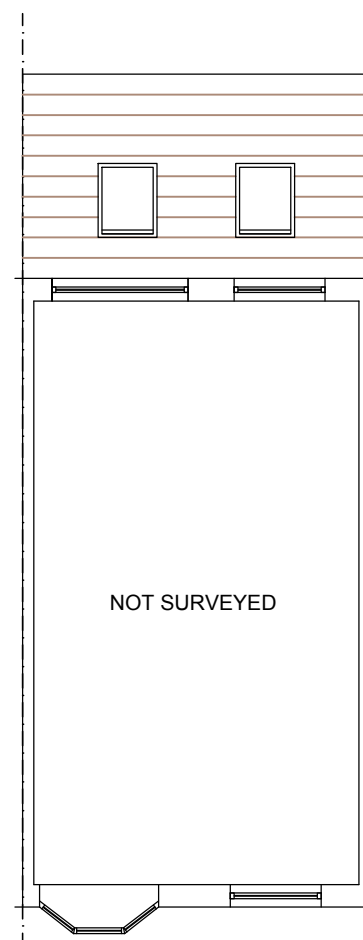

PROPOSED FIRST FLOOR PLAN

 

Scale 1:100 @ A3

18 HILLIERS AVENUE
LONDON
UB8 3JQ

Drawing

PROPOSED PLANS
AND ELEVATIONS

Scale
1:100 @ A3

Date
MAR
2016

Drawn by
JM

Chkd by

Drawing No.

PM
087/16/A02

Quorum Associates

89, Eastgate,
Cowbridge,
Vale of Glamorgan
CF717AA
Tel. 01446 774493
Fax. 01446 774871