

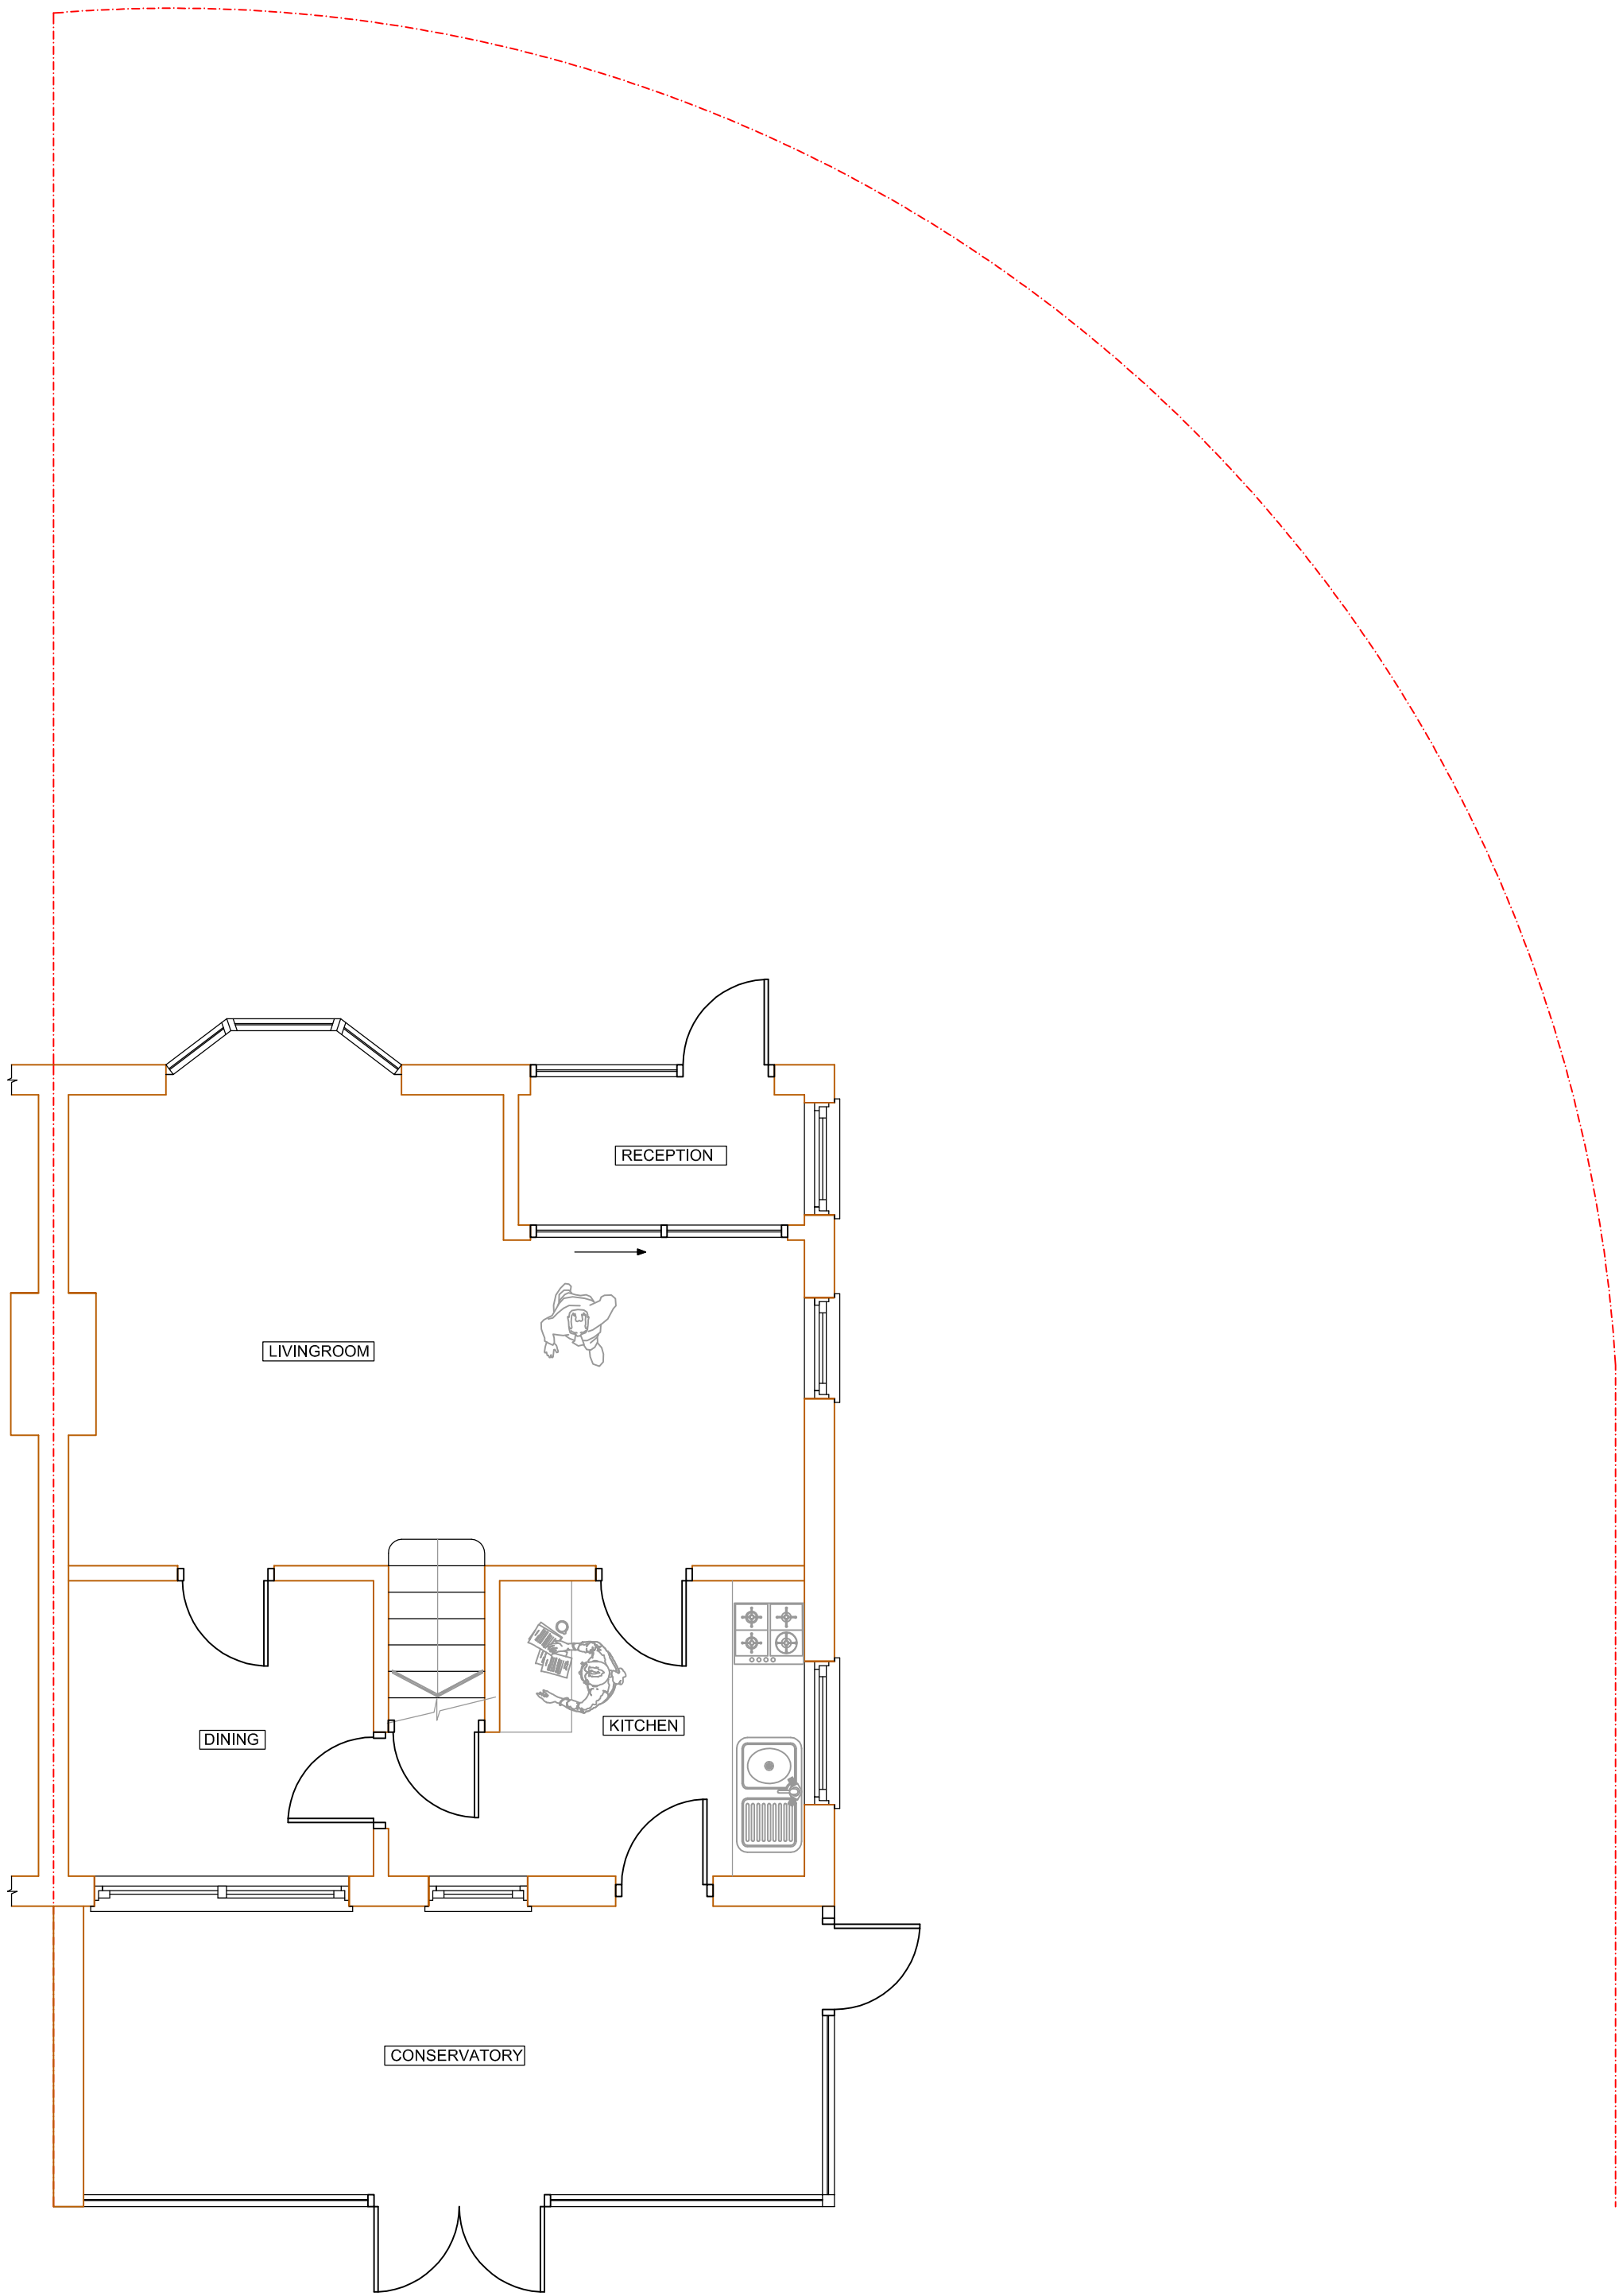


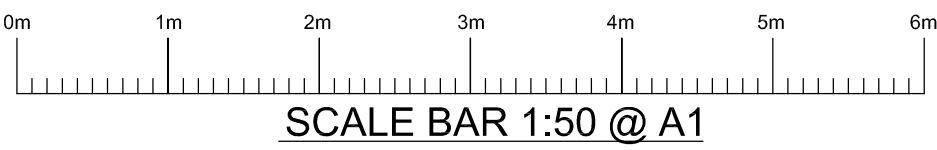

EXISTING GROUND FLOOR  
SCALE BAR 1:50 @ A1

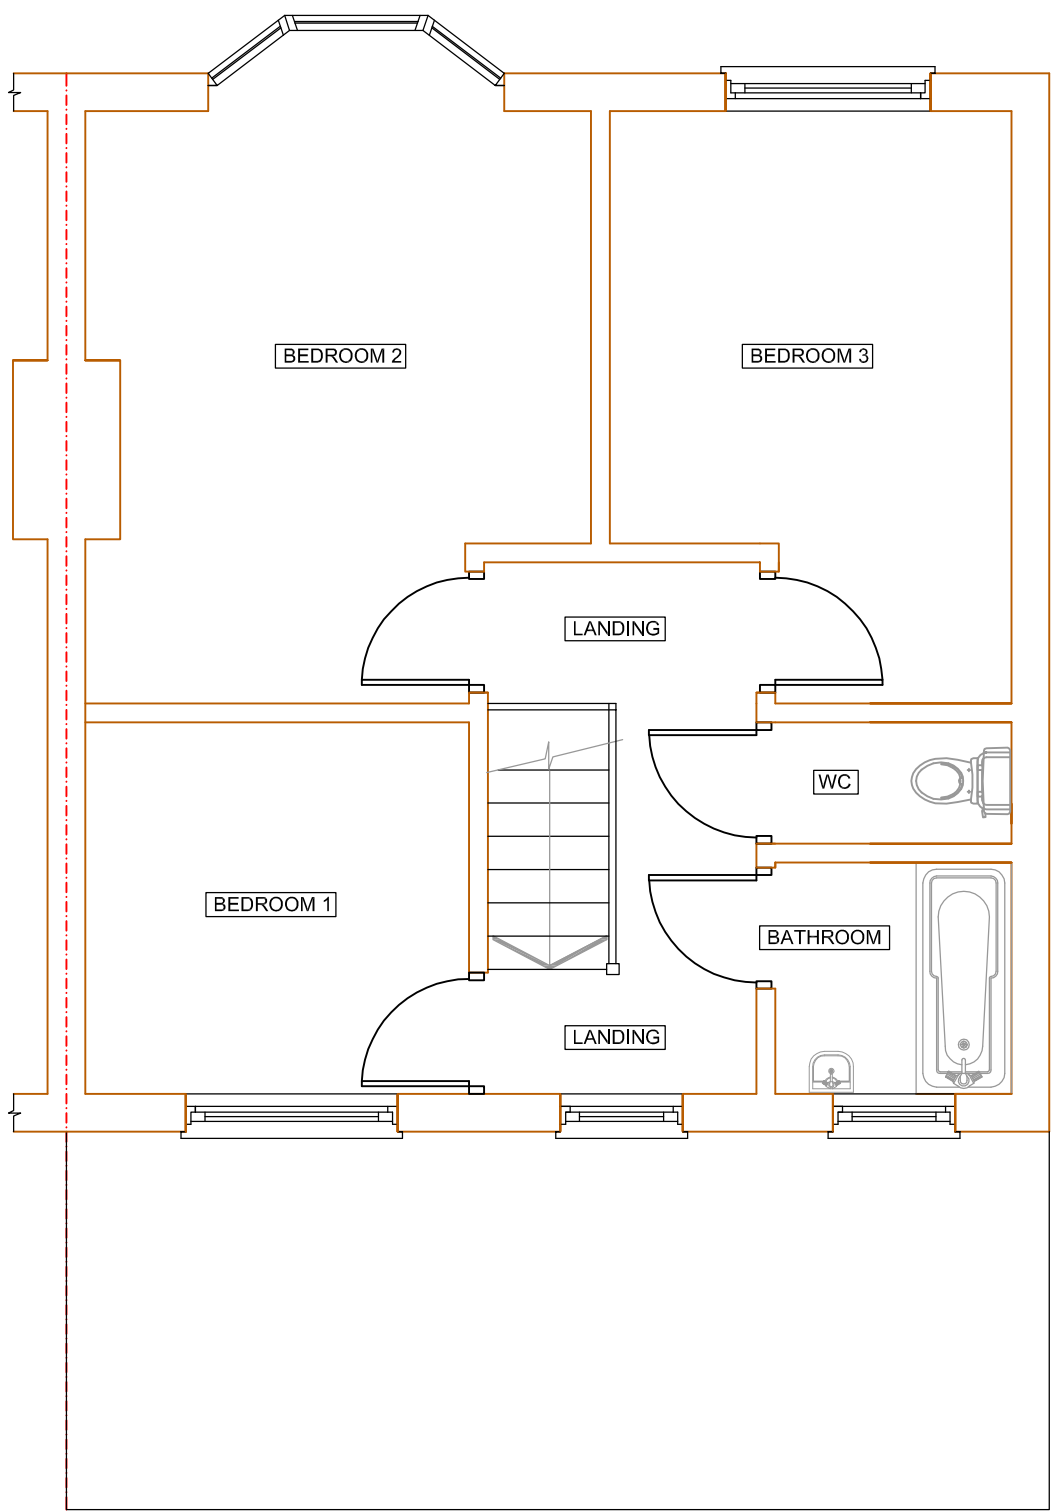

EXISTING FIRST FLOOR  
SCALE BAR 1:50 @ A1

GENERAL NOTES:

THIS DRAWING IS NOT TO BE SCALED, THE MAIN CONTRACTOR IS RESPONSIBLE FOR CHECKING ALL DIMENSIONS ON SITE PRIOR TO COMMENCEMENT OF WORKS WITH ANY DISCREPANCIES REPORTED TO GREENFIELDS ARCHITECTURAL SERVICES AT ONCE.

ANY CONSTRUCTION WORK CARRIED OUT PRIOR TO OBTAINING THE NECESSARY APPROVALS IS ENTIRELY AT THE HOUSEHOLDER/CONTRACTORS RISK.

ALL BUILDING WORK IS TO BE CARRIED OUT TO THE SATISFACTION OF THE LOCAL AUTHORITY AND BUILDING CONTROL OFFICER, AND IN ACCORDANCE WITH CURRENT BUILDING REGULATIONS, AND AS SUCH ANY UNFORESEEN BUILDING WORKS THAT MAY BE REQUIRED ON SITE.

THE MAIN CONTRACTOR SHALL BE ENTIRELY RESPONSIBLE FOR THE SECURITY, STRENGTH AND STABILITY OF THE BUILDING/SITE DURING THE WORKS DURATION.

THIS DRAWING IS THE COPYRIGHT OF GREENFIELD ARCHITECTURAL SERVICES. THIS DRAWING MAY NOT BE COPIED BY ANY THIRD PARTIES WITHOUT PRIOR PERMISSION.

|   |             |   |    |
|---|-------------|---|----|
|   |             |   |    |
| REVISION   | DESCRIPTION | DATE   | BY |
| <div><div>Greenfields<br/>Architectural<br/>Services</div></div>   |             |   |    |
| London Office: 113 Dawes Road,<br>Fulham,<br>London,<br>SW6 7DU<br>Telephone: 0207 386 4438<br>Email: <a href="mailto:enquiries@greenfieldsarchitecturalservices.co.uk">enquiries@greenfieldsarchitecturalservices.co.uk</a><br>Website: <a href="http://www.greenfieldsarchitecturalservices.co.uk">www.greenfieldsarchitecturalservices.co.uk</a> |             | Oxford Office: 14 Saffron Crescent,<br>Carterton,<br>Oxfordshire,<br>OX18 1LE<br>Telephone: 01993 637 897 |    |
| DRAWING TITLE: EXISTING FLOOR PLANS   |             |   |    |
| SITE ADDRESS: 277 KINGSHILL AVENUE, HAYES, UB4 8BP   |             |   |    |
| SCALE: 1:50 @ A1   |             | DRAWN BY: BG                                                                                              |    |
| DATE: 24TH JULY 2013   |             |   |    |
| DRAWING NO: KINGSHILL/D1   |             |   |    |