



SCALE BAR 1:50 @ A1

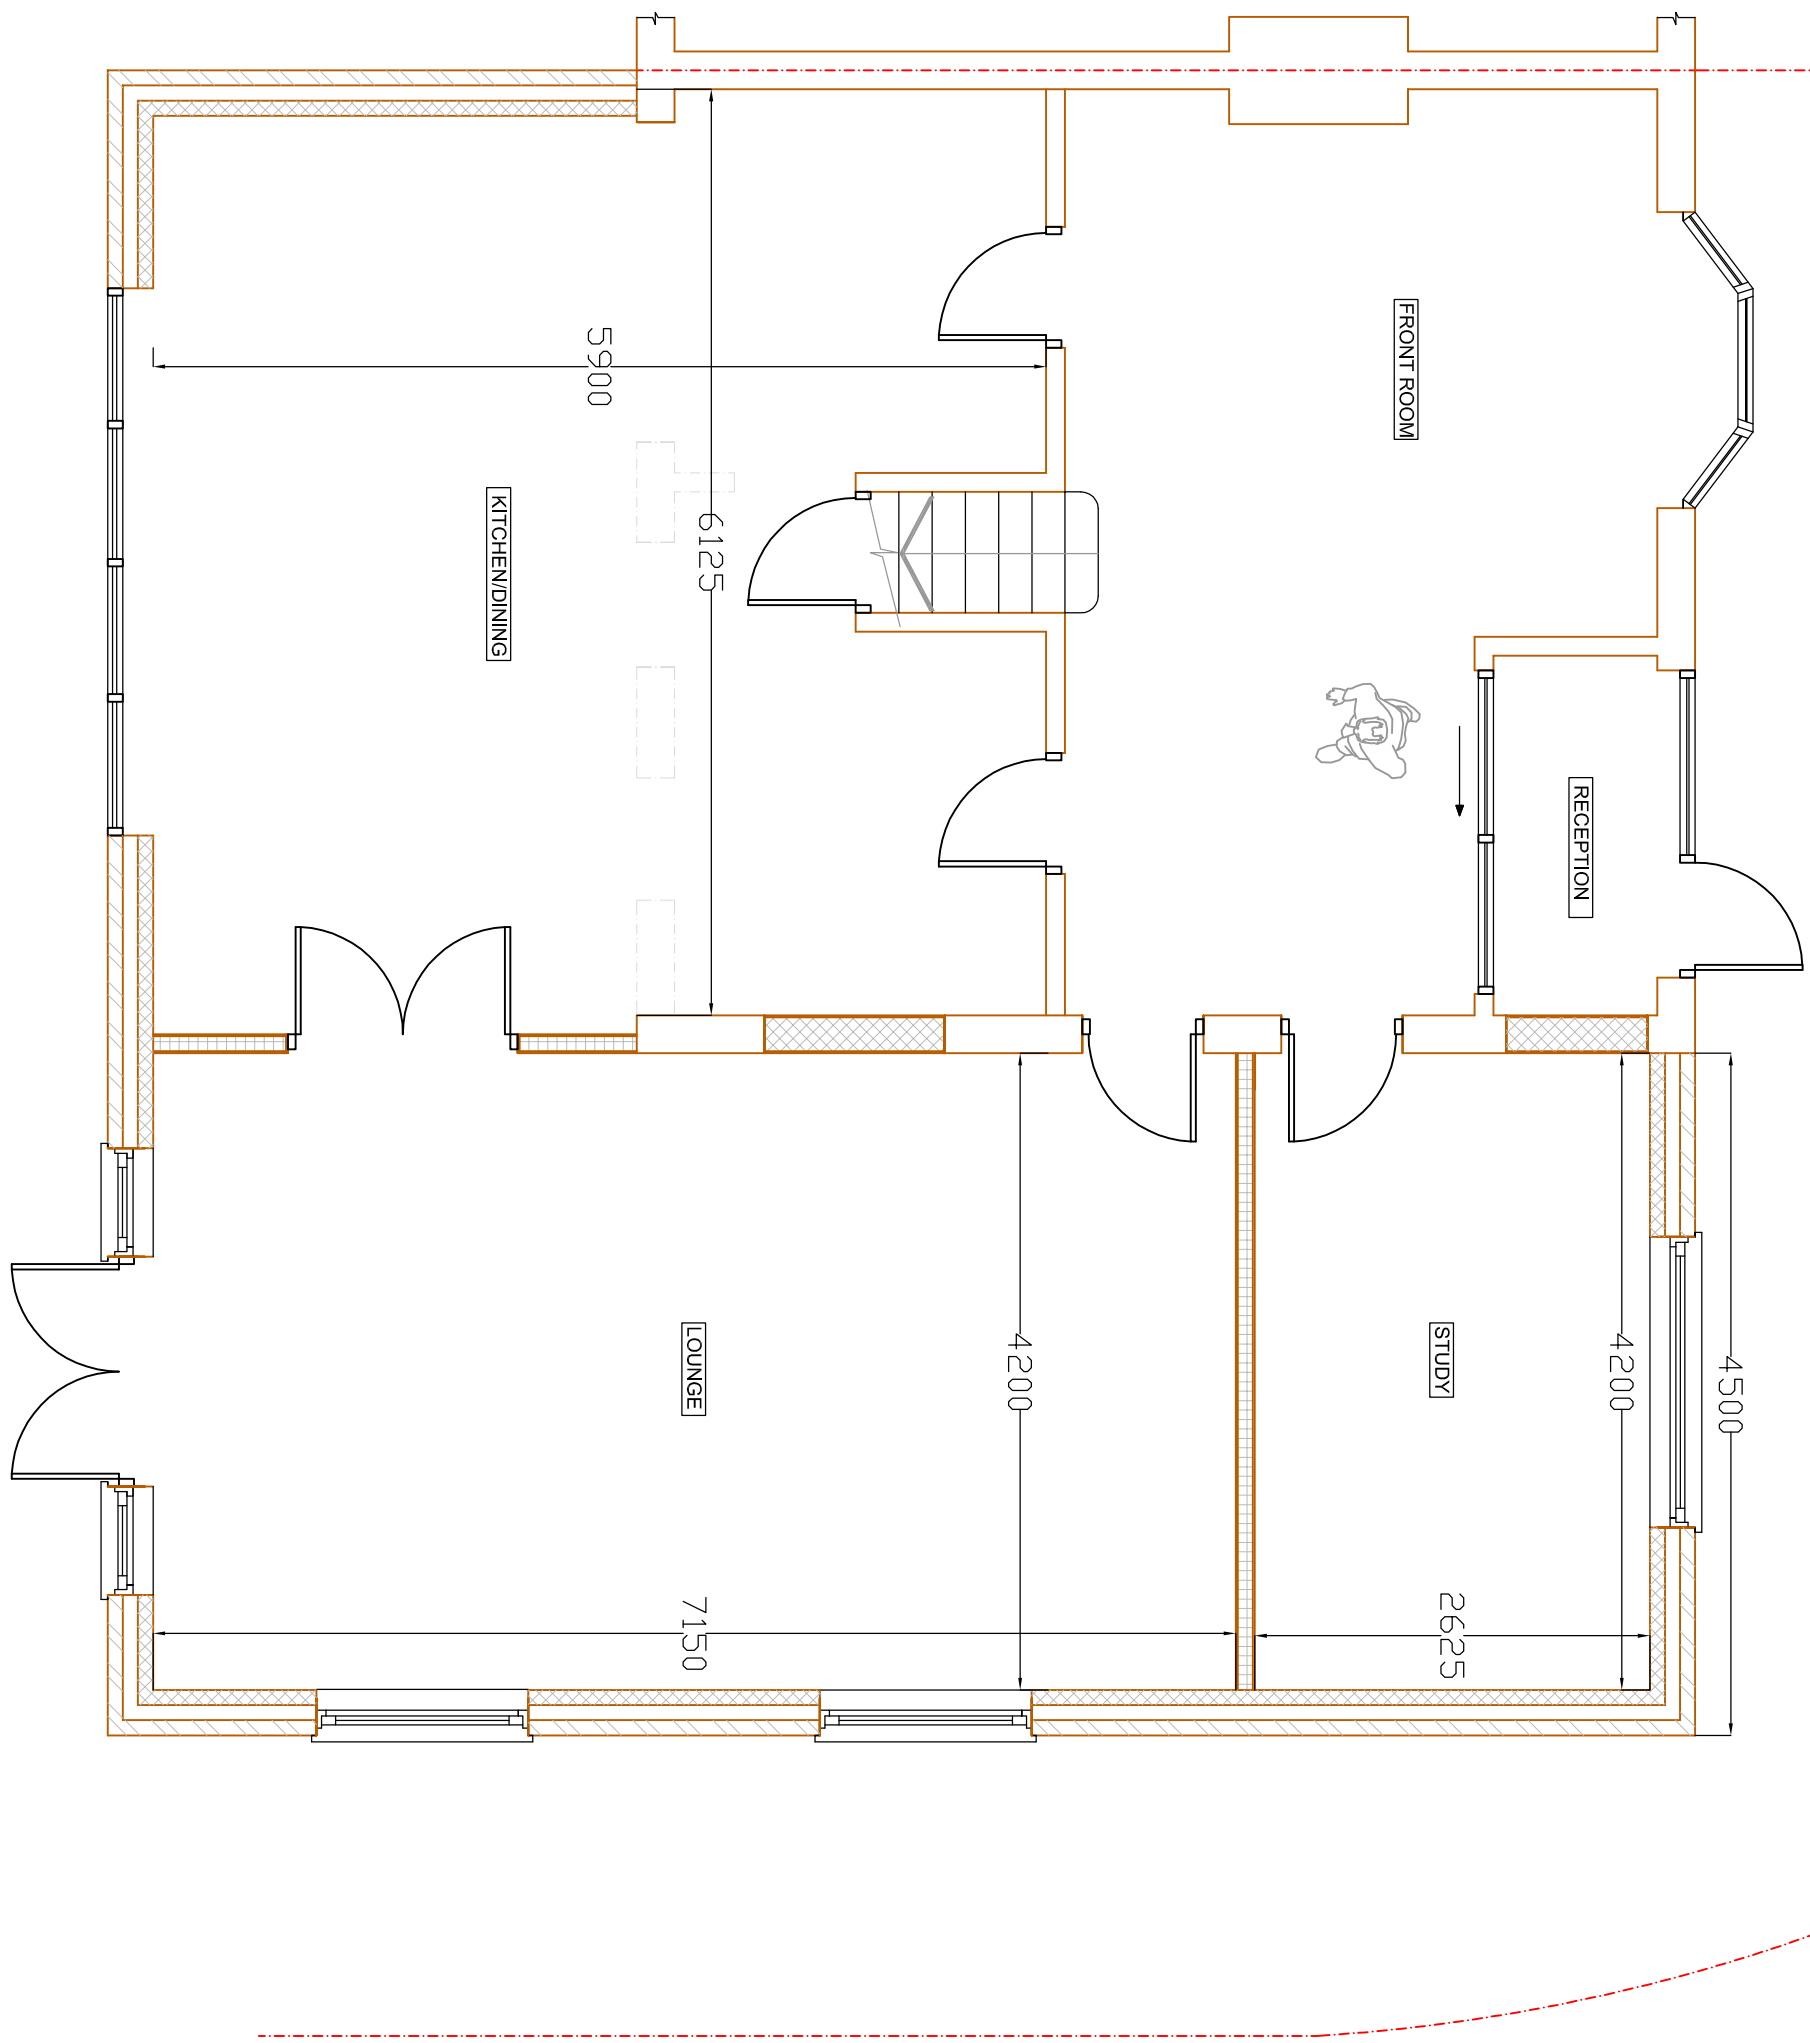

PROPOSED GROUND FLOOR
SCALE BAR 1:50 @ A1

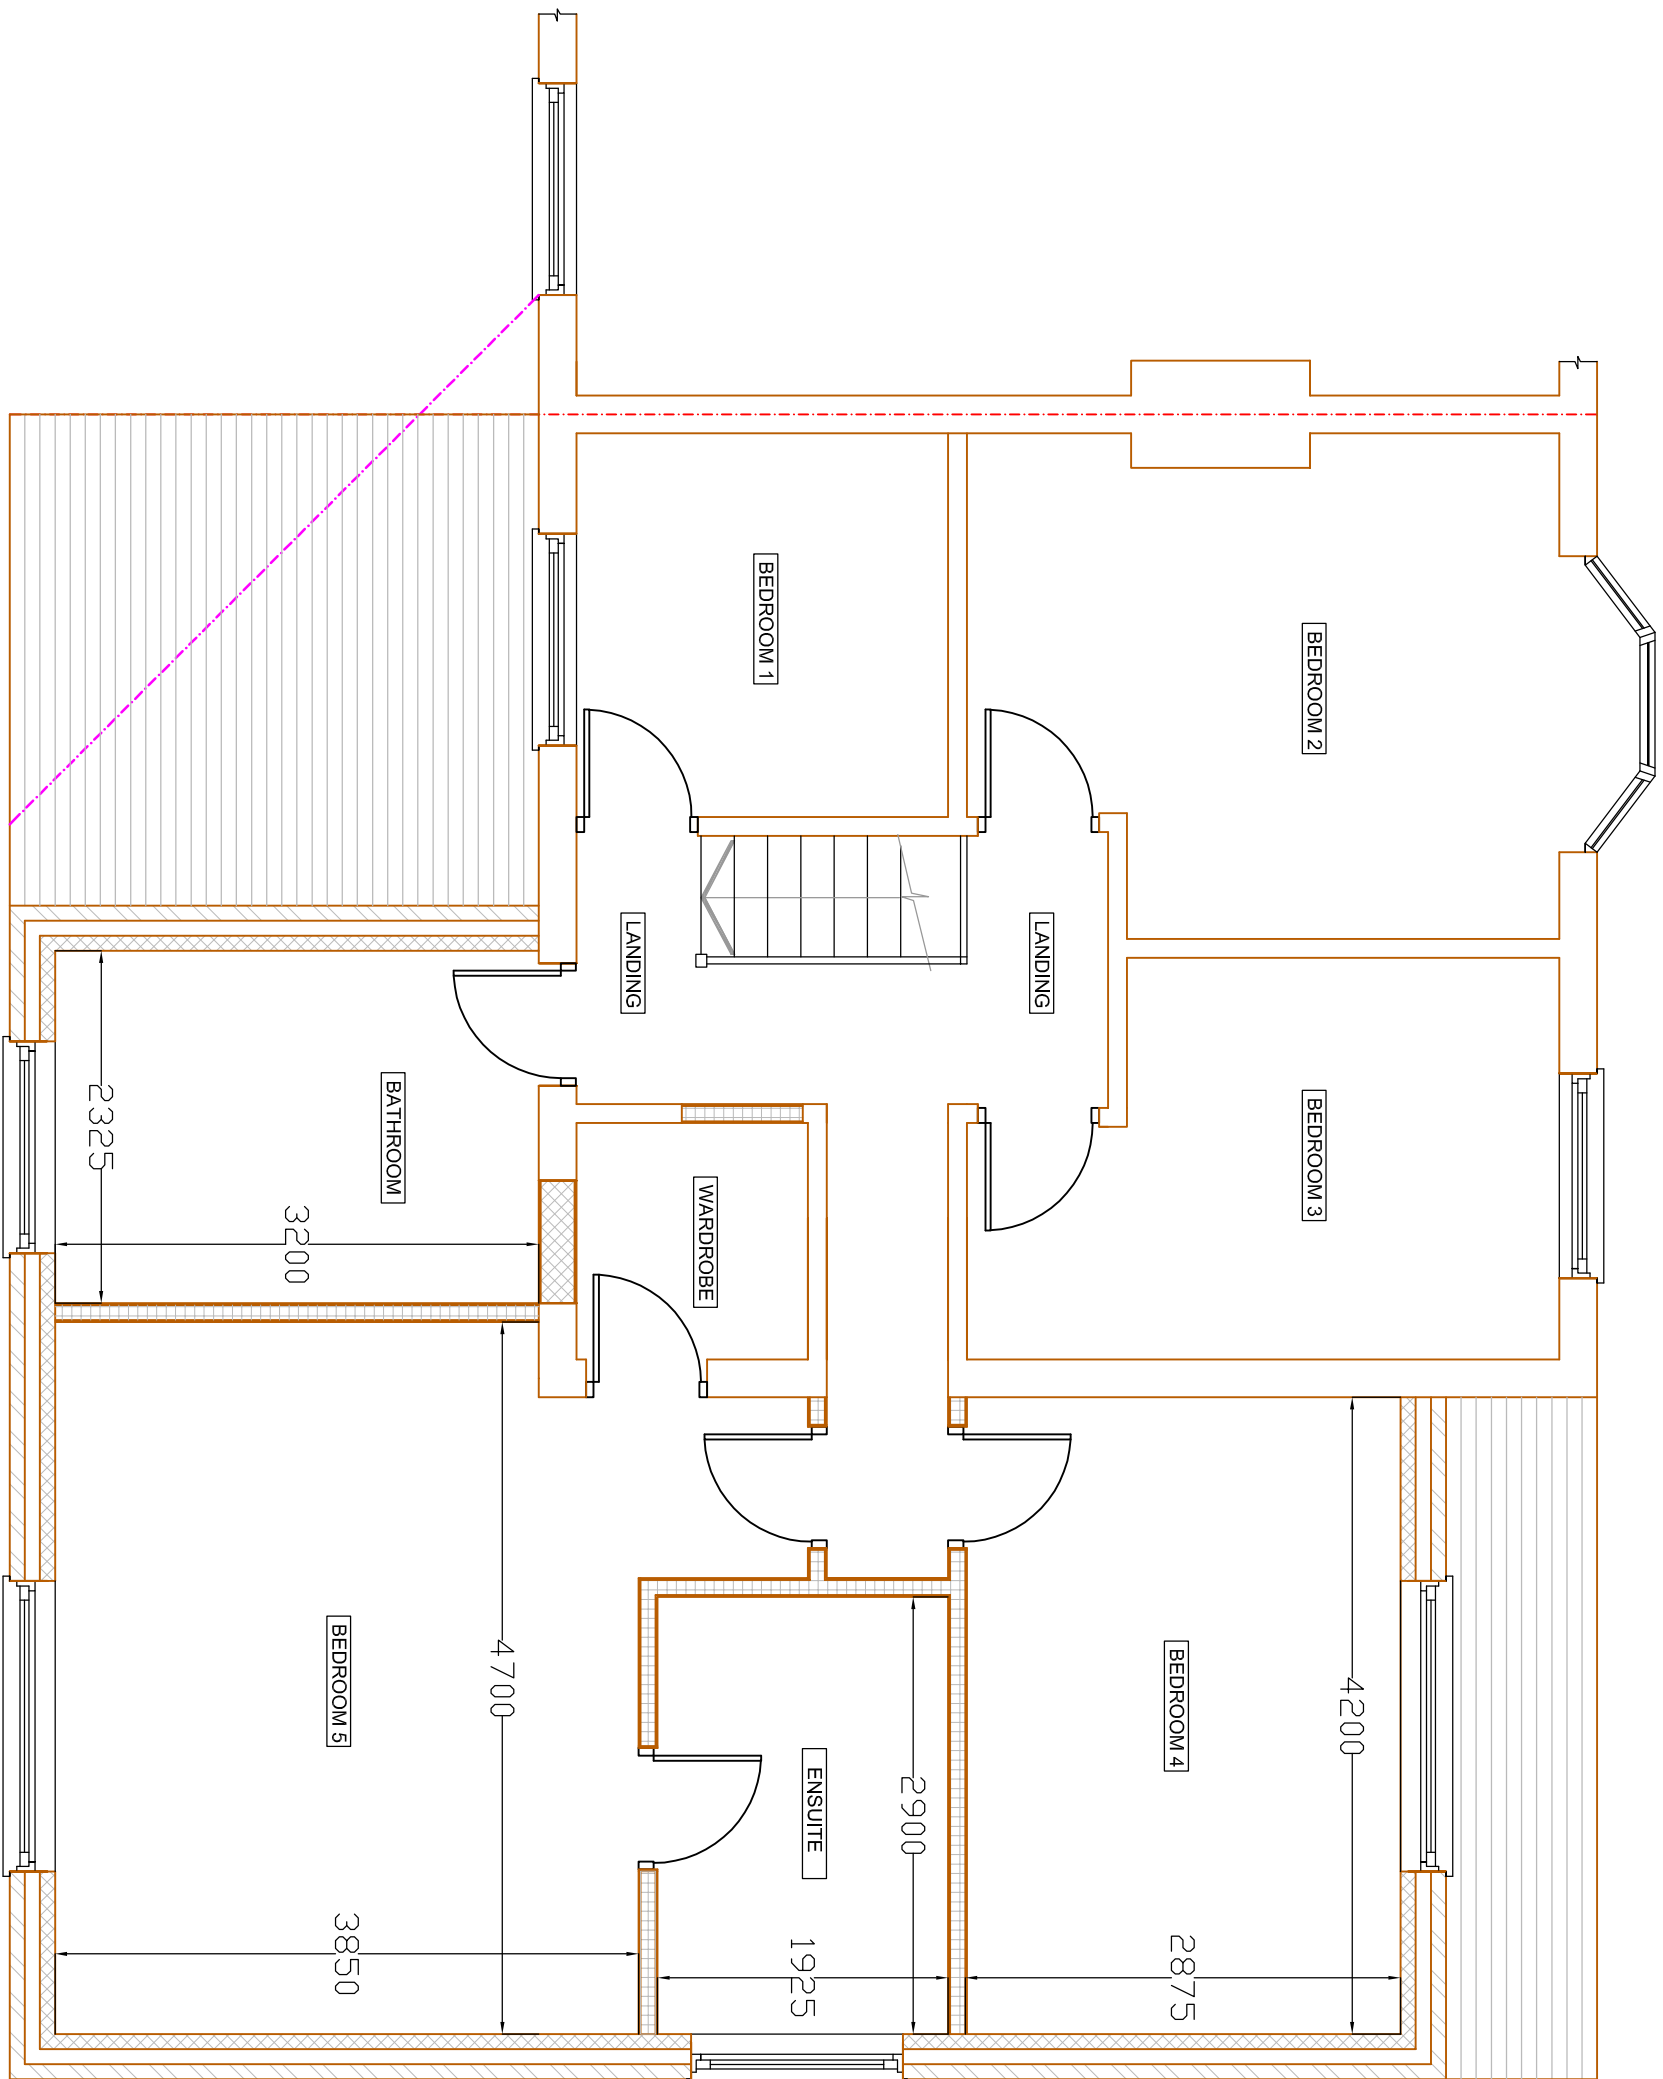

PROPOSED FIRST FLOOR
SCALE BAR 1:50 @ A1

GENERAL NOTES:

THIS DRAWING IS NOT TO BE SCALED. THE MAIN CONTRACTOR IS RESPONSIBLE FOR CHECKING ALL DIMENSIONS ON SITE PRIOR TO COMMENCEMENT OF WORKS. ANY DISCREPANCIES ARE DUE TO APPROXIMATE MEASUREMENTS TAKEN AT SOURCE. ANY CONSTRUCTION WORK CARRIED OUT PRIOR TO OBTAINING THE NECESSARY APPROVALS IS SUBJECT TO THE HOSEBROOK CONVEYANCING FIRM.

ALL BUILDING WORK IS TO BE CARRIED OUT TO THE SATISFACTION OF THE LOCAL AUTHORITY. THE MAIN CONTRACTOR SHALL BE ENTIRELY RESPONSIBLE FOR THE SECURITY, STRENGTH AND STABILITY OF THE BUILDING SITE DURING THE WORKS DURATION. THIS DRAWING IS THE COPYRIGHT OF GREENFIELDS ARCHITECTURAL SERVICES. THIS DRAWING MAY NOT BE COPIED BY ANY THIRD PARTIES WITHOUT PRIOR PERMISSION.

**Greenfields
Architectural
Services**

London Office: 113 Domes Road, E16 1JH, London

Telephone: 0207 362 1439

Website: www.greenfieldsarchitecturalservices.co.uk

DRAWING TITLE: PROPOSED FLOOR PLANS

SITE ADDRESS: 277 KINGSHILL AVENUE, HAYES.

SCALE: 1:50 @ A1

DATE: 31.10.2014

DRAWN BY: BG

DRAWING NO: KINGSHILL02