



Any dimensions taken from this drawing
should be cross checked on site and
approved prior to any construction works.

A-Z Building Services

A: Addlestone KT15
E: hthuseyin0809@gmail.com
T: 07969925562

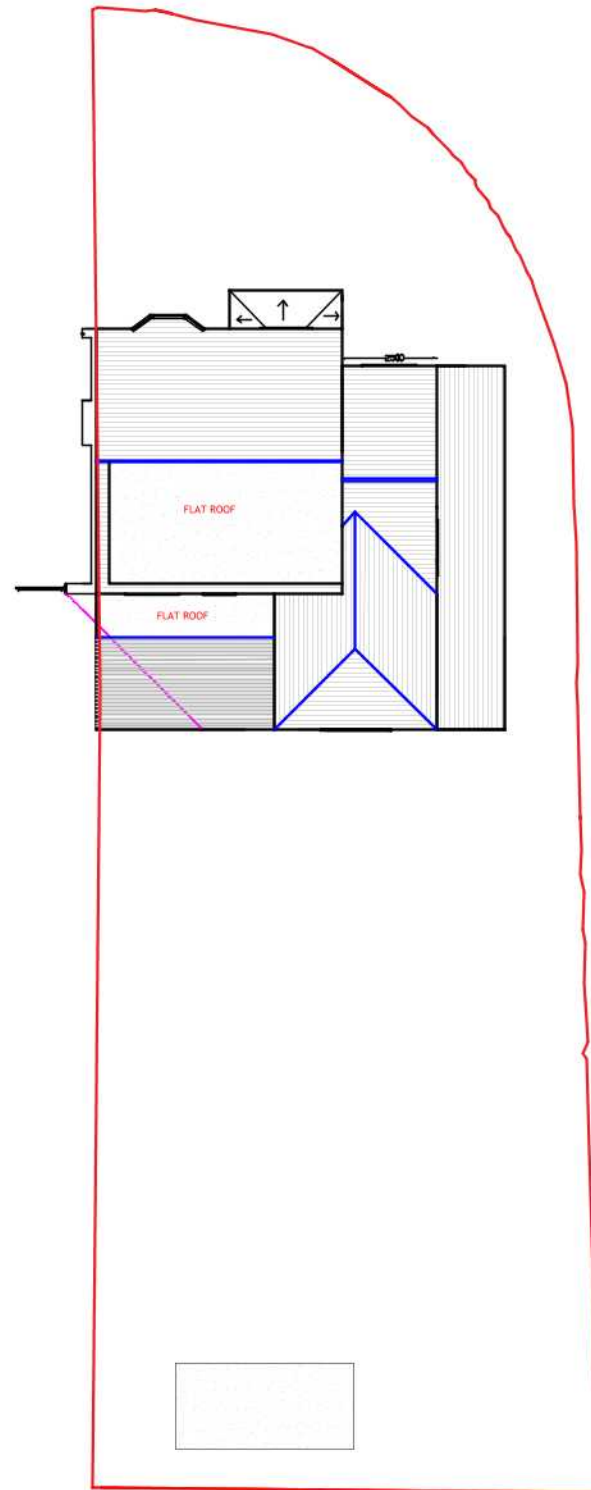

Existing Site Plan

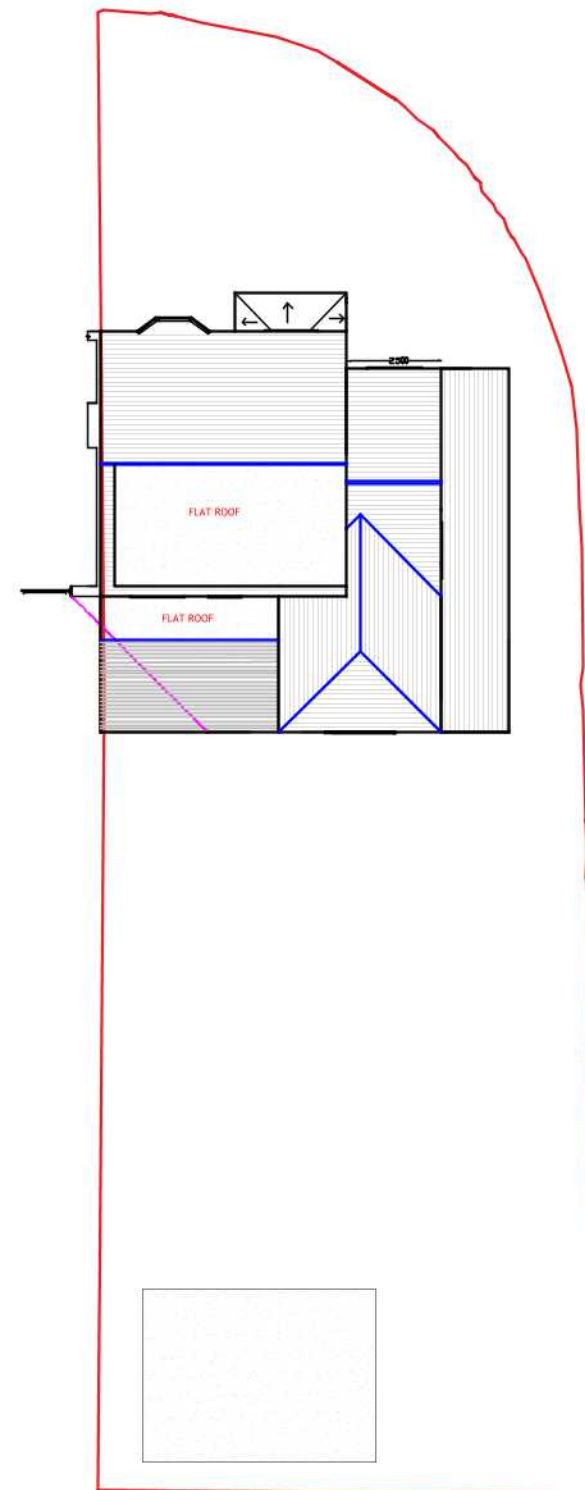

Proposed Site Plan

Rev	Description	Date
CLIENT		
Mr R Kapur		
PROJECT		
277 KINGSHILL AVENUE HAYES UB4 8BP		
DRAWING		
EXISTING & PROPOSED BLOCK PLANS		
© 1:200		
DRAWN	HTH	CHECKED
TRACED	SCALE 1:100 @ A3	APPROVED
DRAWING No.		REV
277KINGSHILL/2016/PLANNING/10		A