



Any dimensions taken from this drawing
should be cross checked on site and
approved prior to any construction works.

Scale 1:50

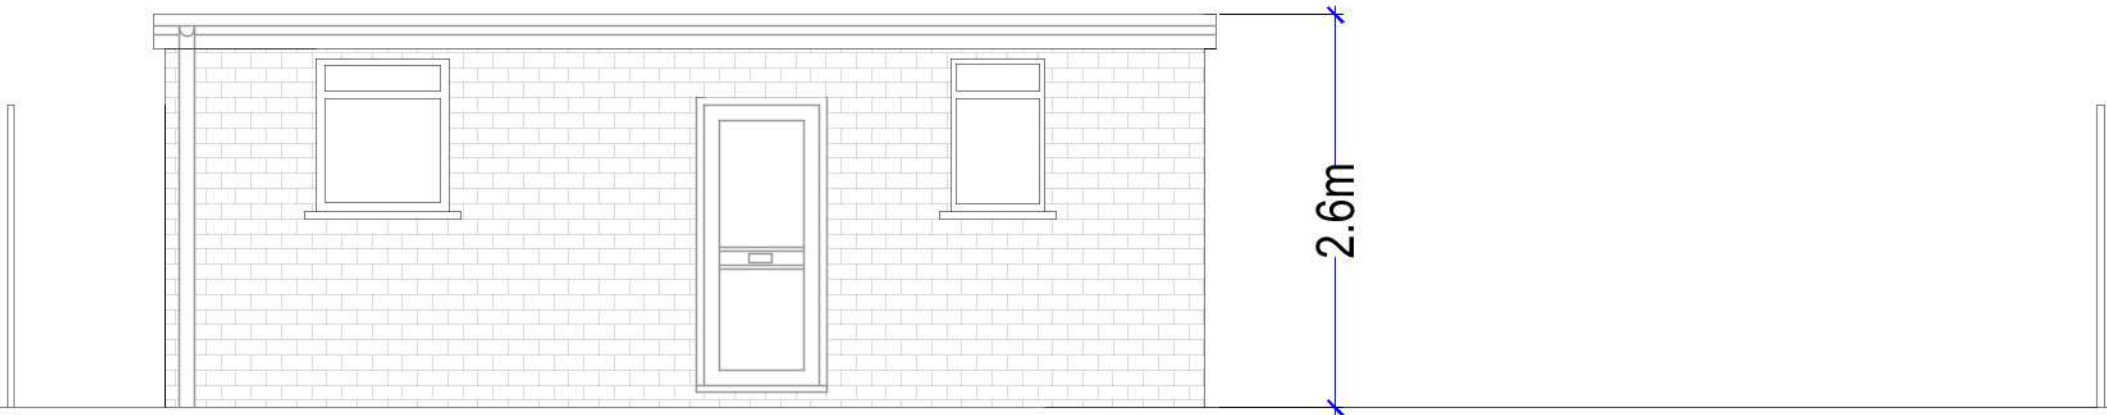

Proposed Front Elevation

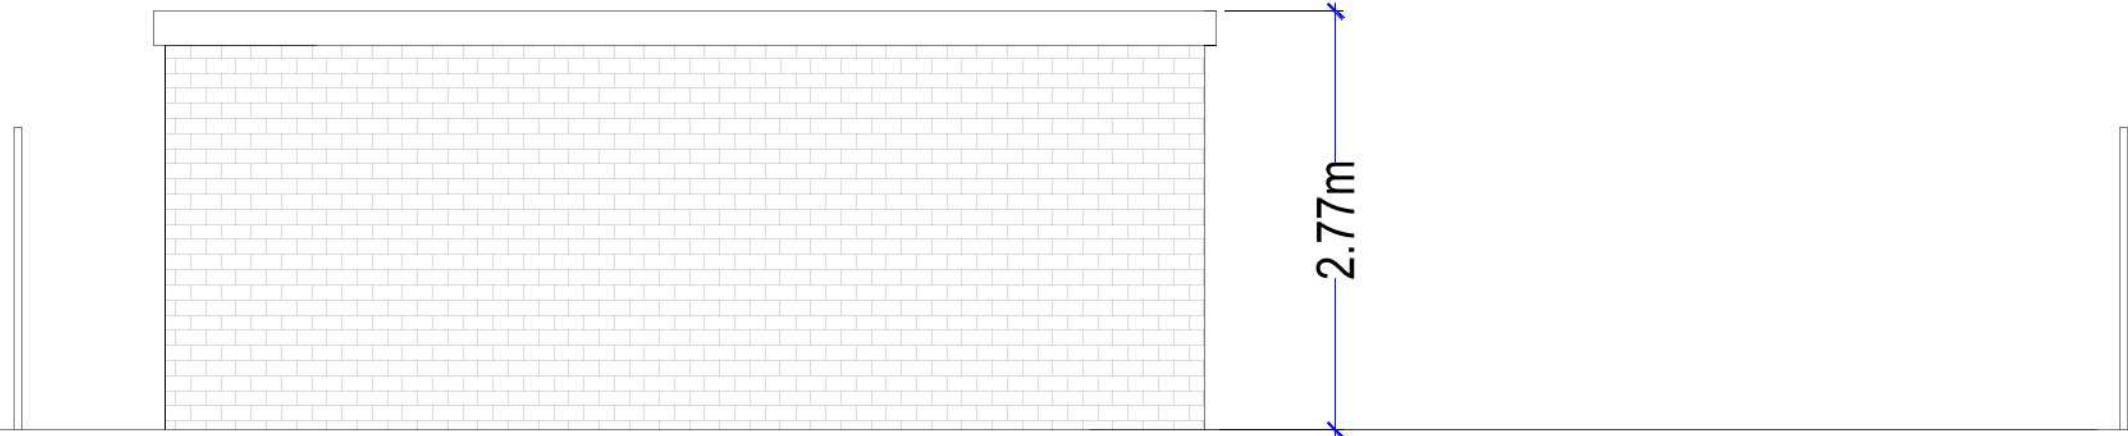

Proposed Rear Elevation

A-Z Building Services

A: Addlestone KT15
E: hthuseyin0809@msn.com
T: 07969925562

Rev		Description	Date
CLIENT			
Mr R Kapur			
PROJECT			
277 KINGSHILL AVENUE HAYES UB4 8BP			
DRAWING			
PROPOSED ELEVATIONS © 1:50			
DRAWN	HTH	CHECKED	APPROVED
TRACED		SCALE 1:50 @ A3	DATE MAY 2019
DRAWING No.			REV
277KINGSHILL/2016/BREGS/8			A