
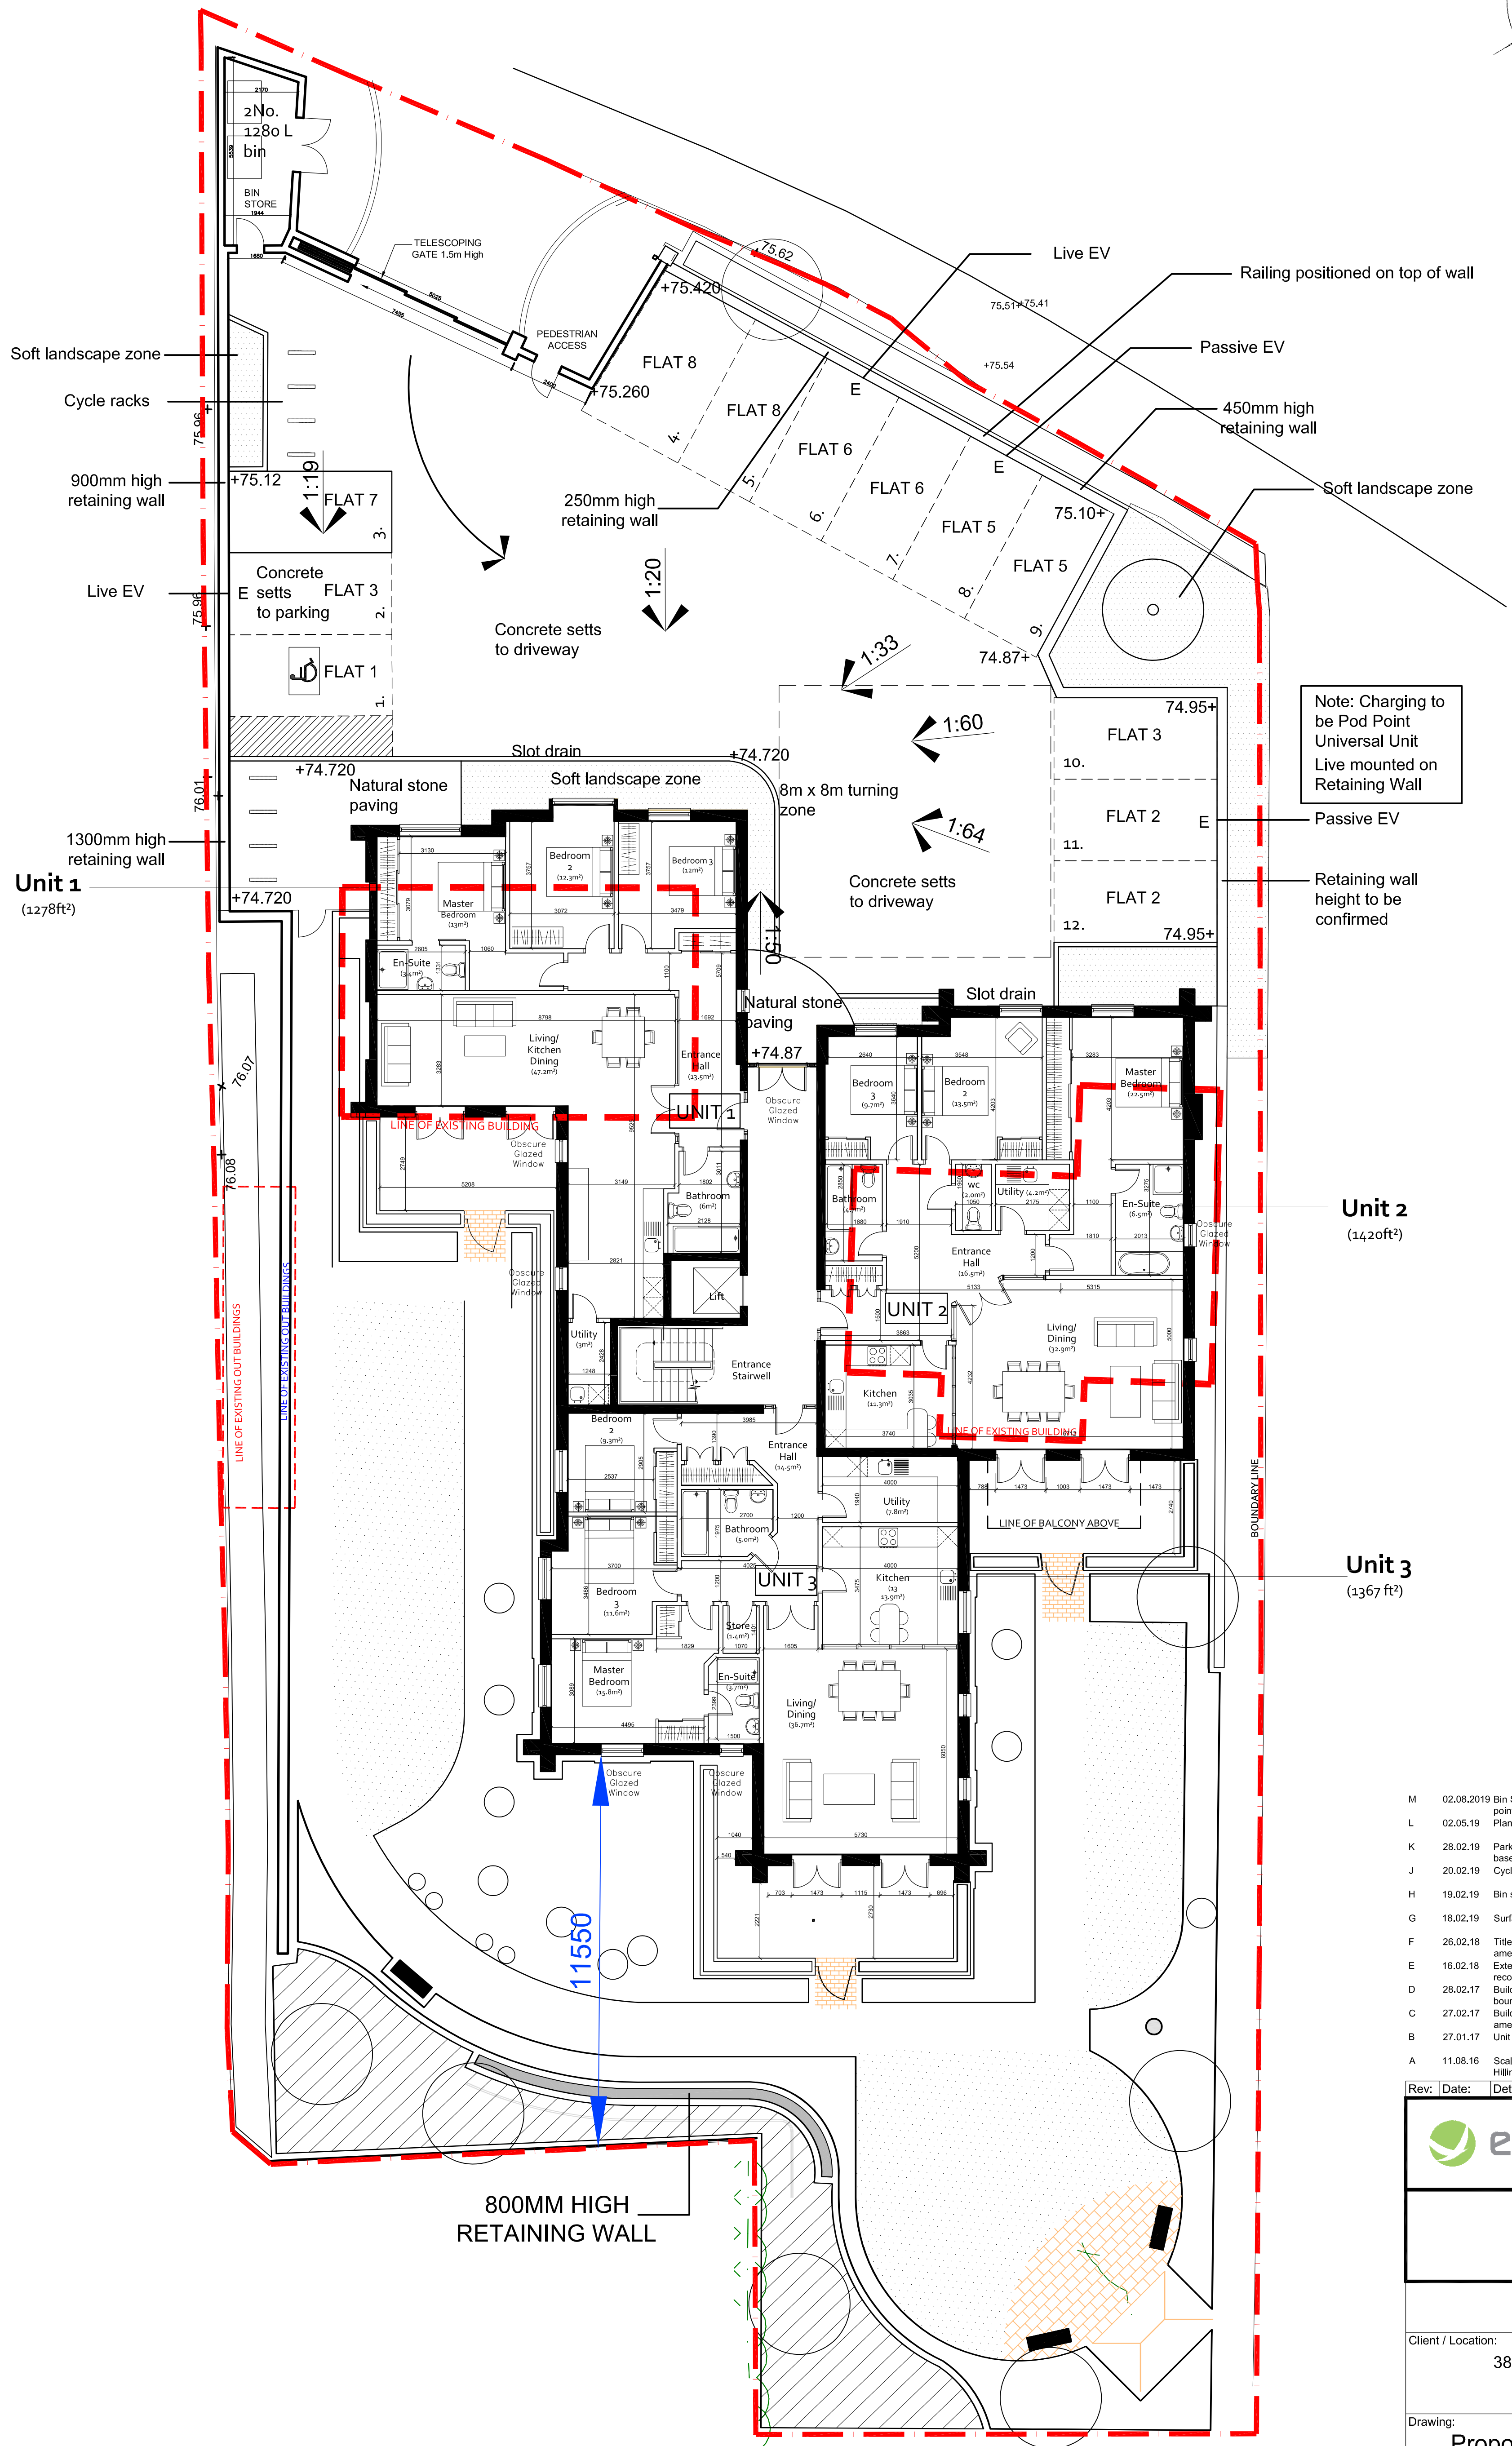


Notes:

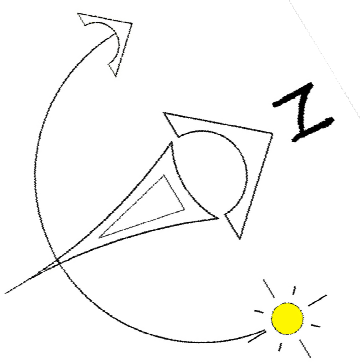

M	02.08.2019	Bin Store and Gate updated charging points added	IB
L	02.05.19	Planting amended at front of site	JJ
K	28.02.19	Parking and landscaping redesigned, basement removed	JJ
J	20.02.19	Cycle parking updated, visibility splay added	JJ
H	19.02.19	Bin store updated, pedestrian gate added	JJ
G	18.02.19	Surface parking added	JJ
F	26.02.18	Title block updated, Internal partition walls amended.	EJW
E	16.02.18	External mass reduced and Unit 1 reconfigured. Areas amended.	EJW
D	28.02.17	Building line at rear set back from boundary, Internal configurations and Landscape revised.	EJW
C	27.02.17	Building repositioned on site and windows amended. Internal configurations amended.	EJW
B	27.01.17	Unit 1 building lines and area amended	EJW
A	11.08.16	Scale bar added as per request from Hillingdon Council	JB

Rev: Date: Details: By: Chk:

			
EngineRoom 2 Cardinal Street Ipswich IP1 1LG			
PLANNING			
Client / Location: 38-40 Ducks Hill Road Northwood			
Drawing: Proposed Ground Floor Plan			
Scale: 1:100 @ A1	Date: 19.07.16	Drawn: JB	Check: JB
Job No: ER1601005	Dwg No: 302	Rev: M	
© EngineRoom Ltd. This title block is 100mm wide at full scale. Do not scale. Work to figured dimensions only which should be verified on site.			