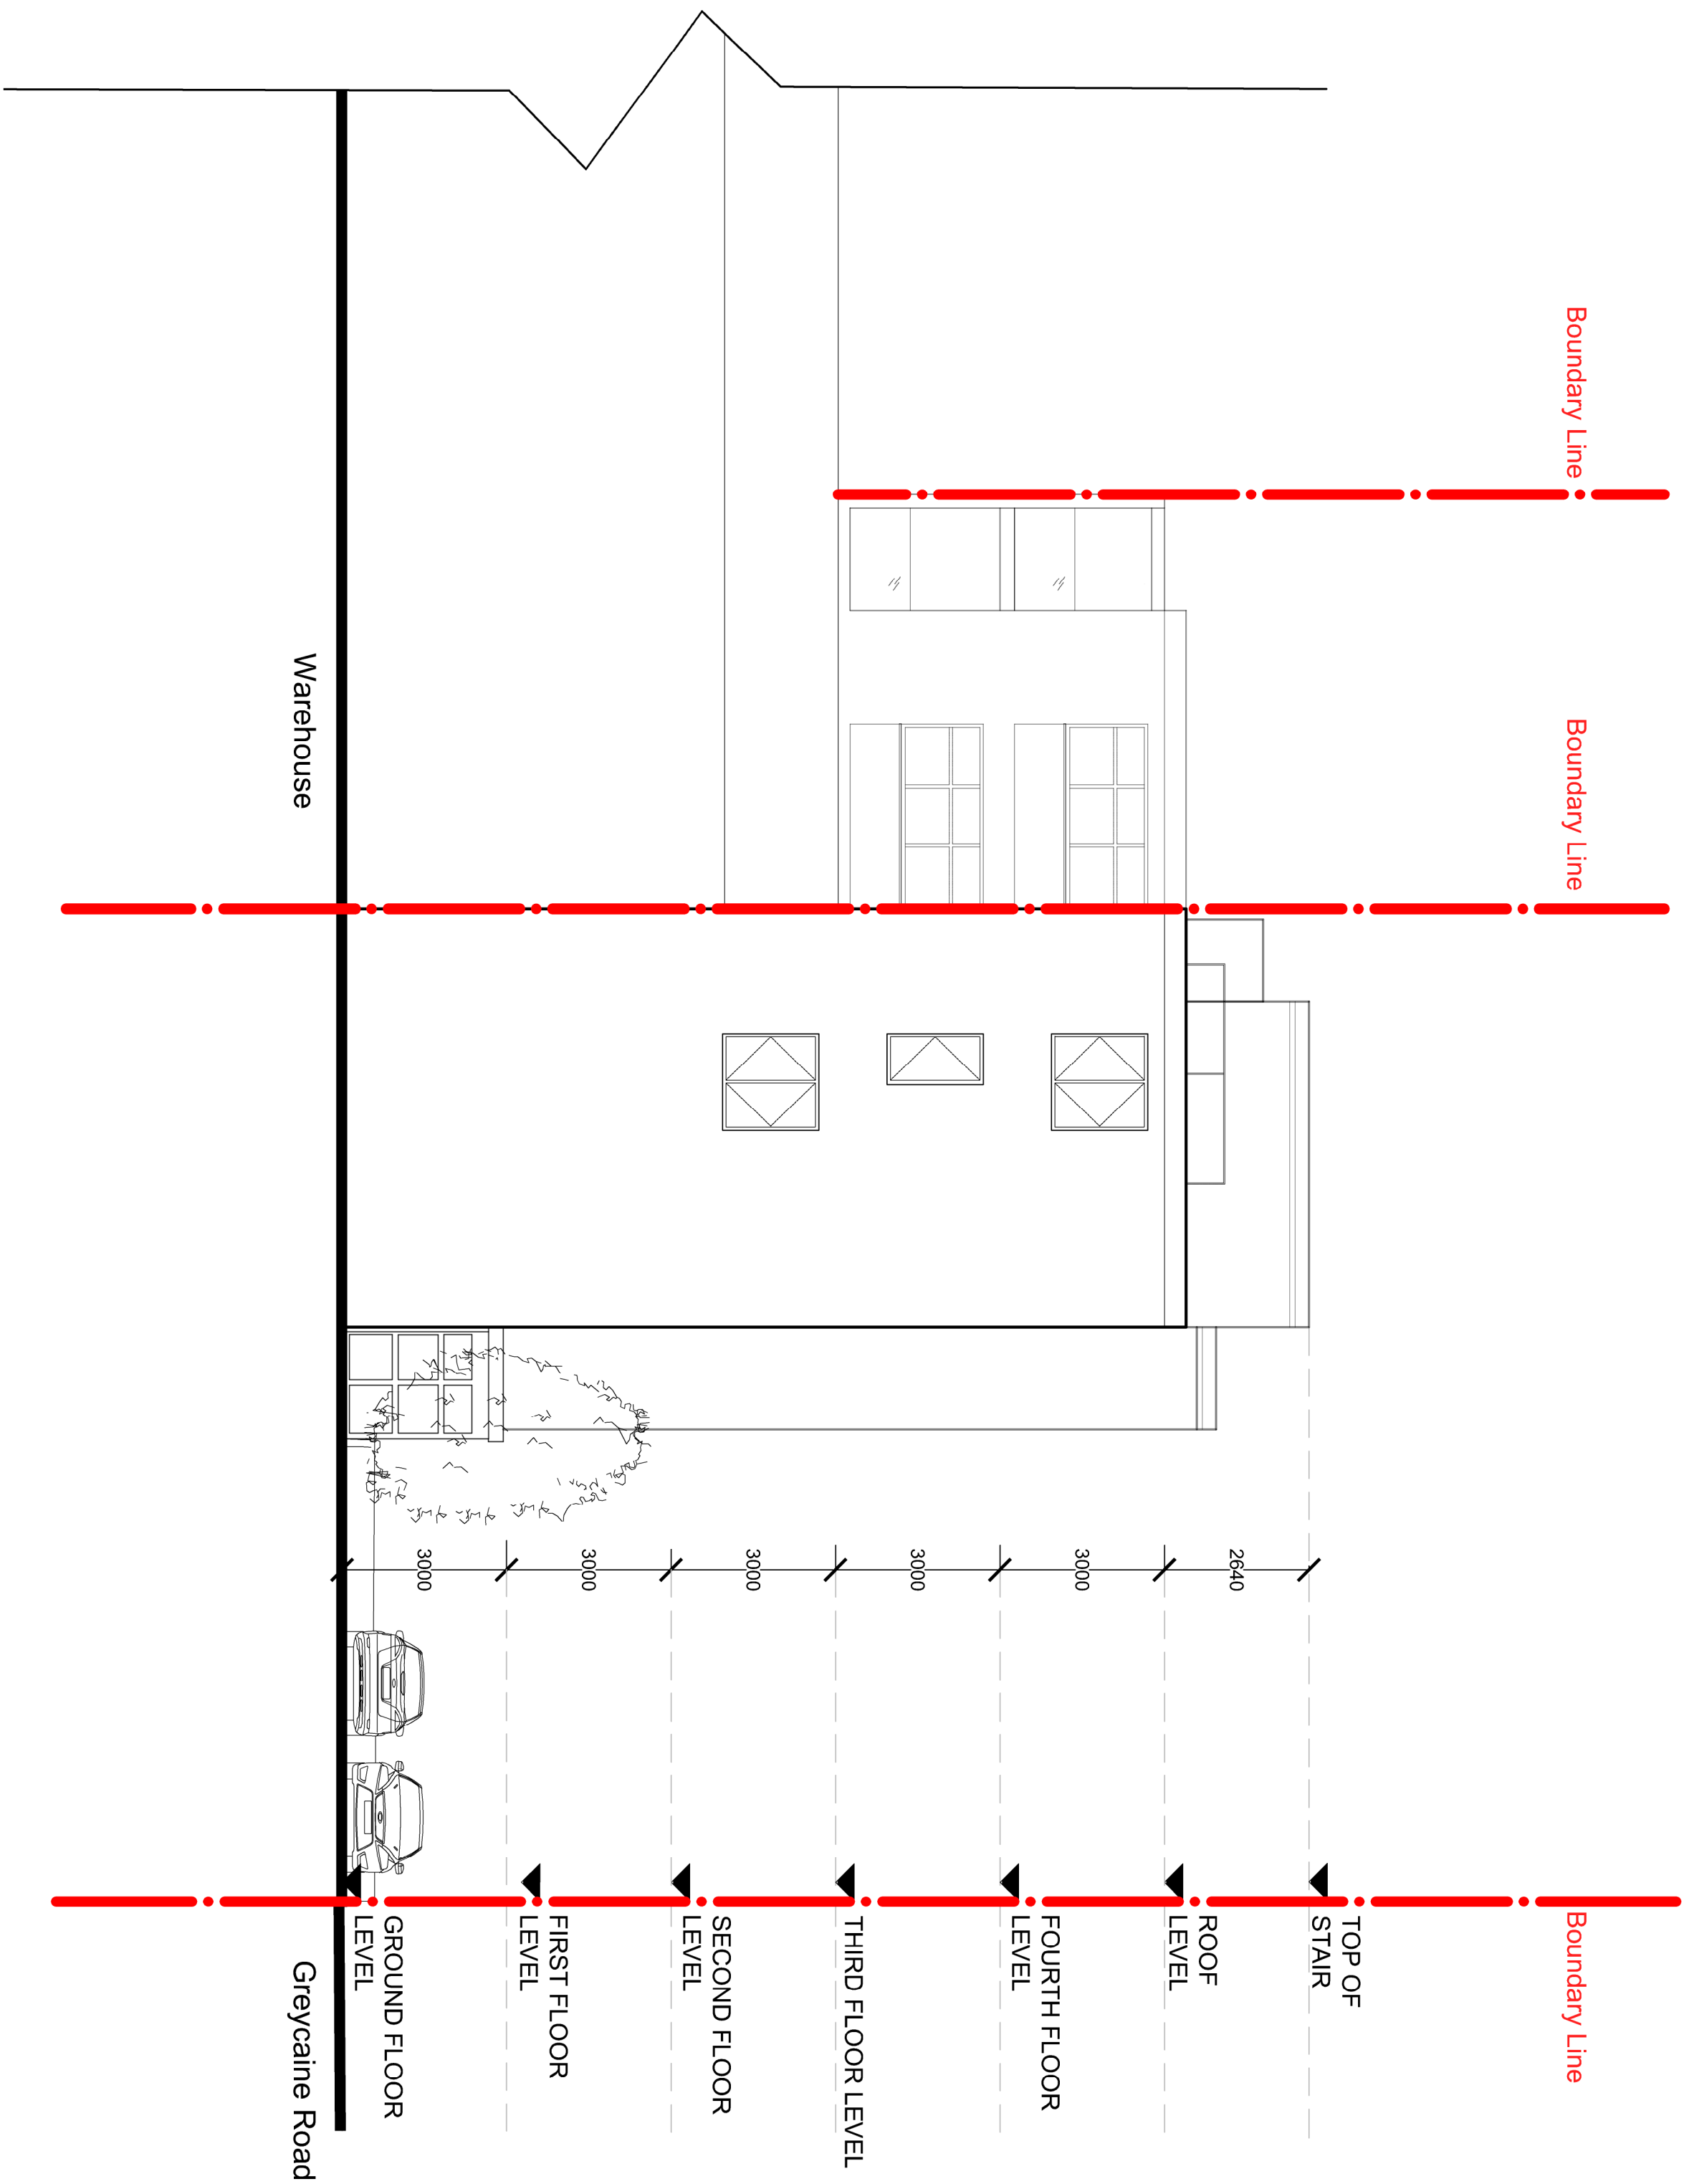


Proposed East Elevation

A		19.12.19		Removal of Roof Terraces		EK		PB	
Rev.	Date:	Details:				By:	Chk:		
 EngineRoom CHALLENGE ORDINARY									
PLANNING									
Client / Location: GREYCAINE ROAD WATFORD WD23 7GP									
Drawing: Proposed East Elevation									
Scale:	Date:	Drawn:		Check:					
1:100 @ A1	19.11.19	EK		PB					
Job No:	Dwg No:	Rev:							
1901003	313	A							
© EngineRoom(Technical) Ltd. This title block is 100mm wide at full scale. Do not scale. Work to figured dimensions only which should be verified on site.									