


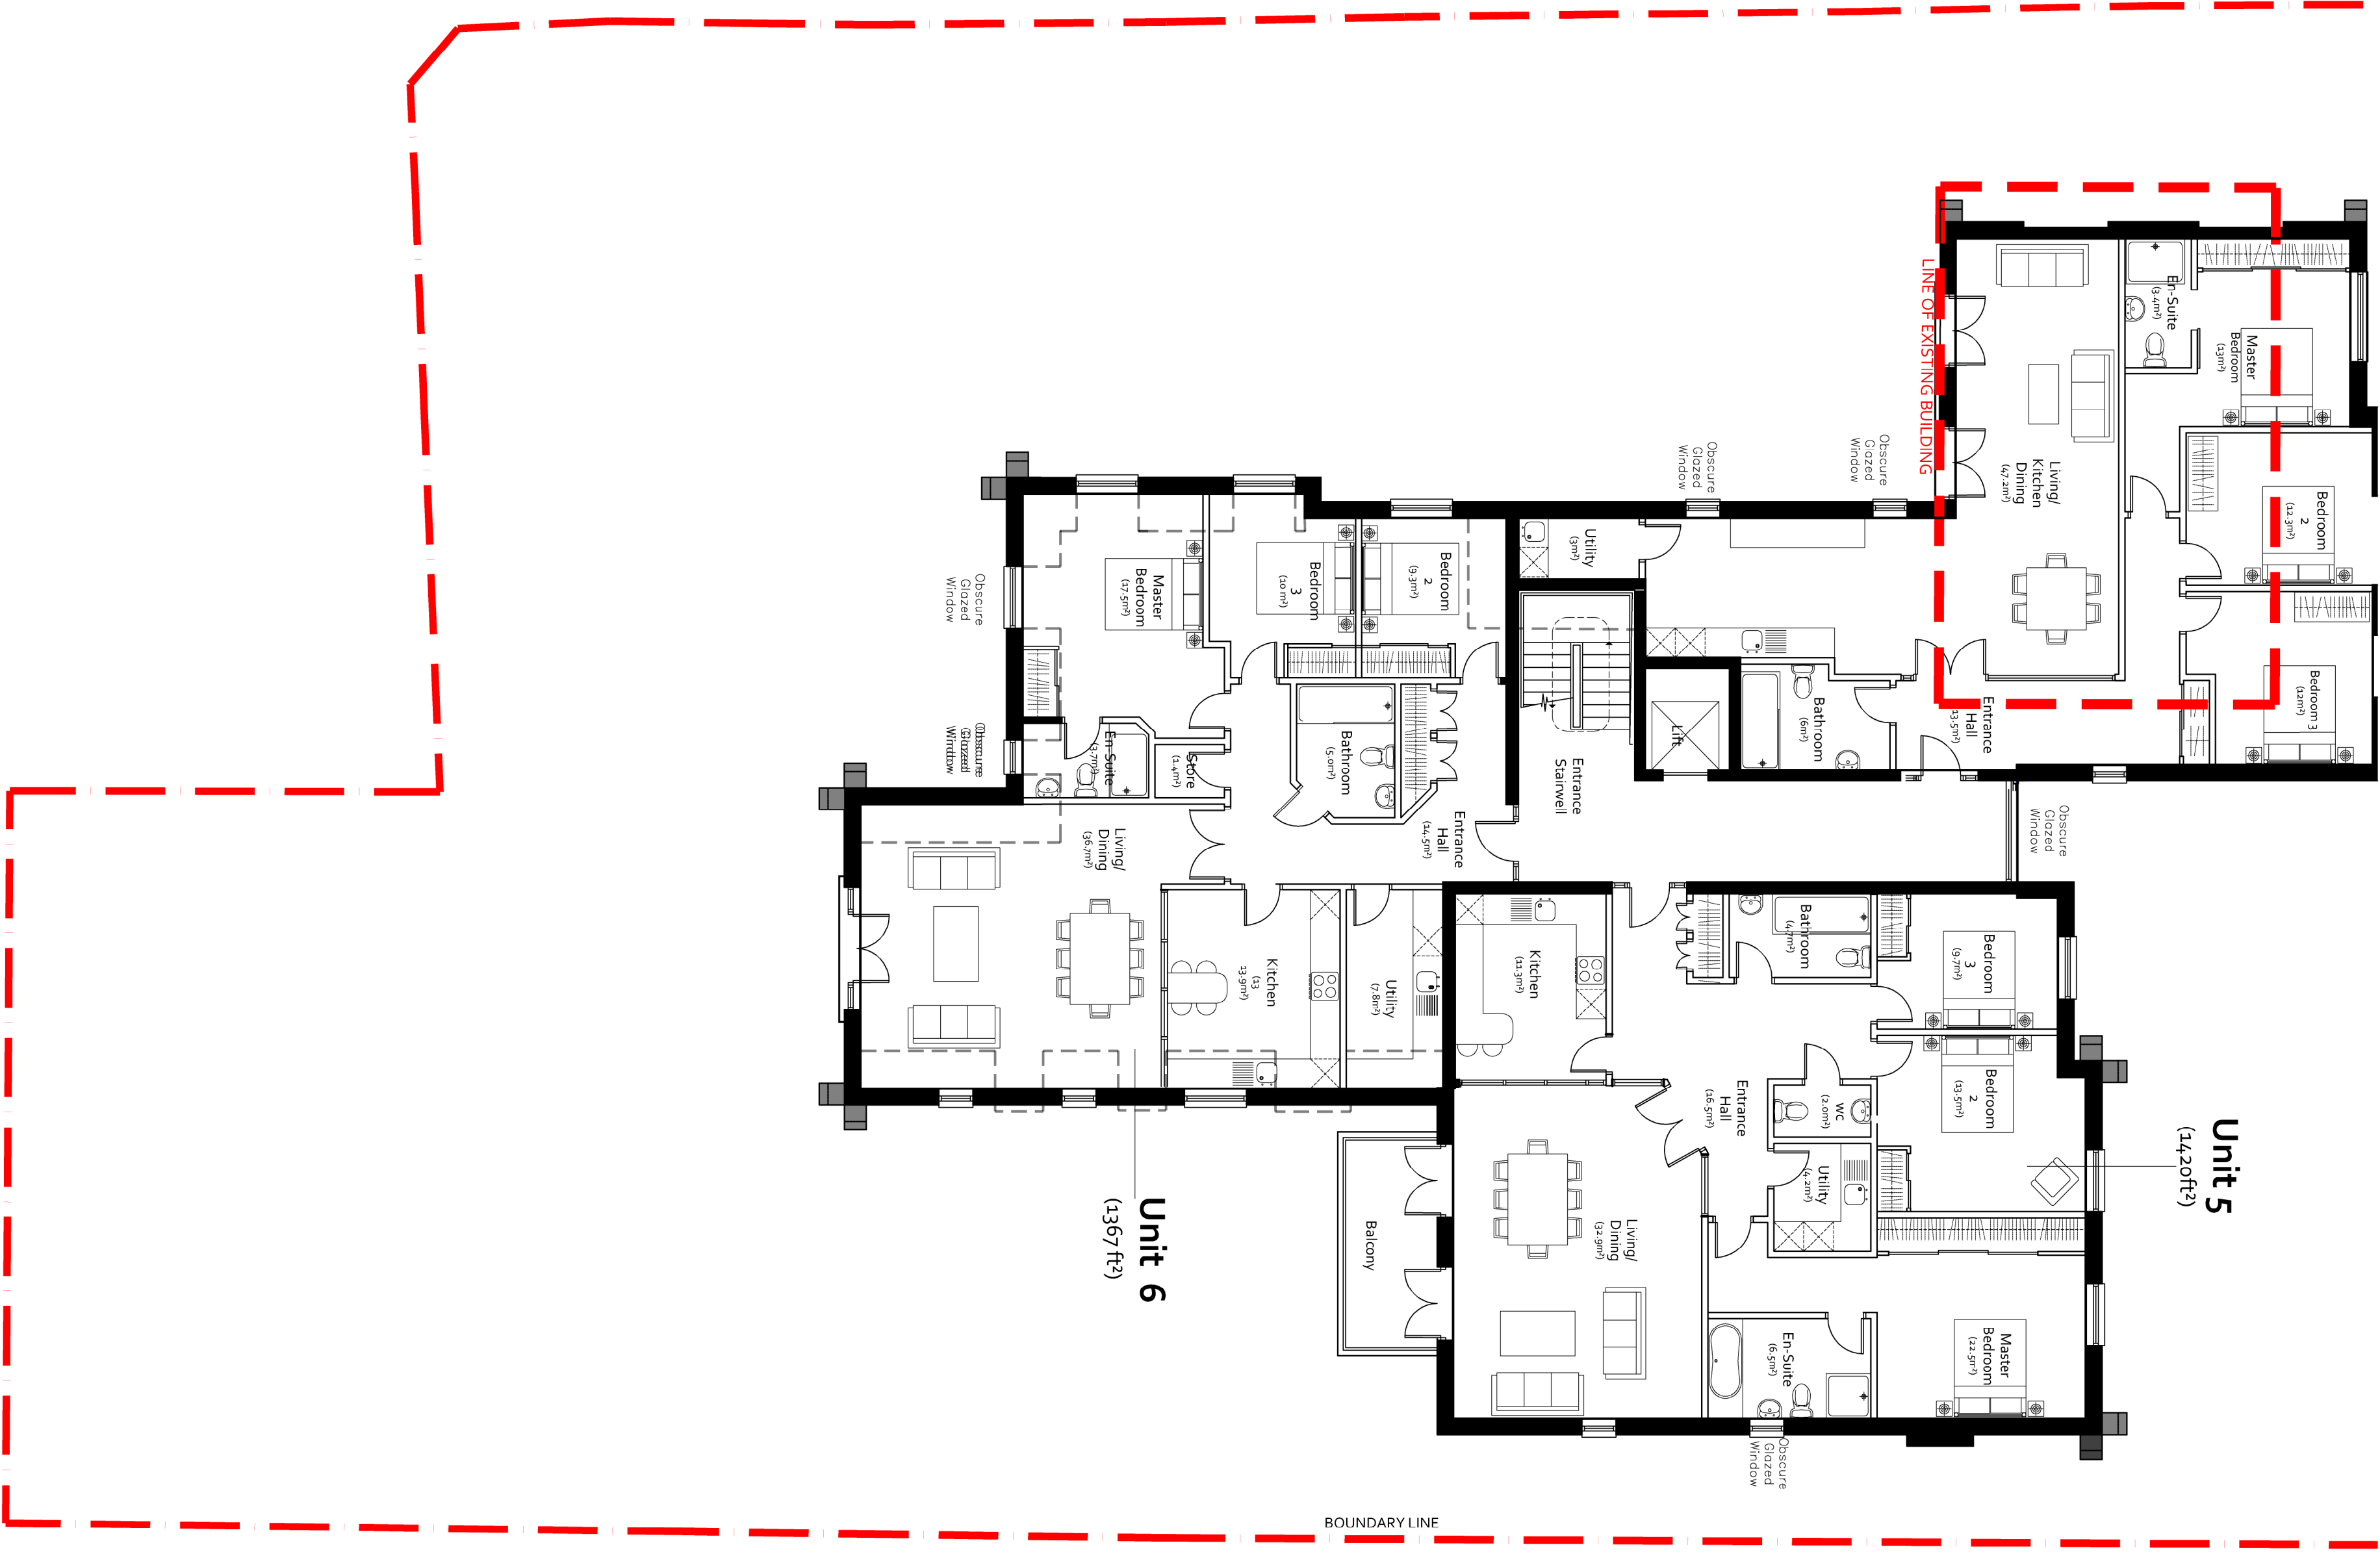

PROPOSED 1ST FLOOR PLAN



engineerroom CHALLENGE ORDINARY			
EngineRoom 2 Cardinal Street Ipswich IP1 1LG			
PLANNING			
Client / Location: 38-40 Ducks Hill Road Northwood			
Drawing: Proposed First Floor Plan			
Scale: 1:100 @ A1	Date: 19.07.16	Drawn: JB	Check: JB
Job No: ER1601005	Dwg No: 303	Rev: G	
© EngineerRoom Ltd. This title block is 100mm wide at full scale. Do not scale. Work to figured dimensions only which should be verified on site.			

Rev:	Date:	Details:	By:	Chk:
G	10.05.18	Unit 6 amended	AP	
F	26.02.18	Tile block updated Internal partition walls amended.	EW	
E	16.02.18	External mass reduced and Unit 4 reconfigured. Areas amended.	EW	
D	28.02.17	Internal mass reduced and Unit 4 boundary Internal configurations revised.	EW	
C	27.02.17	Building repositioned on site and windows amended. Internal configurations amended.	EW	
B	27.01.17	Unit 4 building lines and area amended	EW	
A	11.08.16	Scale bar added as per request from Hillingdon Council	JB	