



Notes:

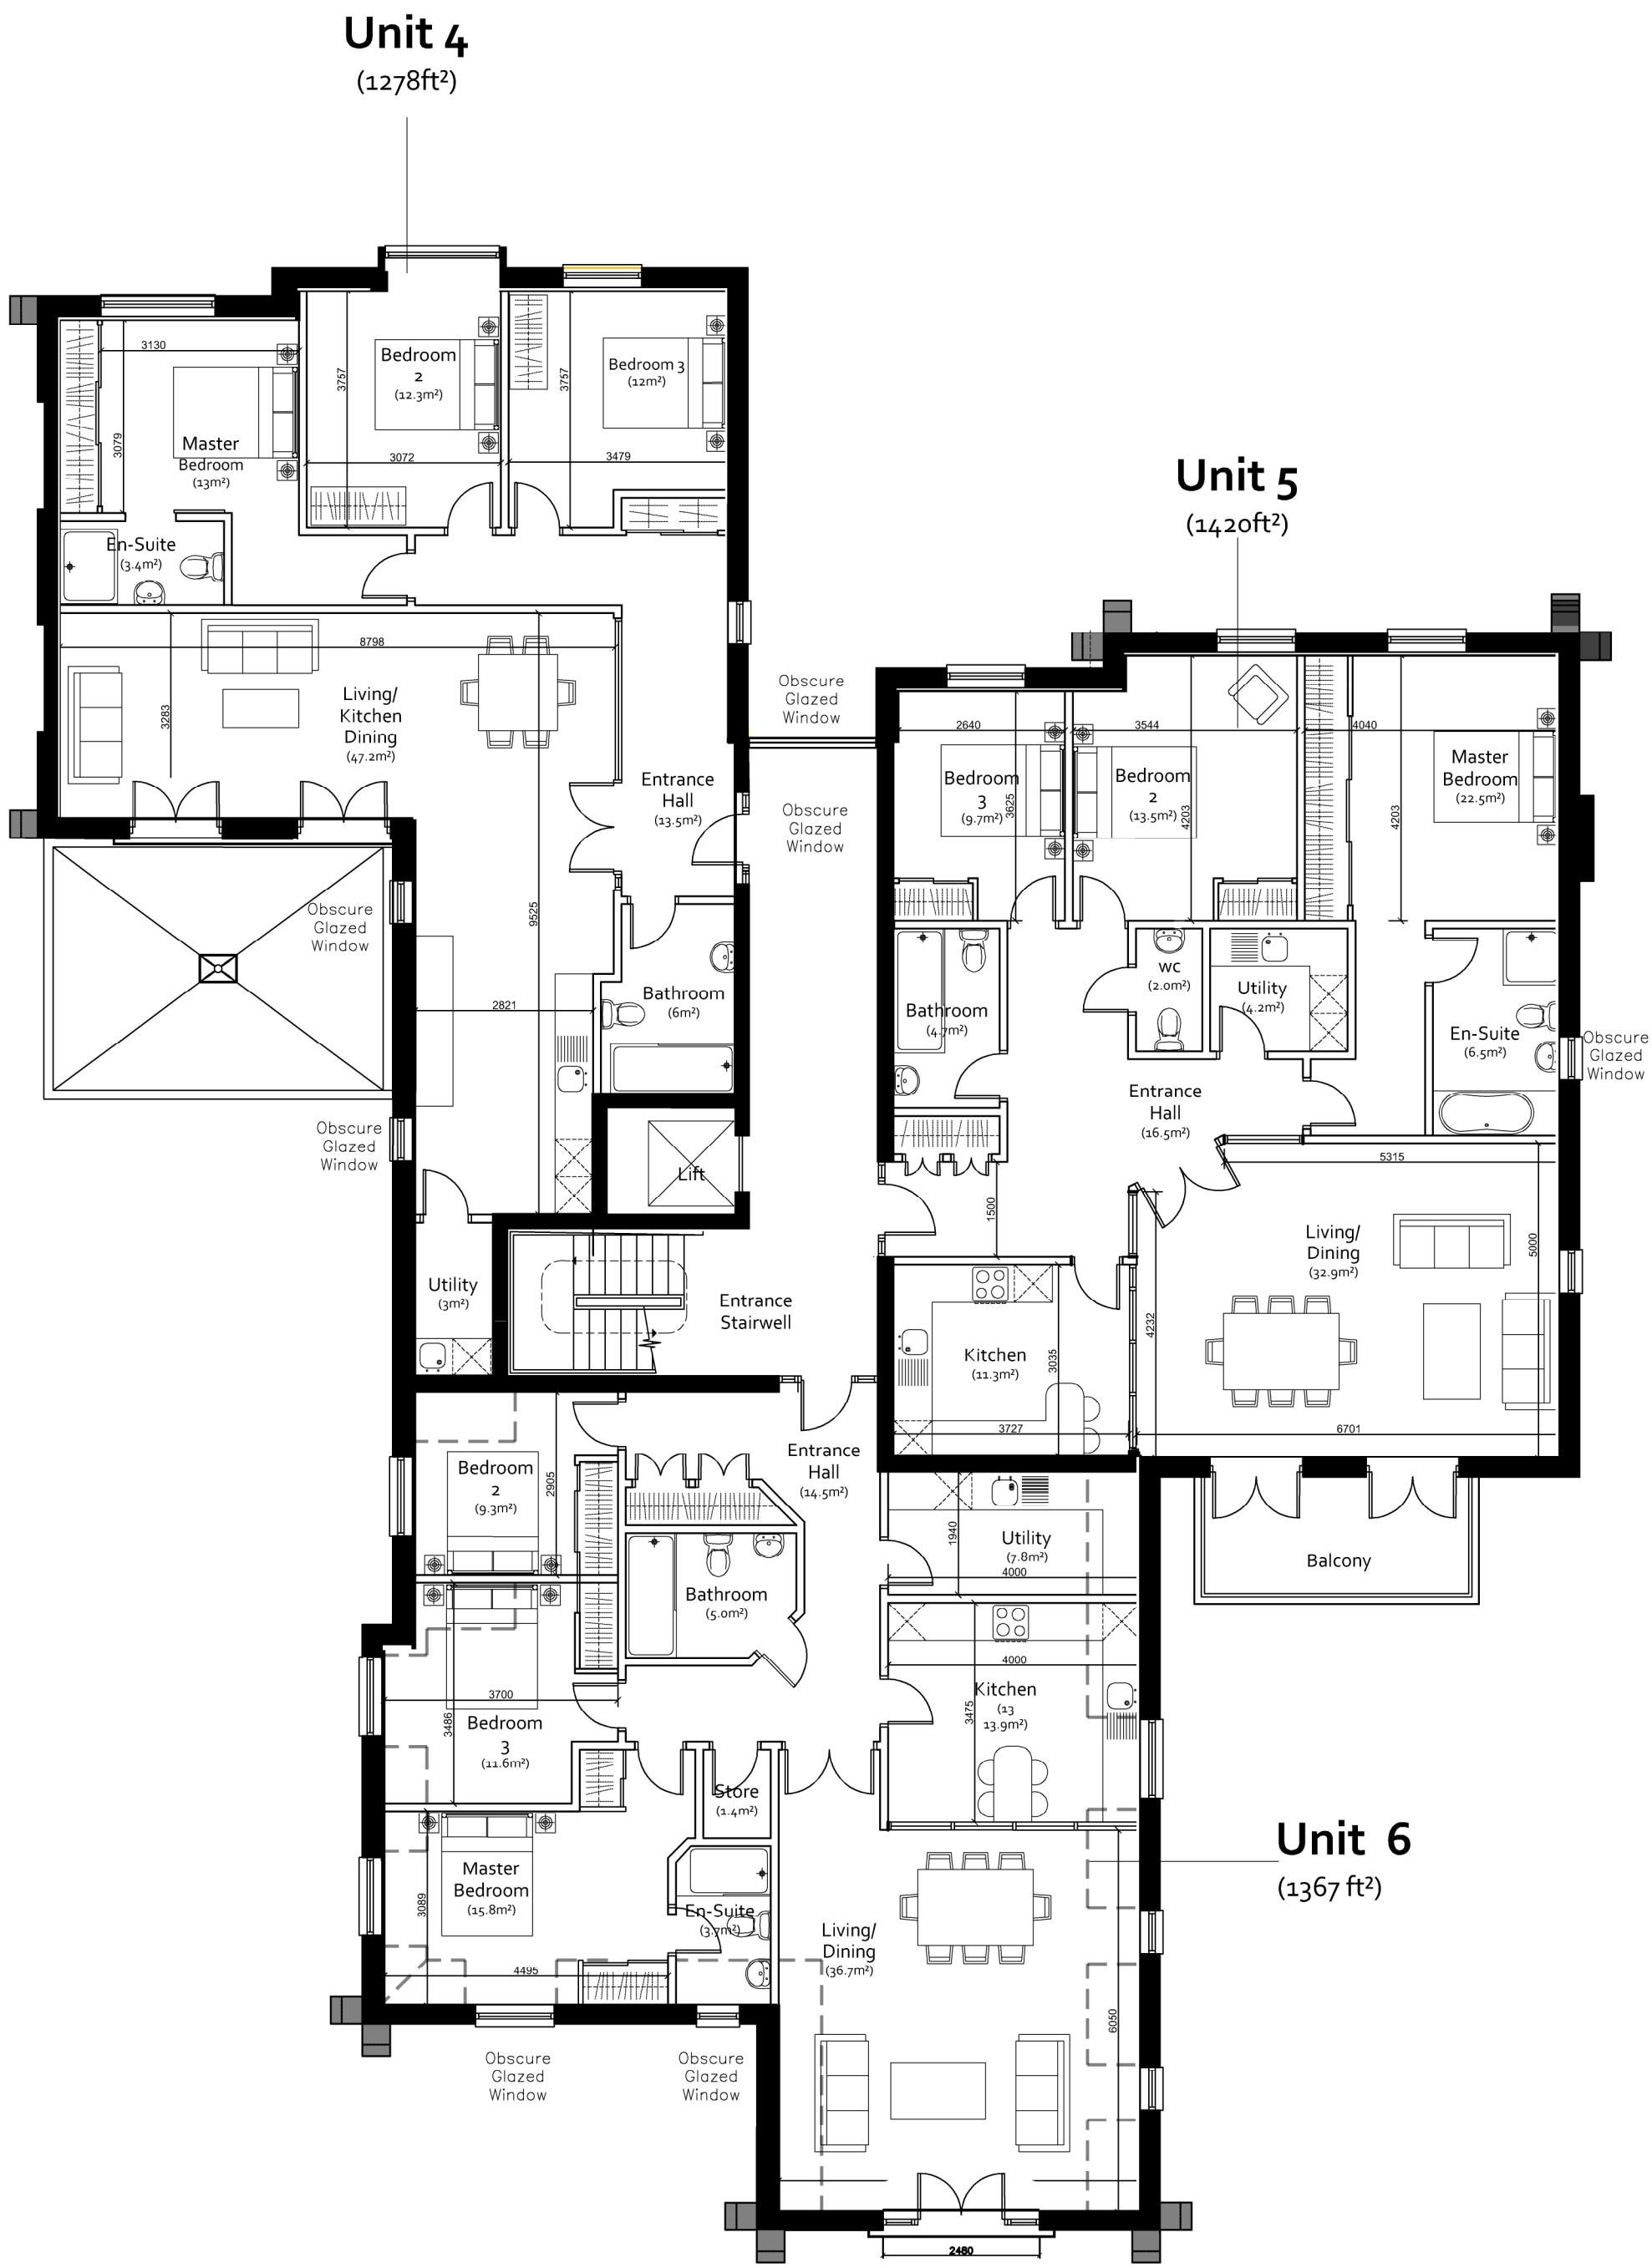

PROPOSED 1ST FLOOR PLAN

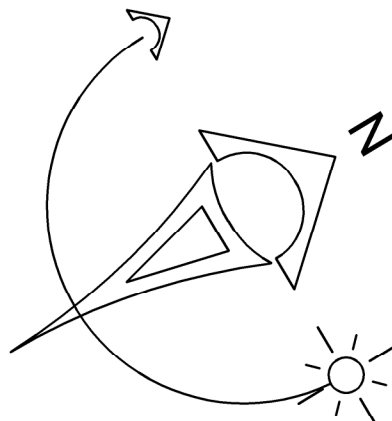

H	23.01.2020	Conservatory Added	JJ	IB
G	10.05.18	Unit 6 amended	AP	
F	26.02.18	Title block updated. Internal partition walls amended.	EJW	
E	16.02.18	External mass reduced and Unit 4 reconfigured. Areas amended.	EJW	
D	28.02.17	Building line at rear set back from boundary. Internal configurations revised.	EJW	
C	27.02.17	Building repositioned on site and windows amended. Internal configurations amended.	EJW	
B	27.01.17	Unit 4 building lines and area amended	EJW	
A	11.08.16	Scale bar added as per request from Hillingdon Council	JB	

Rev:	Date:	Details:	By:	Chk:
------	-------	----------	-----	------



engineerroom
CHALLENGE ORDINARY

EngineRoom
2 Cardinal Street
Ipswich
IP1 1LG

PLANNING

Client / Location:
38-40 Ducks Hill Road
Northwood

Drawing:
Proposed First Floor
Plan

Scale: 1:100 @ A1	Date: 19.07.16	Drawn: JB	Check: JB
Job No: ER1601005	Dwg No: 303	Rev: H	

© EngineRoom Ltd. This title block is 100mm wide at full scale.
Do not scale. Work to figured dimensions only which should be verified on site.