


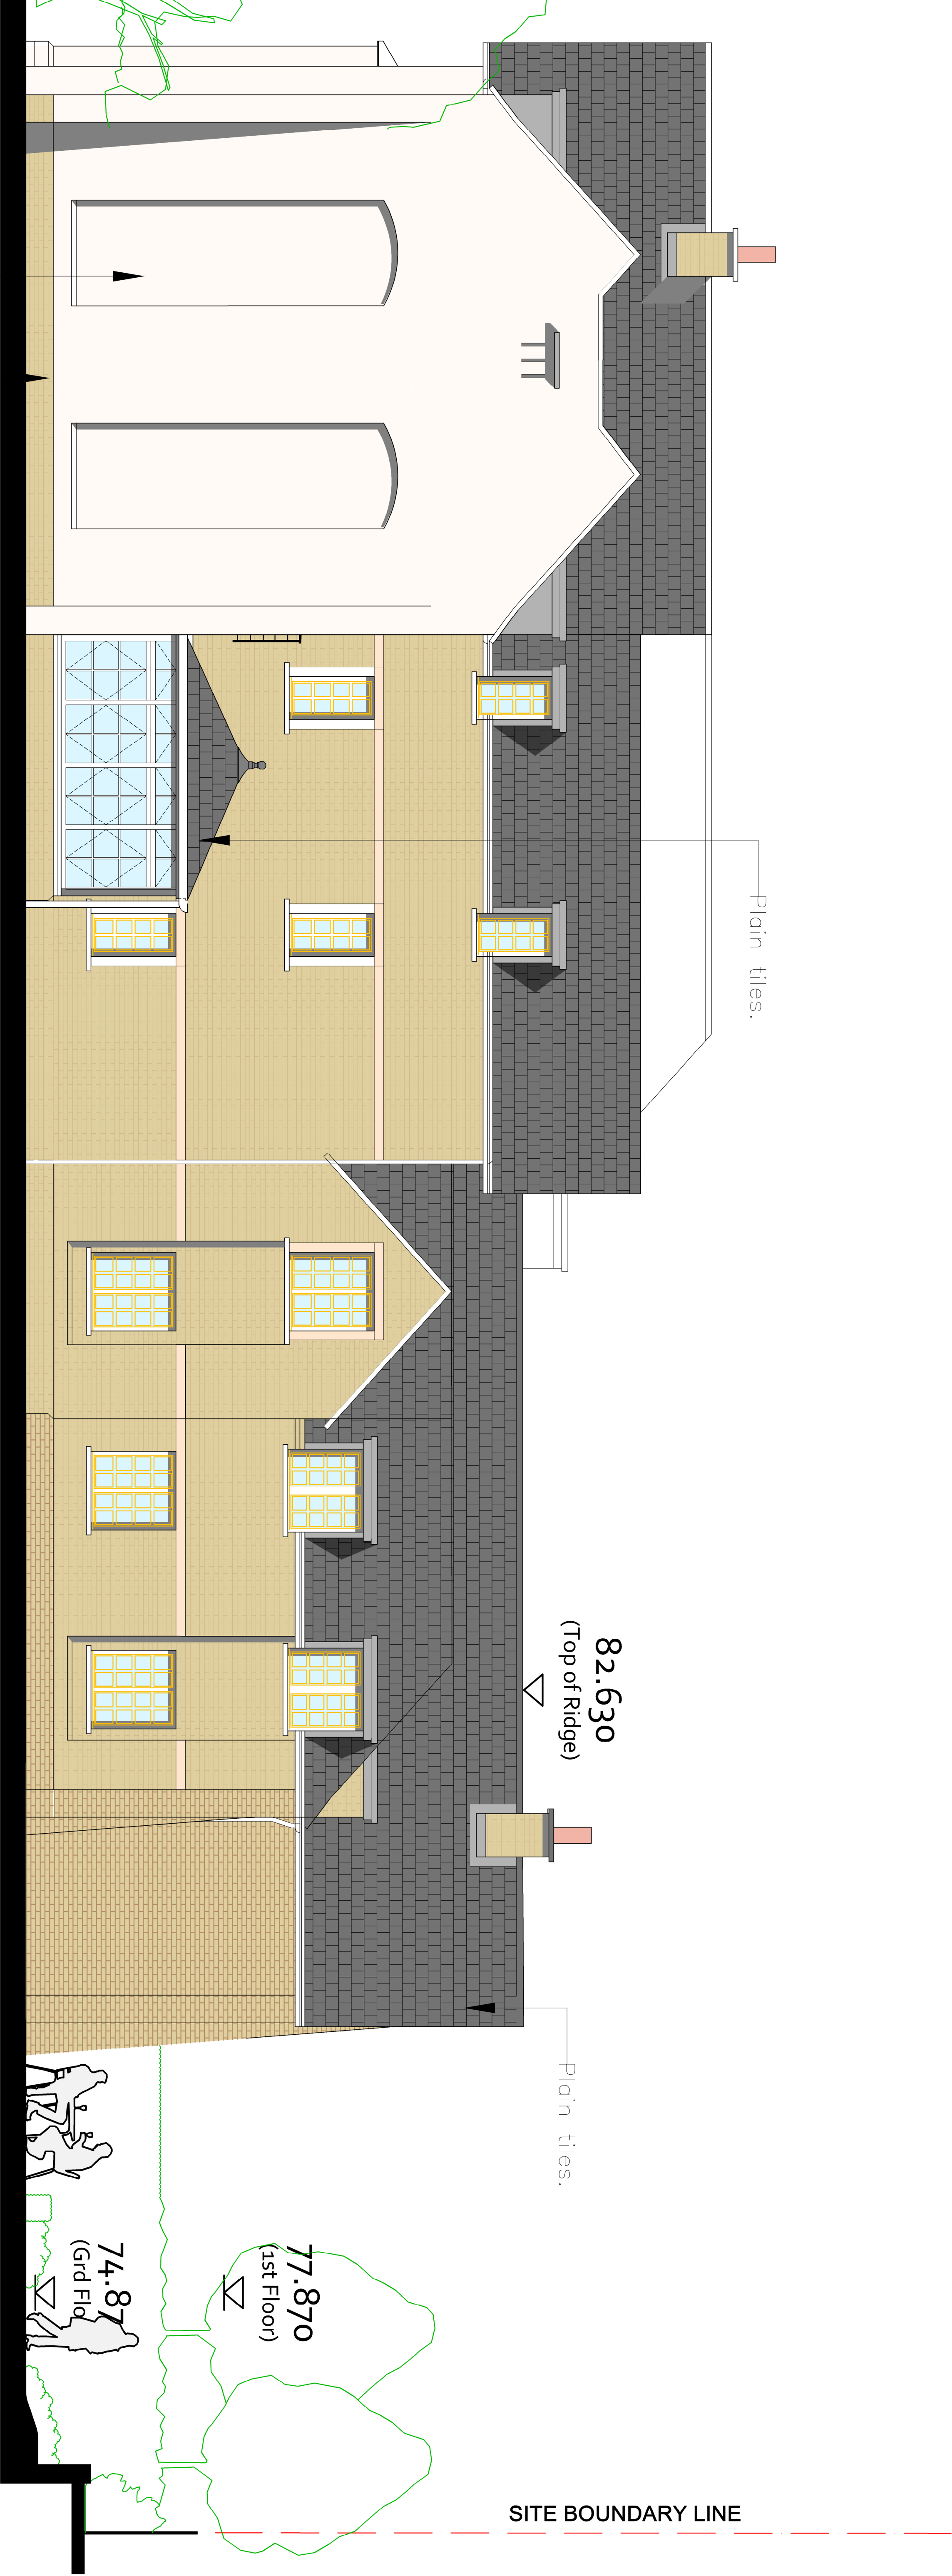

Proposed North-West Elevation

Materials Key

- Brickwork (Yellow Buff)
- Roughcast Render (White)
- Plain Tiles



EngineRoom 2 Cardinal Street Ipswich IP1 1LG			
PLANNING			
Client / Location: 38-40 Ducks Hill Road Northwood			

Drawing: Proposed North West Elevation			
Scale:	Date:	Drawn:	Check:
1:50 @ A1	20.07.16	JB	

Job No:	Dwg No:	Rev:
ER1601005	309	H
© EngineerRoom (Technical) Ltd. This title block is 100mm wide at full scale. Do not scale. Work to figured dimensions only, which should be verified on site.		