


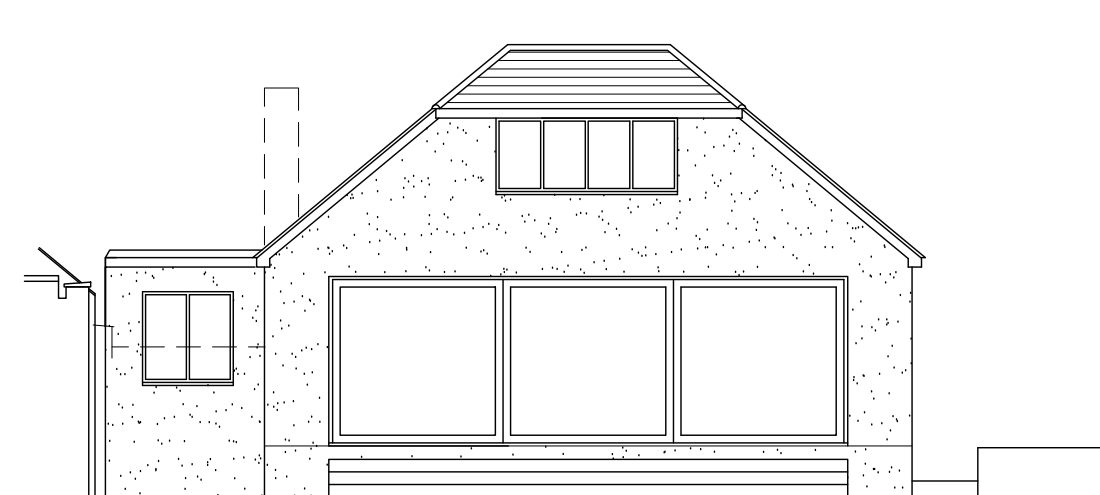


FRONT ELEVATION
(1:100)




LEFT ELEVATION
(1:100)




REAR ELEVATION
(1:100)

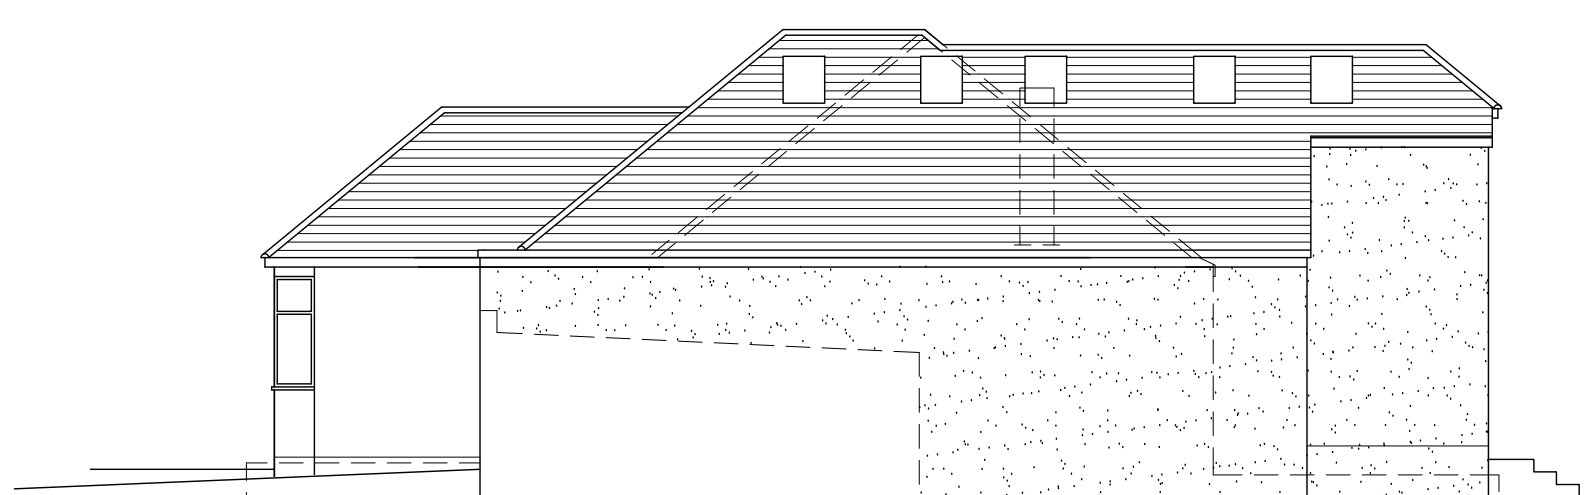

RIGHT ELEVATION
(1:100)

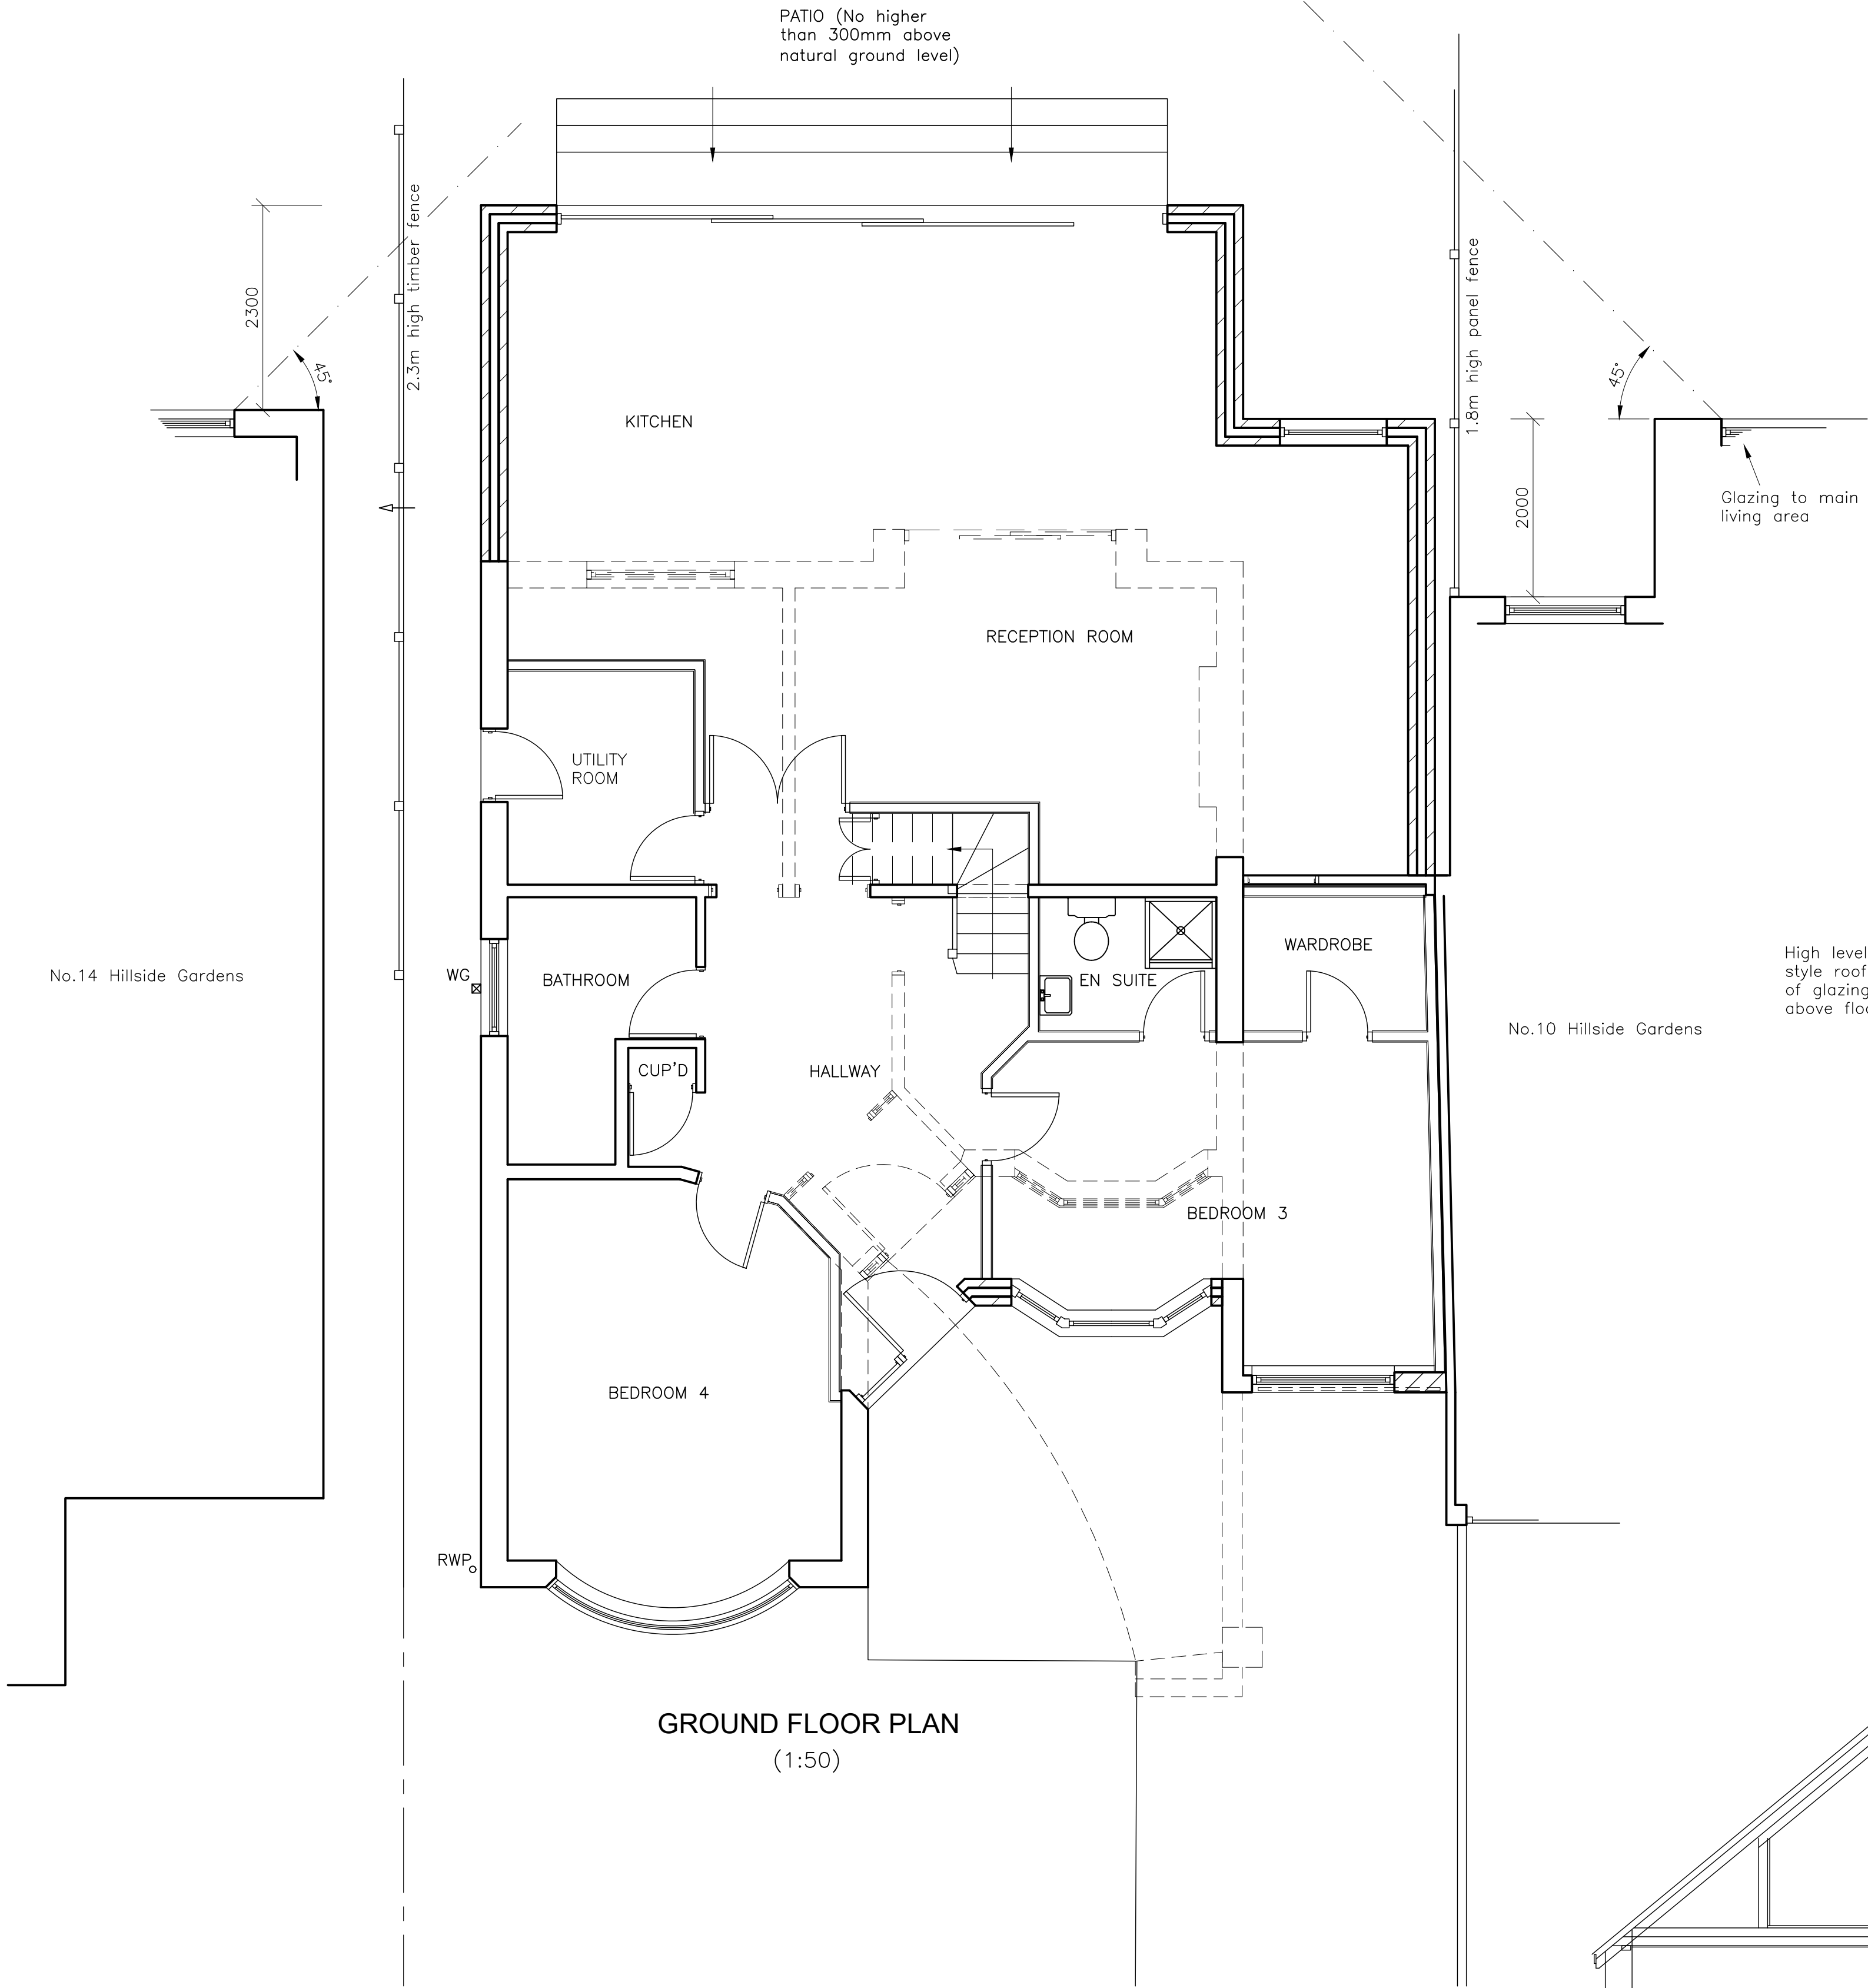


GROUND FLOOR PLAN
(1:50)

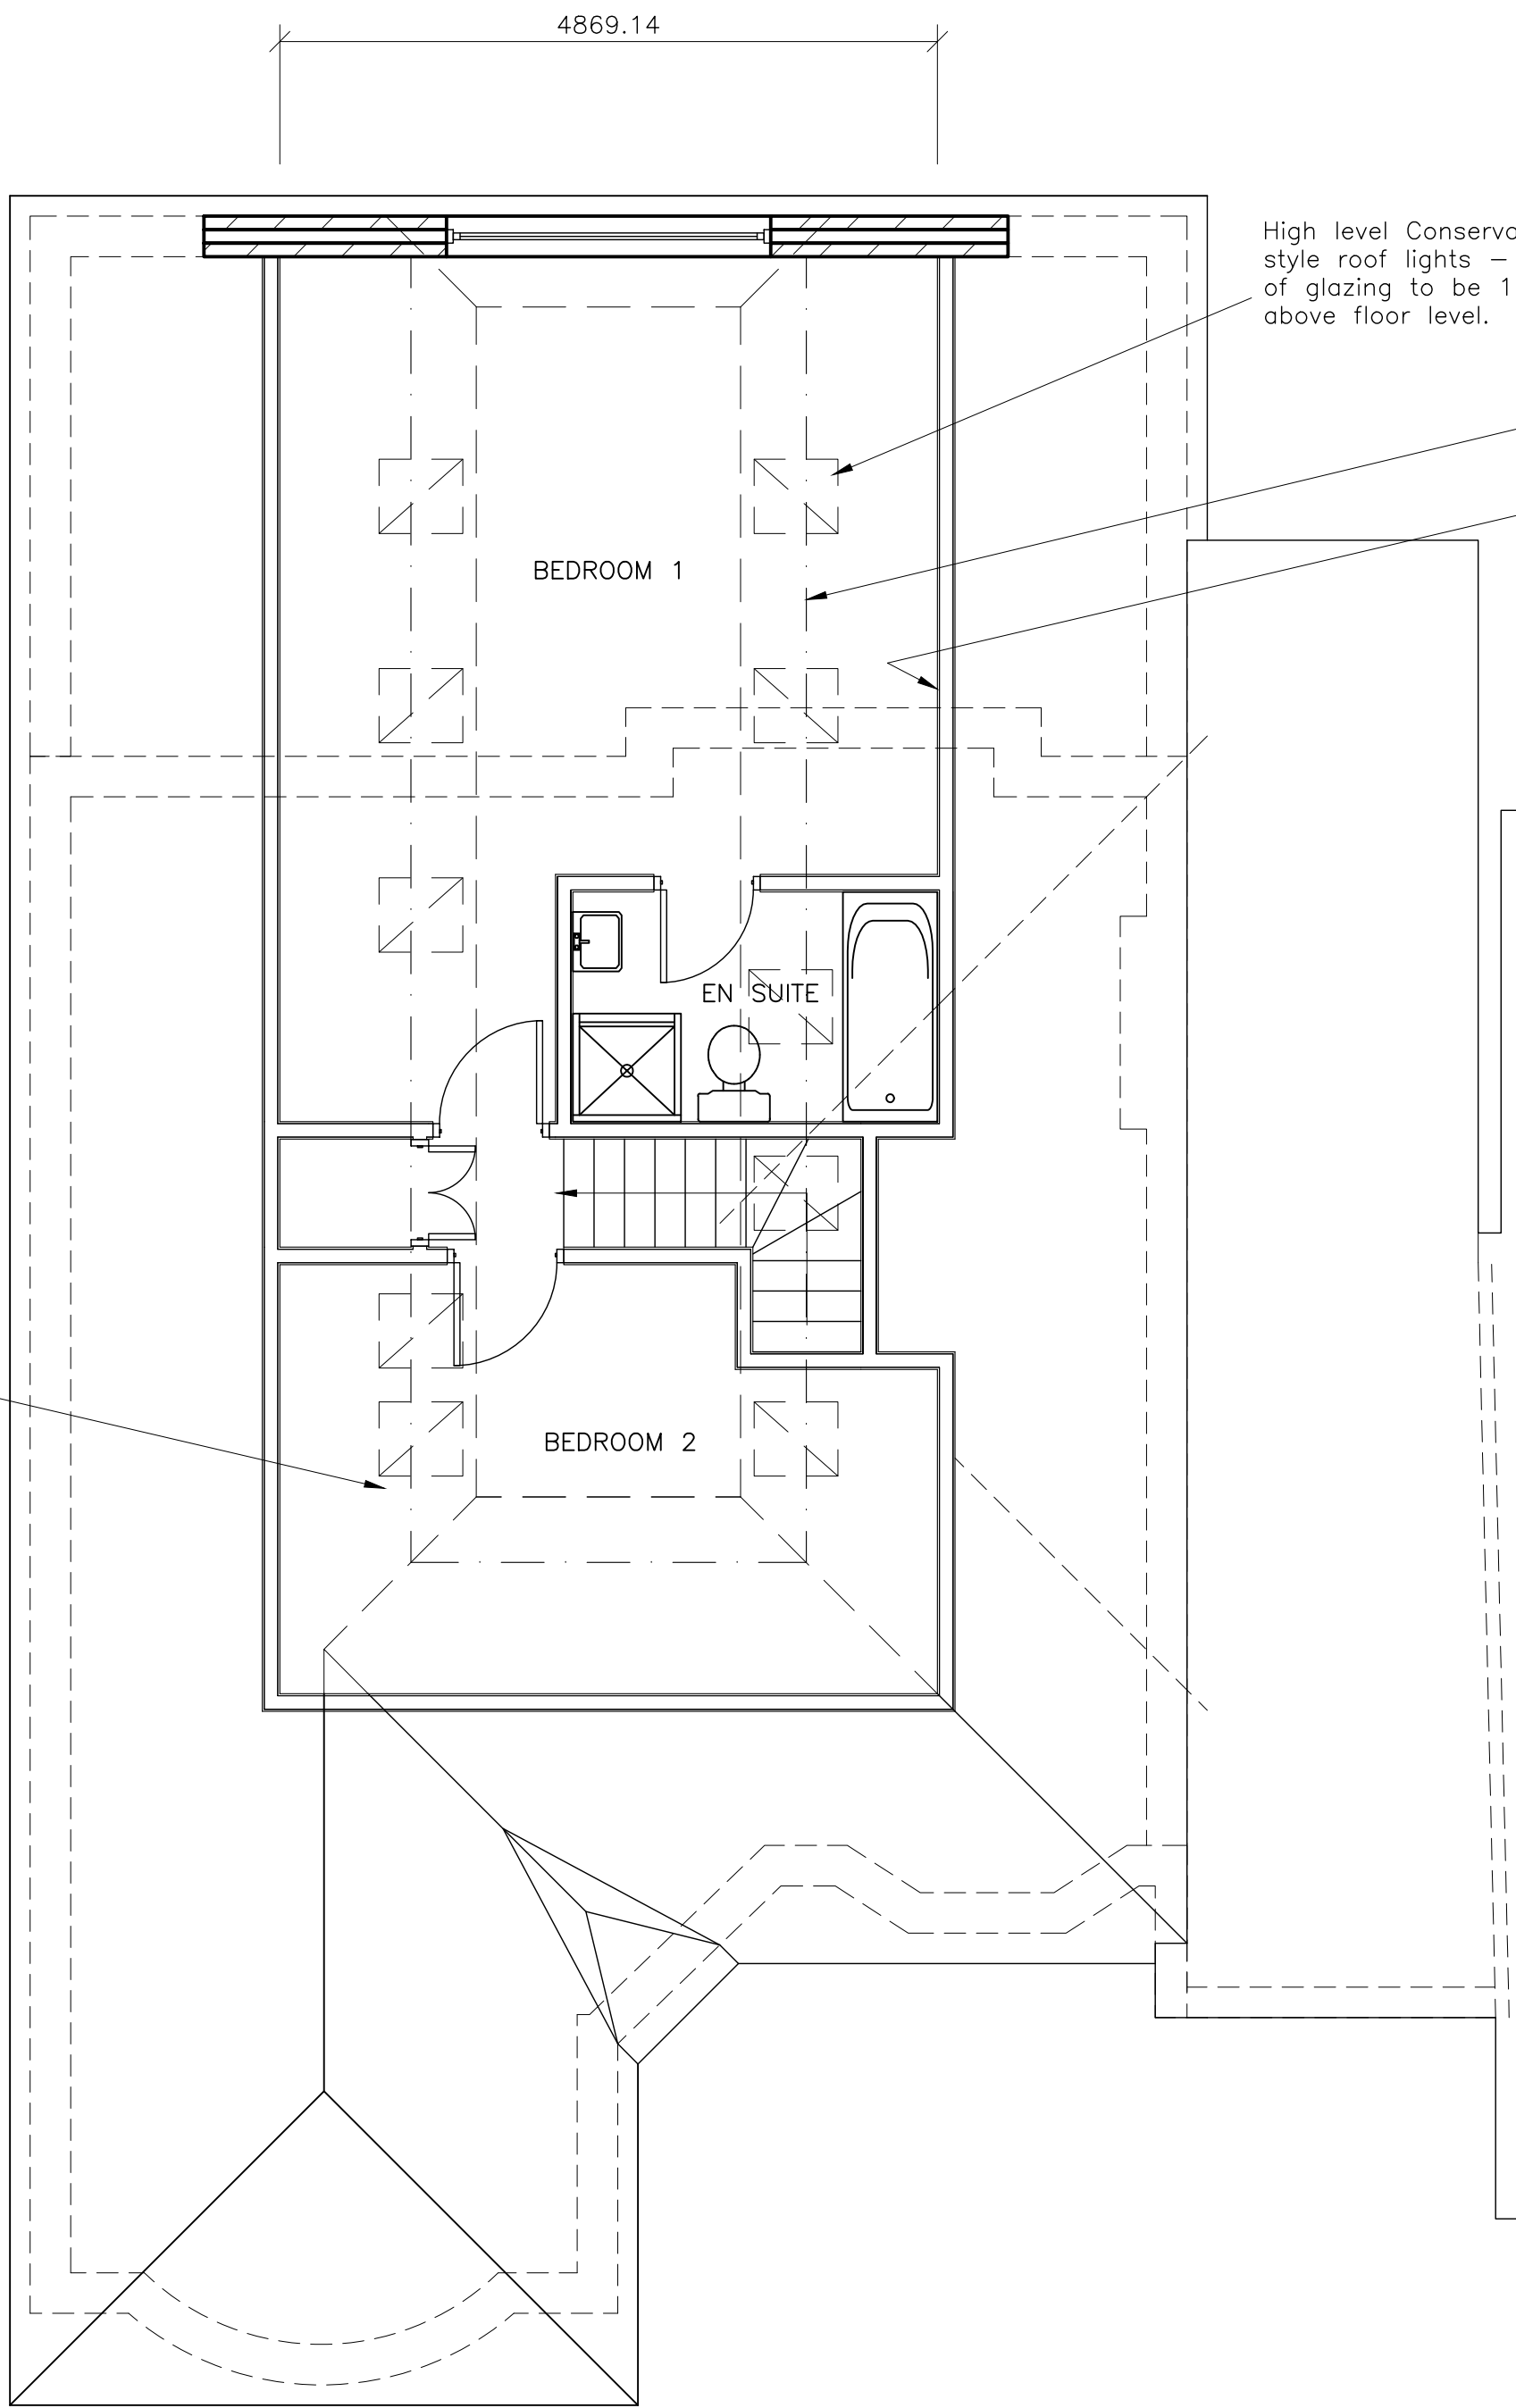

FIRST FLOOR PLAN
(1:50)



ILLUSTRATIVE SECTION
THROUGH BEDROOM 1 ROOF
(1:50)

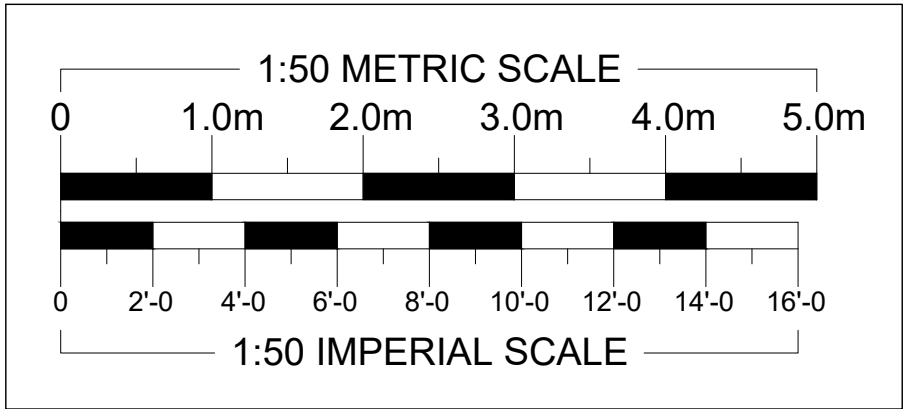

D - Scheme reduced	01/19
C - Minor amendment	11/18
B - Scheme reduced	08/18
A - Minor amends	02/18

REVISIONS	DATE
-----------	------

ARTHUR J. FERRYMAN & ASSOCIATES

ARCHITECTURAL CONSULTANTS • SURVEYORS

128 HIGH STREET • BUSHEY • HERTS • WD23 3DE
Tel: 020 8950 0508 Email: office@ajferryman.co.uk

TITLE
PROPOSED EXTENSIONS AND ALTERATIONS

ADDRESS
**12 Hillside Gardens
Northwood
HA6 1RL**

CLIENT
Mr A Anand

SCALE
AS SHOWN @A1

DRAWN
DATE 02/16

DRAWING
216002/02

REV.
D




FRONT ELEVATION
(1:100)





LEFT ELEVATION
(1:100)




REAR ELEVATION
(1:100)

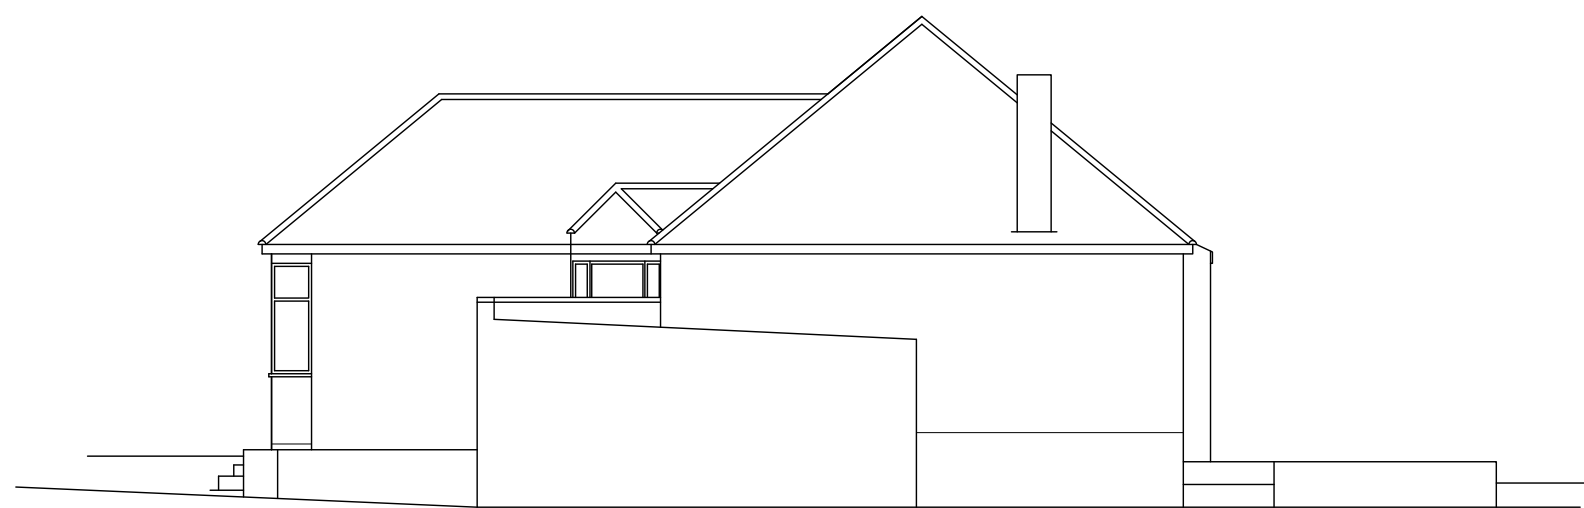

RIGHT ELEVATION
(1:100)

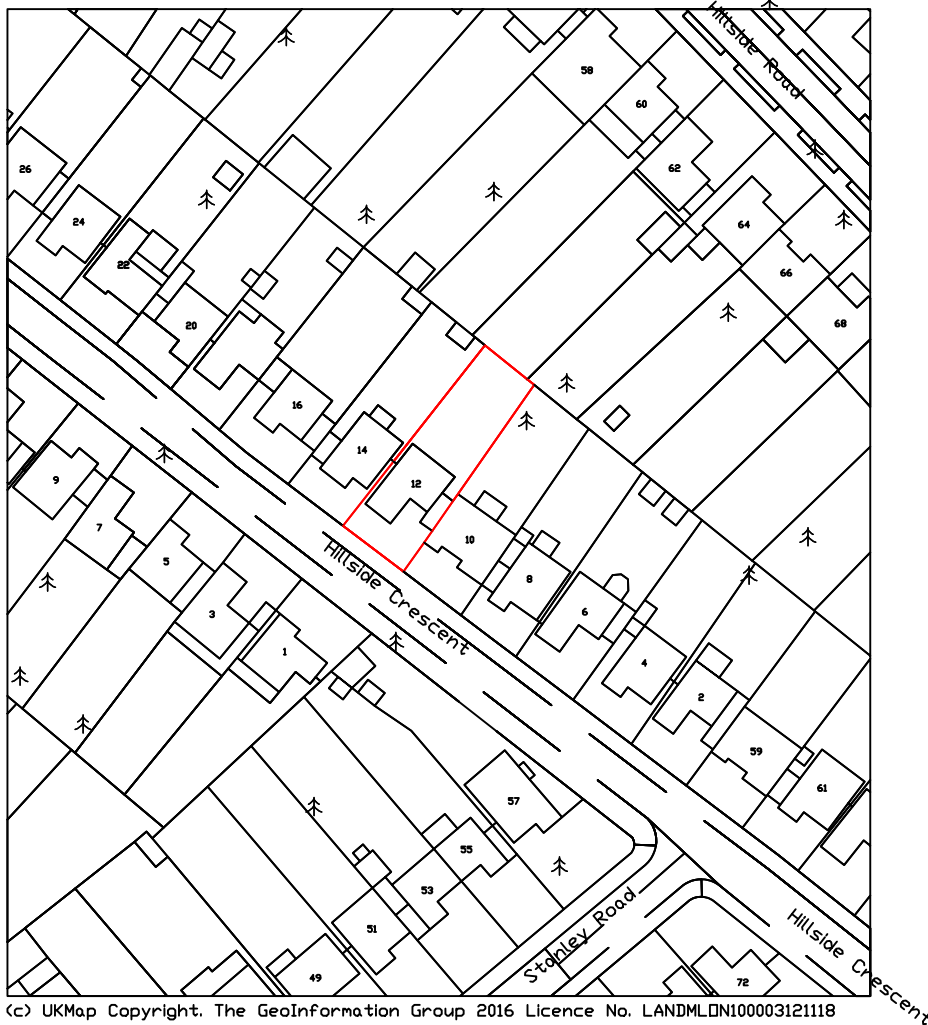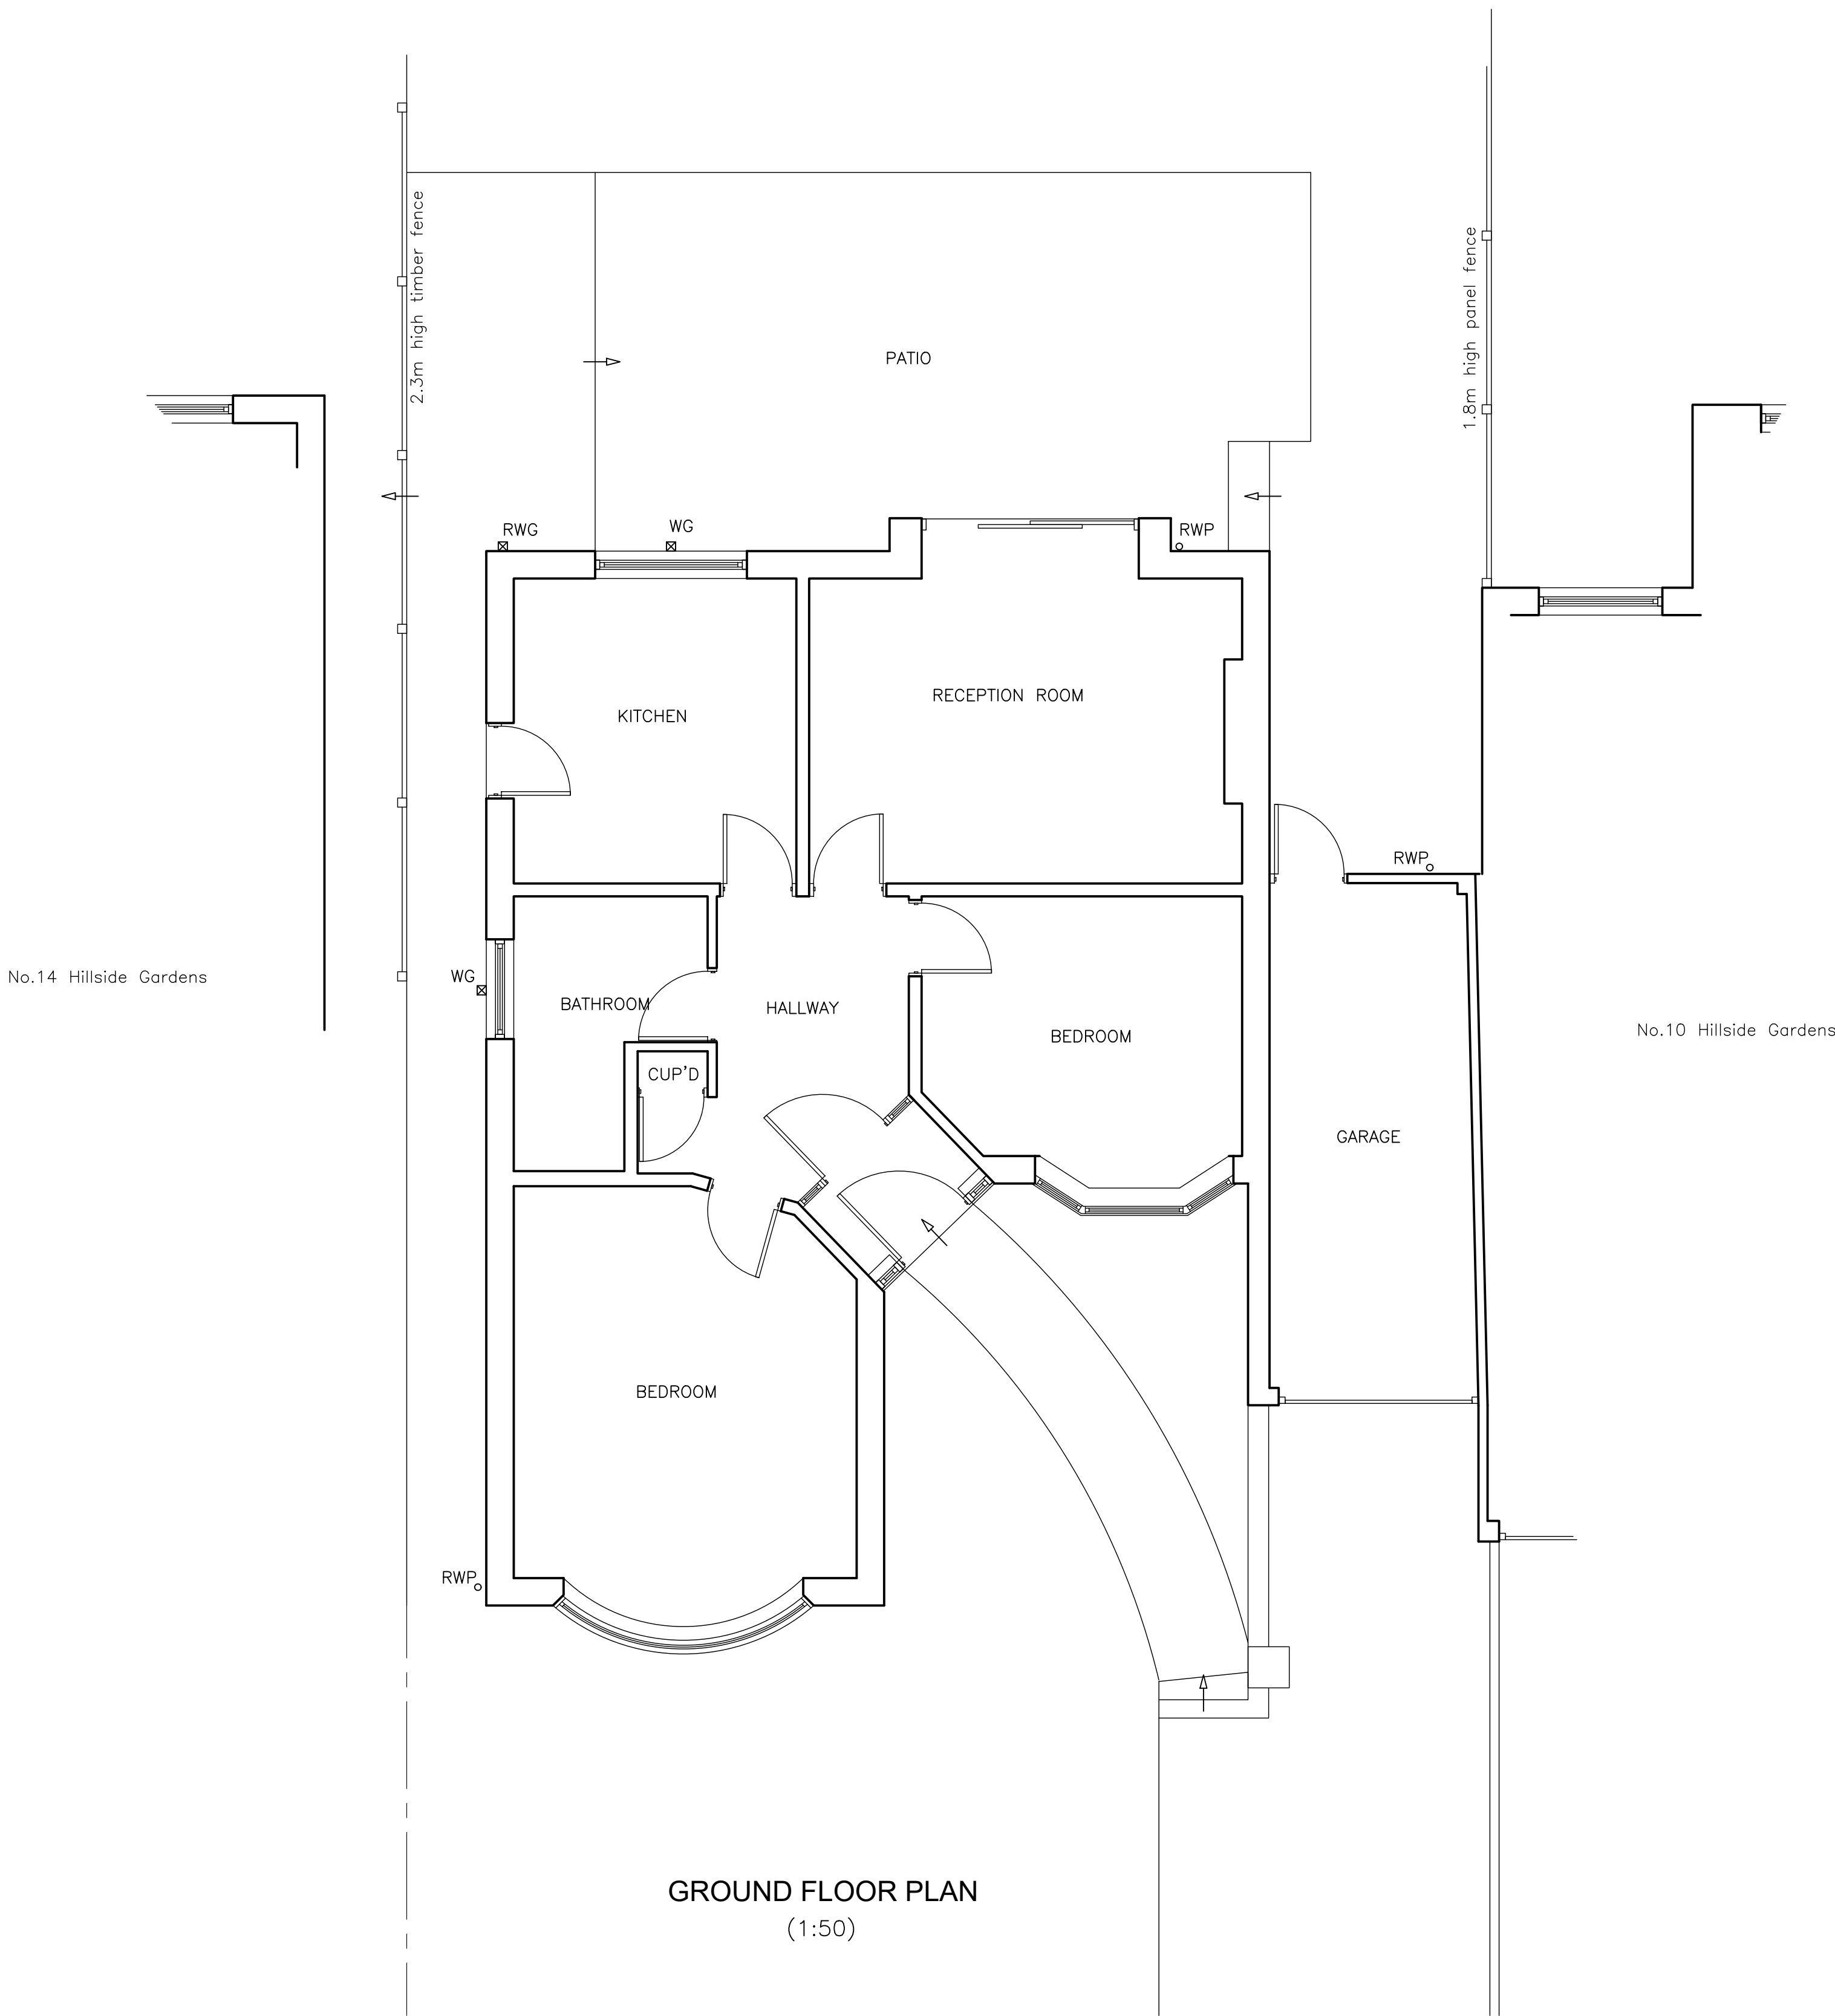

LOCATION PLAN
(1:1250)

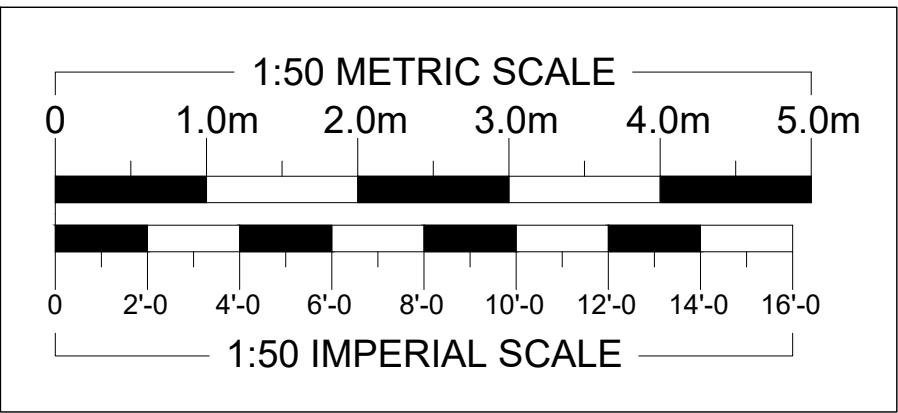

REVISIONS	DATE
ARTHUR J. FERRYMAN & ASSOCIATES ARCHITECTURAL CONSULTANTS • SURVEYORS 128 HIGH STREET • BUSHEY • HERTS • WD23 3DE Tel: 020 8950 0508 Email: office@ajferryman.co.uk	

TITLE AS EXISTING	
ADDRESS 12 Hillside Gardens Northwood HA6 1RL	
CLIENT Mr A Anand	
SCALE AS SHOWN @A1	DRAWN BMc
DATE 02/16	
DRAWING 216002/01	
REV.	