
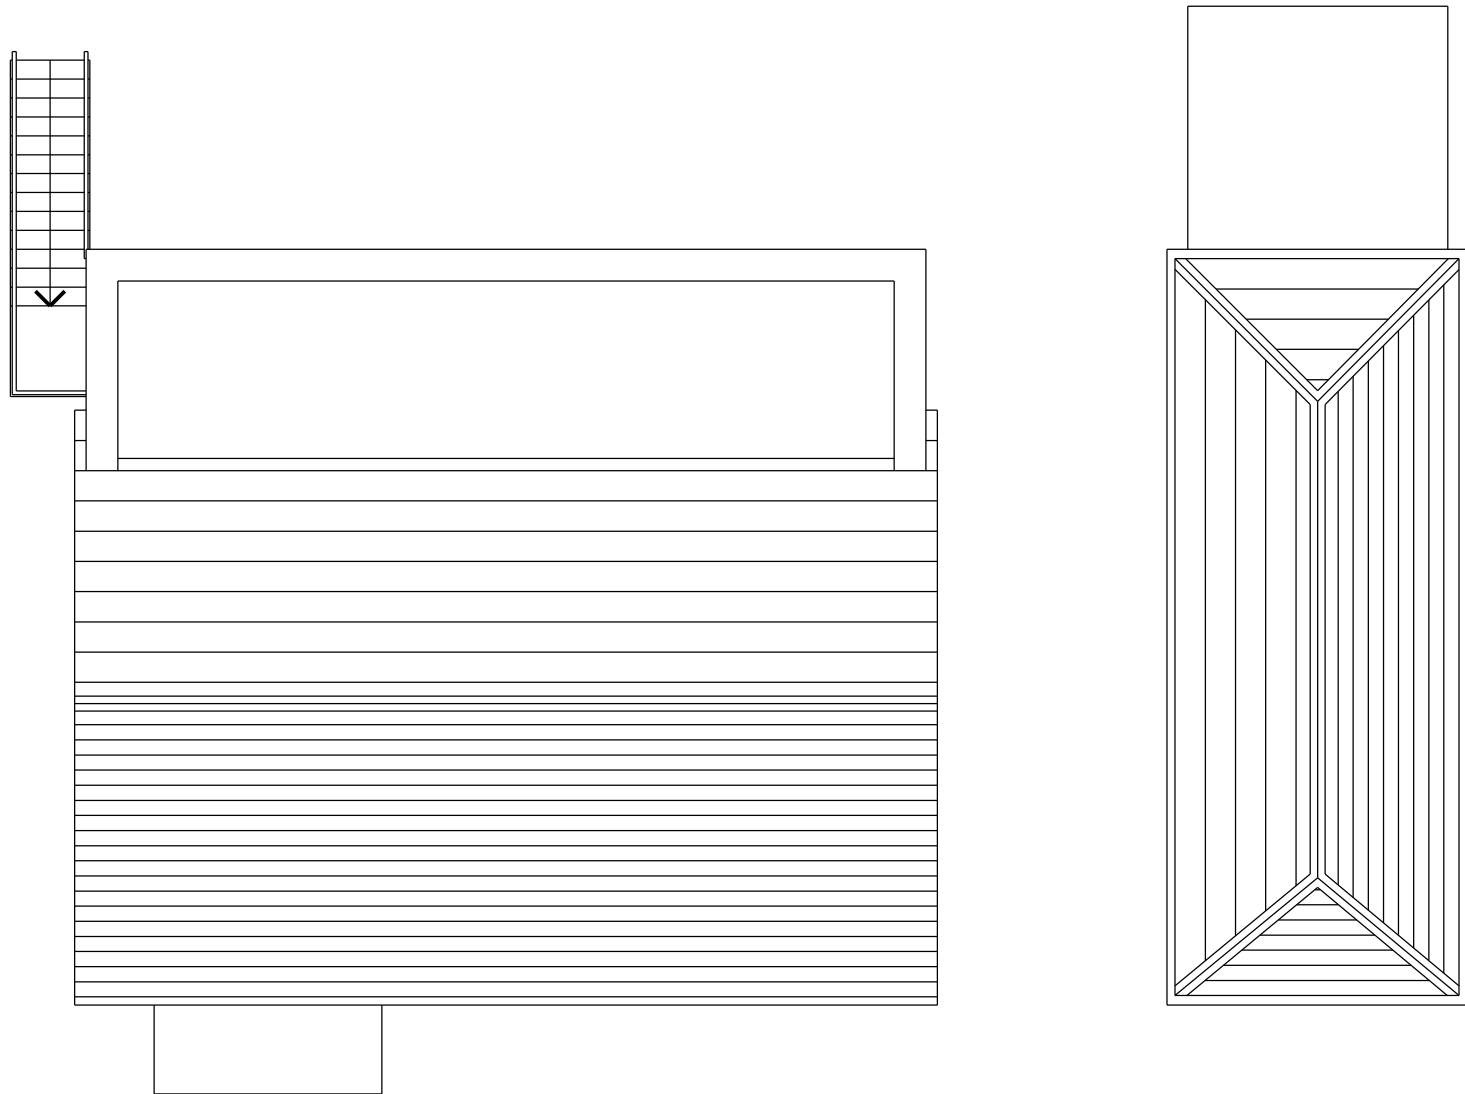


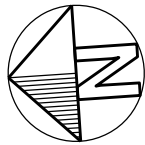

N O T E S

REVISION	DESCRIPTION	BY	DATE
----------	-------------	----	------

GERAINT JOHN PLANNING LIMITED		
Office 16, The Mallings	Tel : (029) 2010 5360	
East Tyndall Street	E-mail : info@gjplanning.co.uk	
Cardiff CF25 5EA	www.geraintjohnplanning.co.uk	

CLIENT	ACQUIRA LTD
--------	-------------

JOB TITLE	40 LONG LANE, HILLINGDON UXBRIDGE, UB10 0EG
-----------	--

DRAWING TITLE	EXISTING ROOF PLAN
---------------	--------------------

STATUS	DATE	DRAWN	CHECKED	SCALE @ A3
PLANNING	09.08.19	RDP	GJ	1:100

JOB NO.	DRAWING NO.	REV.
2315	AP 202	

THIS DRAWING IS COPYRIGHT. ALL DIMENSIONS TO BE CHECKED ON SITE. ANY DISCREPANCIES TO BE REPORTED IMMEDIATELY TO THE CONSULTANT. ALL DIMENSIONS TO BE CHECKED PRIOR TO ORDER OF MATERIALS OR FABRICATION OF WORK. THIS DRAWING SHOULD NOT BE SCALED.