


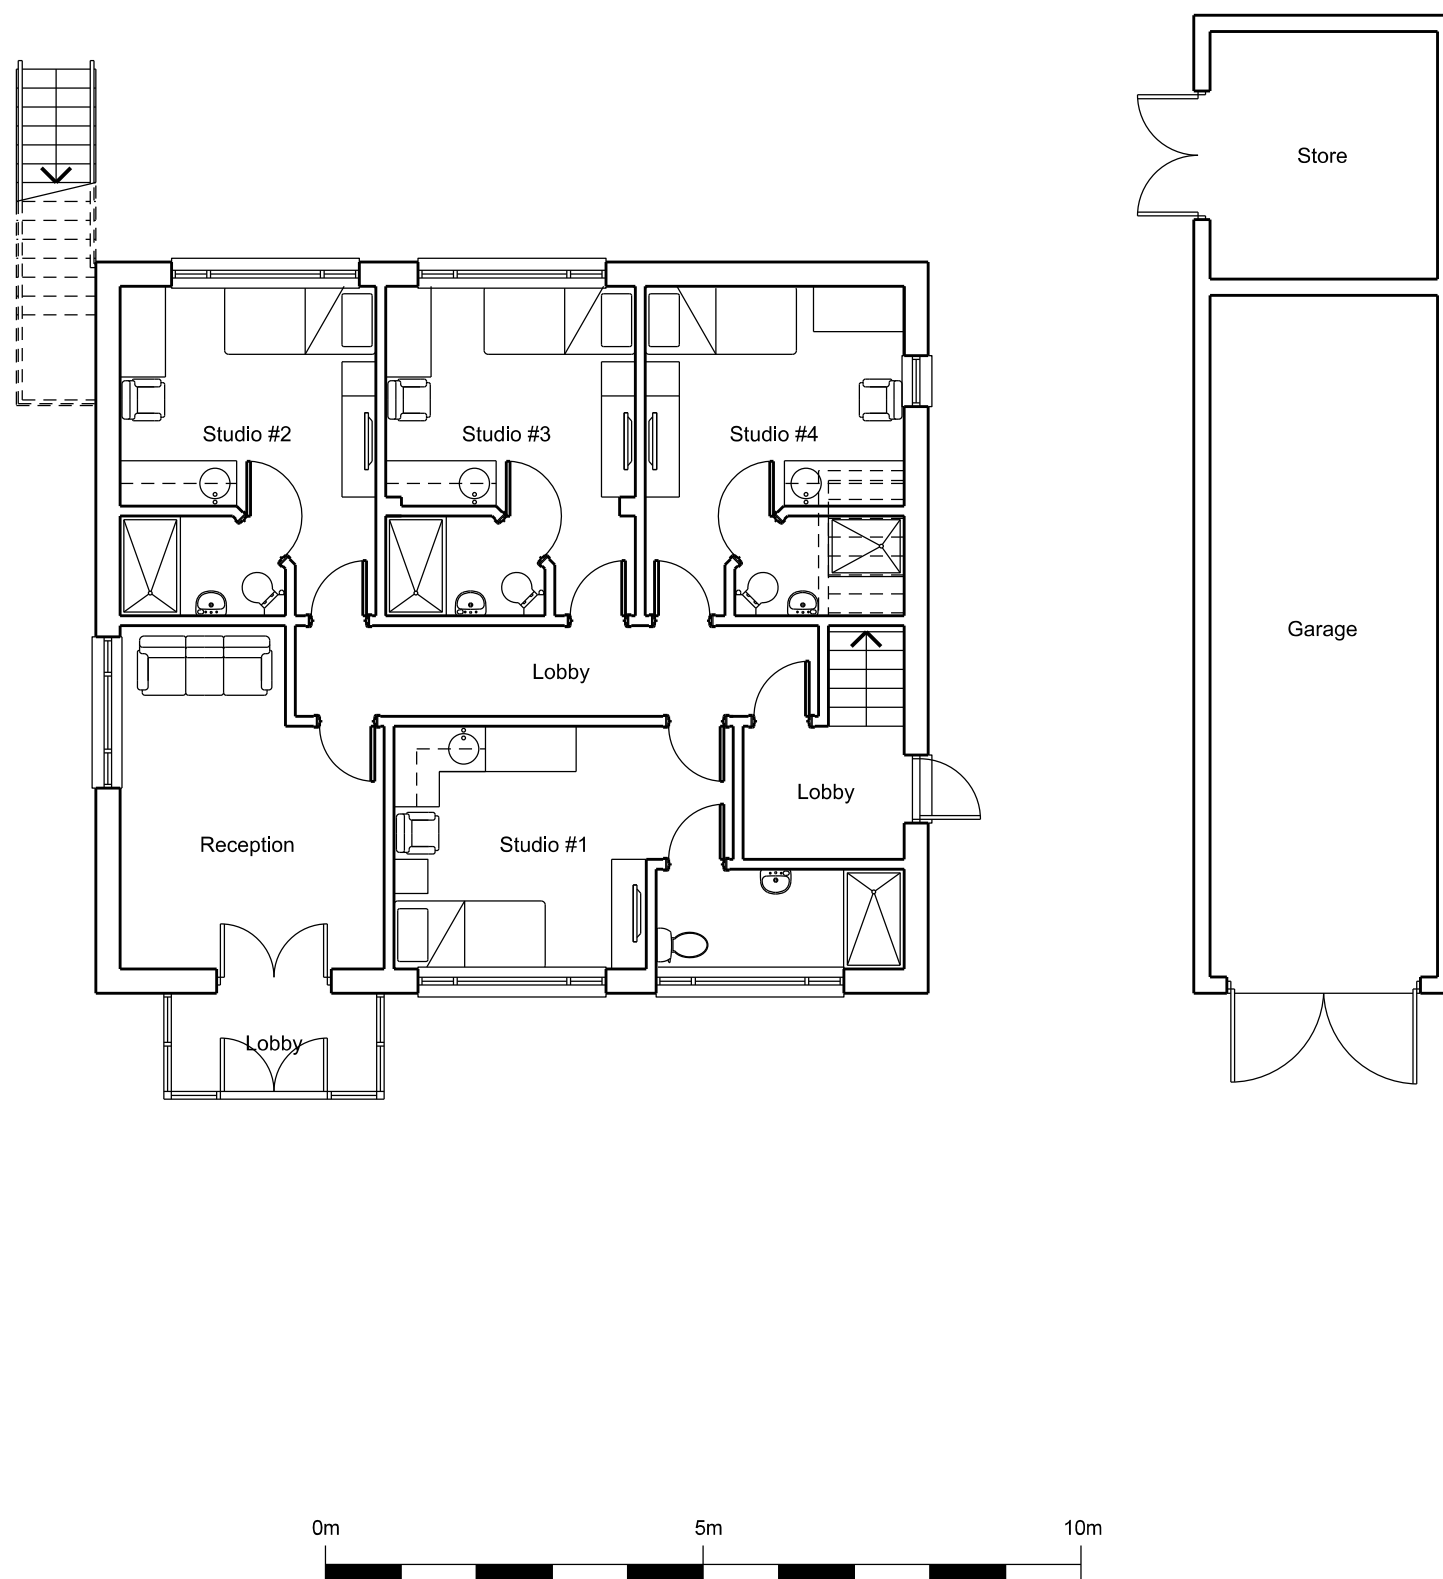

C	General amendments	JNW	07.05.20
B	General amendments	JNW	30.03.20
A	General amendments	RDP	23.08.19
REVISION	DESCRIPTION	BY	DATE

CLIENT	ACQUIRA LTD
--------	-------------

JOB TITLE:

40 LONG LANE, HILLINGDON
UXBRIDGE, UB10 0EG

DRAWING TITLE

PROPOSED GROUND FLOOR PLAN

STATUS	DATE	DRAWN	CHECKED	SCALE @ A3
PLANNING	09.08.19	RDP	GJ	1:100
JOB NO.	DRAWING NO.			REV.
2315	AP 300			C

THIS DRAWING IS COPYRIGHT. ALL DIMENSIONS TO BE CHECKED ON SITE. ANY DISCREPANCIES TO BE REPORTED IMMEDIATELY TO THE CONSULTANT. ALL DIMENSIONS TO BE CHECKED PRIOR TO ORDER OF MATERIALS OR FABRICATION OF WORK. THIS DRAWING SHOULD NOT BE SCALED.