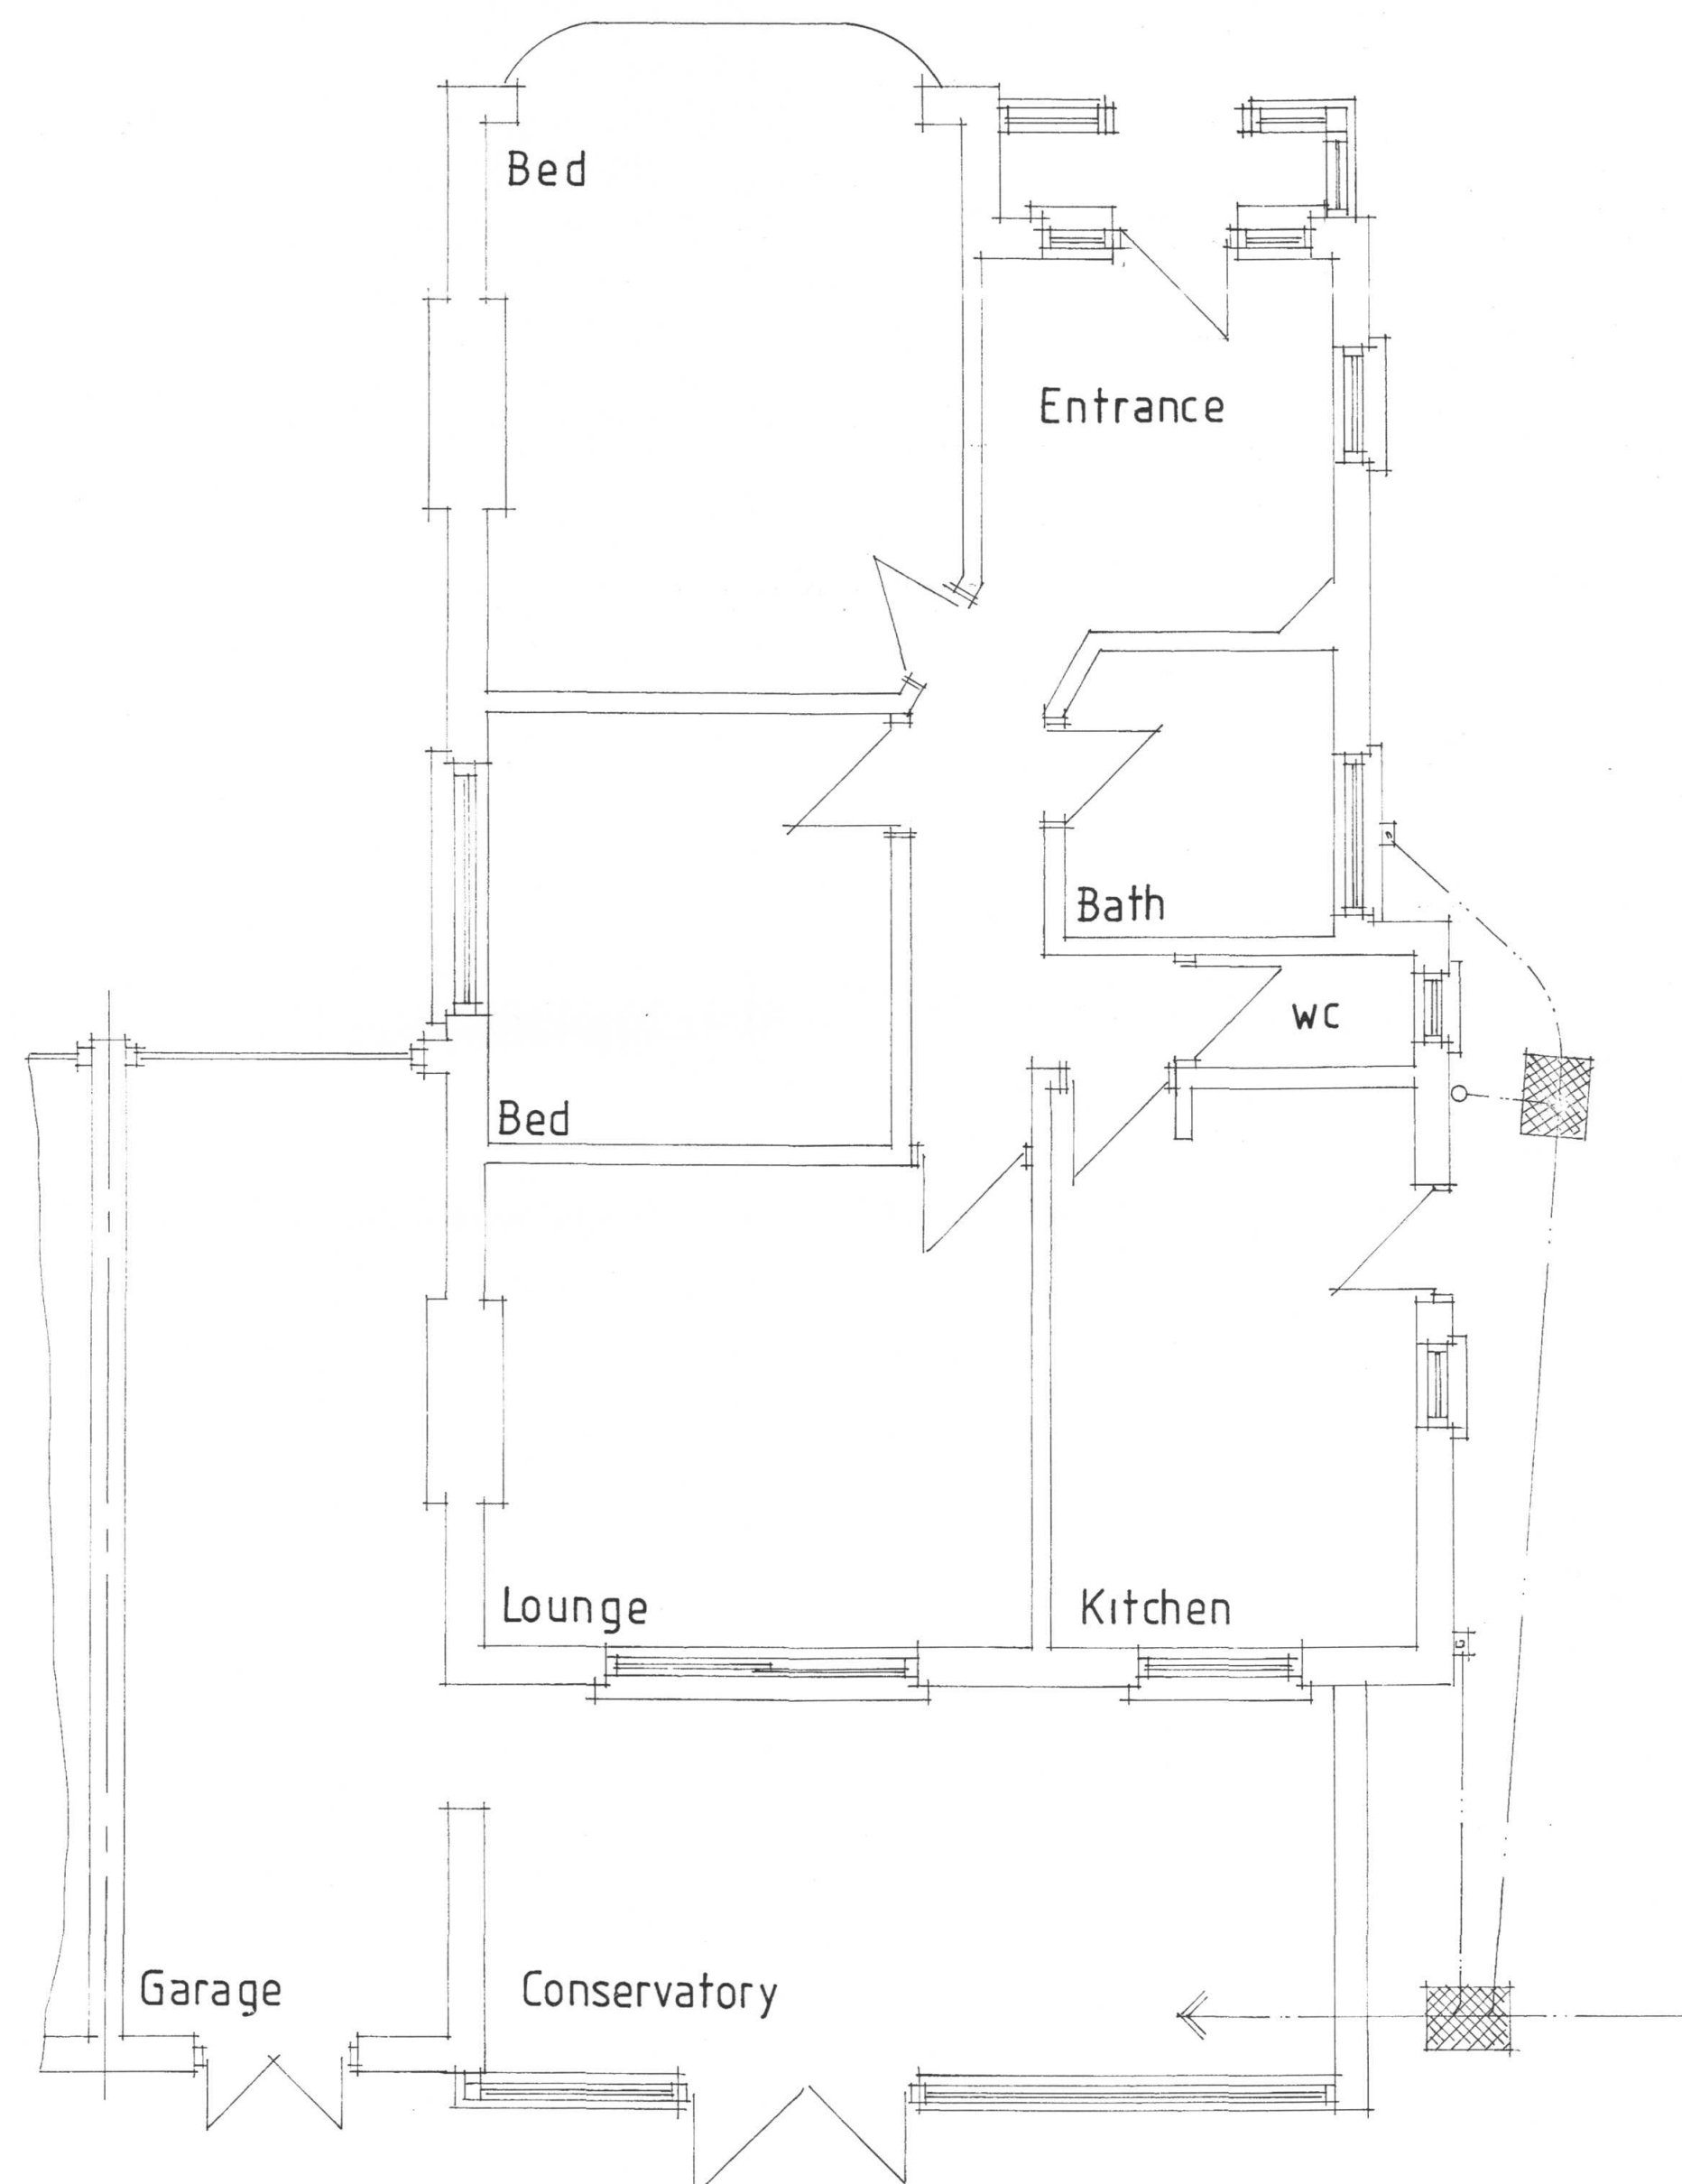


EXISTING GROUND FLOOR PLAN

THIS DRAWING TO BE
READ IN CONJUNCTION
WITH DRG Nos 3717/
02 & 03

London Building
RECEIVED
11 JUL 2015
Planning
Residents Services

NOTES:
All dimensions must be checked on site and
not scaled from this drawing.

Date	Revisions
------	-----------

Copyright
G.L. Pottle & Co
Building Design &
Management Services

Suite B, 128 Manor Way
Ruislip, Middlesex. HA4 8HR

Tel: 01895 622800
Fax: 01895 622900
www.planning-pottle.co.uk

Client
MR MRS JORDAN

Job Title
5 ROUNDWOOD CLOSE
RUISLIP
MIDDX

Drawing Title
EXISTING FLOOR
PLAN

Scale
1:50

Date
MAY 2016

Drawn by
GEL.

Dwg No.
3717 /01