


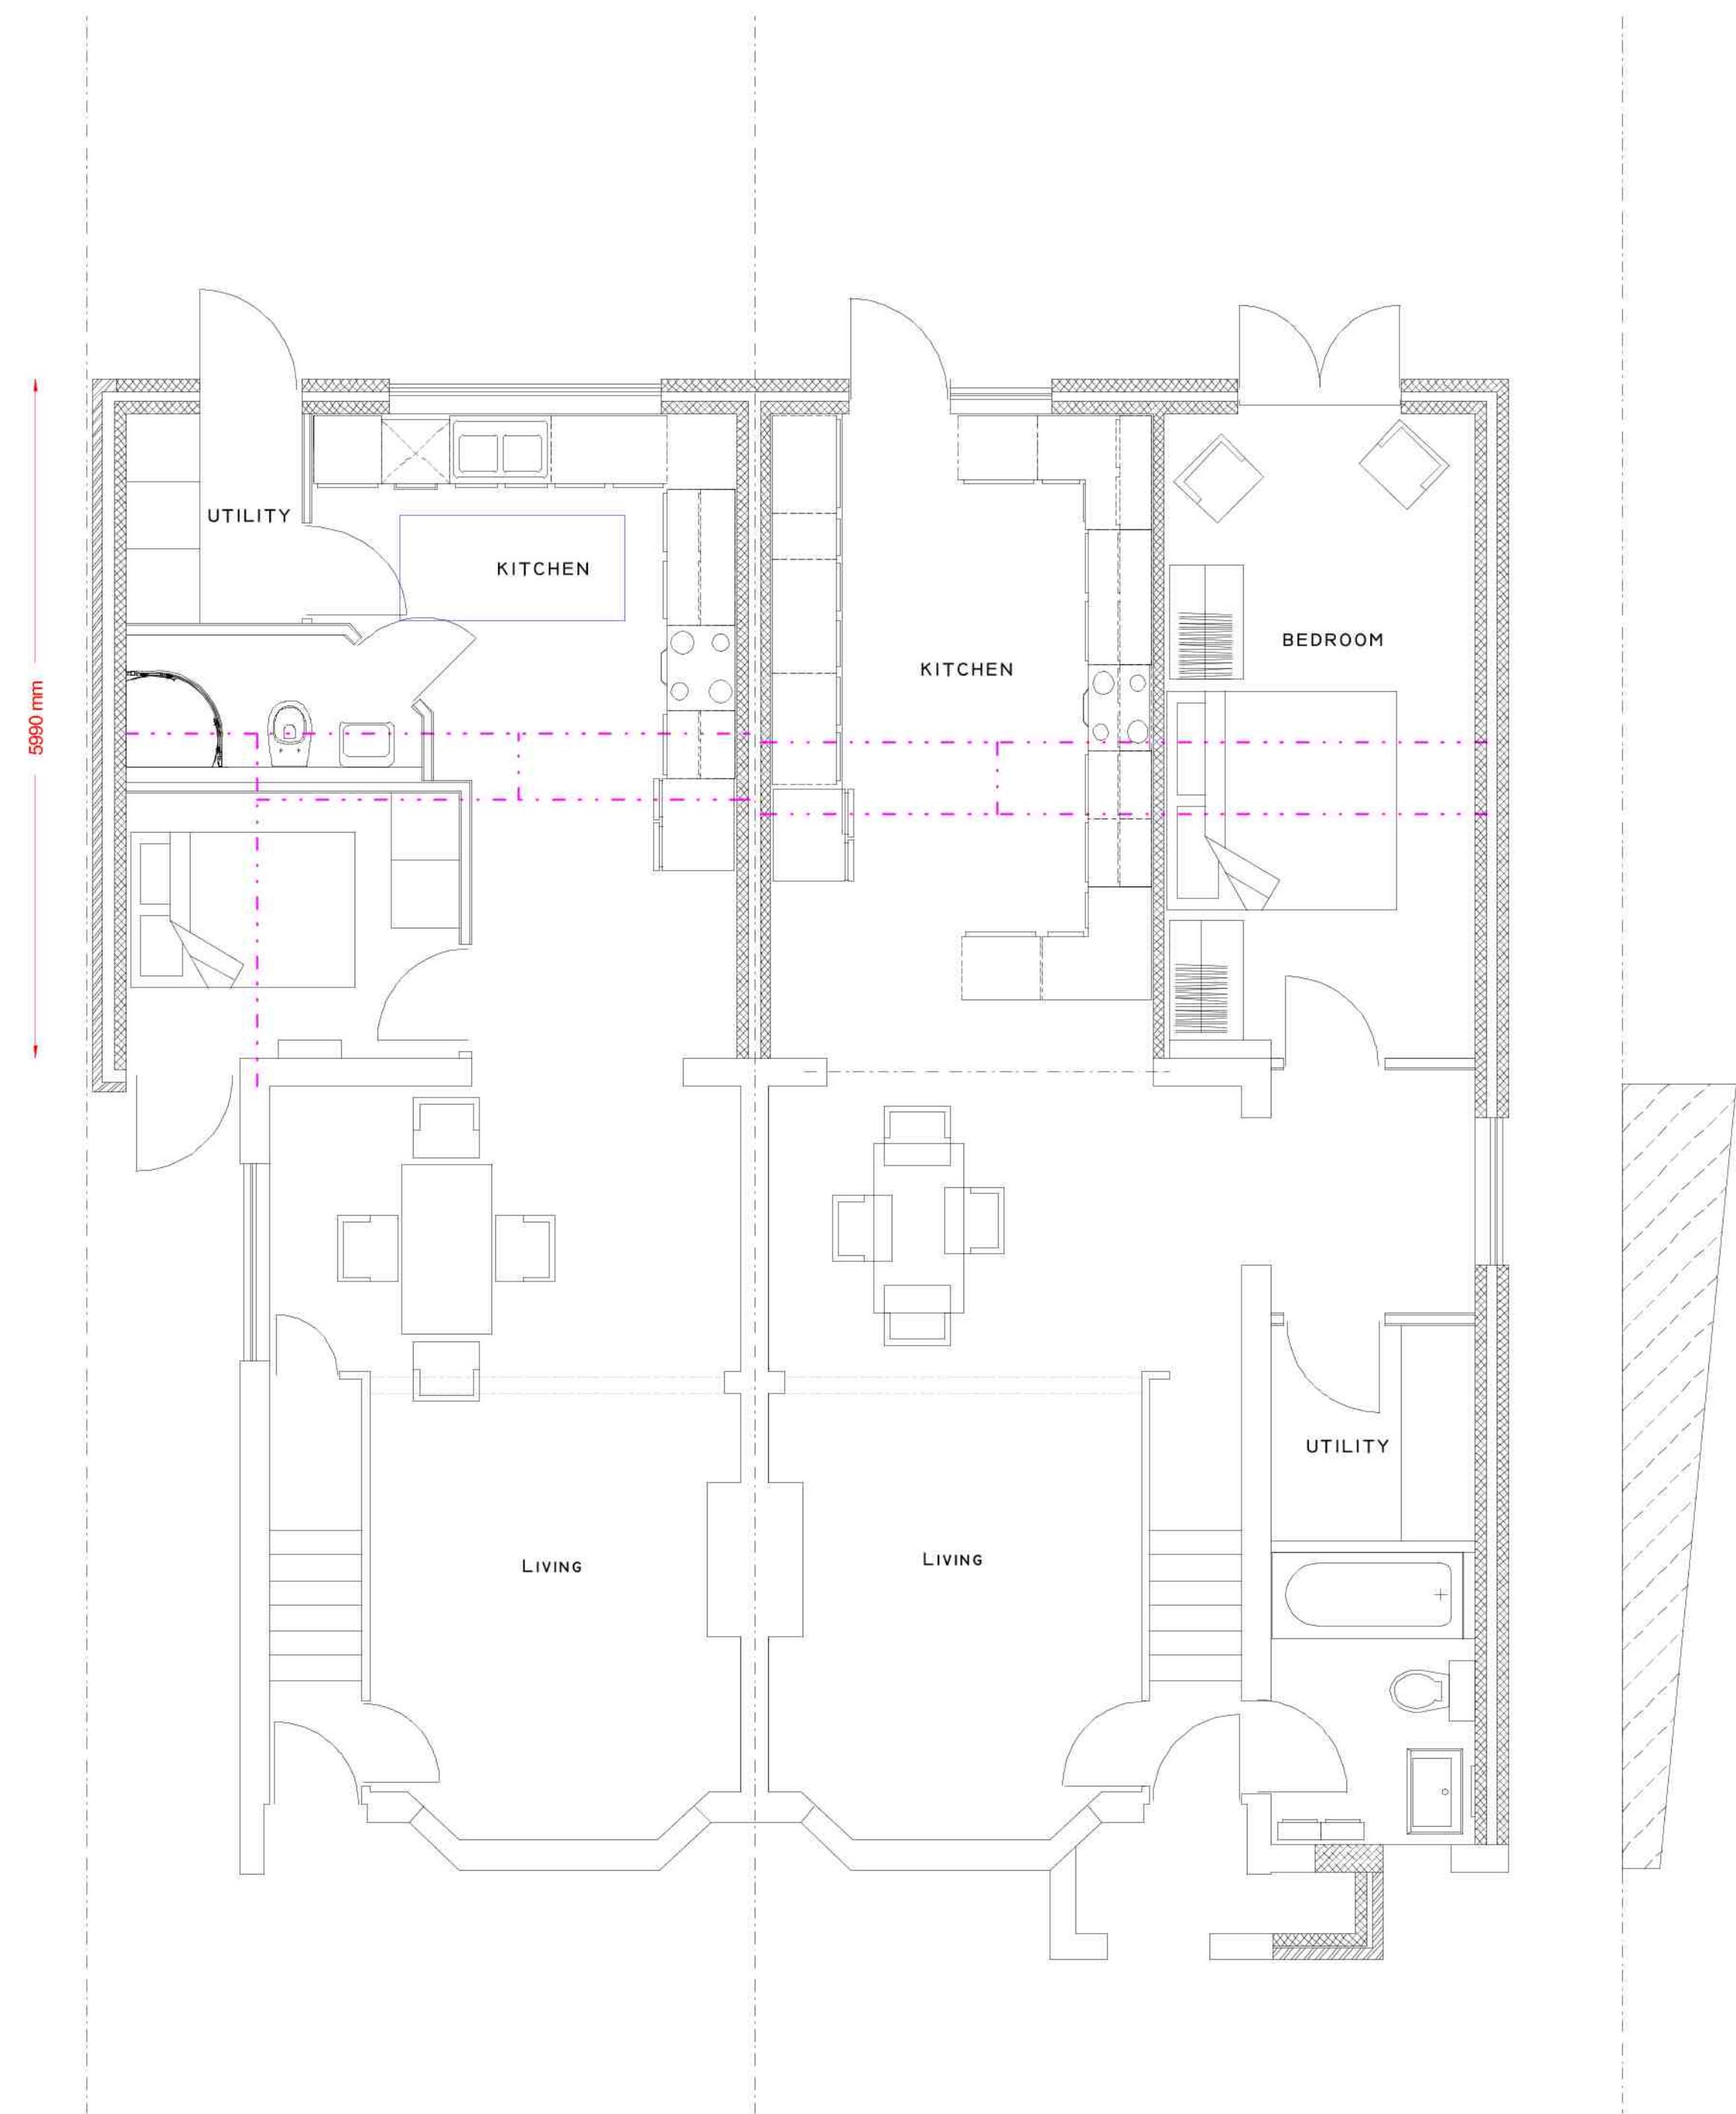

PROPOSED GROUND FLOOR PLAN



PROPOSED FIRST FLOOR PLAN

14/16 RUTLAND ROAD
HAYES

PLAN

Proposed Floor Plans

PROJECT

TWO STOREY REAR EXTENSIONS
TO BOTH PROPERTIES

General Notes:
1. All dimensions to be checked on site prior to construction any discrepancies should be reported to the highford design
2. All drawings are indicative of architects visual requirements only and show design intent only.
As this is a computer drawing scale of drawings can vary on printing check on site for setting-out.
Copyright: Highford Design 2015
This drawing should not be used to calculate areas for the purpose of valuations. All dimensions to be checked
on site by contractor and such dimensions to be their responsibility. Do not scale drawing

DWG No

02
Rev: -

Date: January 2016

Project: 14/16 Rutland Road, Hayes

Scale 1:50 @ A1

Checked: AW

Drawing Title: Proposed Floor Plans

Status: Planning

Job No: 177

HIGHFORDDESIGN
27 BELLAMY CLOSE, ICKENHAM, MIDDLESEX, UB10 8SJ
email: info@highforddesign.co.uk - web: www.highforddesign.co.uk
telephone: 01895 622575 - mobile: 07557 390205