



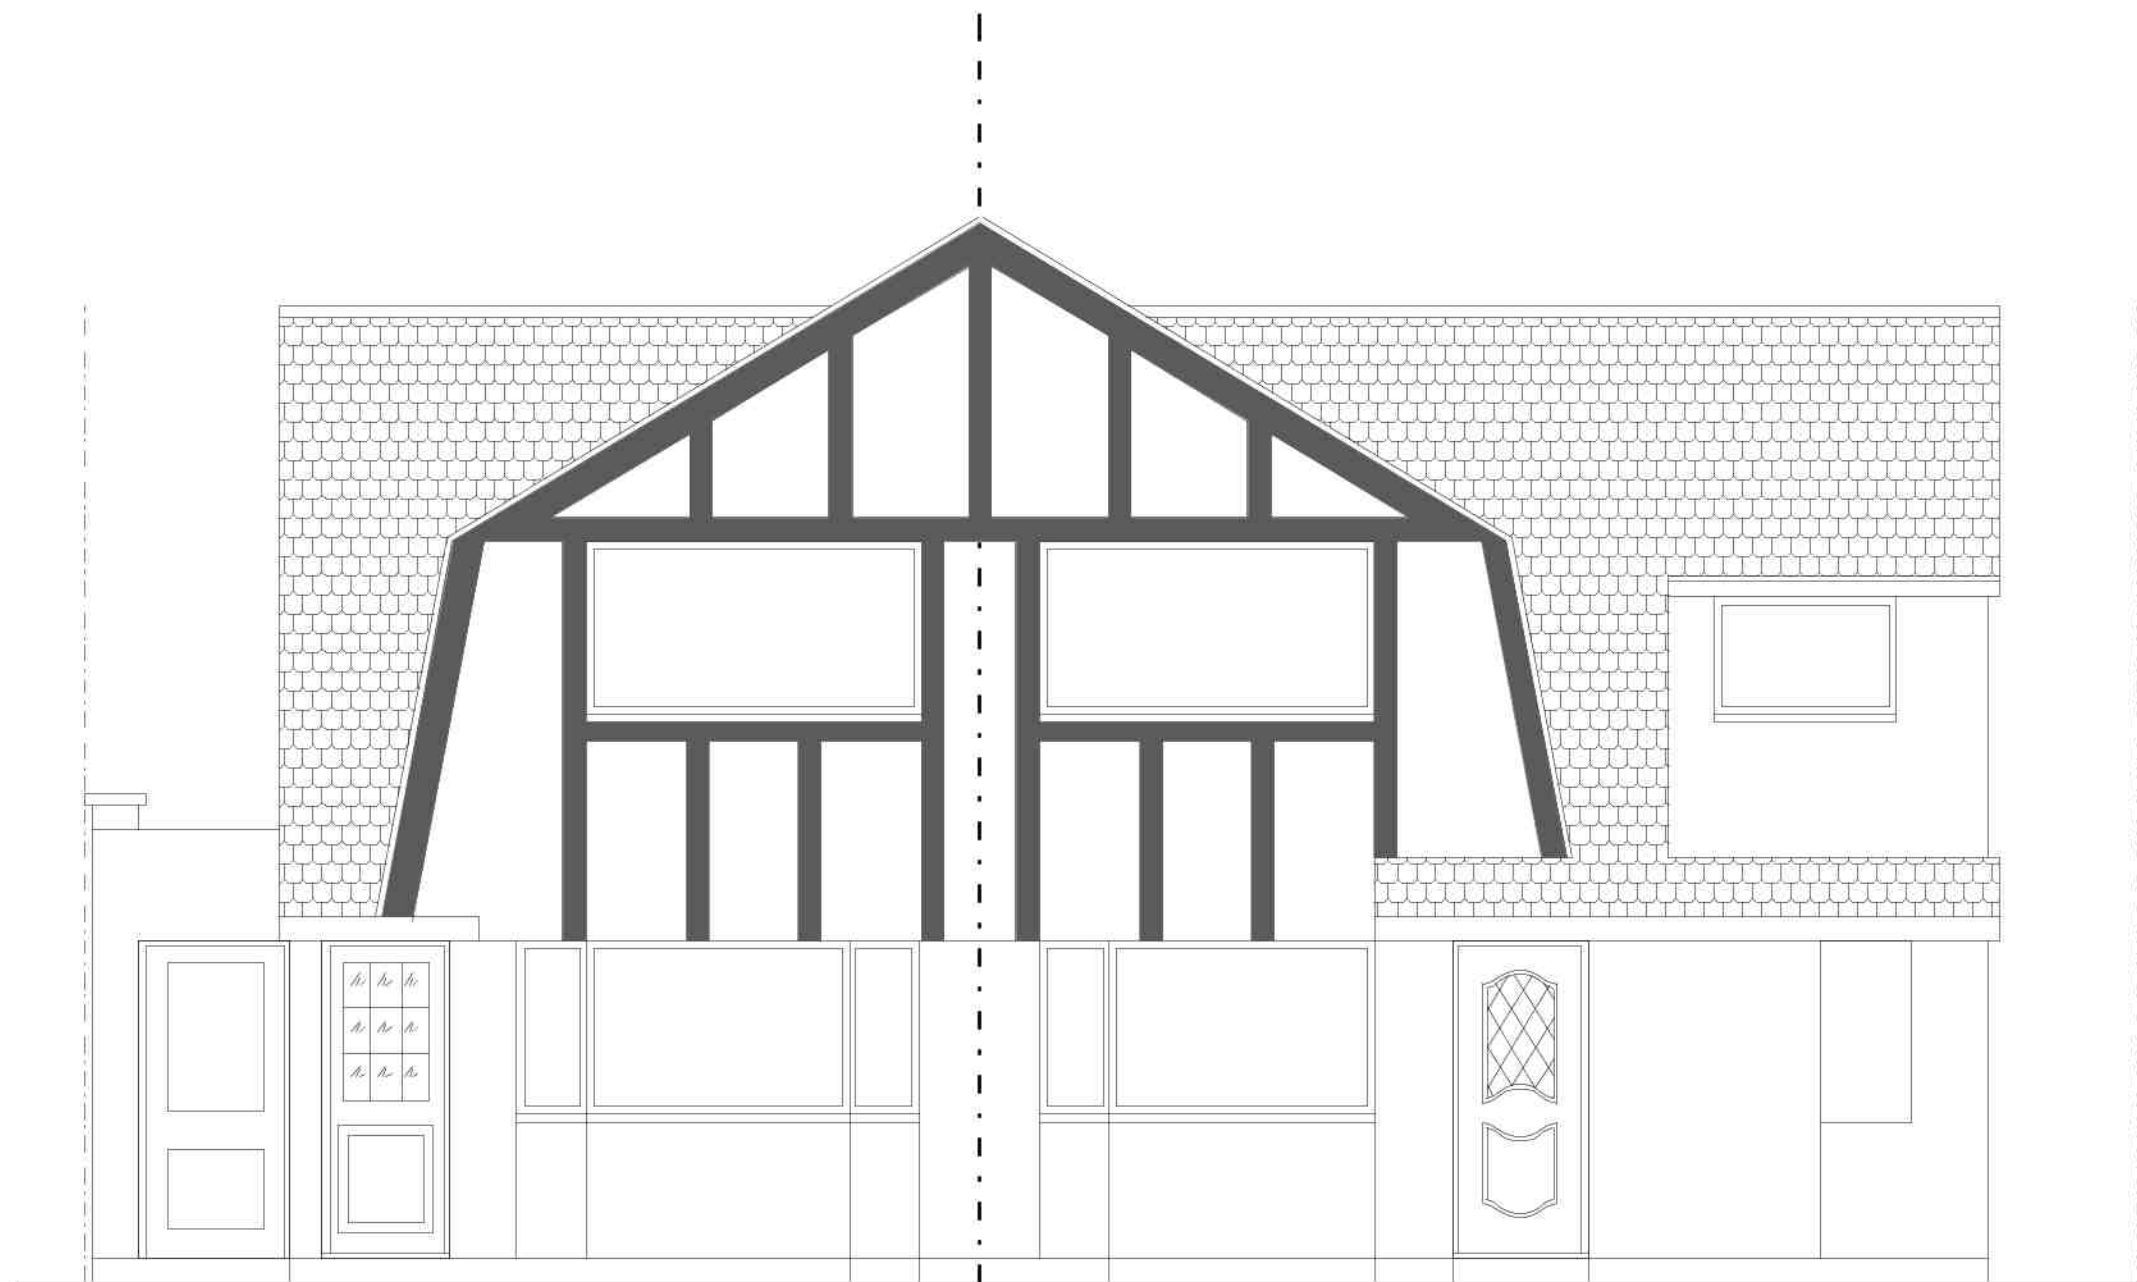


PROPOSED FRONT ELEVATIONS

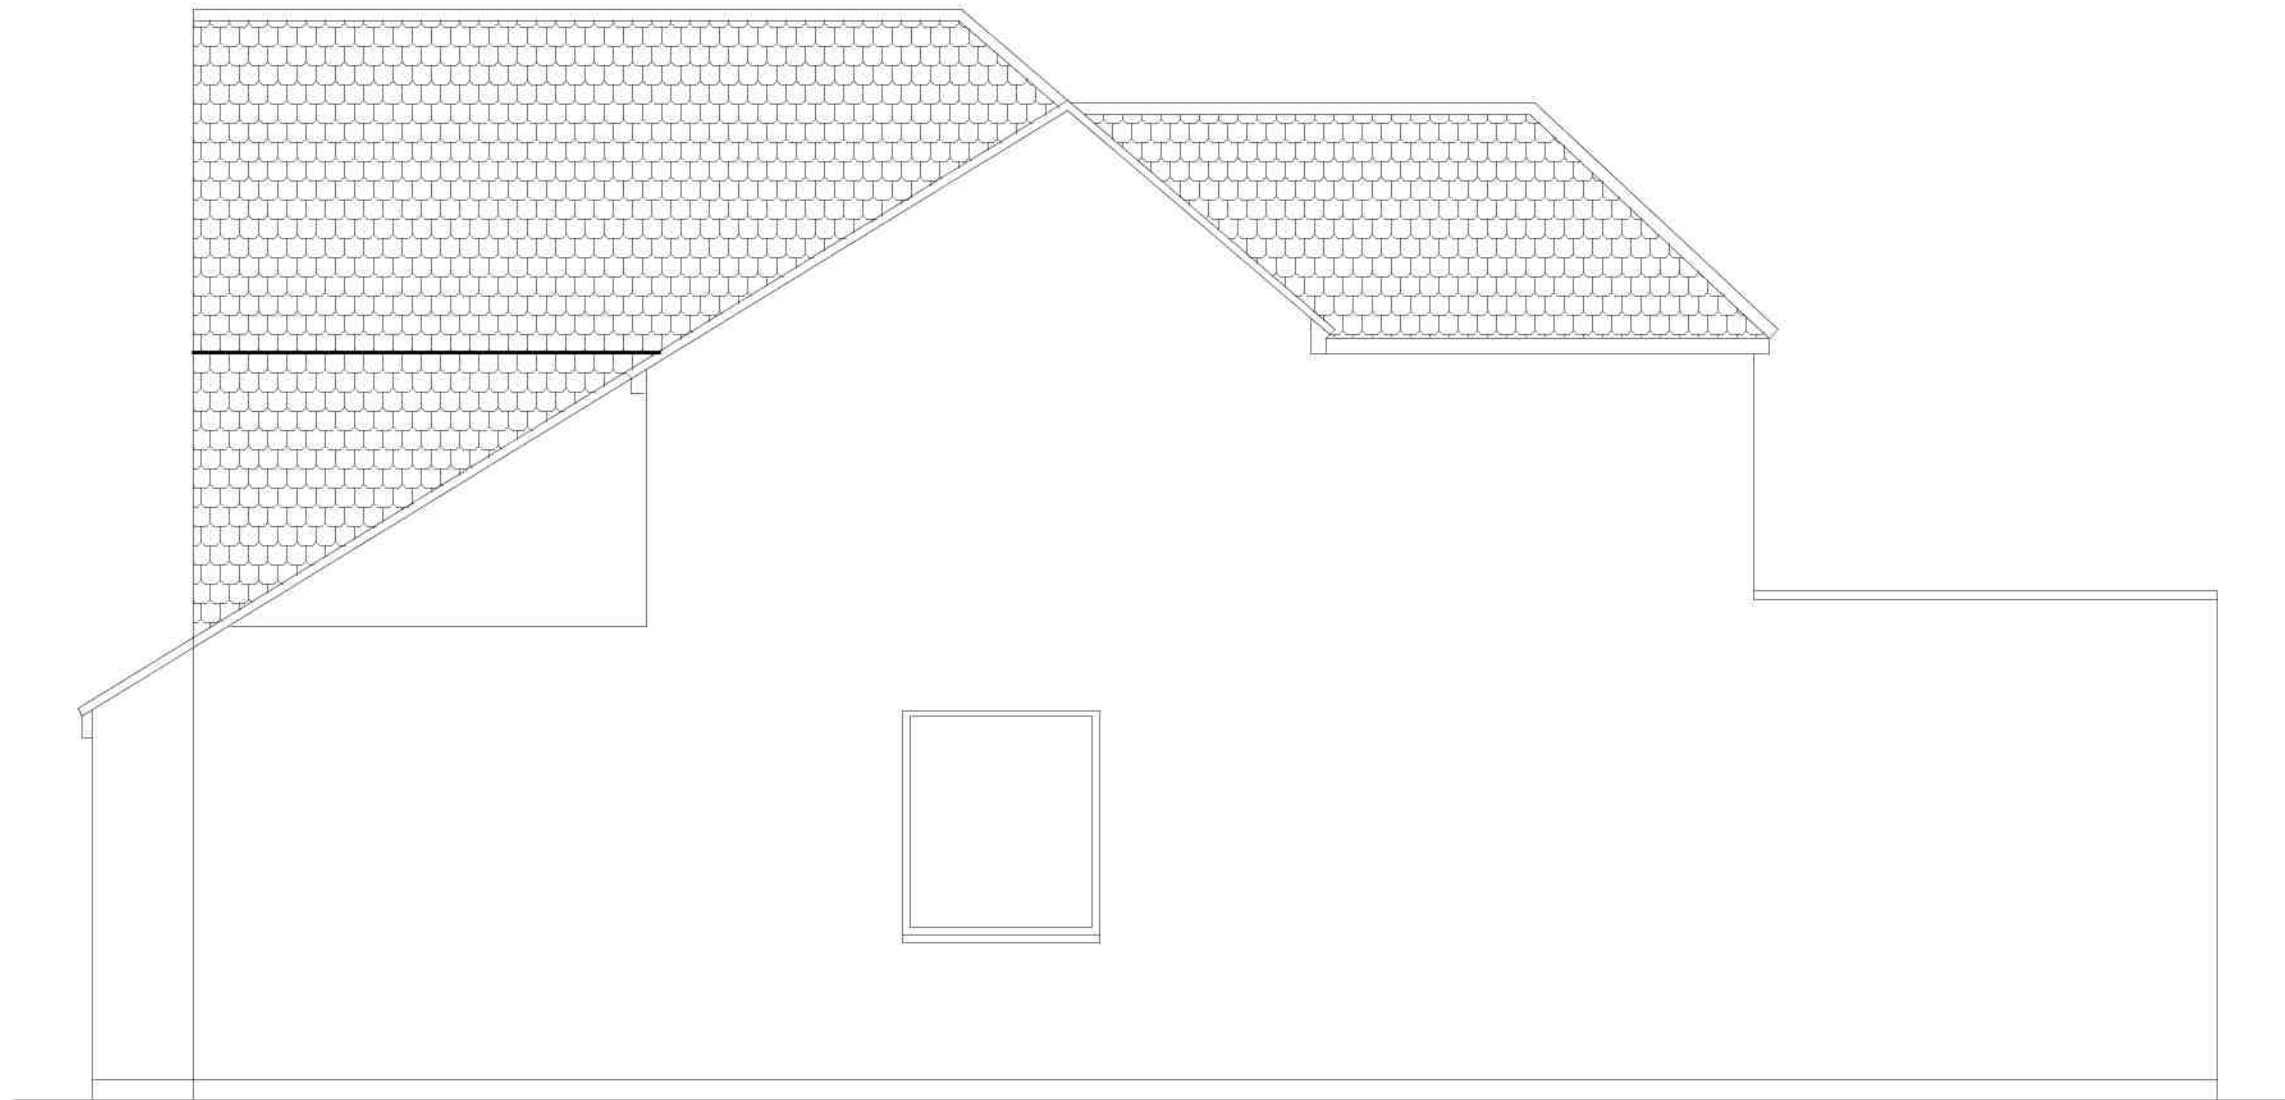

PROPOSED SIDE ELEVATION (FLANK No 14)



PROPOSED REAR ELEVATIONS

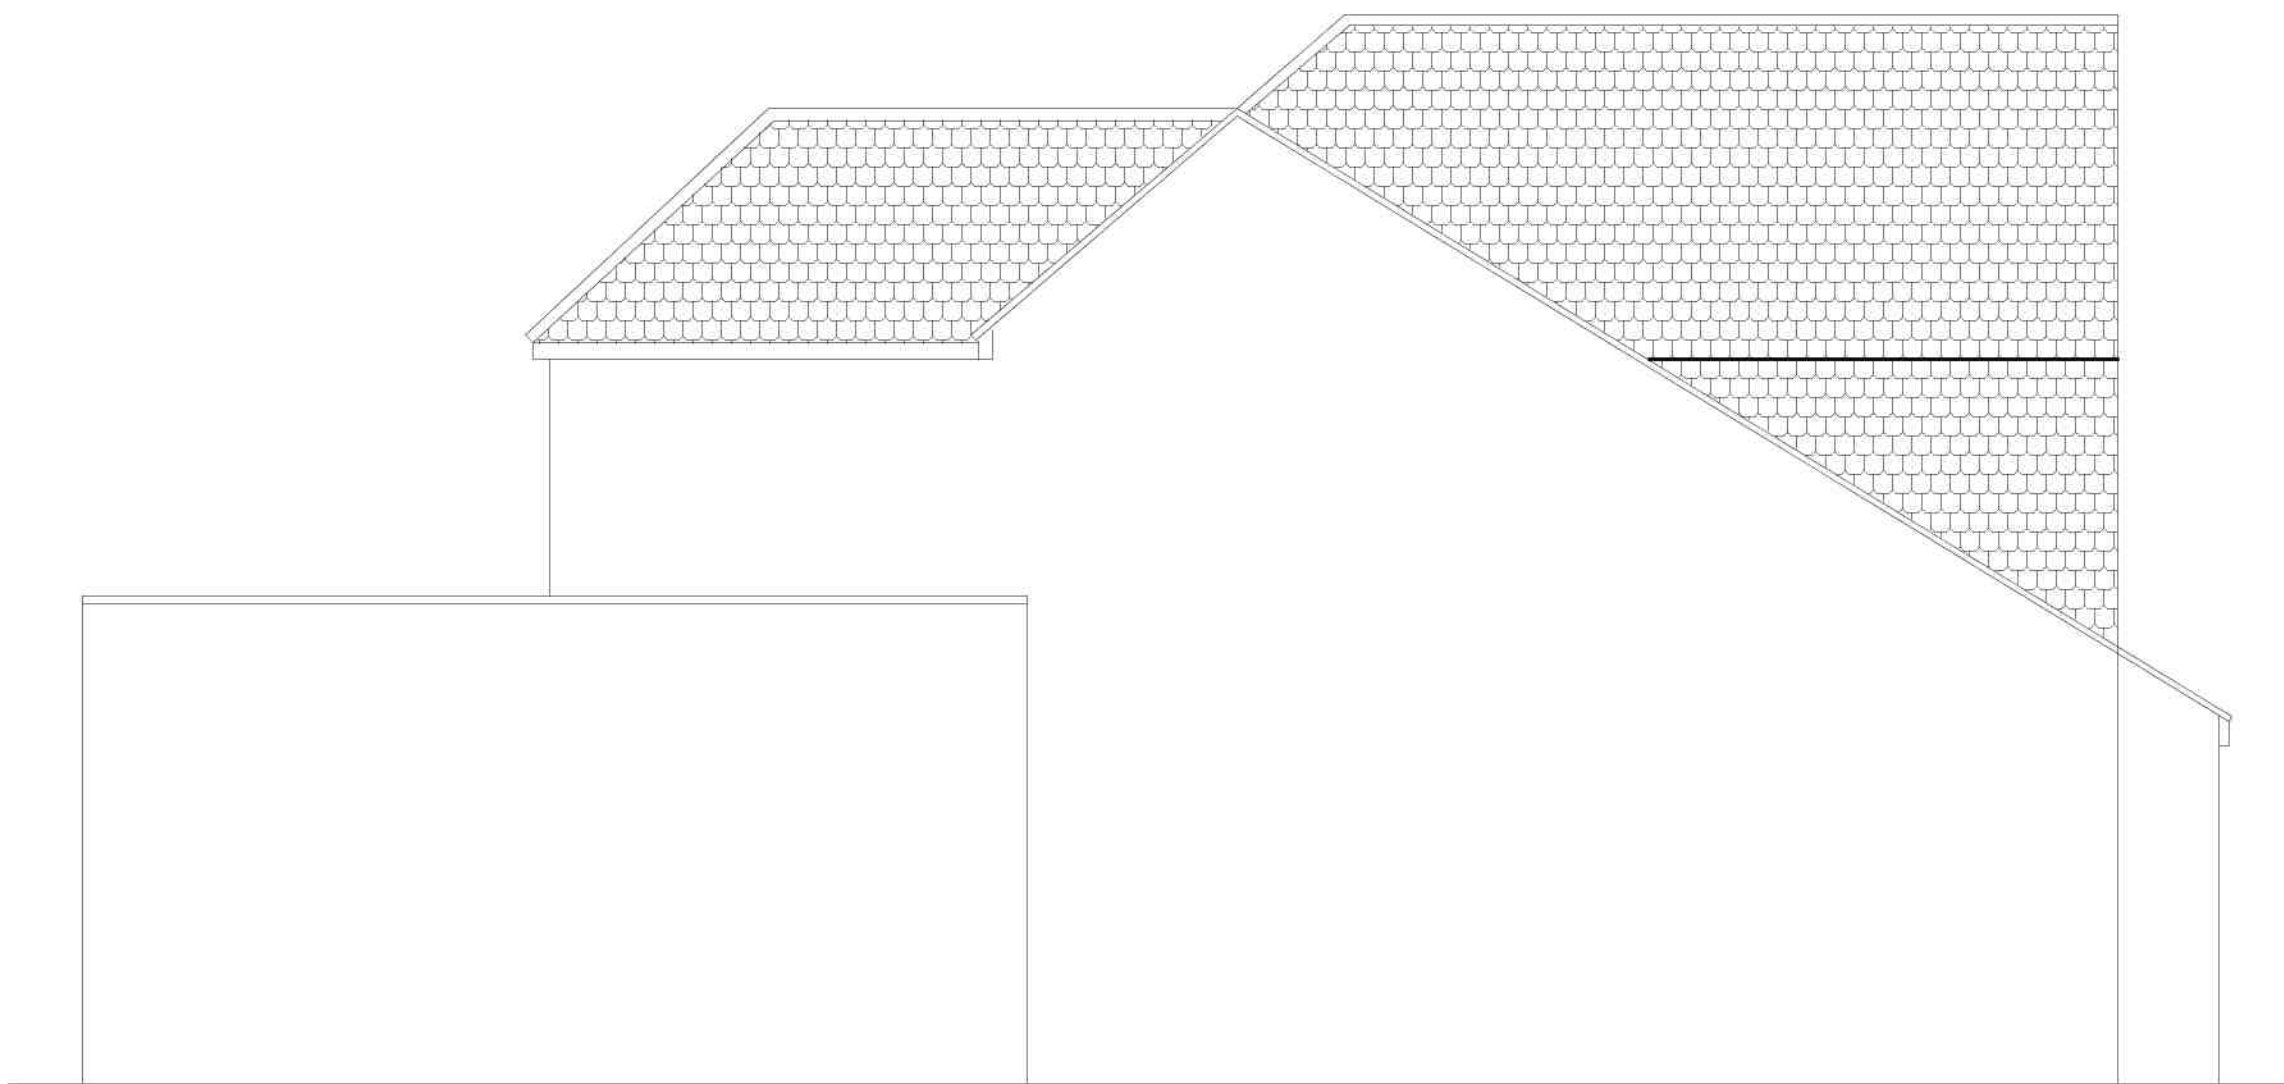

PROPOSED SIDE ELEVATION (FLANK No 16)

14/16 RUTLAND ROAD
HAYES

PLAN
Proposed Elevations

PROJECT
TWO STOREY REAR EXTENSIONS
TO BOTH PROPERTIES

General Notes:
1. All dimensions to be checked on site prior to construction any discrepancies should be reported to the highford design
2. All drawings are indicative of architects visual requirements only and show design intent only.
As this is a computer drawing scale of drawings can vary on printing check on site for setting-out
Copyright: Highford Design 2013
This drawing should not be used to calculate areas for the purpose of valuations. All dimensions to be checked
on site by contractor and such dimensions to be their responsibility. Do not scale drawing

DWG No

04
Rev: -

Date: January 2016
Project: 14/16 Rutland Road, Hayes
Scale 1:50 @ A1
Checked: AW
Drawing Title: Proposed Elevations
Status: Planning
Job No: 177

HIGHFORDDESIGN
27 BELLAMY CLOSE, ICKENHAM, MIDDLESEX, UB10 8SJ
email: info@highforddesign.co.uk - web: www.highforddesign.co.uk
telephone: 01895 622575 - mobile: 07557 390205