


NOTES

The Contractor must verify all dimensions at the site before setting out, commencing work, or making any shop drawings. Any discrepancies must be reported to the Contract Administrator before proceeding.

DO NOT SCALE FROM THIS DRAWING




PROPOSED REAR ELEVATION

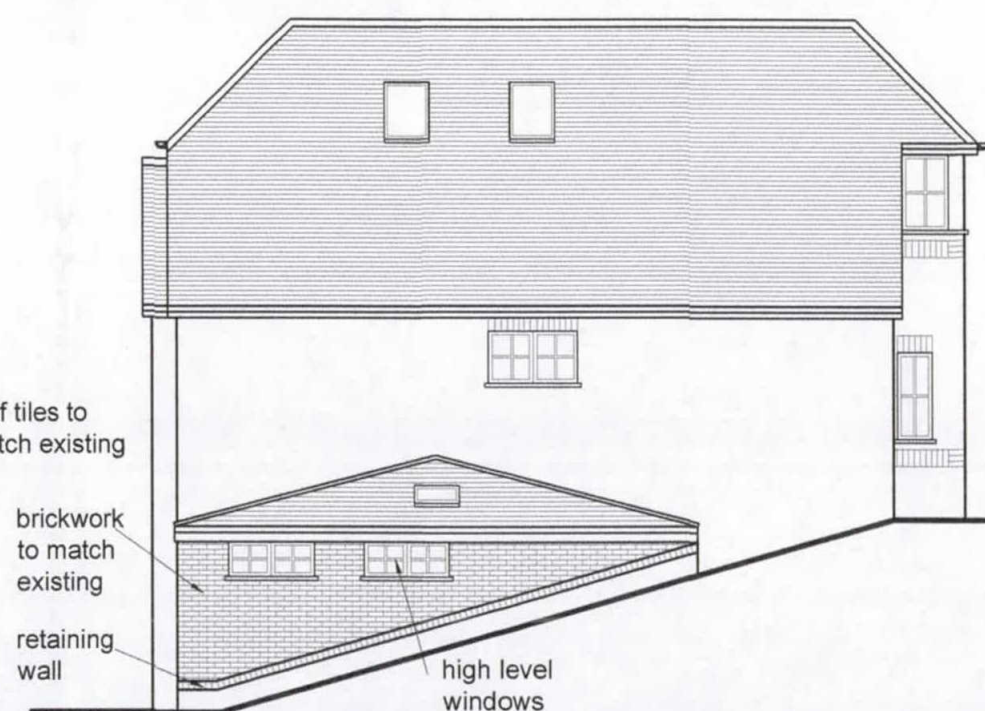


PROPOSED SIDE ELEVATION



PROPOSED FRONT ELEVATION

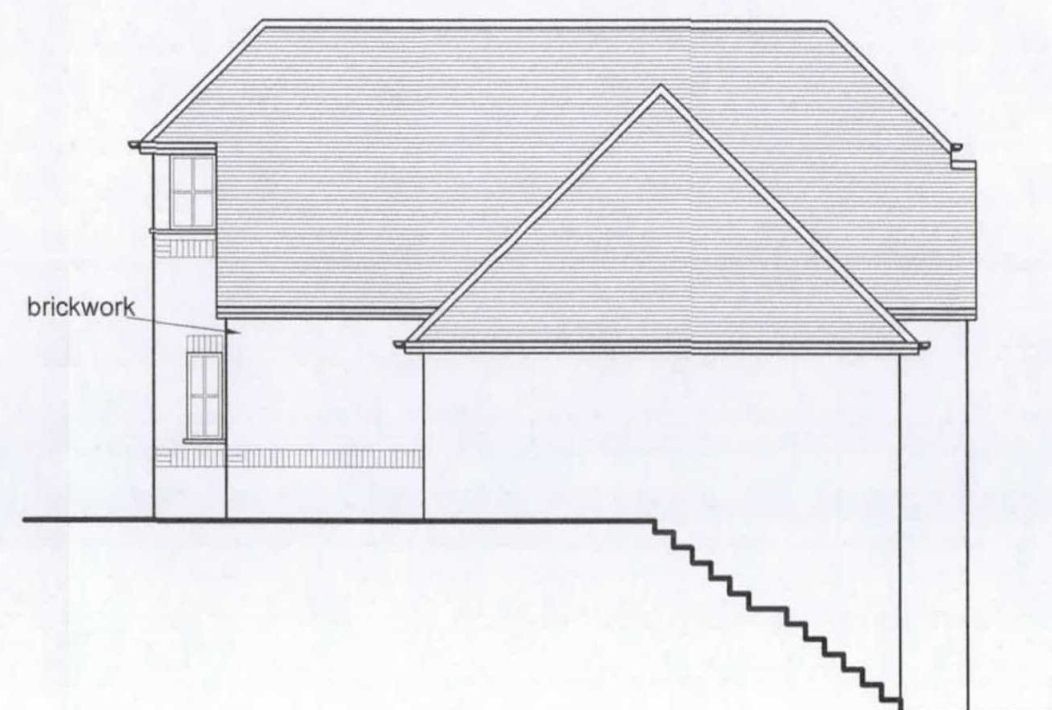

PROPOSED SIDE ELEVATION

 

Rev	Revision notes	Initials	Date
 GGC DESIGN LTD CHARTERED ARCHITECT Tel: 01895 251323 Mob: 07976 732636 g.g.calton11@btinternet.com			
PROJECT 3 SHELLEY LANE, HAREFIELD UB9 6HP SINGLE STOREY SIDE EXTENSION			
DESCRIPTION PROPOSED ELEVATIONS			
SCALE 1:100 @ A3	DRAWN BY MP	CHECKED BY GC	DATE 24/04/16
DRAWING NO. 2 SL / P / 07			REV. A