




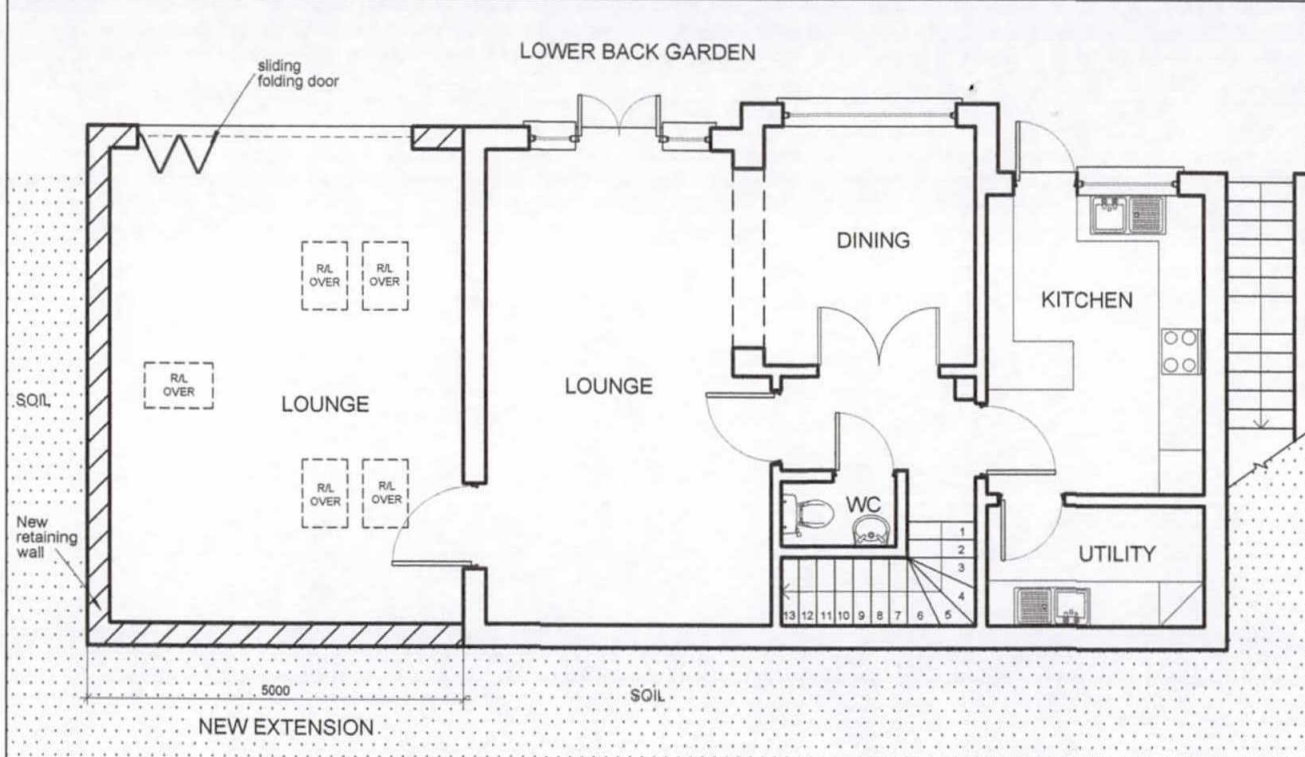


PROPOSED LOWER GROUND FLOOR PLAN

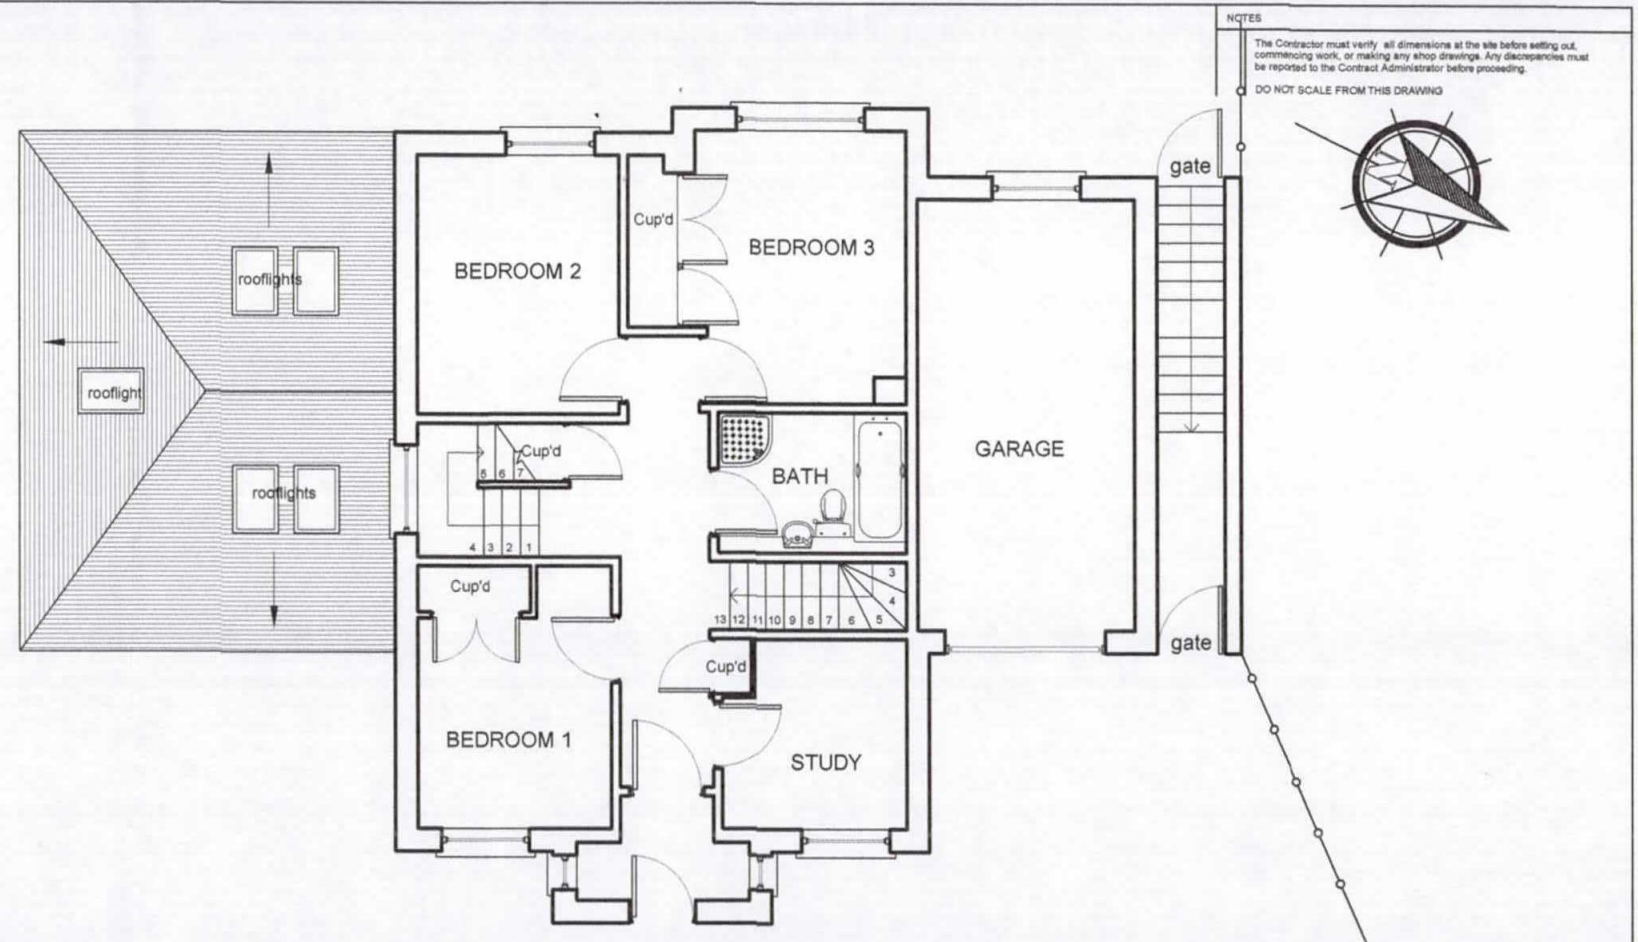


PROPOSED UPPER GROUND FLOOR PLAN

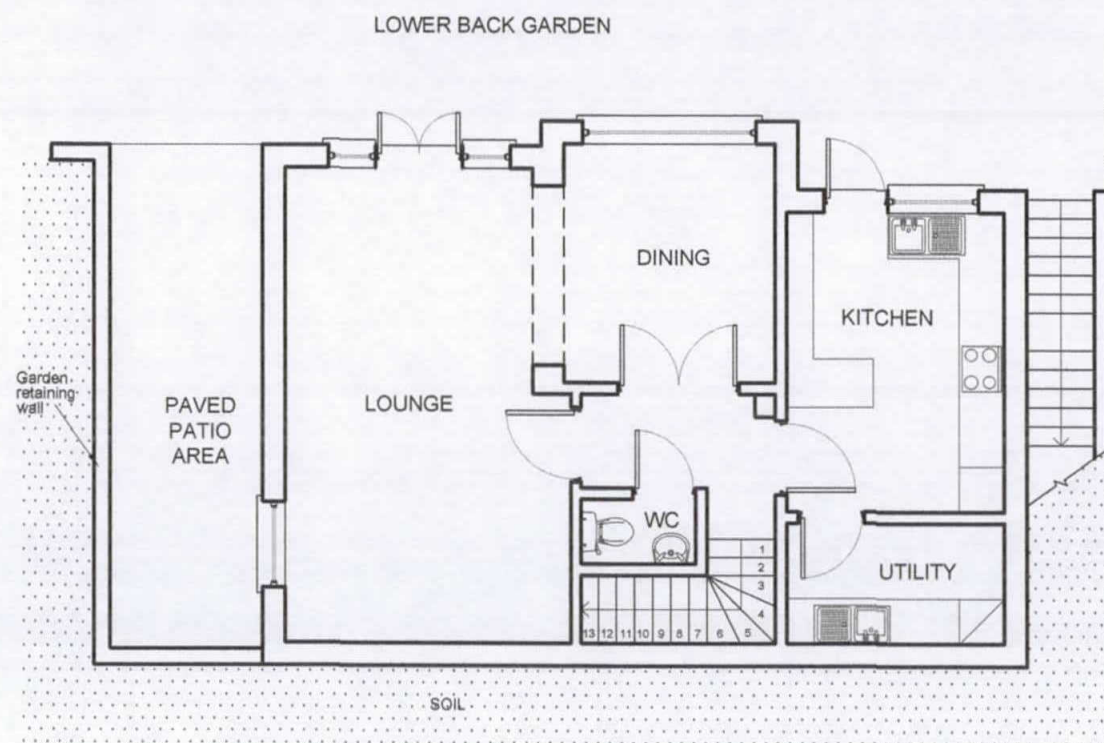

EXISTING LOWER GROUND FLOOR PLAN

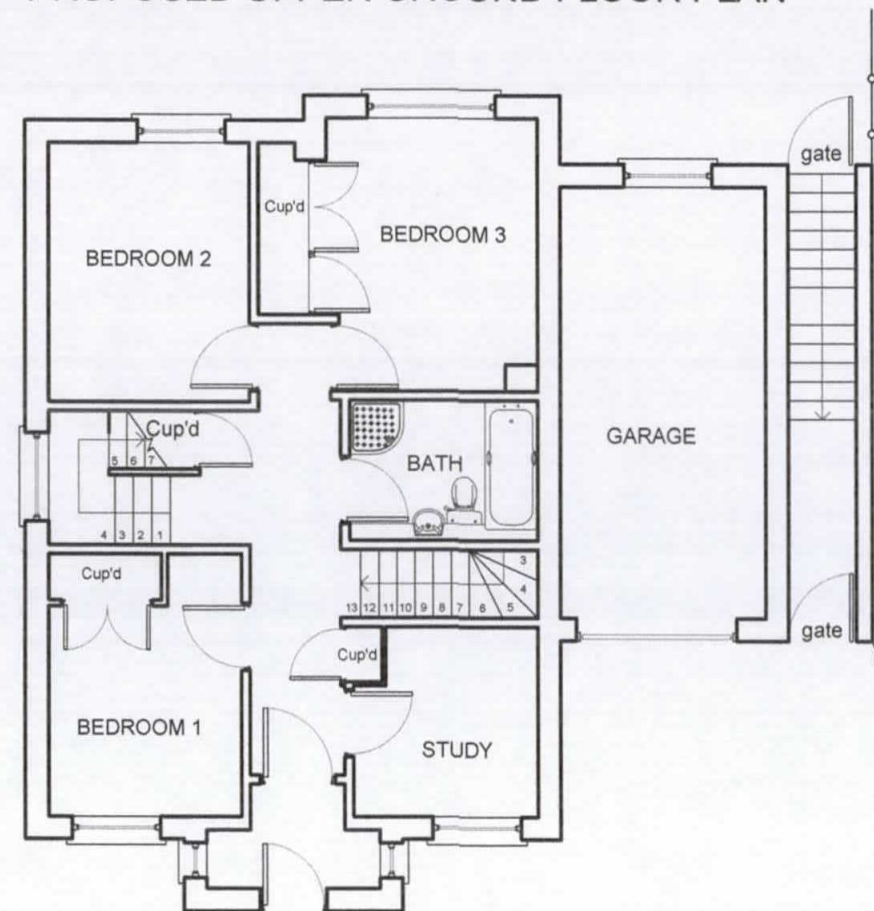

EXISTING UPPER GROUND FLOOR PLAN

 

NOTES
The Contractor must verify all dimensions at the site before setting out, commencing work, or making any shop drawings. Any discrepancies must be reported to the Contract Administrator before proceeding.
DO NOT SCALE FROM THIS DRAWING



London Borough of Hillingdon
RECEIVED
24 MAY 2016
Planning
Residents Services

Rev	Revision notes	Initials	Date
 GGC DESIGN LTD CHARTERED ARCHITECT Tel: 01895 251323 Mob: 07976 732636 g.g.calton11@btinternet.com			
PROJECT 3 SHELLEY LANE, HAREFIELD UB9 6HP SINGLE STOREY SIDE EXTENSION			
DESCRIPTION EXISTING & PROPOSED FLOOR PLANS			
SCALE 1:100 @ A3	DRAWN BY MP, GC	CHECKED BY GC	DATE 24/04/16
DRAWING NO. 3 SL / P / 04			REV. A