




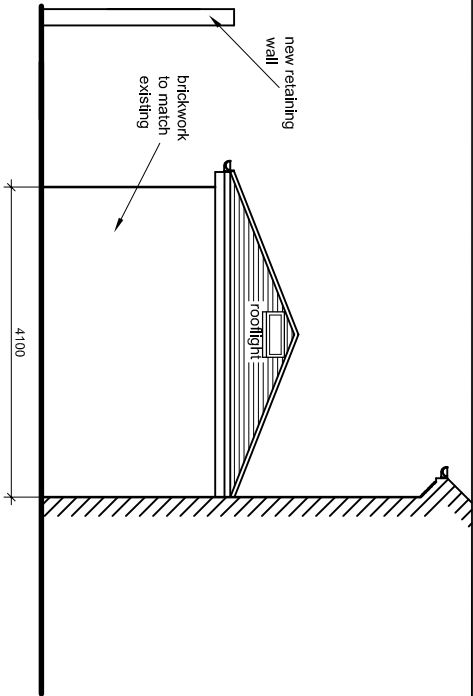


PROPOSED FRONT
ELEVATION OF EXTENSION

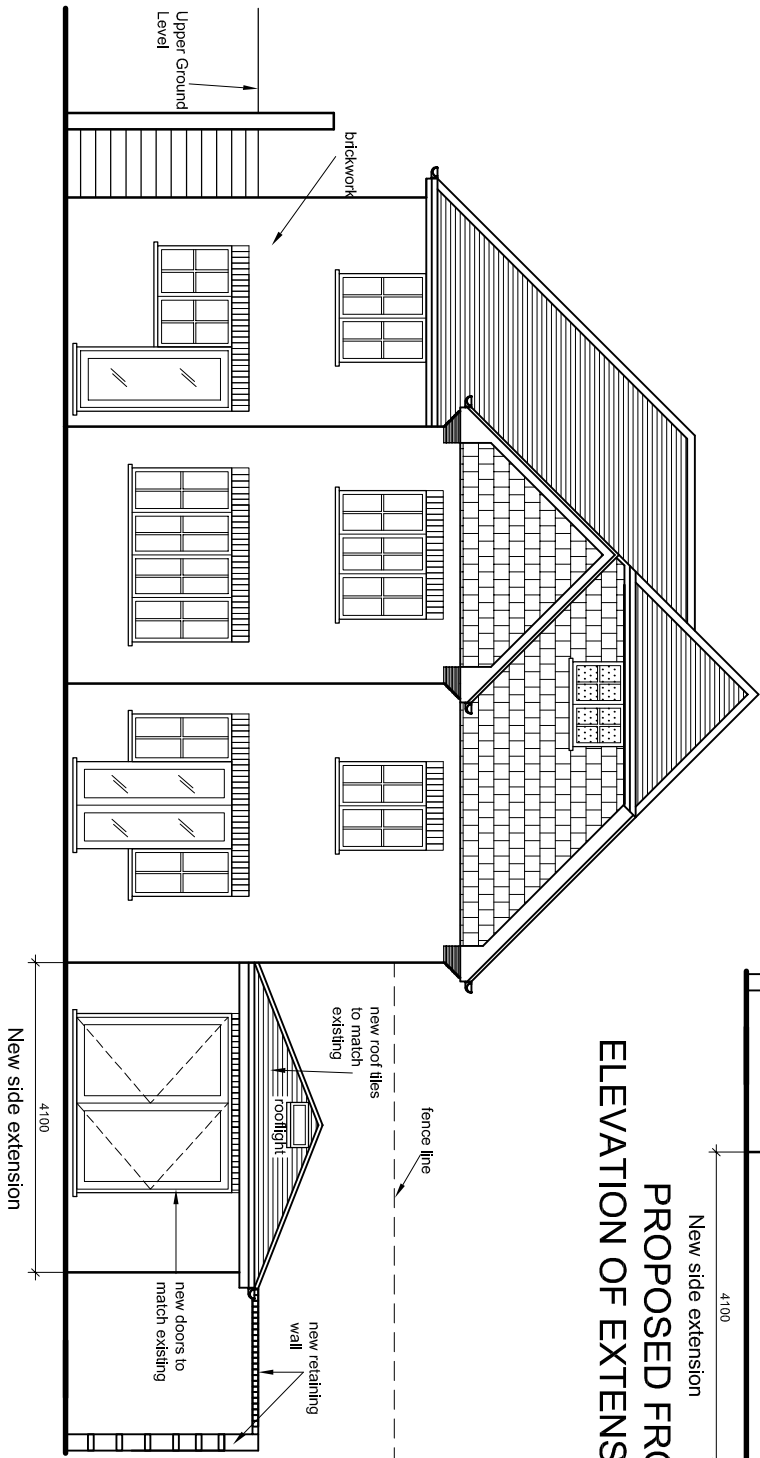


PROPOSED REAR ELEVATION

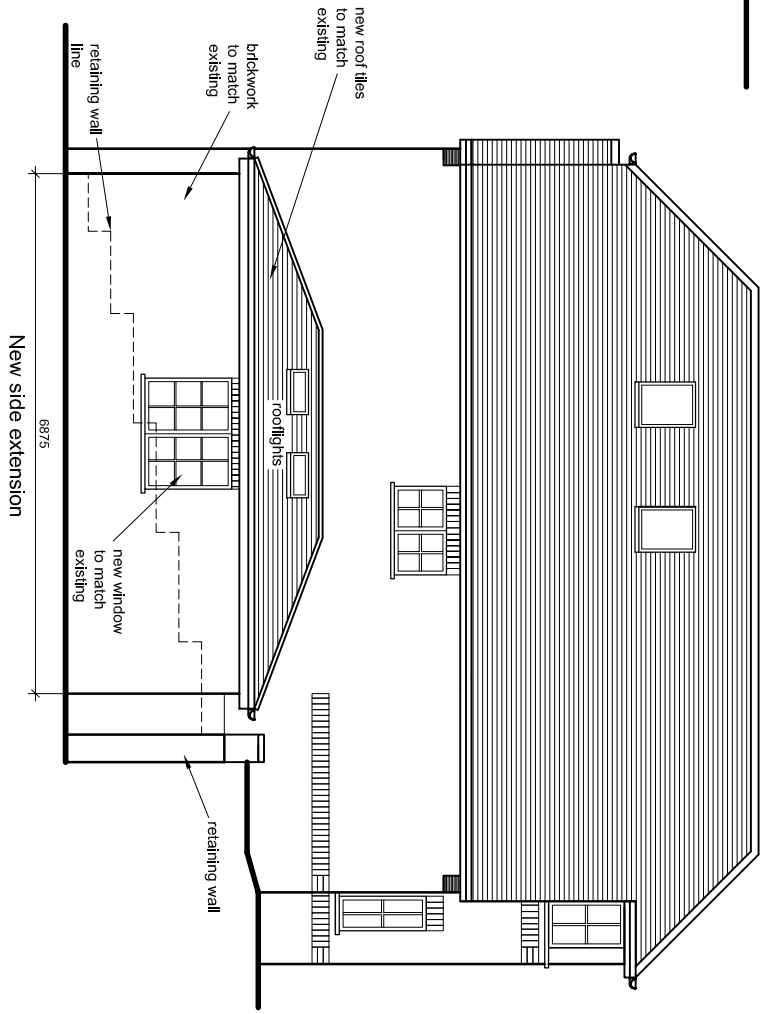


PROPOSED SIDE ELEVATION

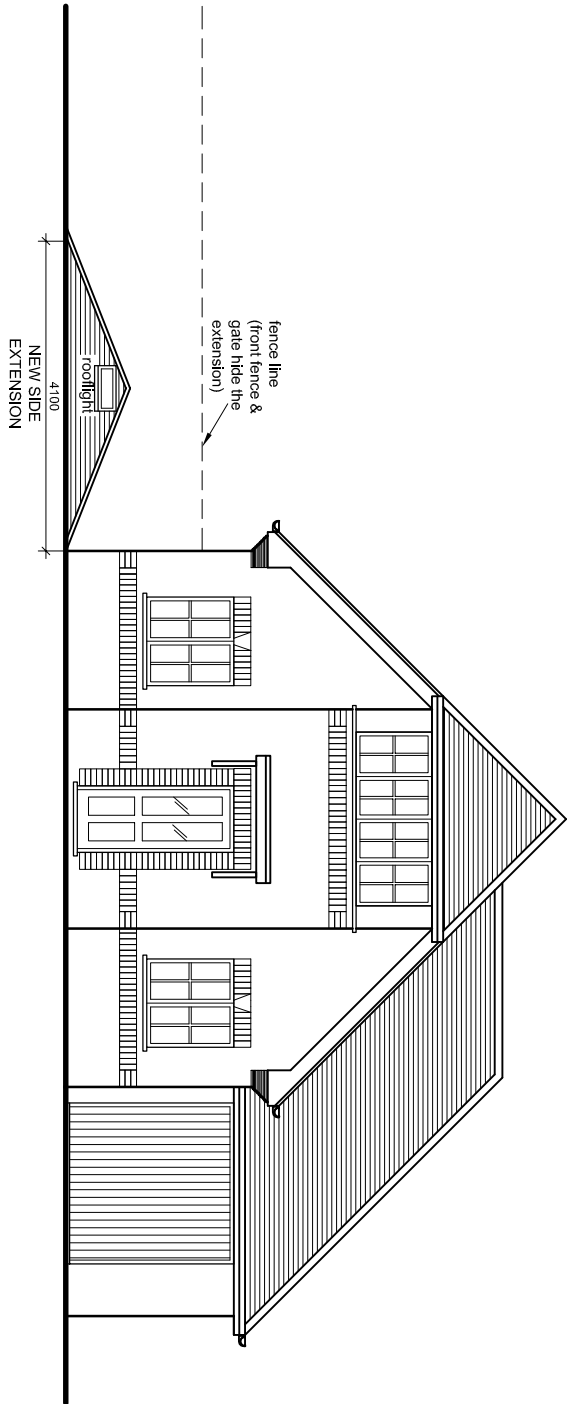

PROPOSED FRONT ELEVATION

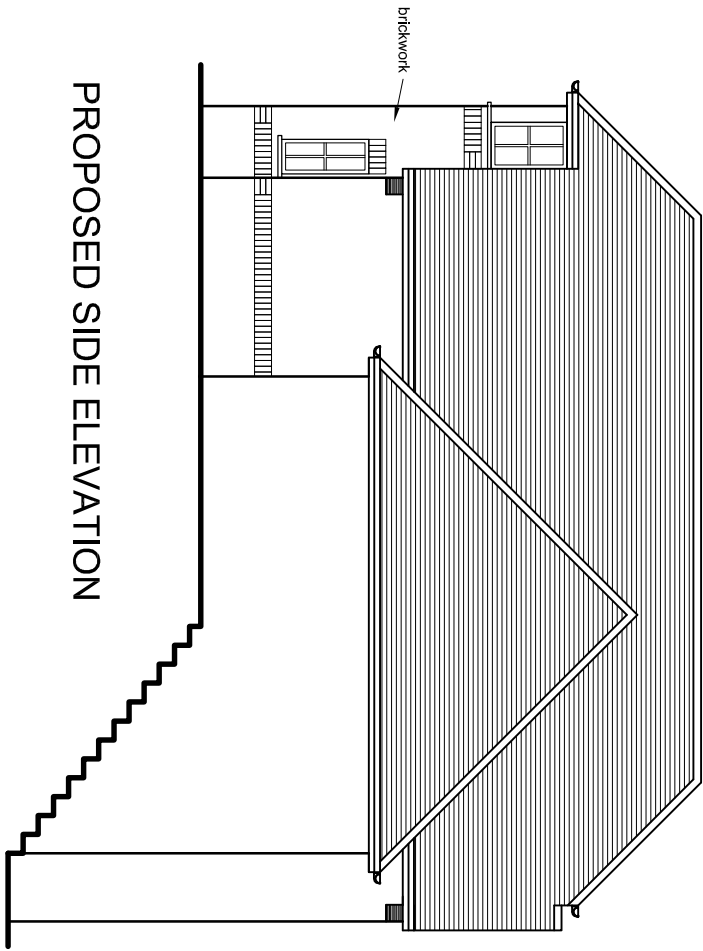

PROPOSED SIDE ELEVATION

 

0

5

Metres

Revision notes				Initials	Date
Rev					
 GGC DESIGN LTD CHARTERED ARCHITECT Tel: 01895 251323 Mob: 07976 732636 g.g.c@btinternet.com					
PROJECT					
3 SHELLEY LANE, HAREFIELD UB9 6HP					
SINGLE STOREY SIDE EXTENSION					
DESCRIPTION					
PROPOSED ELEVATIONS					
SCALE	DRAWN BY	CHECKED BY	DATE		
1:100 @ A3	GC	GC	21/12/20		
DRAWING No.				REV.	
3 SL / P1 / 07				A	