

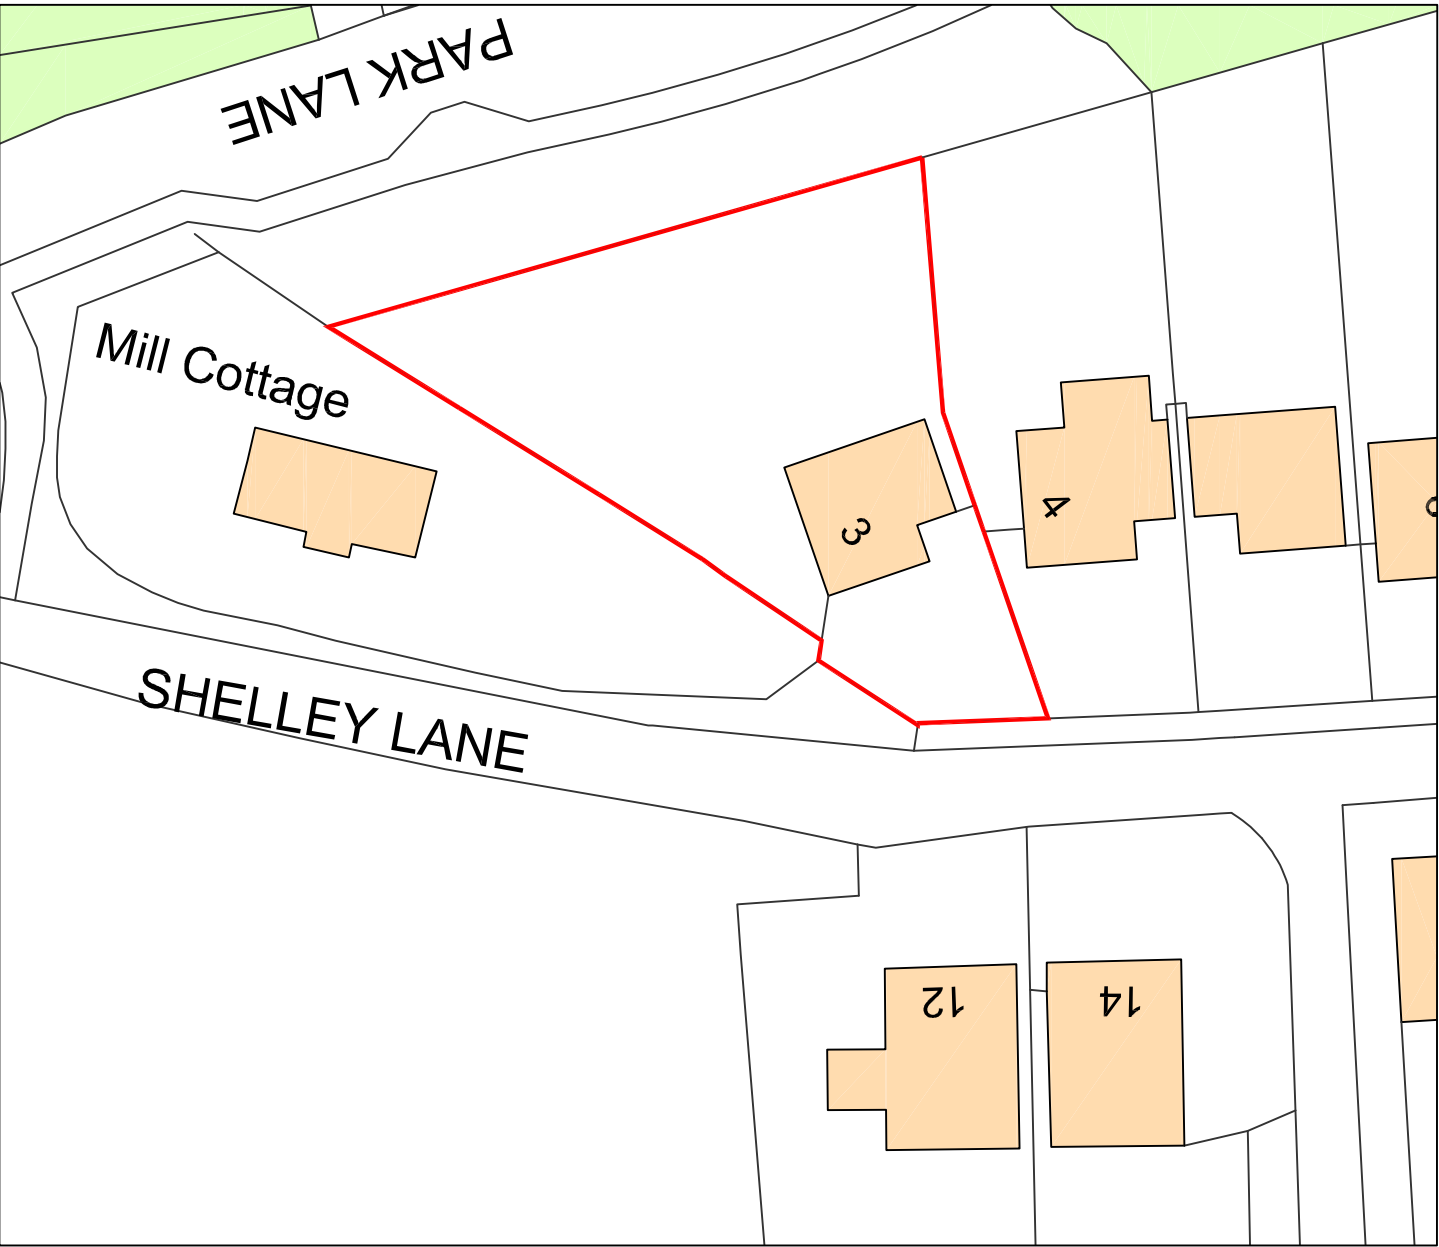


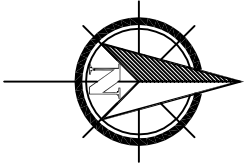

EXISTING SITE PLAN

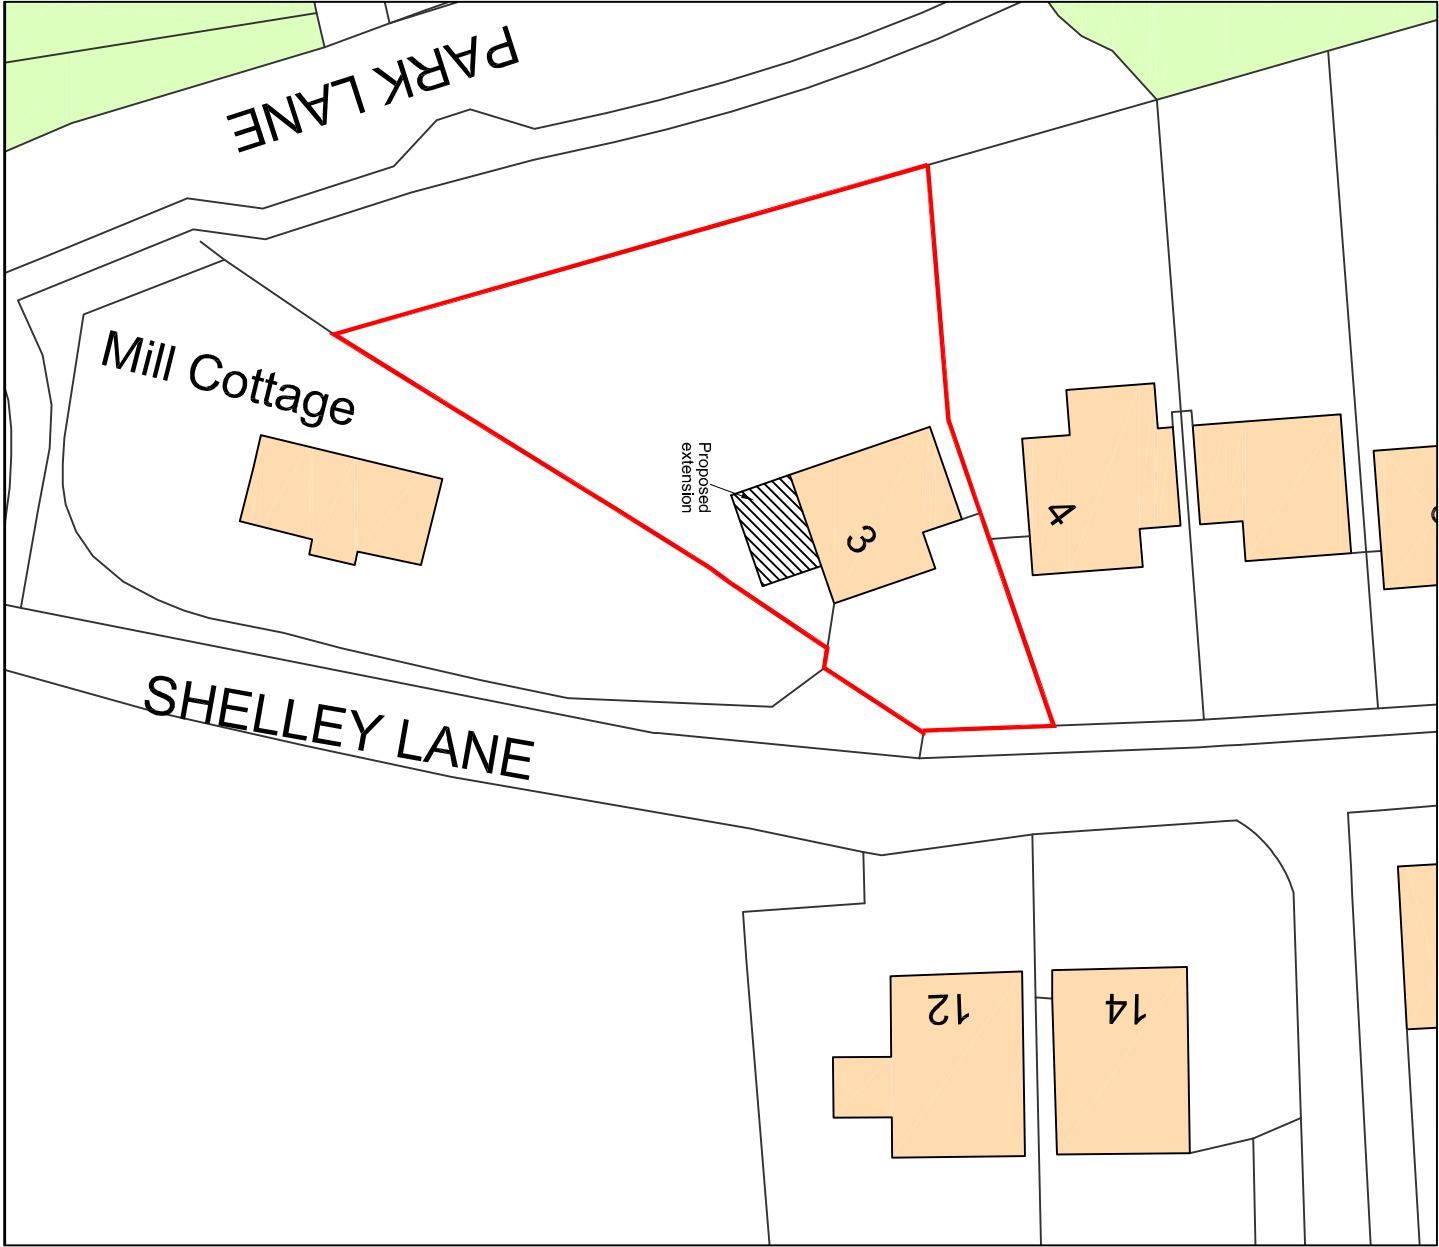

PROPOSED SITE PLAN

Rev	Revision notes	Initials	Date
-	-	-	-



GGC DESIGN LTD
CHARTERED ARCHITECT
Tel: 01895 251323
Mob: 07976 732636
g.g.callon11@btinternet.com

PROJECT
3 SHELLEY LANE, HAREFIELD UB9 6HP
DOUBLE STOREY SIDE EXTENSION

DESCRIPTION
EXISTING & PROPOSED SITE PLANS

SCALE	DRAWN BY	CHECKED BY	DATE
1:500 @ A3	JT	GC	16/11/20