






LOWER BACK GARDEN

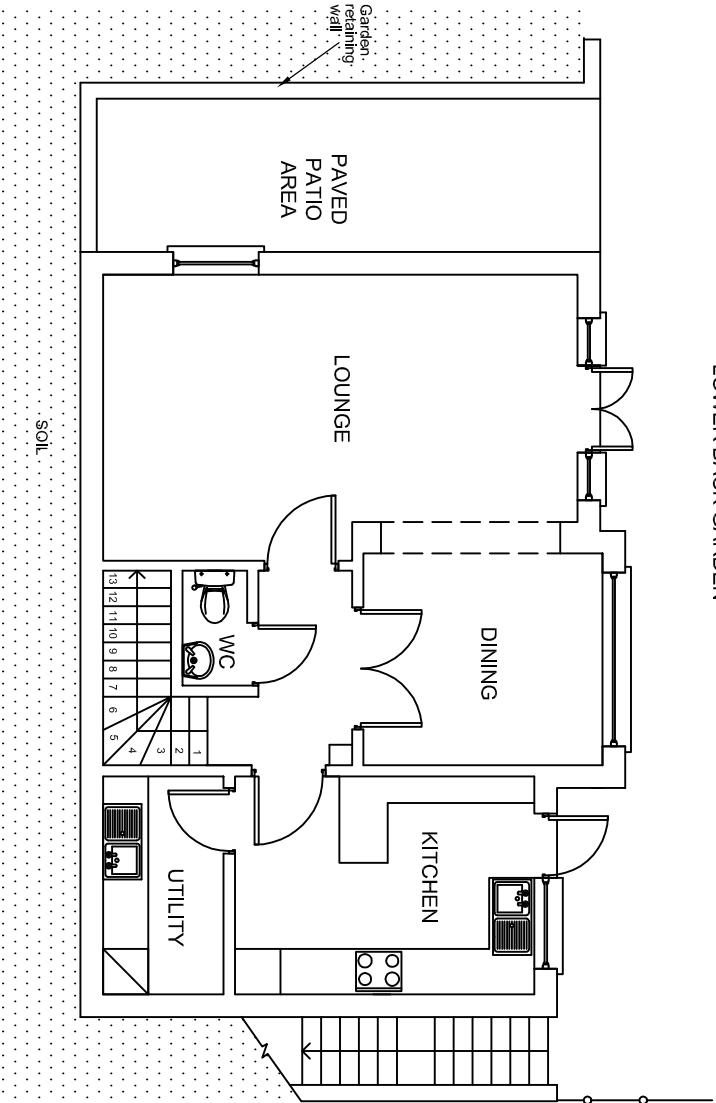

EXISTING LOWER GROUND FLOOR PLAN

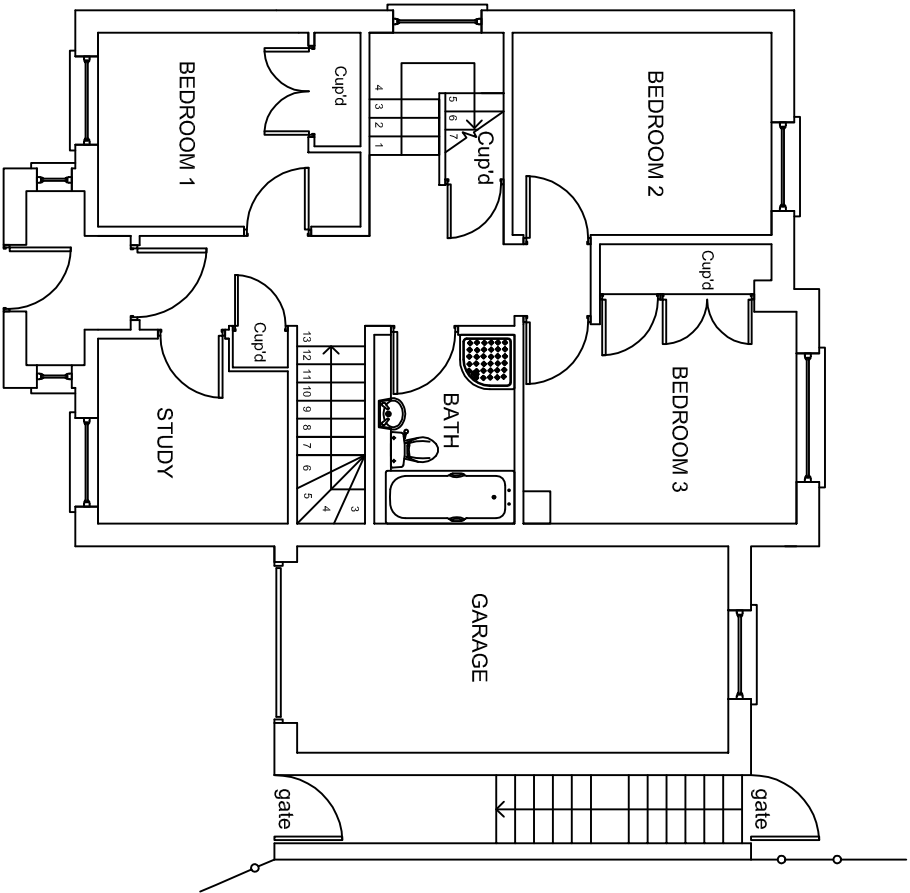

EXISTING UPPER GROUND FLOOR PLAN

 

Rev	Revision notes	Initials	Date
-	-	-	-
 GGC DESIGN LTD CHARTERED ARCHITECT Tel: 01895 251323 Mob: 07976 732636 g.g.callon11@btinternet.com			
PROJECT 3 SHELLEY LANE, HAREFIELD UB9 6HP DOUBLE STOREY SIDE EXTENSION			
DESCRIPTION EXISTING FLOOR PLANS			
SCALE 1:100 @ A3	DRAWN BY JT	CHECKED BY GC	DATE 21/10/20
DRAWING No. 3 SL / P2 / 04	REV.		