

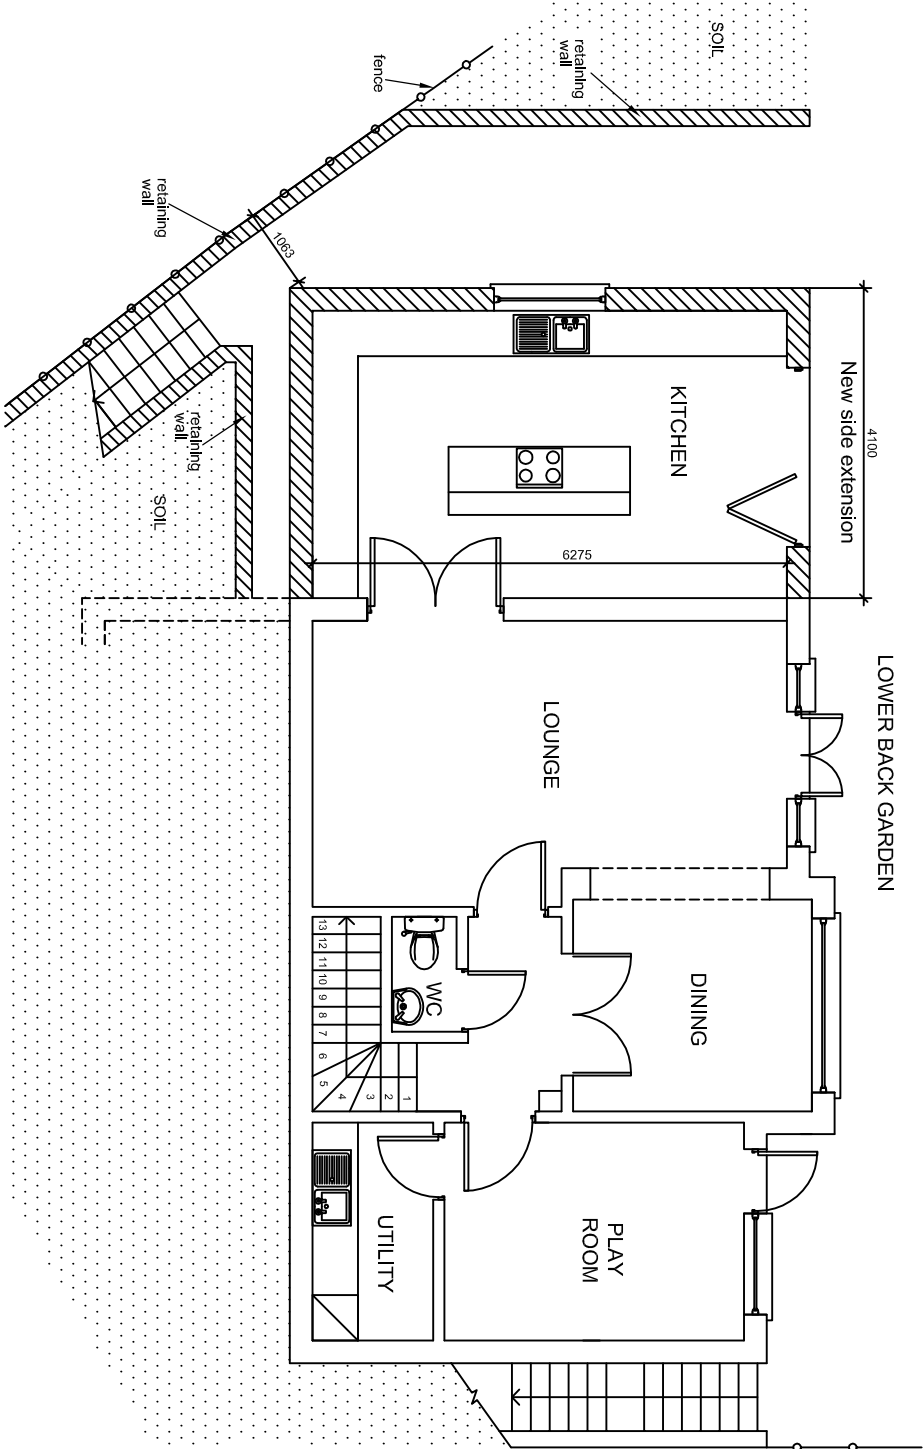


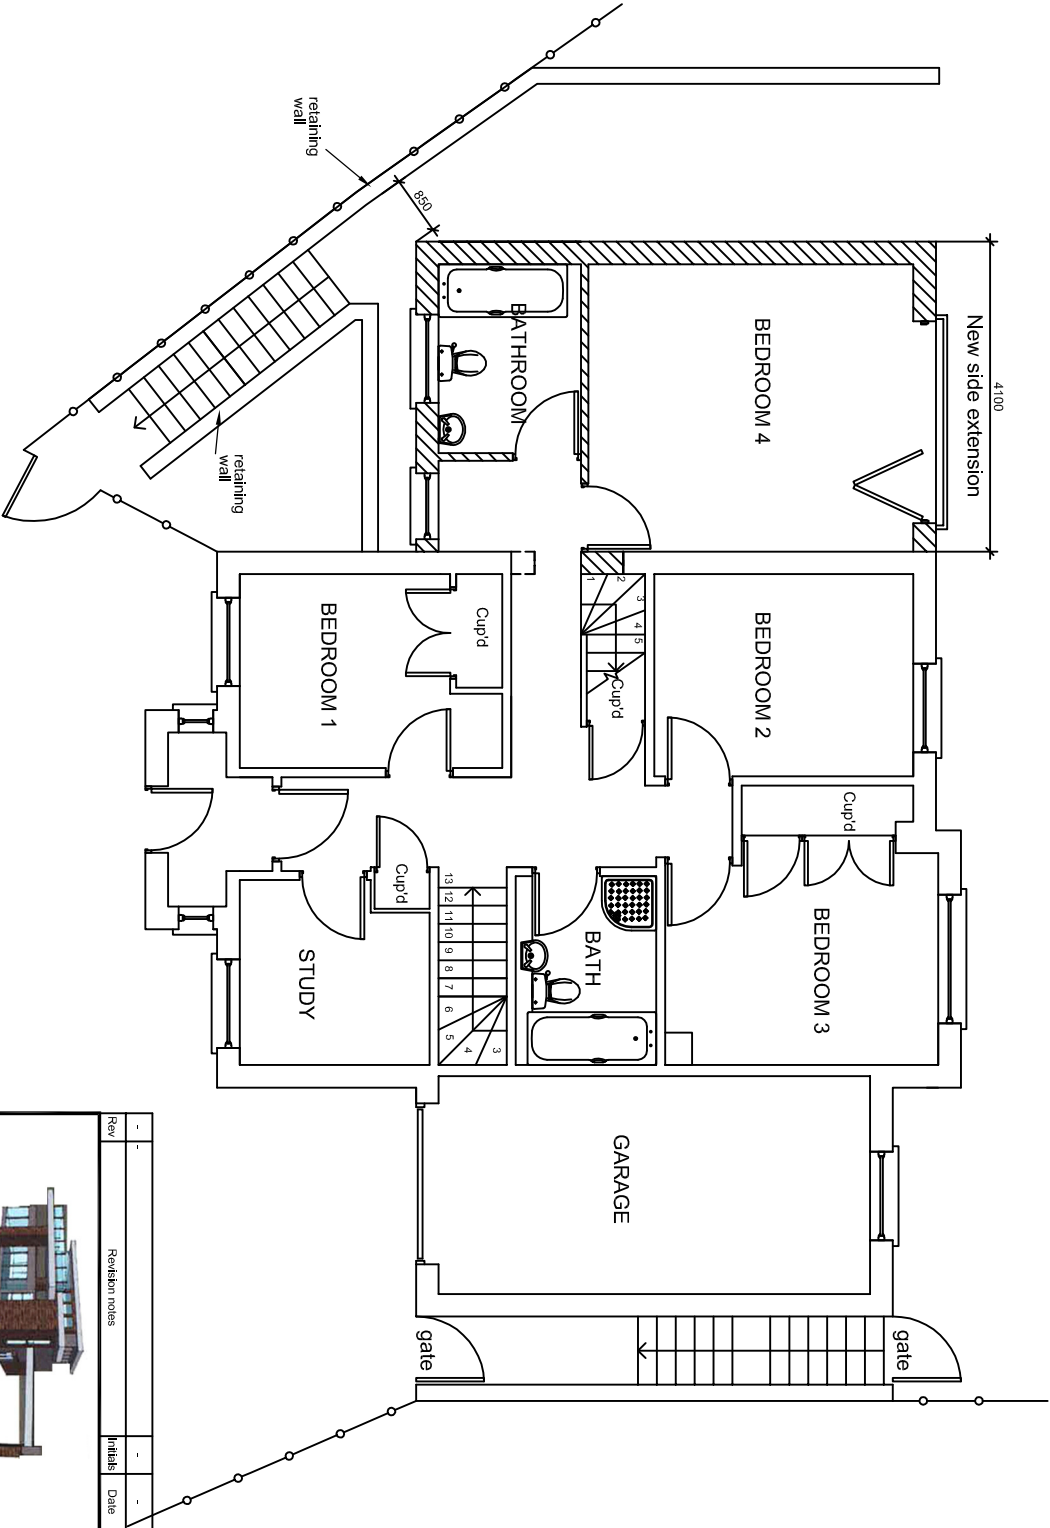

PROPOSED LOWER GROUND FLOOR PLAN

 

PROPOSED UPPER GROUND FLOOR PLAN

Rev		Revision notes		Initials	Date		
-	-	 GGC DESIGN LTD CHARTERED ARCHITECT Tel: 01895 251323 Mob: 07976 732636 g.g.c@callon11.com		-	-		
PROJECT							
3 SHELLEY LANE, HAREFIELD UB9 6HP							
DOUBLE STOREY SIDE EXTENSION							
DESCRIPTION							
PROPOSED FLOOR PLANS							
SCALE	DRAWN BY			CHECKED BY	DATE		
1:100 @ A3	JT	GC	21/10/20				
DRAWING No.			REV.				
3 SL / P2 / 04							