



NOTES


The Contractor must verify all dimensions at the site before setting out. Any discrepancies between the drawings and the site conditions must be reported to the Contract Administrator before proceeding.
DO NOT SCALE FROM THIS DRAWING

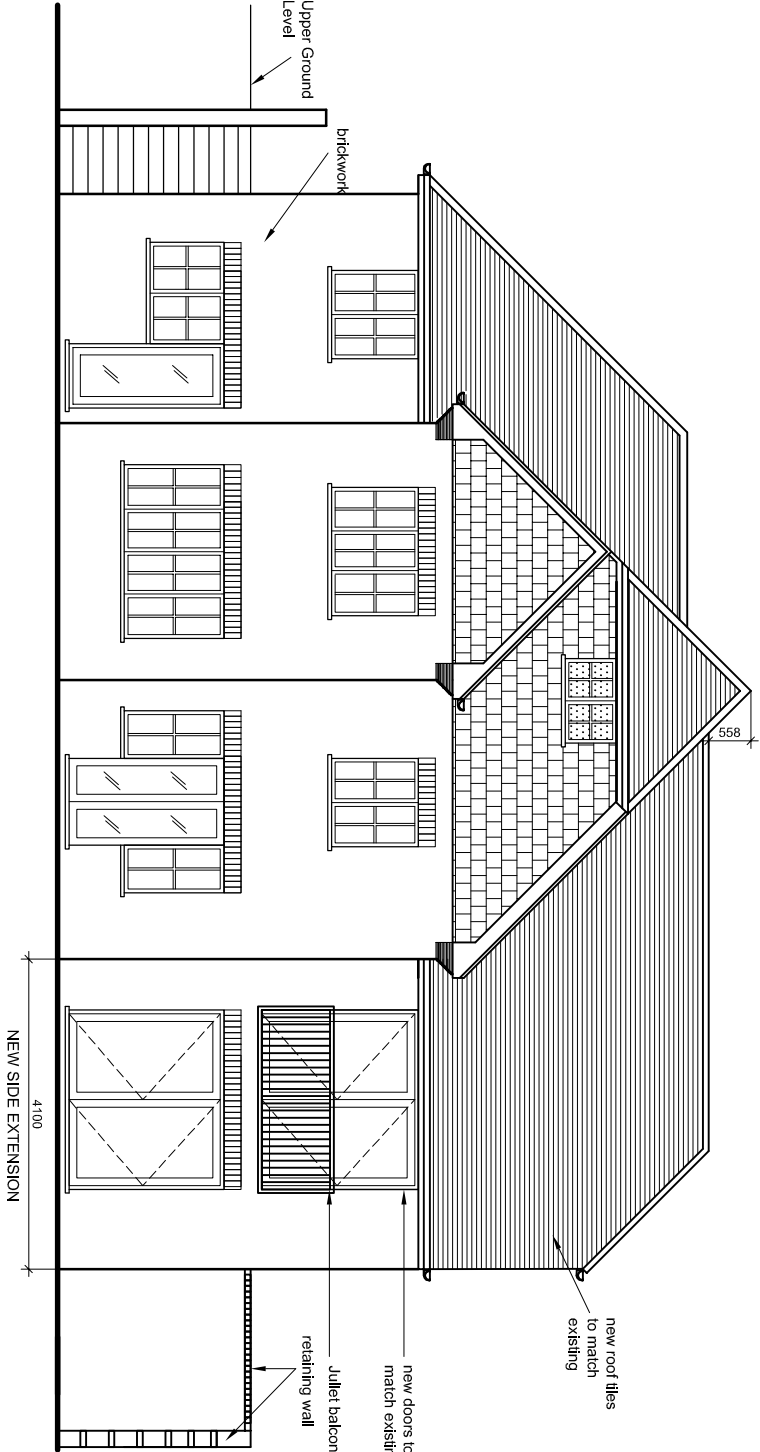


PROPOSED REAR ELEVATION

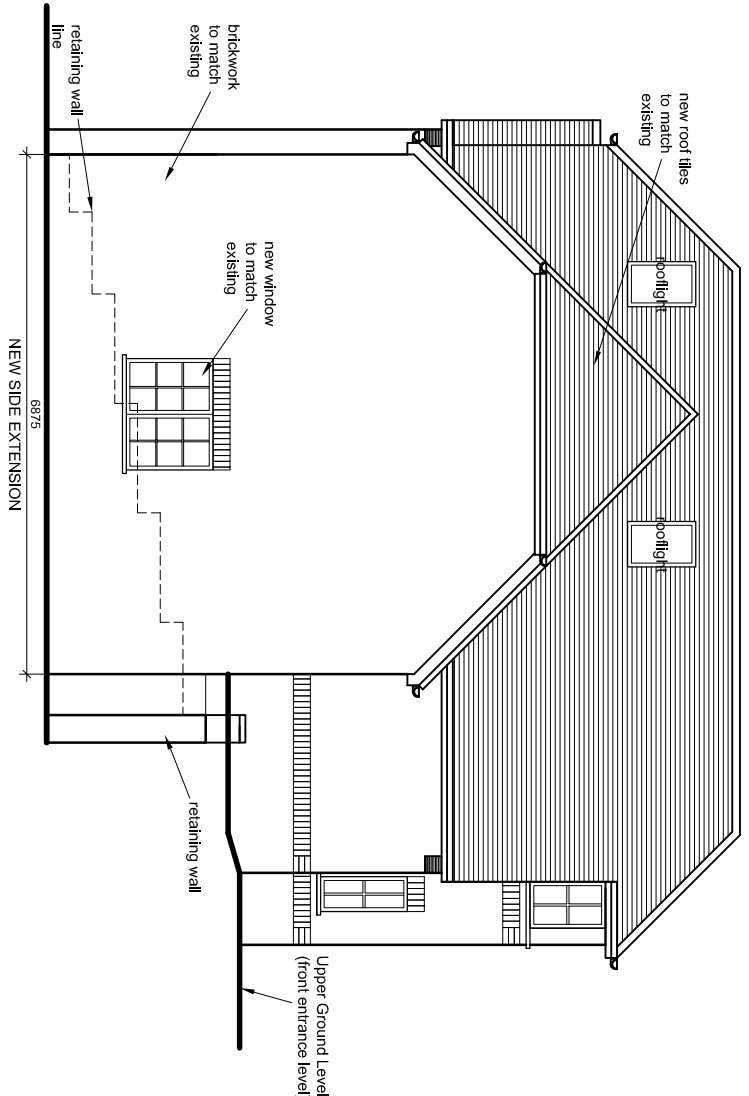

PROPOSED SIDE ELEVATION

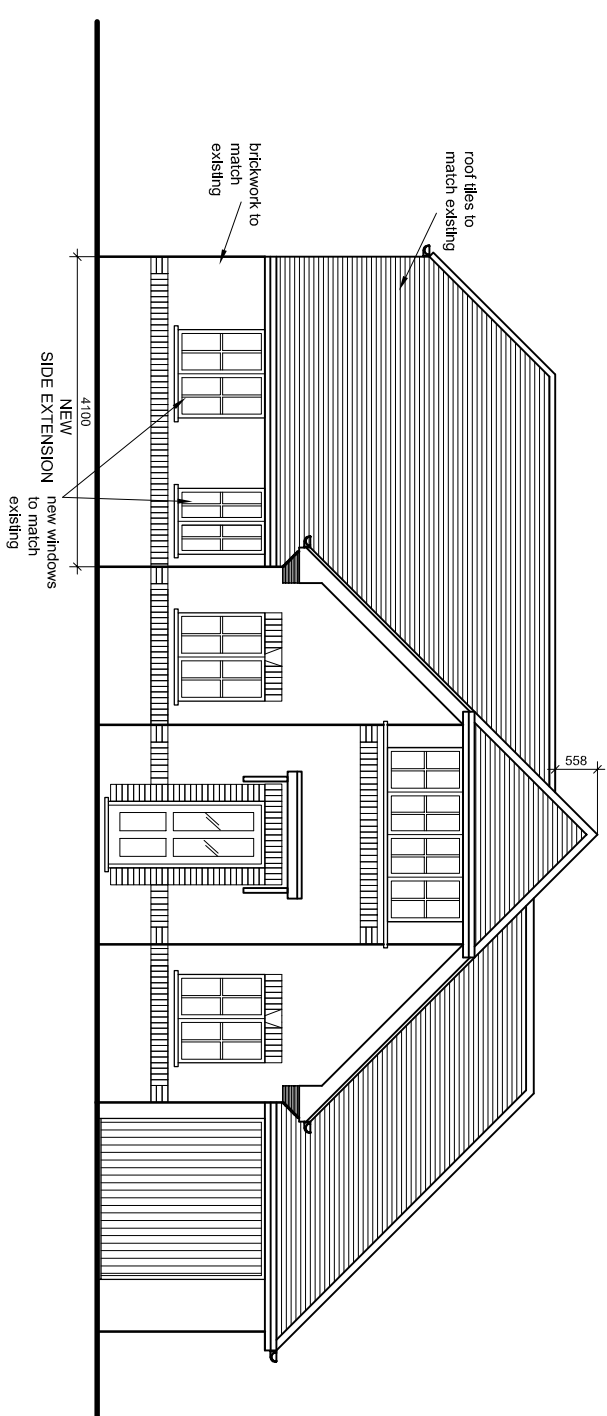

PROPOSED SIDE ELEVATION

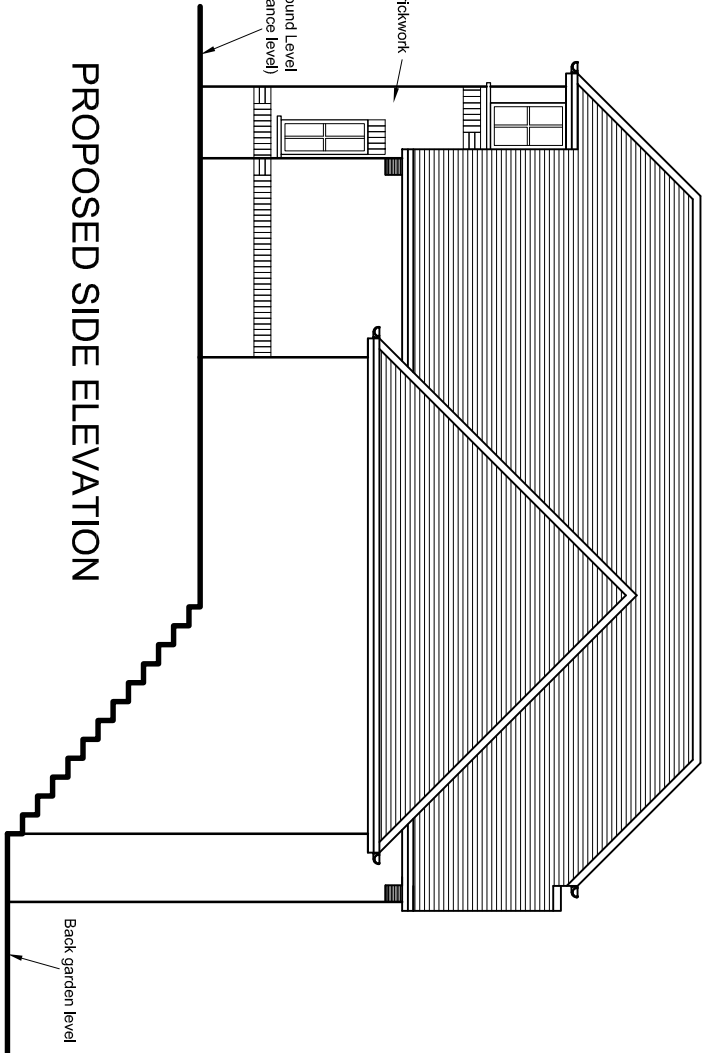

PROJECT
3 SHELLEY LANE, HAREFIELD UB9 6HP
DOUBLE STOREY SIDE EXTENSION

GDC DESIGN LTD
CHARTERED ARCHITECT
Tel: 01895 251323
Mob: 07976 732636
g.g.c@tolln11@btinternet.com



PROPOSED ELEVATIONS

Rev	Revision notes	Initials	Date
-	-	-	-

SCALE	DRAWN BY	CHECKED BY	DATE
1:100 @ A3	J.T. GC	GC	22/10/20
DRAWING No.			REV.
3 SL / P2 / 07			