


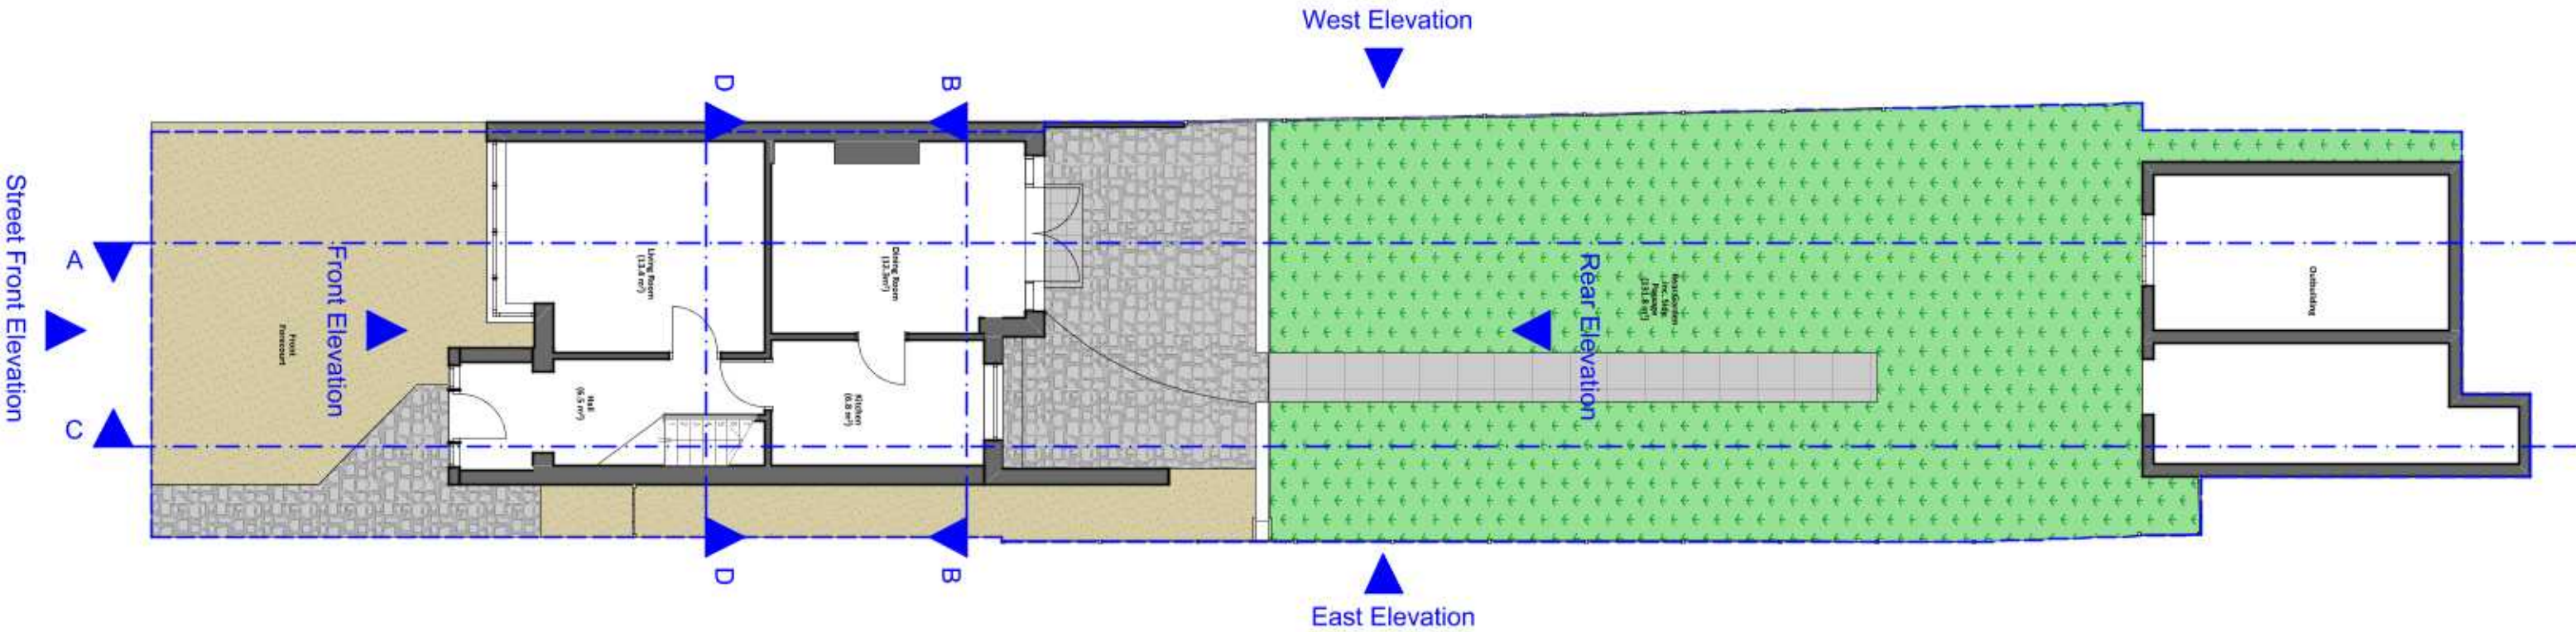

Zanoply

ZANOPLY
 info@zanoply.co.uk
 www.zanoply.co.uk

Site
 86 Lansbury Drive,
 Hayes, UB48SD


Project
 Prior Notification for a
 Single-Storey Rear Extension

**Drawing
 Scale**
 1:100 at A3


**Date
 Prepared**
 16.03.2020

Notes
 1. This drawing has been prepared for planning purposes only.
 2. All copyrights are reserved to Zanoply Ltd and consent should be sought for non-commercial use.
 3. The contractor is responsible for checking all dimensions before commencing works.
 4. Should not be scaled from this drawing.
 5. Any discrepancy found should be brought to the attention of the designer.

Existing_Ground_Floor_Plan

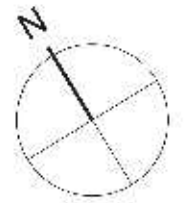

Street Front Elevation

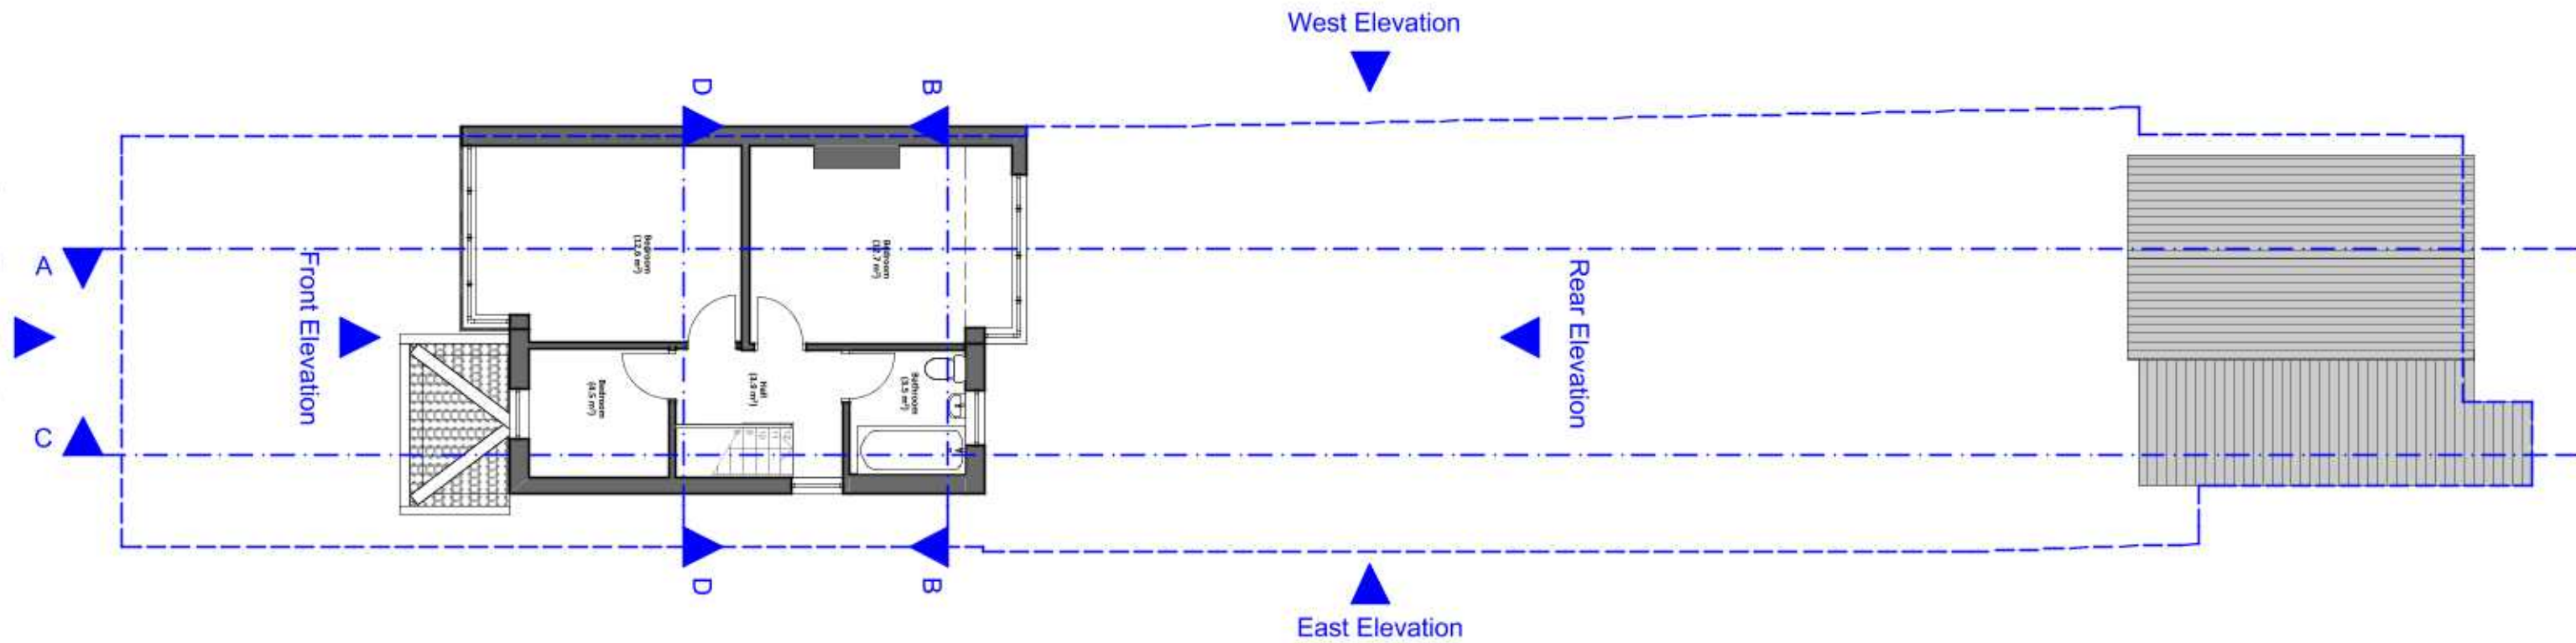

Zanoply

ZANOPLY
info@zanoply.co.uk
www.zanoply.co.uk

Site
86 Lansbury Drive,
Hayes, UB48SD


Project
Prior Notification for a
Single-Storey Rear Extension


**Drawing
Scale**
1:100 at A3

**Date
Prepared**
16.03.2020

Notes
1. This drawing has been prepared for planning purposes only.
2. All copyrights are reserved to Zanoply Ltd and consent should be sought for non-commercial use.
3. The contractor is responsible for checking all dimensions before commencing works.
4. Should not be scaled from this drawing.
5. Any discrepancy found should be brought to the attention of the designer.


Existing_First_Floor_Plan

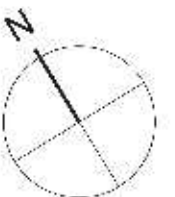


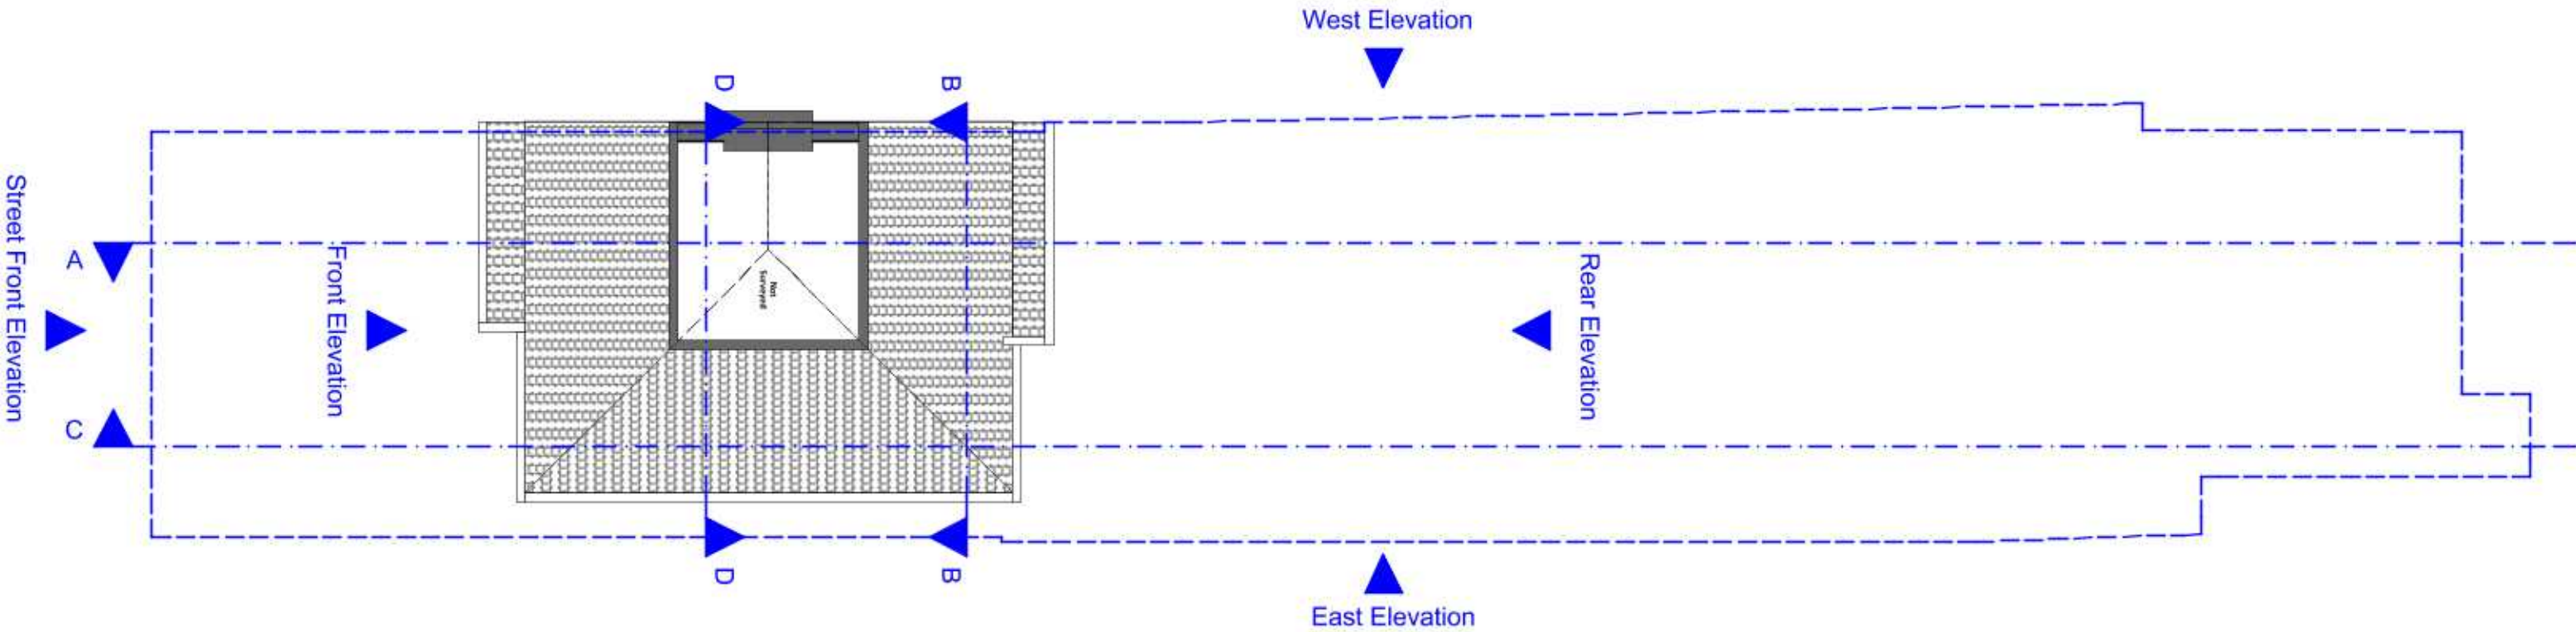

Zanoply	ZANOPLY info@zanoply.co.uk www.zanoply.co.uk	Site 86 Lansbury Drive, Hayes, UB48SD	Project Prior Notification for a Single-Storey Rear Extension	Drawing Scale 1:100 at A3	Date Prepared 16.03.2020	Notes 1. This drawing has been prepared for planning purposes only. 2. All copyrights are reserved to Zanoply Ltd and consent should be sought for non-commercial use. 3. The contractor is responsible for checking all dimensions before commencing works. 4. Should not be scaled from this drawing. 5. Any discrepancy found should be brought to the attention of the designer.
----------------	---	--	--	---	--	--


Existing_Second_Floor_Plan

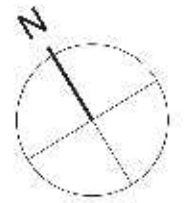

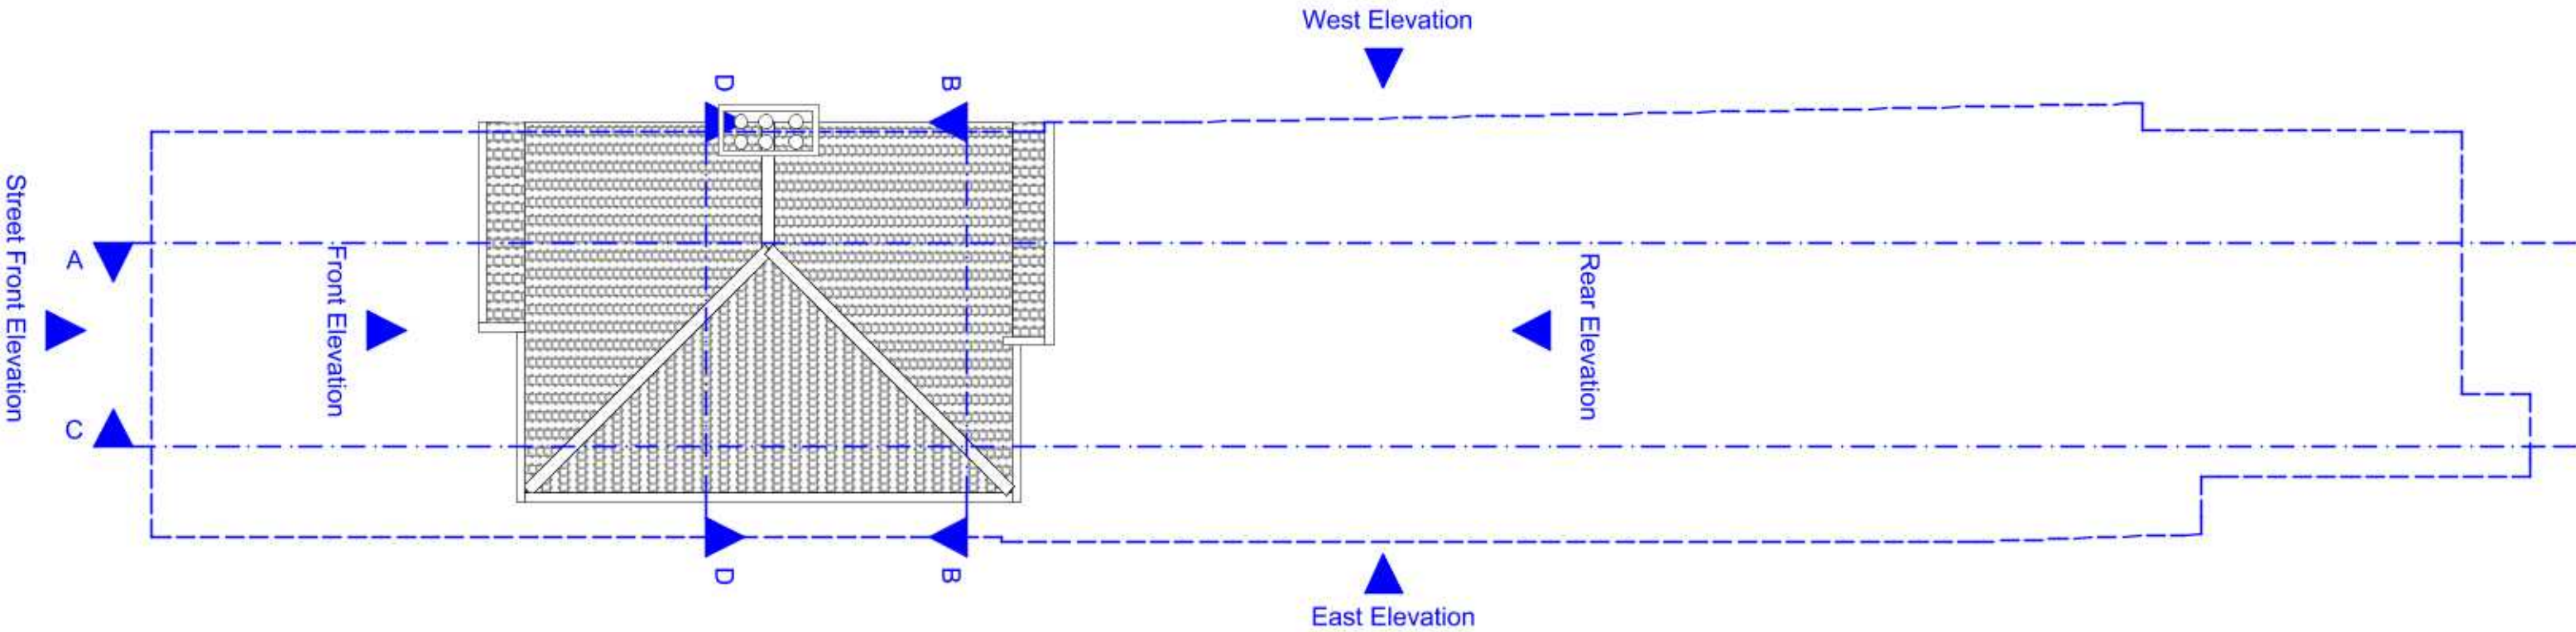

	ZANOPLY info@zanoply.co.uk www.zanoply.co.uk	Site 86 Lansbury Drive, Hayes, UB48SD	Project Prior Notification for a Single-Storey Rear Extension	Drawing Scale 1:100 at A3	Date Prepared 16.03.2020	Notes 1. This drawing has been prepared for planning purposes only. 2. All copyrights are reserved to Zanoply Ltd and consent should be sought for non-commercial use. 3. The contractor is responsible for checking all dimensions before commencing works. 4. Should not be scaled from this drawing. 5. Any discrepancy found should be brought to the attention of the designer.
--	--	--	--	---	--	--

Existing_Roof_Plan

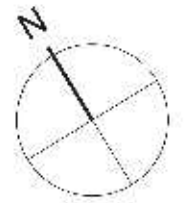



Zanoply

ZANOPLY
info@zanoply.co.uk
www.zanoply.co.uk

Site
86 Lansbury Drive,
Hayes, UB48SD

Project
Prior Notification for a
Single-Storey Rear Extension

**Drawing
Scale**
1:50 at A3

**Date
Prepared**
16.03.2020

Notes
1. This drawing has been prepared for planning purposes only.
2. All copyrights are reserved to Zanoply Ltd and consent should be sought for non-commercial use.
3. The contractor is responsible for checking all dimensions before commencing works.
4. Should not be scaled from this drawing.
5. Any discrepancy found should be brought to the attention of the designer.

Existing_Front_Elevation





Zanoply

ZANOPLY
info@zanoply.co.uk
www.zanoply.co.uk

Site
86 Lansbury Drive,
Hayes, UB48SD

Project
Prior Notification for a
Single-Storey Rear Extension

**Drawing
Scale**
1:50 at A3

**Date
Prepared**
16.03.2020

Notes
1. This drawing has been prepared for planning purposes only.
2. All copyrights are reserved to Zanoply Ltd and consent should be sought for non-commercial use.
3. The contractor is responsible for checking all dimensions before commencing works.
4. Should not be scaled from this drawing.
5. Any discrepancy found should be brought to the attention of the designer.

Existing_Street_Front_Elevation





Zanoply

ZANOPLY
info@zanoply.co.uk
www.zanoply.co.uk

Site
86 Lansbury Drive,
Hayes, UB48SD

Project
Prior Notification for a
Single-Storey Rear Extension


**Drawing
Scale**
1:50 at A3

**Date
Prepared**
16.03.2020

Notes
1. This drawing has been prepared for planning purposes only.
2. All copyrights are reserved to Zanoply Ltd and consent should be sought for non-commercial use.
3. The contractor is responsible for checking all dimensions before commencing works.
4. Should not be scaled from this drawing.
5. Any discrepancy found should be brought to the attention of the designer.

Existing_Rear_Elevation



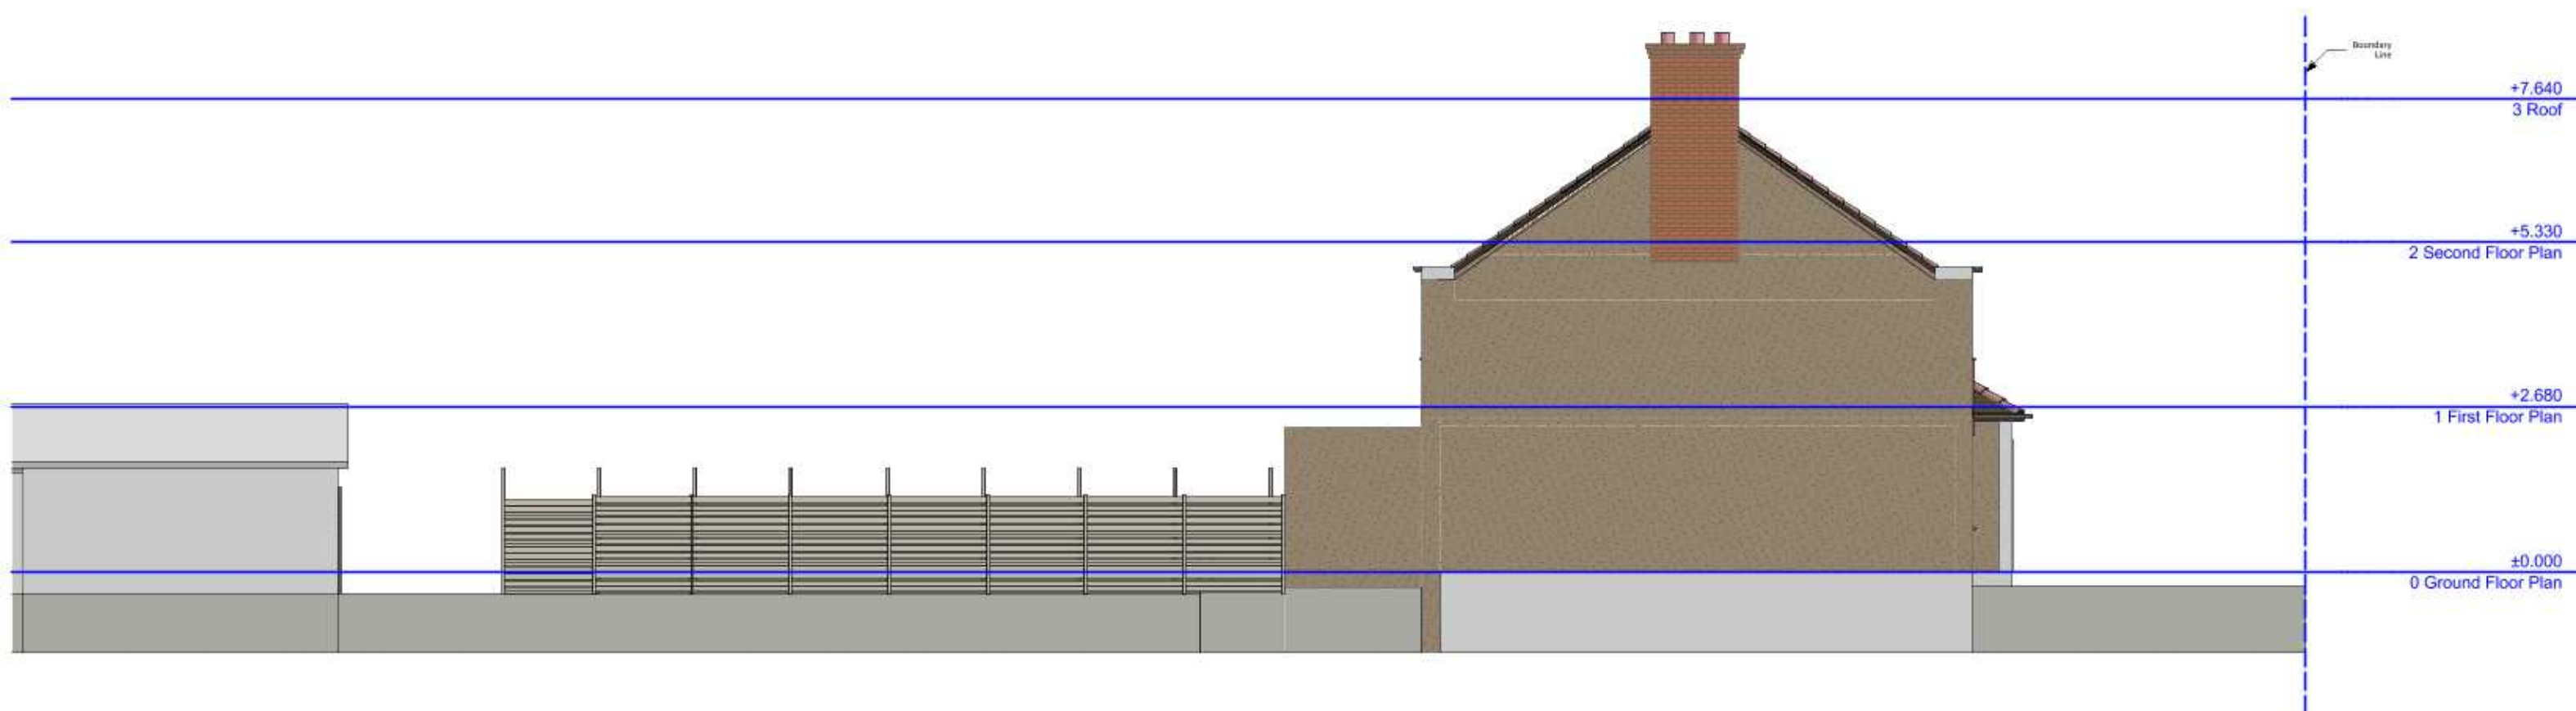

Zanoply

ZANOPLY
info@zanoply.co.uk
www.zanoply.co.uk

Site
86 Lansbury Drive,
Hayes, UB48SD

Project
Prior Notification for a
Single-Storey Rear Extension

**Drawing
Scale**
1:100 at A3

**Date
Prepared**
16.03.2020

Notes
1. This drawing has been prepared for planning purposes only.
2. All copyrights are reserved to Zanoply Ltd and consent should be sought for non-commercial use.
3. The contractor is responsible for checking all dimensions before commencing works.
4. Should not be scaled from this drawing.
5. Any discrepancy found should be brought to the attention of the designer.

Existing_West_Elevation





Zanoply

ZANOPLY
info@zanoply.co.uk
www.zanoply.co.uk

Site
86 Lansbury Drive,
Hayes, UB48SD

Project
Prior Notification for a
Single-Storey Rear Extension


**Drawing
Scale**
1:100 at A3

**Date
Prepared**
16.03.2020

Notes
1. This drawing has been prepared for planning purposes only.
2. All copyrights are reserved to Zanoply Ltd and consent should be sought for non-commercial use.
3. The contractor is responsible for checking all dimensions before commencing works.
4. Should not be scaled from this drawing.
5. Any discrepancy found should be brought to the attention of the designer.

Existing_East_Elevation



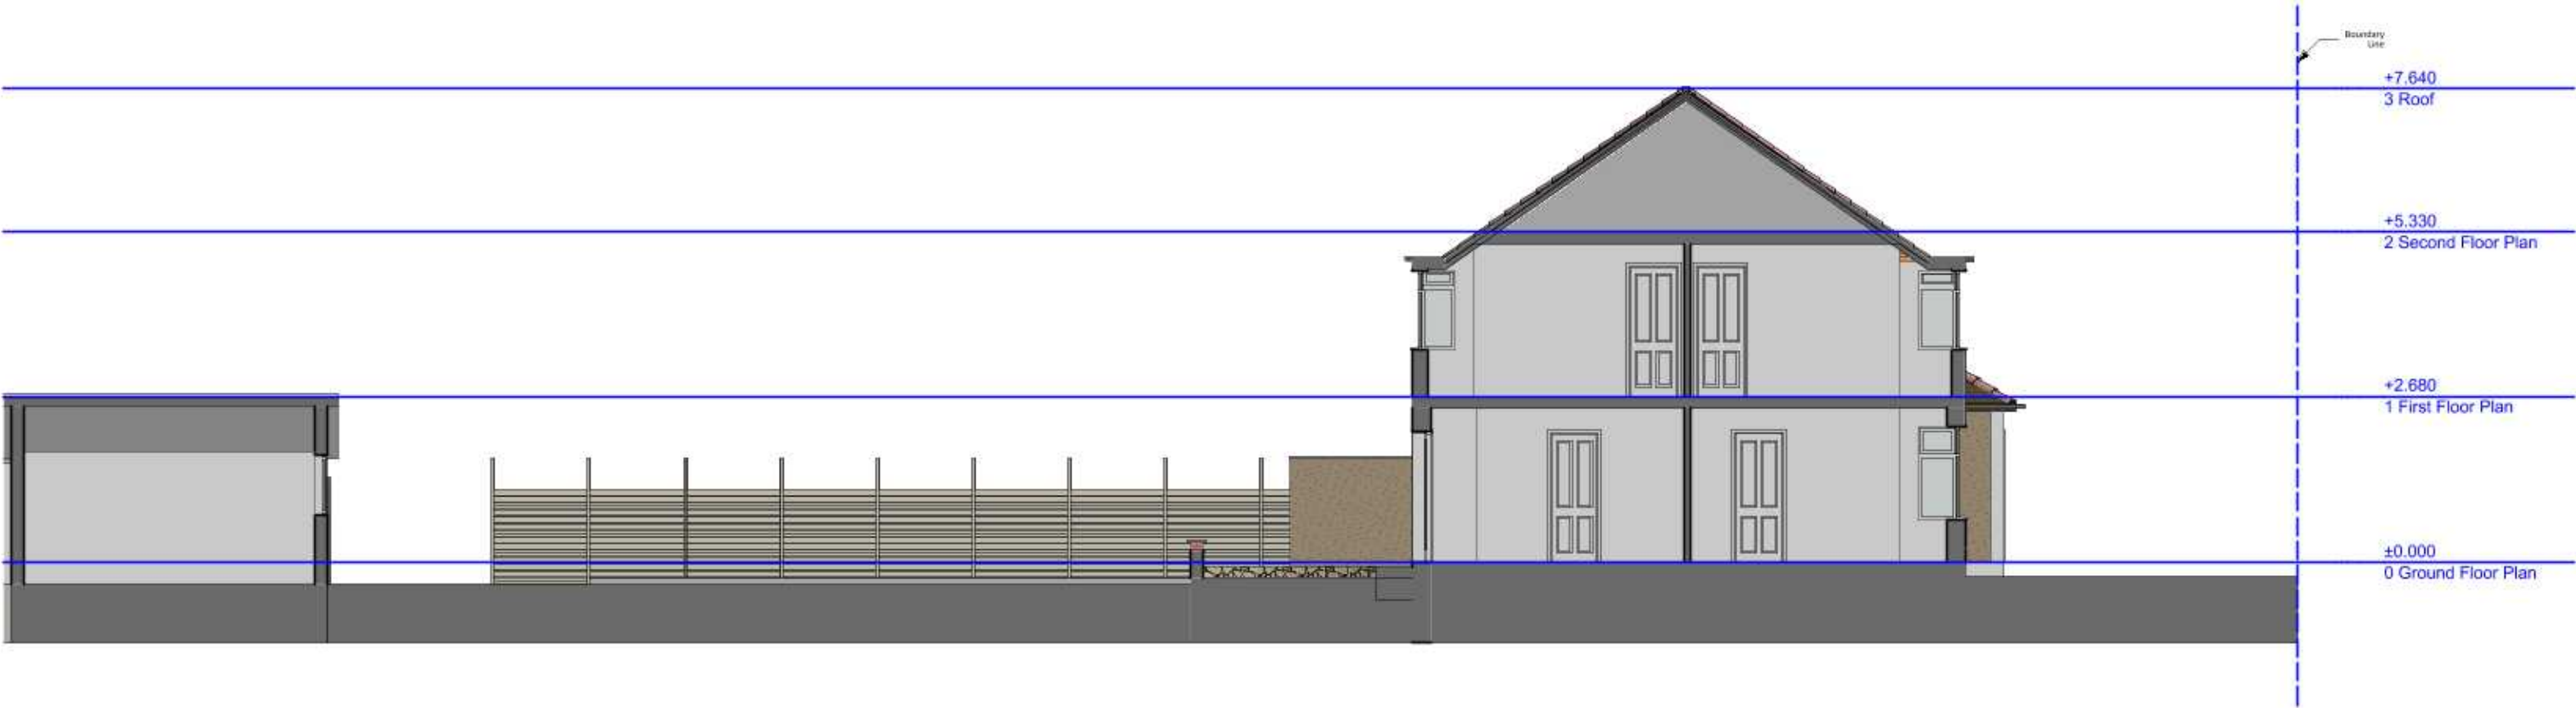

Zanoply

ZANOPLY
info@zanoply.co.uk
www.zanoply.co.uk

Site
86 Lansbury Drive,
Hayes, UB48SD

Project
Prior Notification for a
Single-Storey Rear Extension


**Drawing
Scale**
1:100 at A3

**Date
Prepared**
16.03.2020

Notes
1. This drawing has been prepared for planning purposes only.
2. All copyrights are reserved to Zanoply Ltd and consent should be sought for non-commercial use.
3. The contractor is responsible for checking all dimensions before commencing works.
4. Should not be scaled from this drawing.
5. Any discrepancy found should be brought to the attention of the designer.

Existing_Section_A



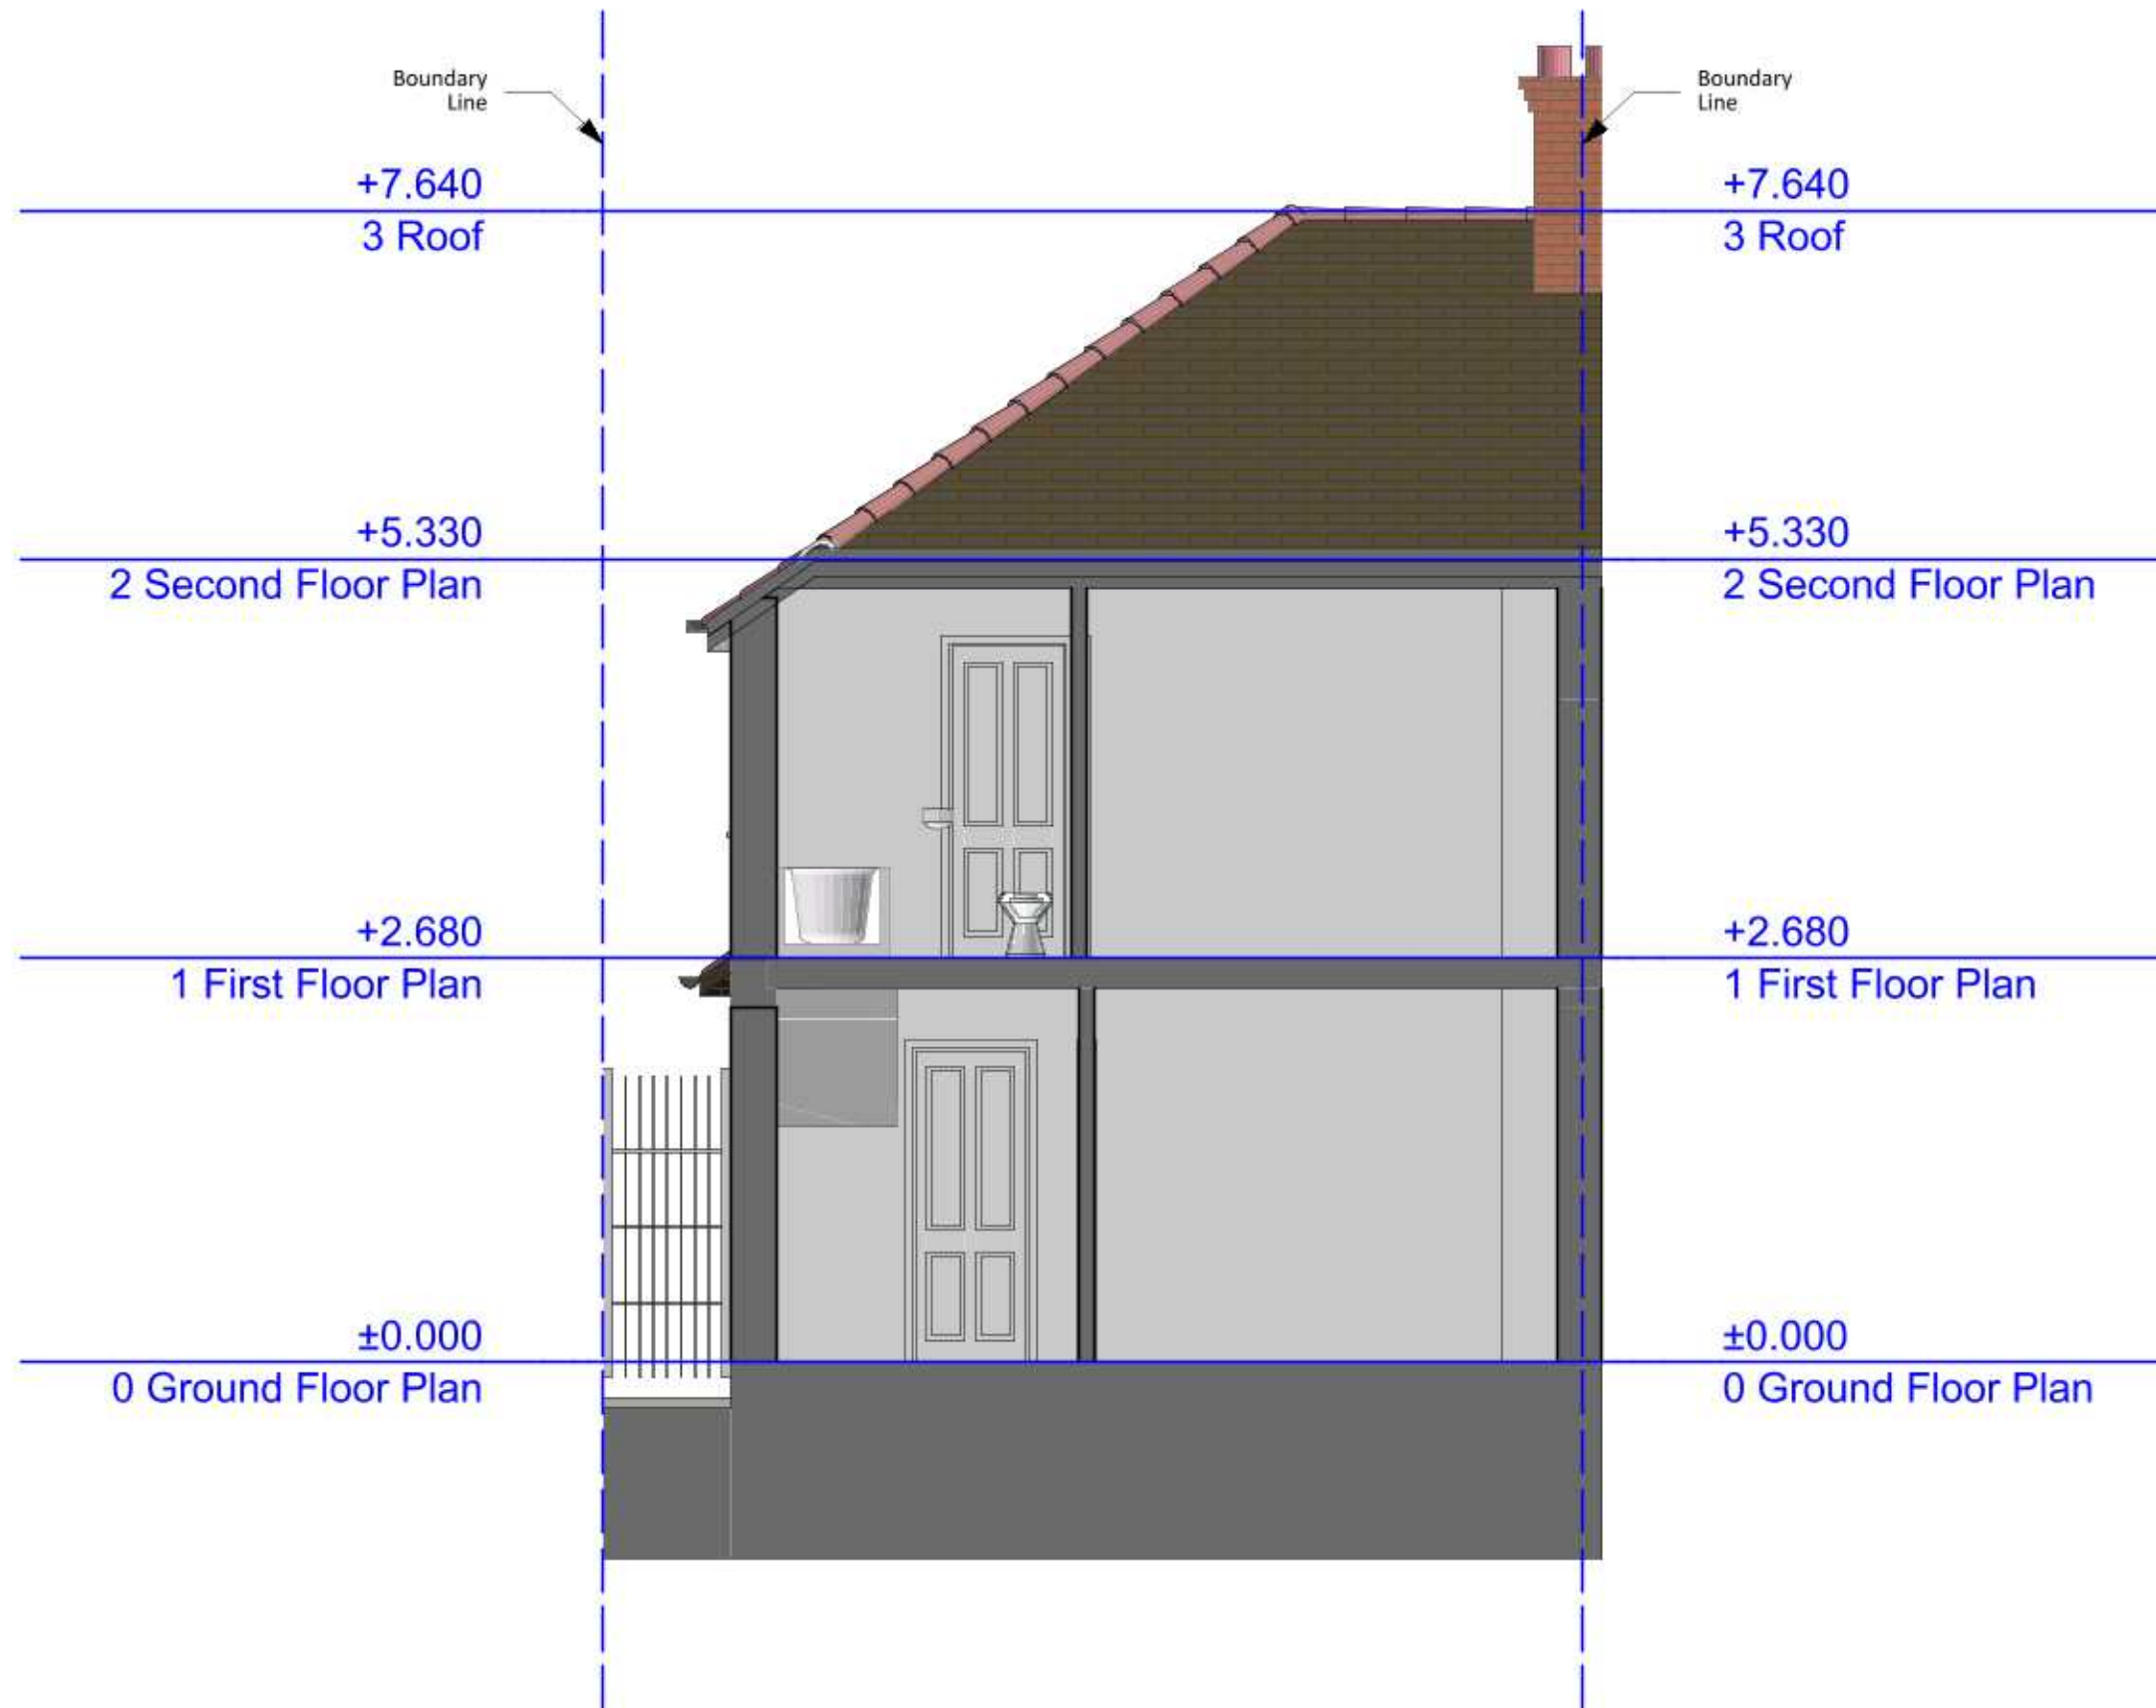

Zanoply

ZANOPLY
info@zanoply.co.uk
www.zanoply.co.uk

Site
86 Lansbury Drive,
Hayes, UB48SD

Project
Prior Notification for a
Single-Storey Rear Extension

**Drawing
Scale**
1:50 at A3

**Date
Prepared**
16.03.2020

Notes
1. This drawing has been prepared for planning purposes only.
2. All copyrights are reserved to Zanoply Ltd and consent should be sought for non-commercial use.
3. The contractor is responsible for checking all dimensions before commencing works.
4. Should not be scaled from this drawing.
5. Any discrepancy found should be brought to the attention of the designer.

Existing_Section_B





Zanoply

ZANOPLY
info@zanoply.co.uk
www.zanoply.co.uk

Site
86 Lansbury Drive,
Hayes, UB48SD

Project
Prior Notification for a
Single-Storey Rear Extension


**Drawing
Scale**
1:100 at A3

**Date
Prepared**
16.03.2020

Notes
1. This drawing has been prepared for planning purposes only.
2. All copyrights are reserved to Zanoply Ltd and consent should be sought for non-commercial use.
3. The contractor is responsible for checking all dimensions before commencing works.
4. Should not be scaled from this drawing.
5. Any discrepancy found should be brought to the attention of the designer.

Existing_Section_C



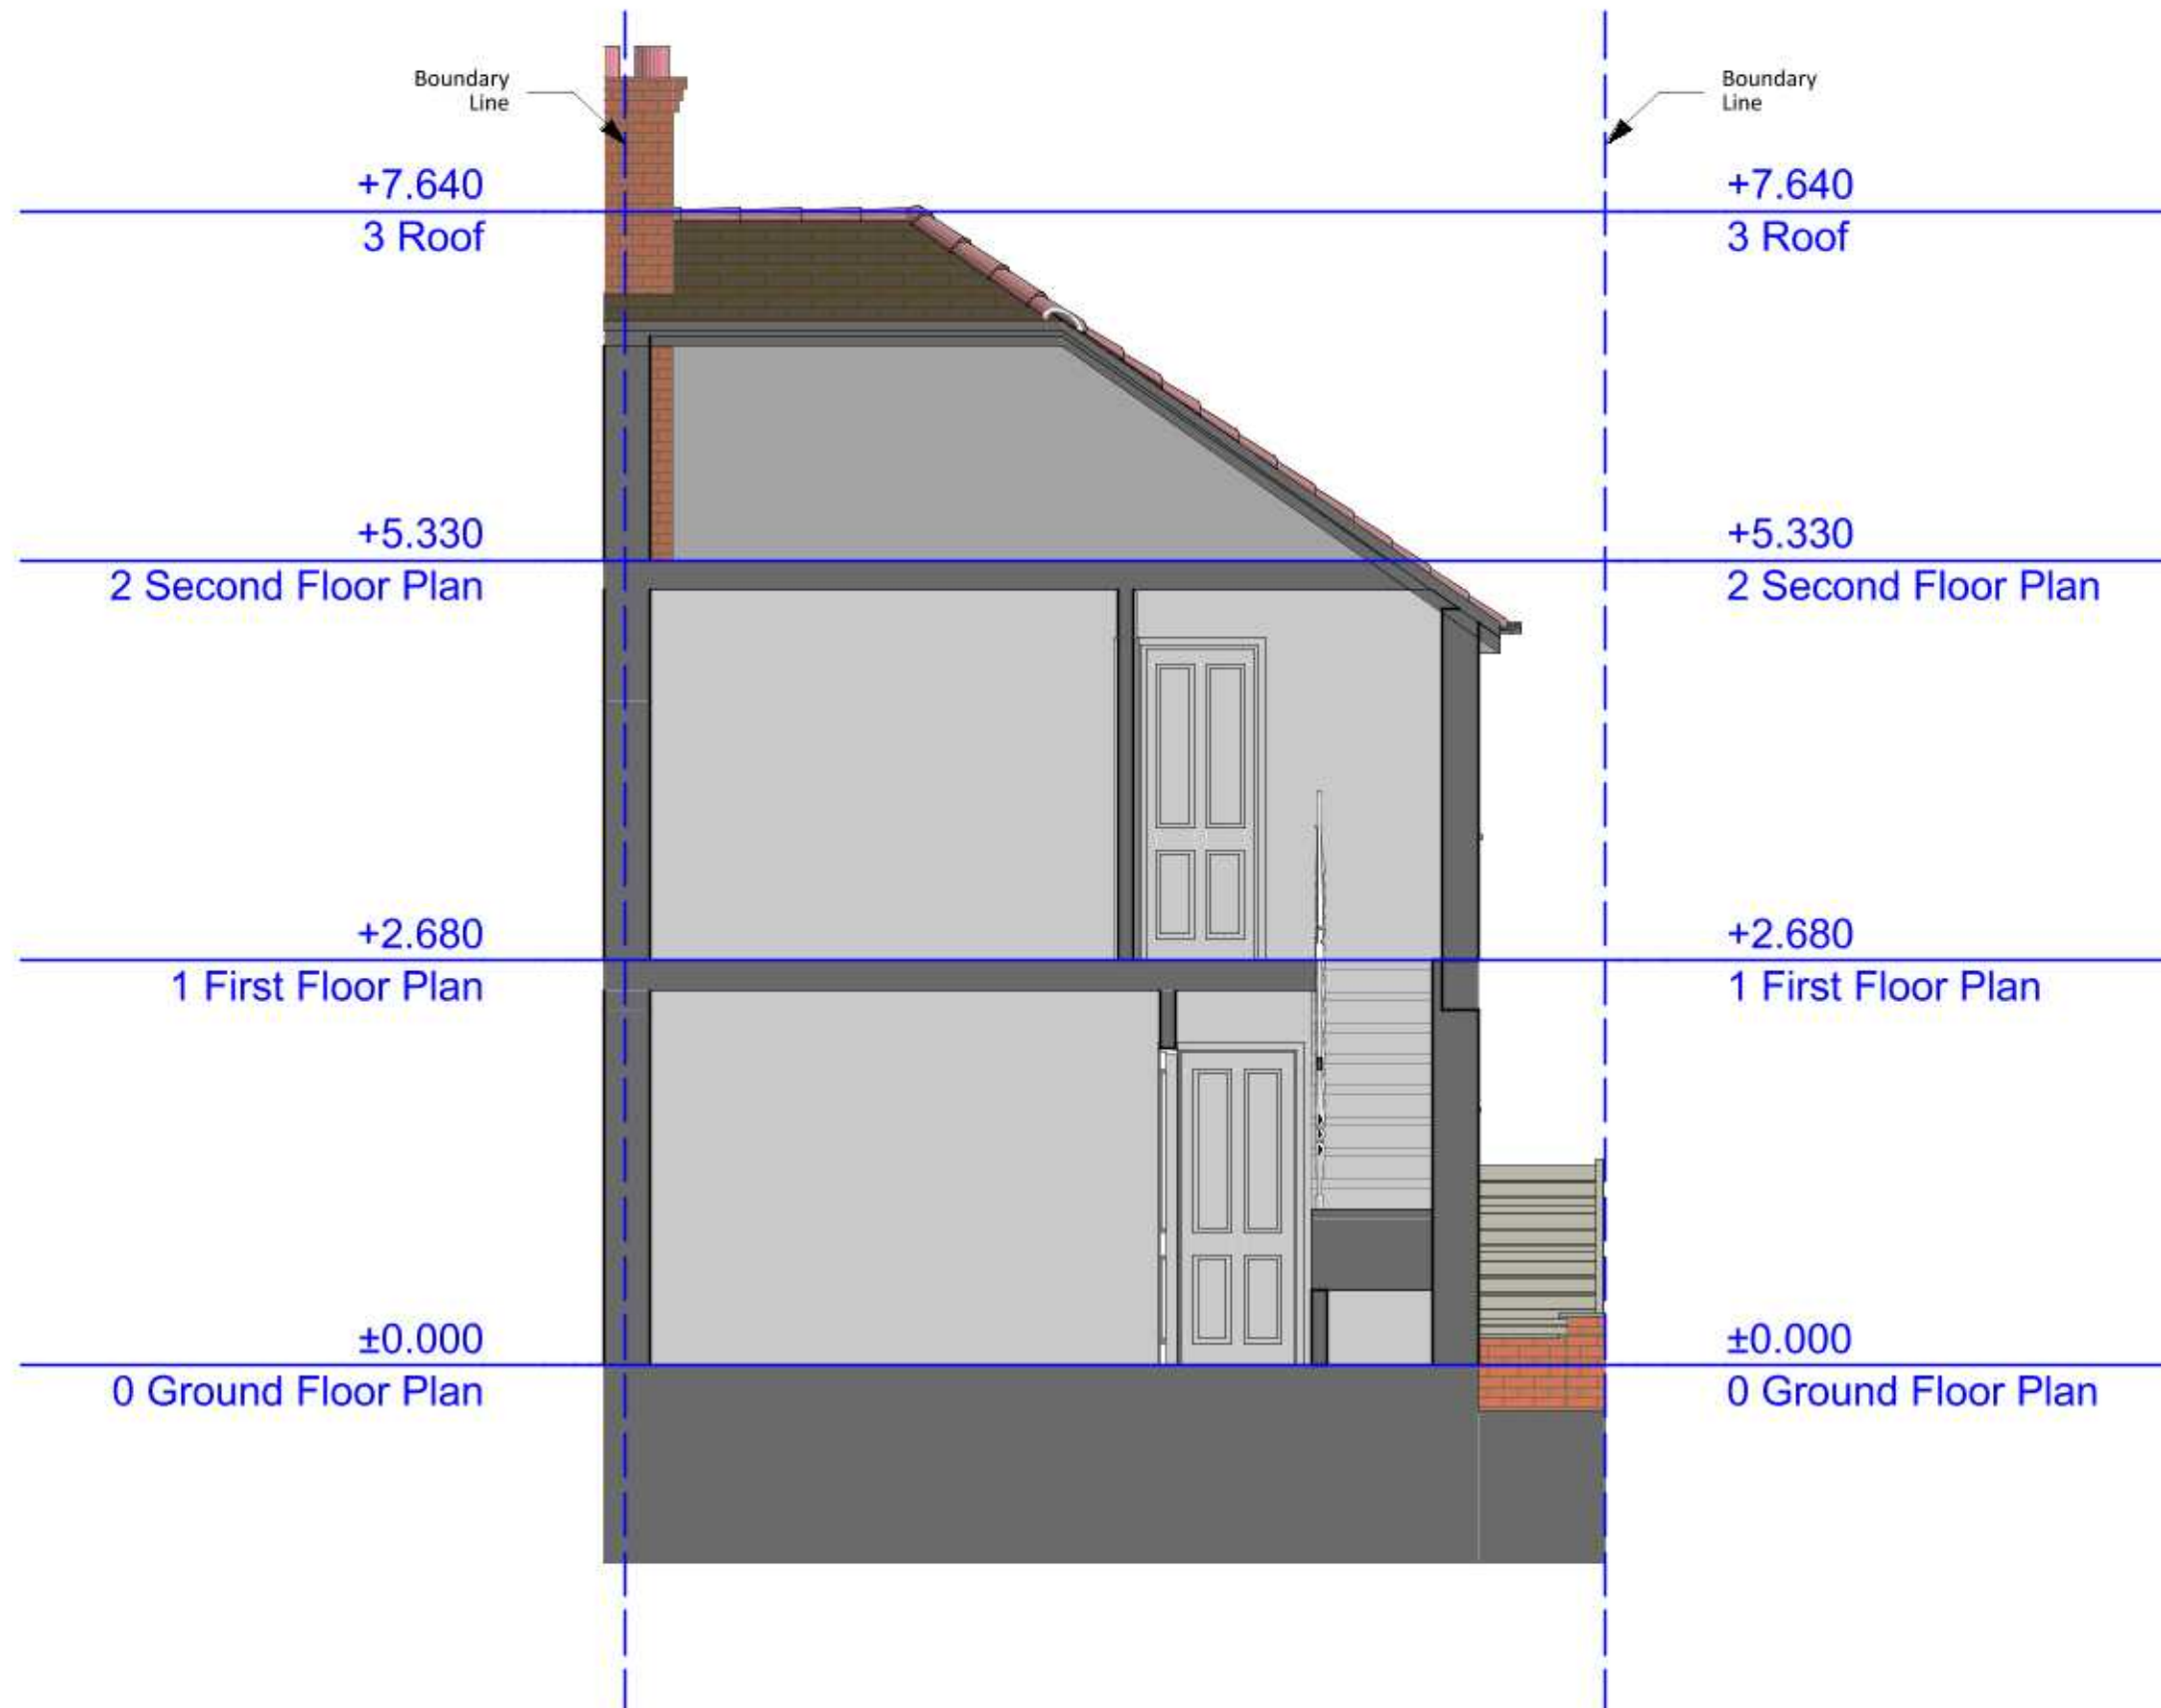

Zanoply

ZANOPLY
info@zanoply.co.uk
www.zanoply.co.uk

Site
86 Lansbury Drive,
Hayes, UB48SD

Project
Prior Notification for a
Single-Storey Rear Extension

**Drawing
Scale**
1:50 at A3

**Date
Prepared**
16.03.2020

Notes
1. This drawing has been prepared for planning purposes only.
2. All copyrights are reserved to Zanoply Ltd and consent should be sought for non-commercial use.
3. The contractor is responsible for checking all dimensions before commencing works.
4. Should not be scaled from this drawing.
5. Any discrepancy found should be brought to the attention of the designer.

Existing_Section_D

