



Street Front Elevation

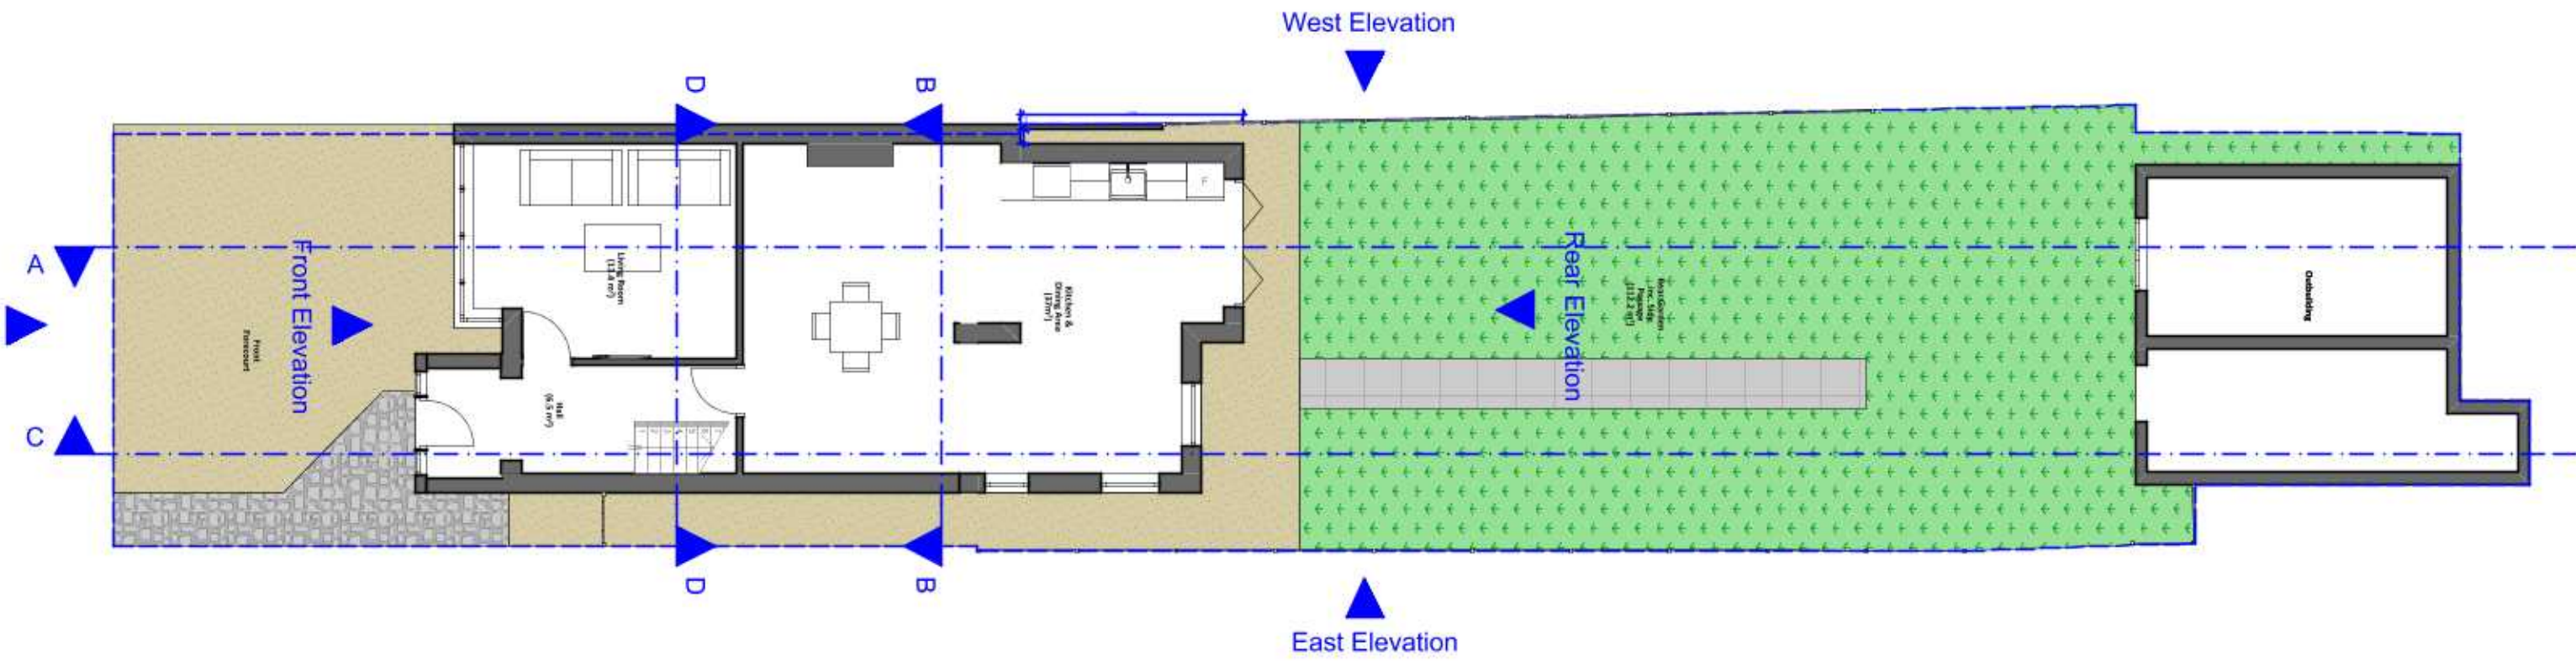


Zanoply	ZANOPLY	Site	Project	Drawing Scale	Date Prepared	Notes
	info@zanoply.co.uk www.zanoply.co.uk	86 Lansbury Drive, Hayes, UB48SD	Prior Notification for a Single-Storey Rear Extension	1:100 at A3	16.03.2020	1. This drawing has been prepared for planning purposes only. 2. All copyrights are reserved to Zanoply Ltd and consent should be sought for non-commercial use. 3. The contractor is responsible for checking all dimensions before commencing works. 4. Should not be scaled from this drawing. 5. Any discrepancy found should be brought to the attention of the designer.

Proposed_Ground_Floor_Plan

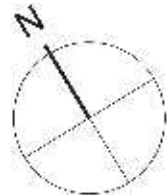


Street Front Elevation

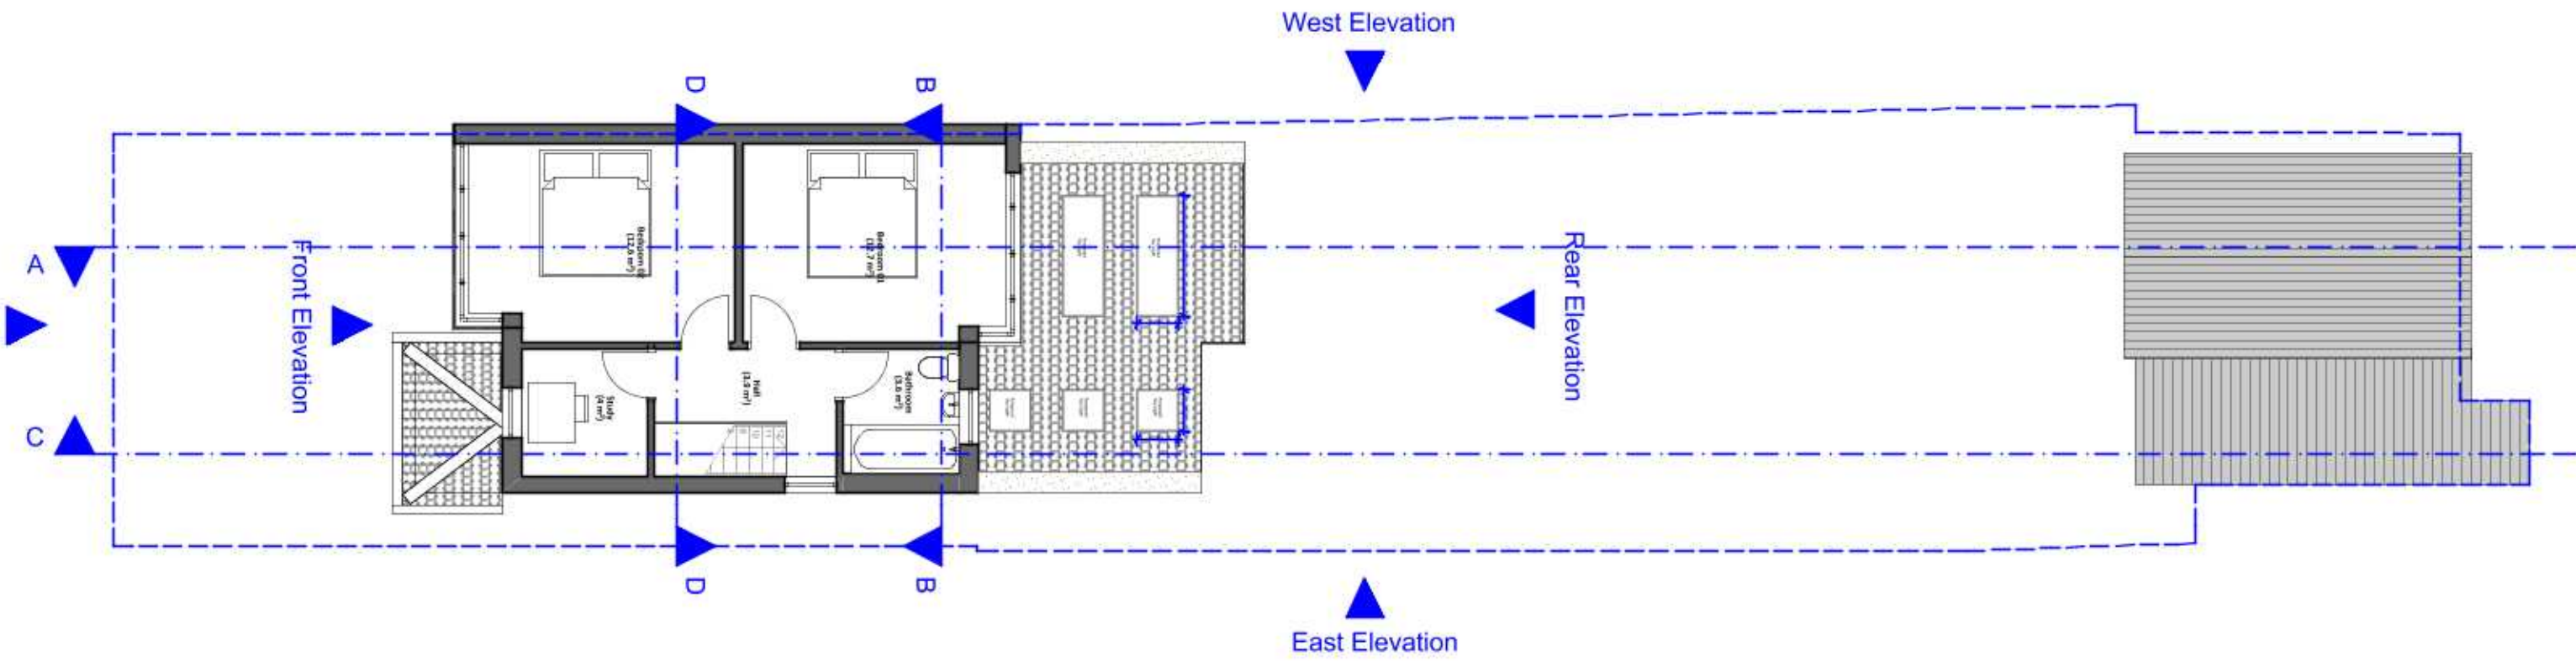


Zanoply	ZANOPLY info@zanoply.co.uk www.zanoply.co.uk	Site 86 Lansbury Drive, Hayes, UB48SD	Project Prior Notification for a Single-Storey Rear Extension	Drawing Scale 1:100 at A3	Date Prepared 16.03.2020	Notes 1. This drawing has been prepared for planning purposes only. 2. All copyrights are reserved to Zanoply Ltd and consent should be sought for non-commercial use.
						3. The contractor is responsible for checking all dimensions before commencing works. 4. Should not be scaled from this drawing. 5. Any discrepancy found should be brought to the attention of the designer.

Proposed_First_Floor_Plan

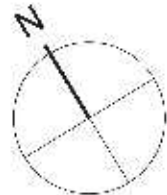


Street Front Elevation

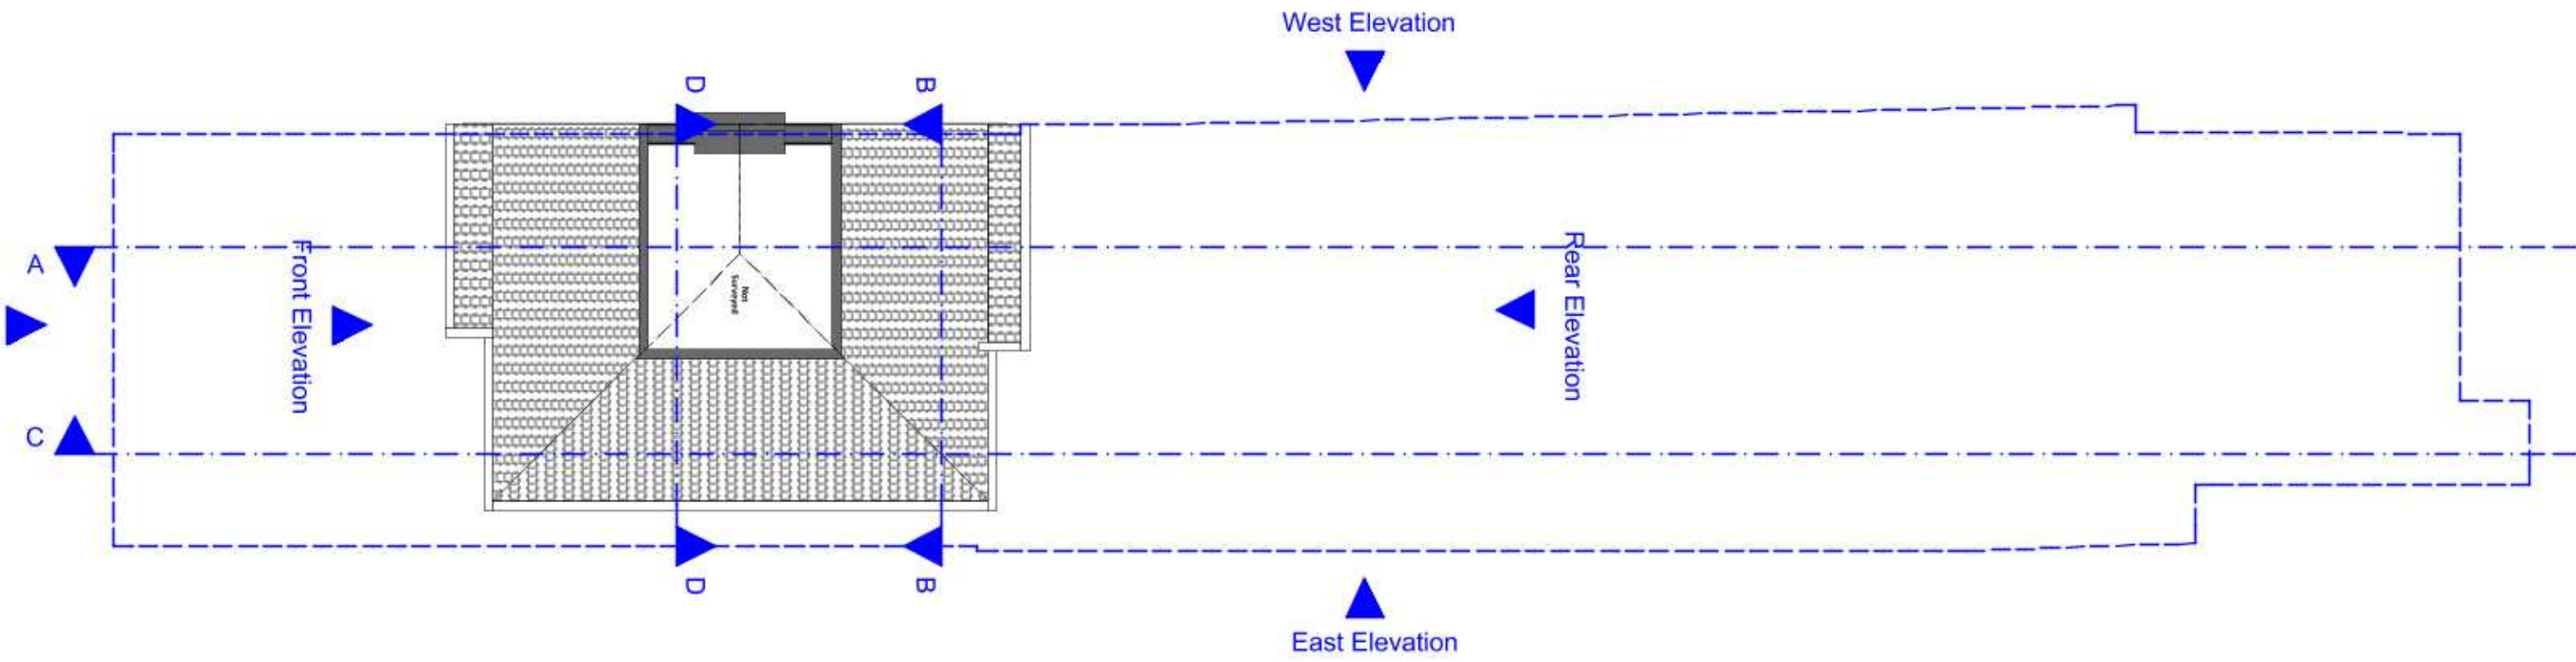


Zanoply	ZANOPLY info@zanoply.co.uk www.zanoply.co.uk	Site 86 Lansbury Drive, Hayes, UB48SD	Project Prior Notification for a Single-Storey Rear Extension	Drawing Scale 1:100 at A3	Date Prepared 16.03.2020	Notes 1. This drawing has been prepared for planning purposes only. 2. All copyrights are reserved to Zanoply Ltd and consent should be sought for non-commercial use. 3. The contractor is responsible for checking all dimensions before commencing works. 4. Should not be scaled from this drawing. 5. Any discrepancy found should be brought to the attention of the designer.

Proposed_Second_Floor_Plan

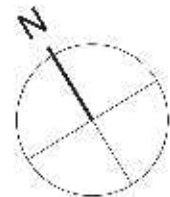


Street Front Elevation

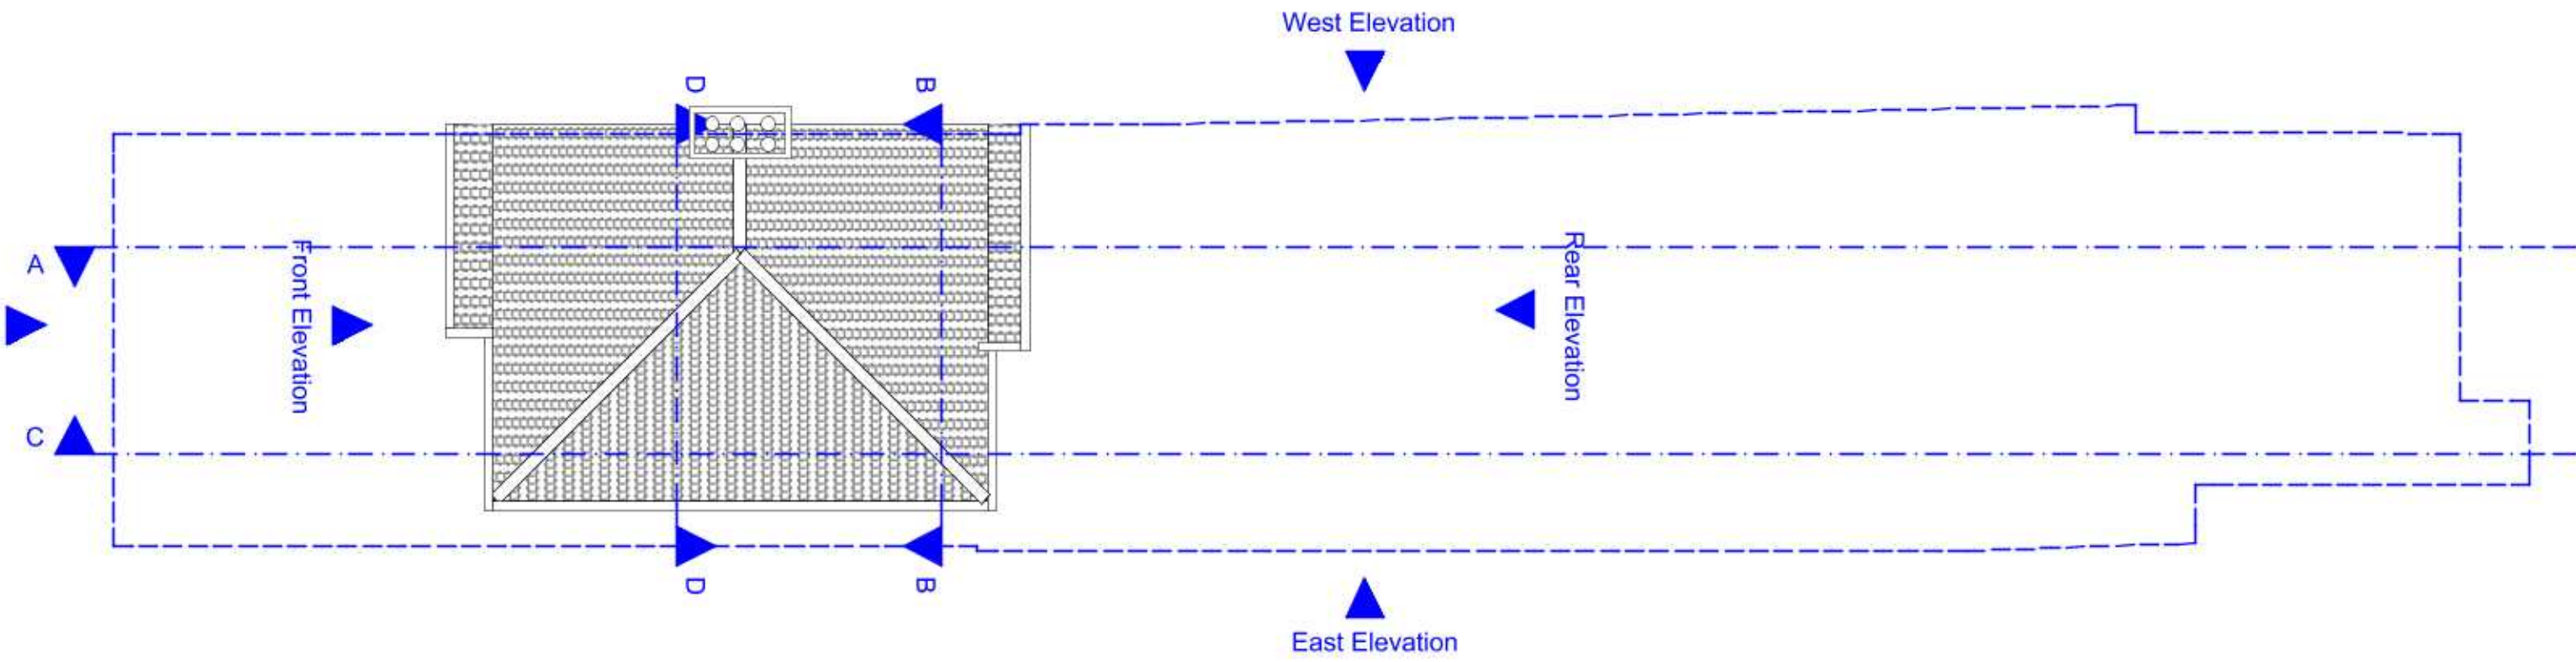

Zanoply	ZANOPLY	Site	Project	Drawing	Date	Notes 1. This drawing has been prepared for planning purposes only. 2. All copyrights are reserved to Zanoply Ltd and consent should be sought for non-commercial use. 3. The contractor is responsible for checking all dimensions before commencing works. 4. Should not be scaled from this drawing. 5. Any discrepancy found should be brought to the attention of the designer.
	info@zanoply.co.uk www.zanoply.co.uk	86 Lansbury Drive, Hayes, UB48SD	Prior Notification for a Single-Storey Rear Extension	Scale 1:100 at A3	Prepared 16.03.2020	

Proposed_Roof_Plan

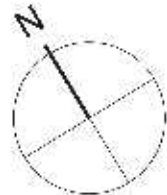



Zanoply

ZANOPLY
info@zanoply.co.uk
www.zanoply.co.uk

Site
84 Lansbury Drive,
Hayes, UB48SD

Project
Prior Notification for a
Single-Storey Rear Extension

**Drawing
Scale**
1:50 at A3

**Date
Prepared**
16.03.2020

Notes
1. This drawing has been prepared for planning purposes only.
2. All copyrights are reserved to Zanoply Ltd and consent should be sought for non-commercial use.
3. The contractor is responsible for checking all dimensions before commencing works.
4. Should not be scaled from this drawing.
5. Any discrepancy found should be brought to the attention of the designer.

Proposed_Front_Elevation





Zanoply

ZANOPLY
info@zanoply.co.uk
www.zanoply.co.uk

Site
84 Lansbury Drive,
Hayes, UB48SD

Project
Prior Notification for a
Single-Storey Rear Extension

**Drawing
Scale**
1:50 at A3

**Date
Prepared**
16.03.2020

Notes
1. This drawing has been prepared for planning purposes only.
2. All copyrights are reserved to Zanoply Ltd and consent should be sought for non-commercial use.
3. The contractor is responsible for checking all dimensions before commencing works.
4. Should not be scaled from this drawing.
5. Any discrepancy found should be brought to the attention of the designer.

Proposed_Street_Front_Elevation





Zanoply

ZANOPLY
info@zanoply.co.uk
www.zanoply.co.uk

Site
84 Lansbury Drive,
Hayes, UB48SD

Project
Prior Notification for a
Single-Storey Rear Extension


**Drawing
Scale**
1:50 at A3

**Date
Prepared**
16.03.2020

Notes
1. This drawing has been prepared for planning purposes only.
2. All copyrights are reserved to Zanoply Ltd and consent should be sought for non-commercial use.
3. The contractor is responsible for checking all dimensions before commencing works.
4. Should not be scaled from this drawing.
5. Any discrepancy found should be brought to the attention of the designer.

Proposed_Rear_Elevation



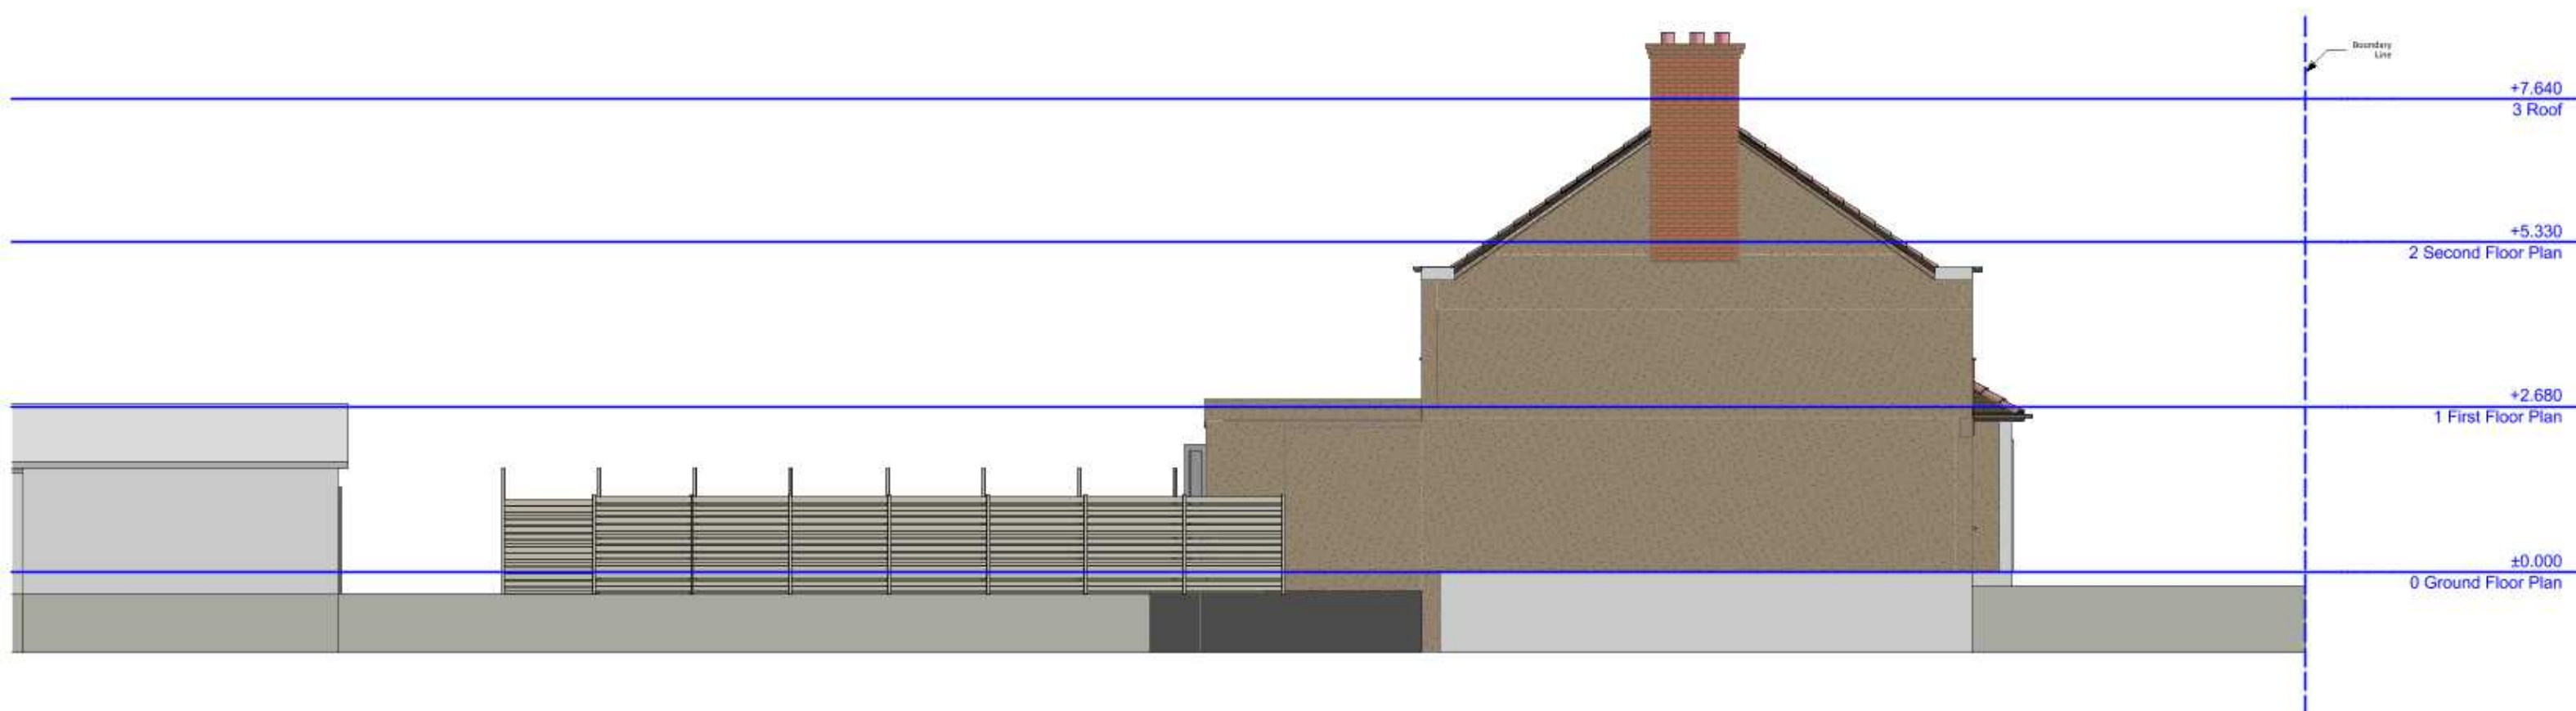

Zanoply

ZANOPLY
info@zanoply.co.uk
www.zanoply.co.uk

Site
86 Lansbury Drive,
Hayes, UB48SD

Project
Prior Notification for a
Single-Storey Rear Extension

**Drawing
Scale**
1:100 at A3

**Date
Prepared**
16.03.2020

Notes
1. This drawing has been prepared for planning purposes only.
2. All copyrights are reserved to Zanoply Ltd and consent should be sought for non-commercial use.
3. The contractor is responsible for checking all dimensions before commencing works.
4. Should not be scaled from this drawing.
5. Any discrepancy found should be brought to the attention of the designer.

Proposed_West_Elevation





Zanoply

ZANOPLY
info@zanoply.co.uk
www.zanoply.co.uk

Site
86 Lansbury Drive,
Hayes, UB48SD

Project
Prior Notification for a
Single-Storey Rear Extension


**Drawing
Scale**
1:100 at A3

**Date
Prepared**
16.03.2020

Notes
1. This drawing has been prepared for planning purposes only.
2. All copyrights are reserved to Zanoply Ltd and consent should be sought for non-commercial use.
3. The contractor is responsible for checking all dimensions before commencing works.
4. Should not be scaled from this drawing.
5. Any discrepancy found should be brought to the attention of the designer.

Proposed_East_Elevation



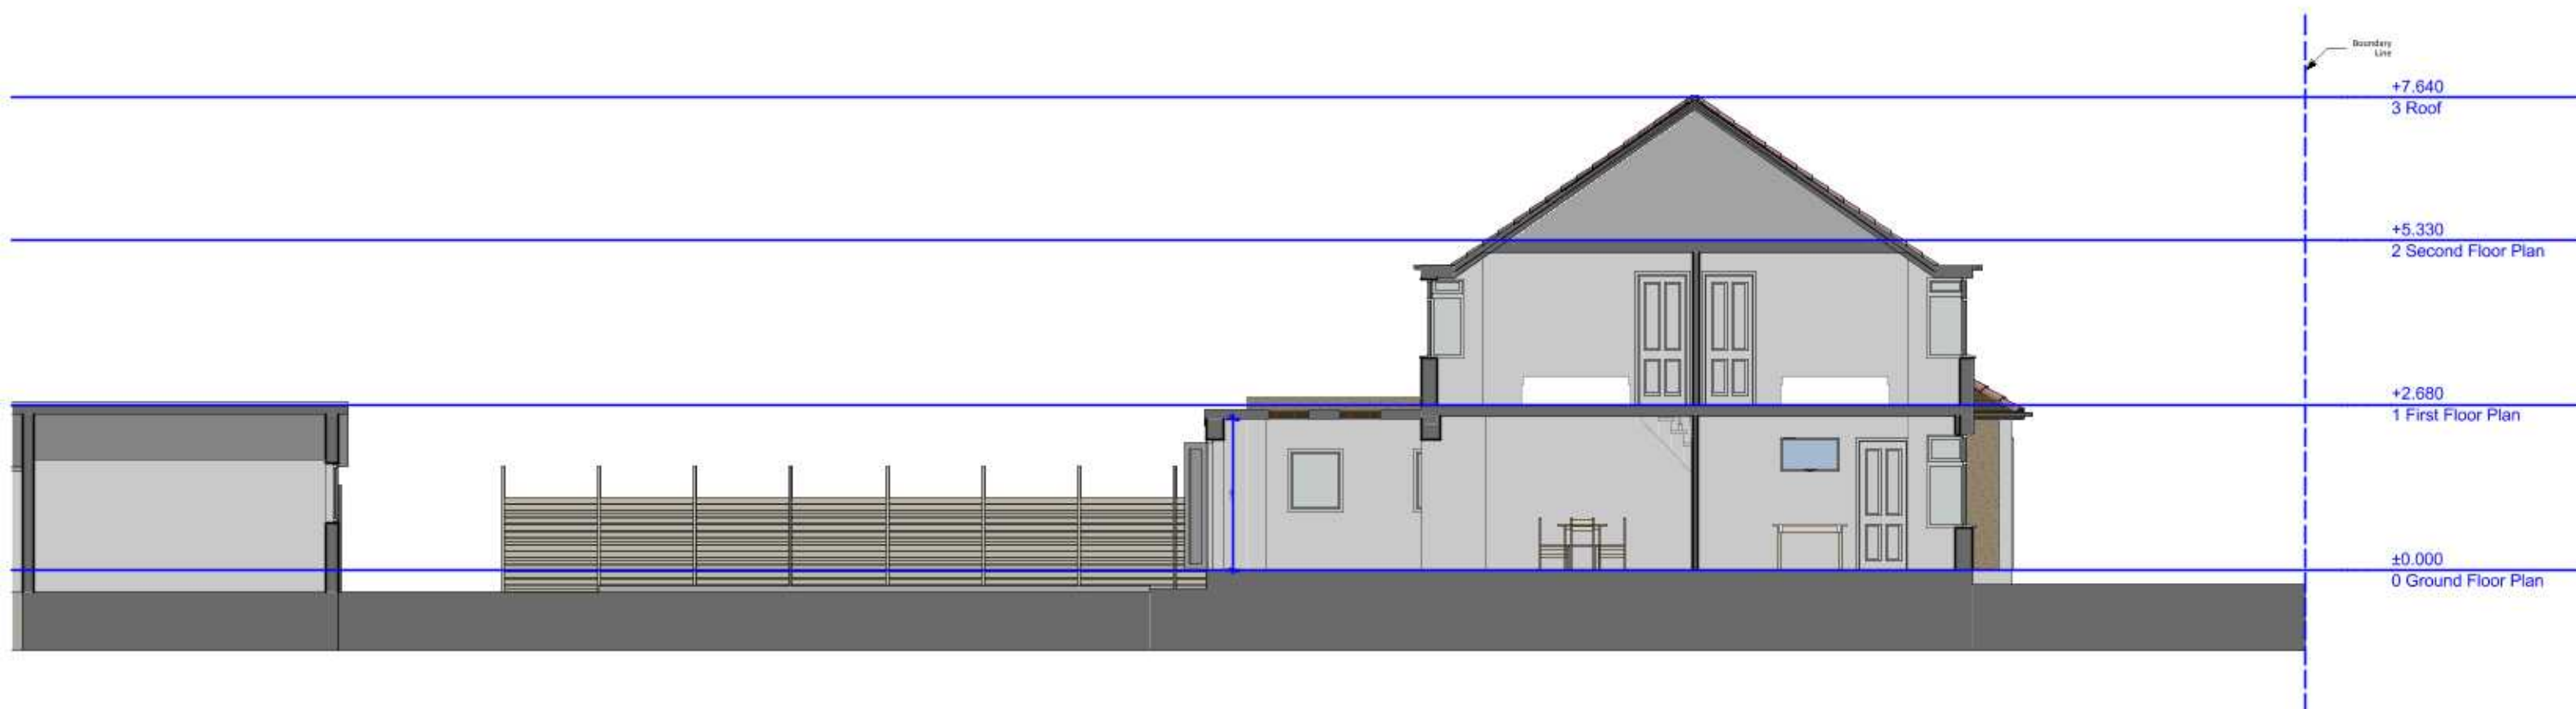

Zanoply

ZANOPLY
info@zanoply.co.uk
www.zanoply.co.uk

Site
86 Lansbury Drive,
Hayes, UB48SD

Project
Prior Notification for a
Single-Storey Rear Extension


**Drawing
Scale**
1:100 at A3

**Date
Prepared**
16.03.2020

Notes
1. This drawing has been prepared for planning purposes only.
2. All copyrights are reserved to Zanoply Ltd and consent should be sought for non-commercial use.
3. The contractor is responsible for checking all dimensions before commencing works.
4. Should not be scaled from this drawing.
5. Any discrepancy found should be brought to the attention of the designer.

Proposed_Section_A



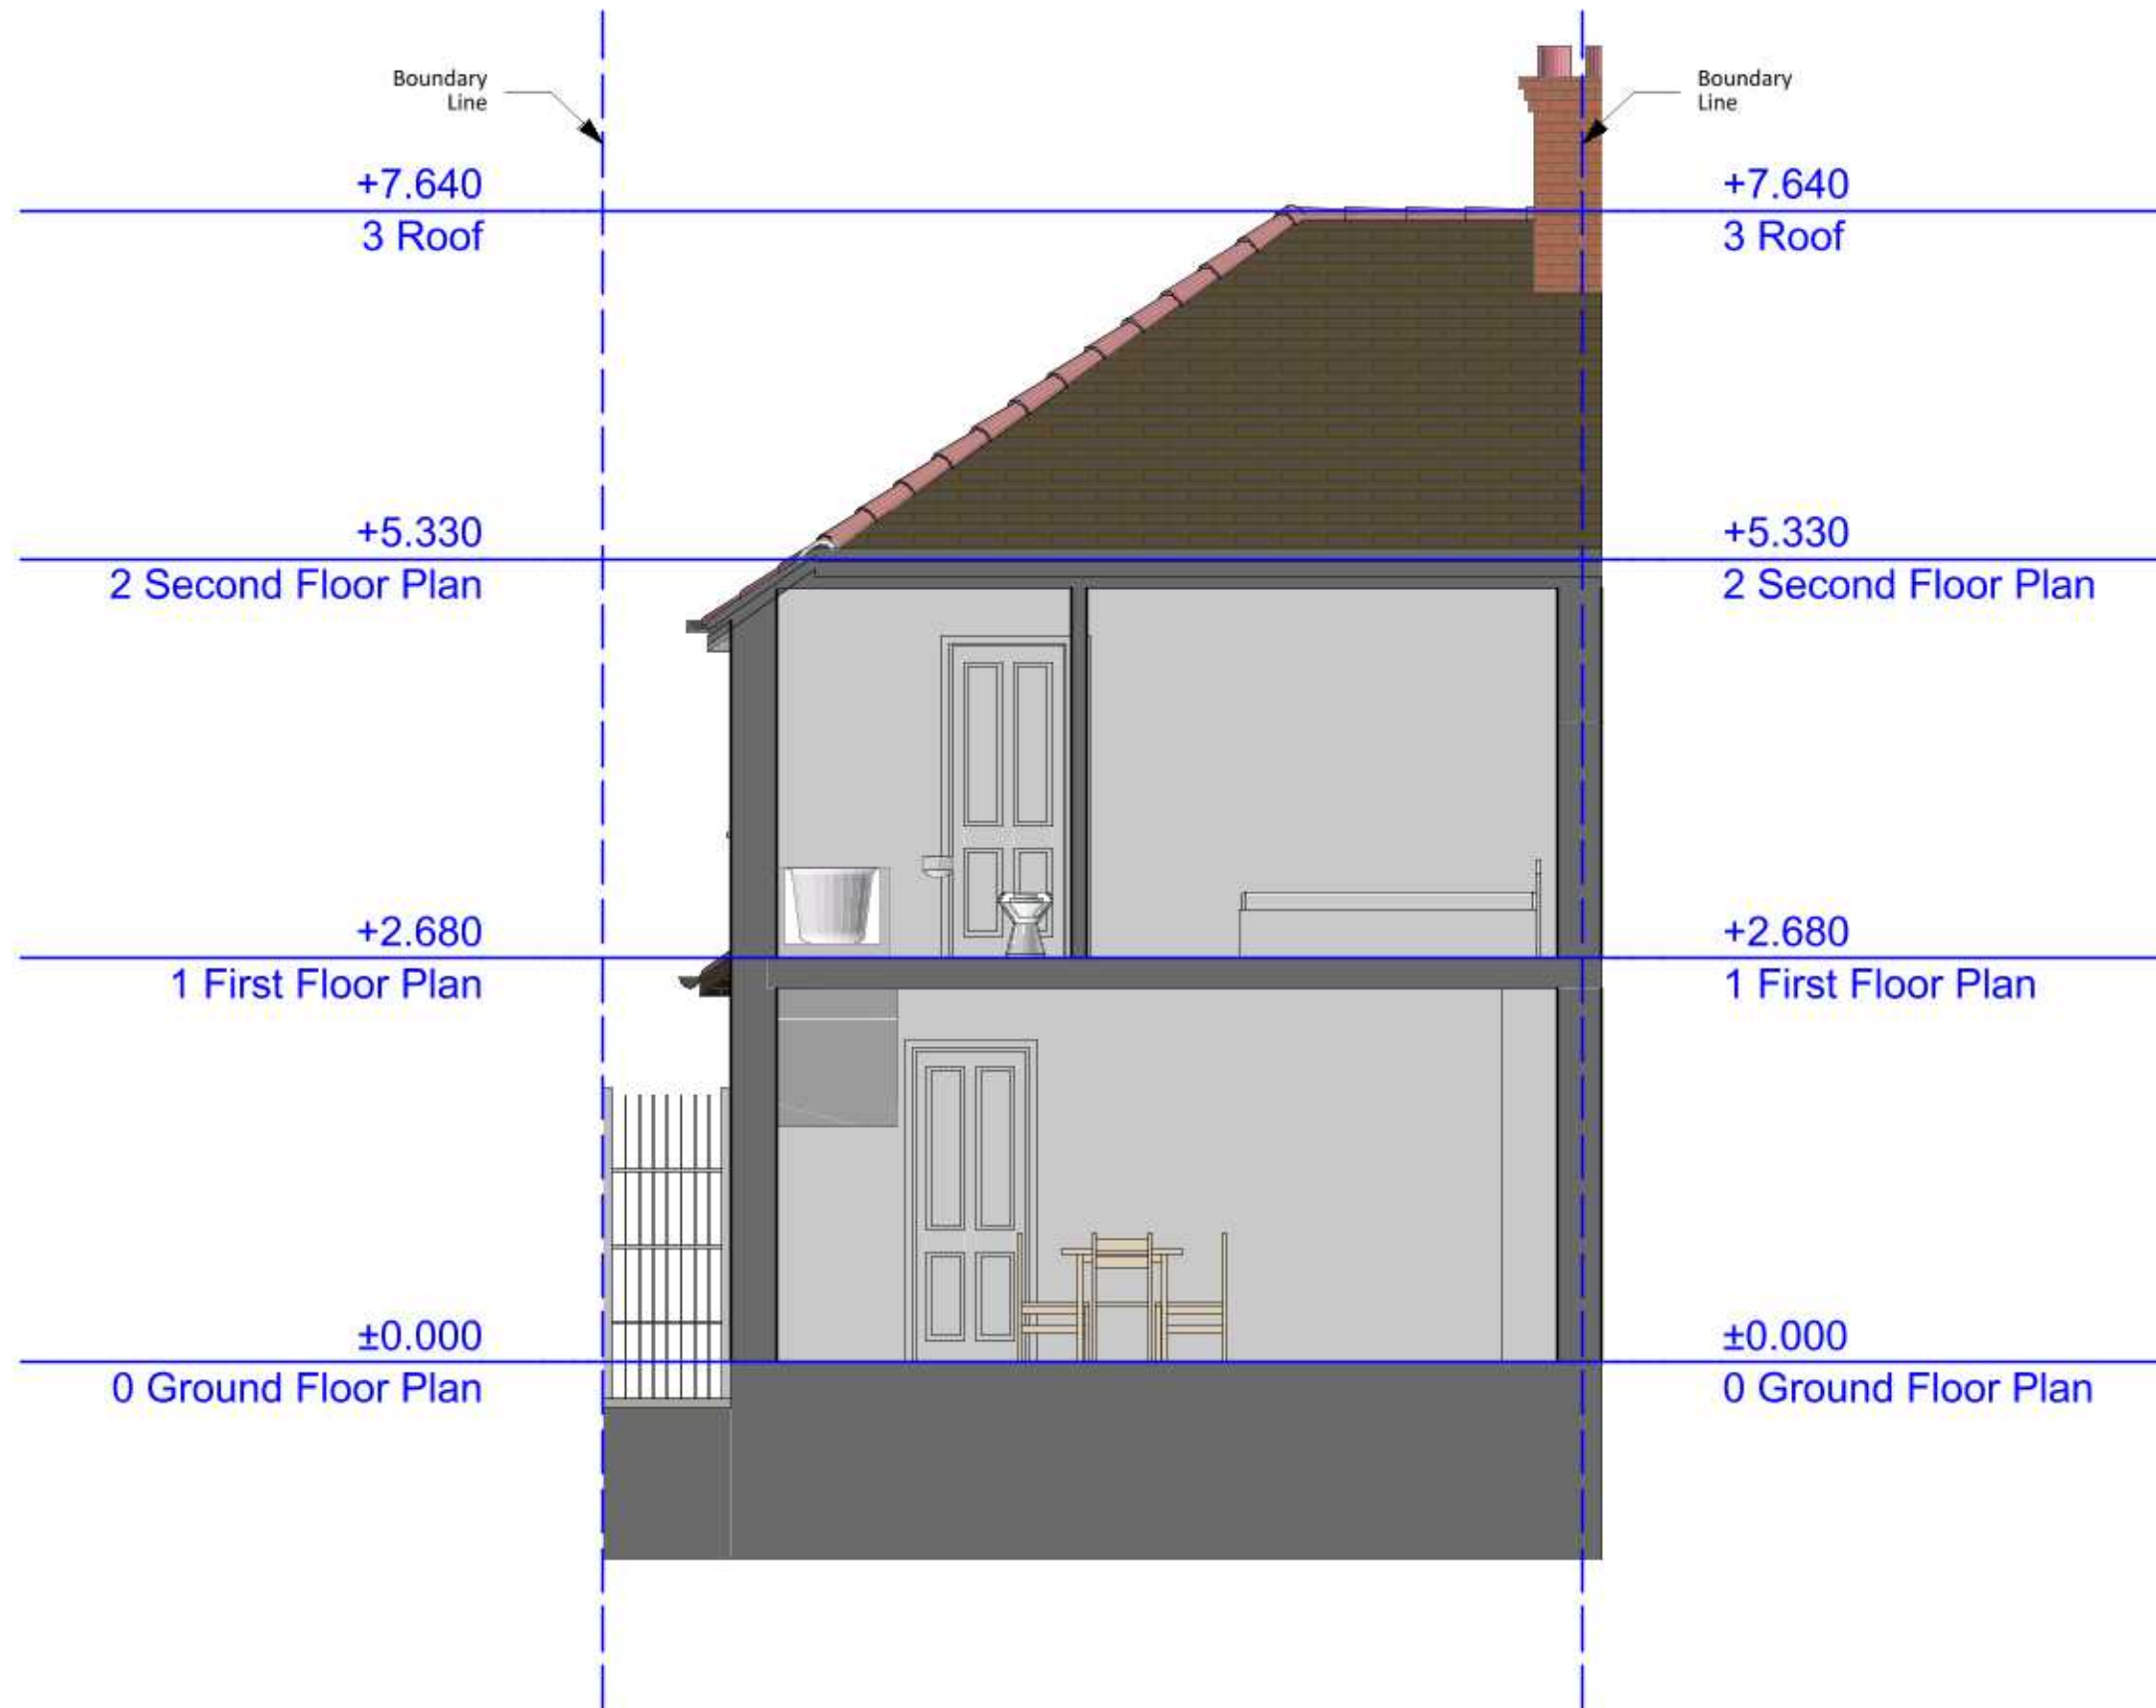

Zanoply

ZANOPLY
info@zanoply.co.uk
www.zanoply.co.uk

Site
84 Lansbury Drive,
Hayes, UB48SD

Project
Prior Notification for a
Single-Storey Rear Extension

**Drawing
Scale**
1:50 at A3

**Date
Prepared**
16.03.2020

Notes
1. This drawing has been prepared for planning purposes only.
2. All copyrights are reserved to Zanoply Ltd and consent should be sought for non-commercial use.
3. The contractor is responsible for checking all dimensions before commencing works.
4. Should not be scaled from this drawing.
5. Any discrepancy found should be brought to the attention of the designer.

Proposed_Section_B





Zanoply

ZANOPLY
info@zanoply.co.uk
www.zanoply.co.uk

Site
86 Lansbury Drive,
Hayes, UB48SD

Project
Prior Notification for a
Single-Storey Rear Extension


**Drawing
Scale**
1:100 at A3

**Date
Prepared**
16.03.2020

Notes
1. This drawing has been prepared for planning purposes only.
2. All copyrights are reserved to Zanoply Ltd and consent should be sought for non-commercial use.
3. The contractor is responsible for checking all dimensions before commencing works.
4. Should not be scaled from this drawing.
5. Any discrepancy found should be brought to the attention of the designer.

Proposed_Section_C



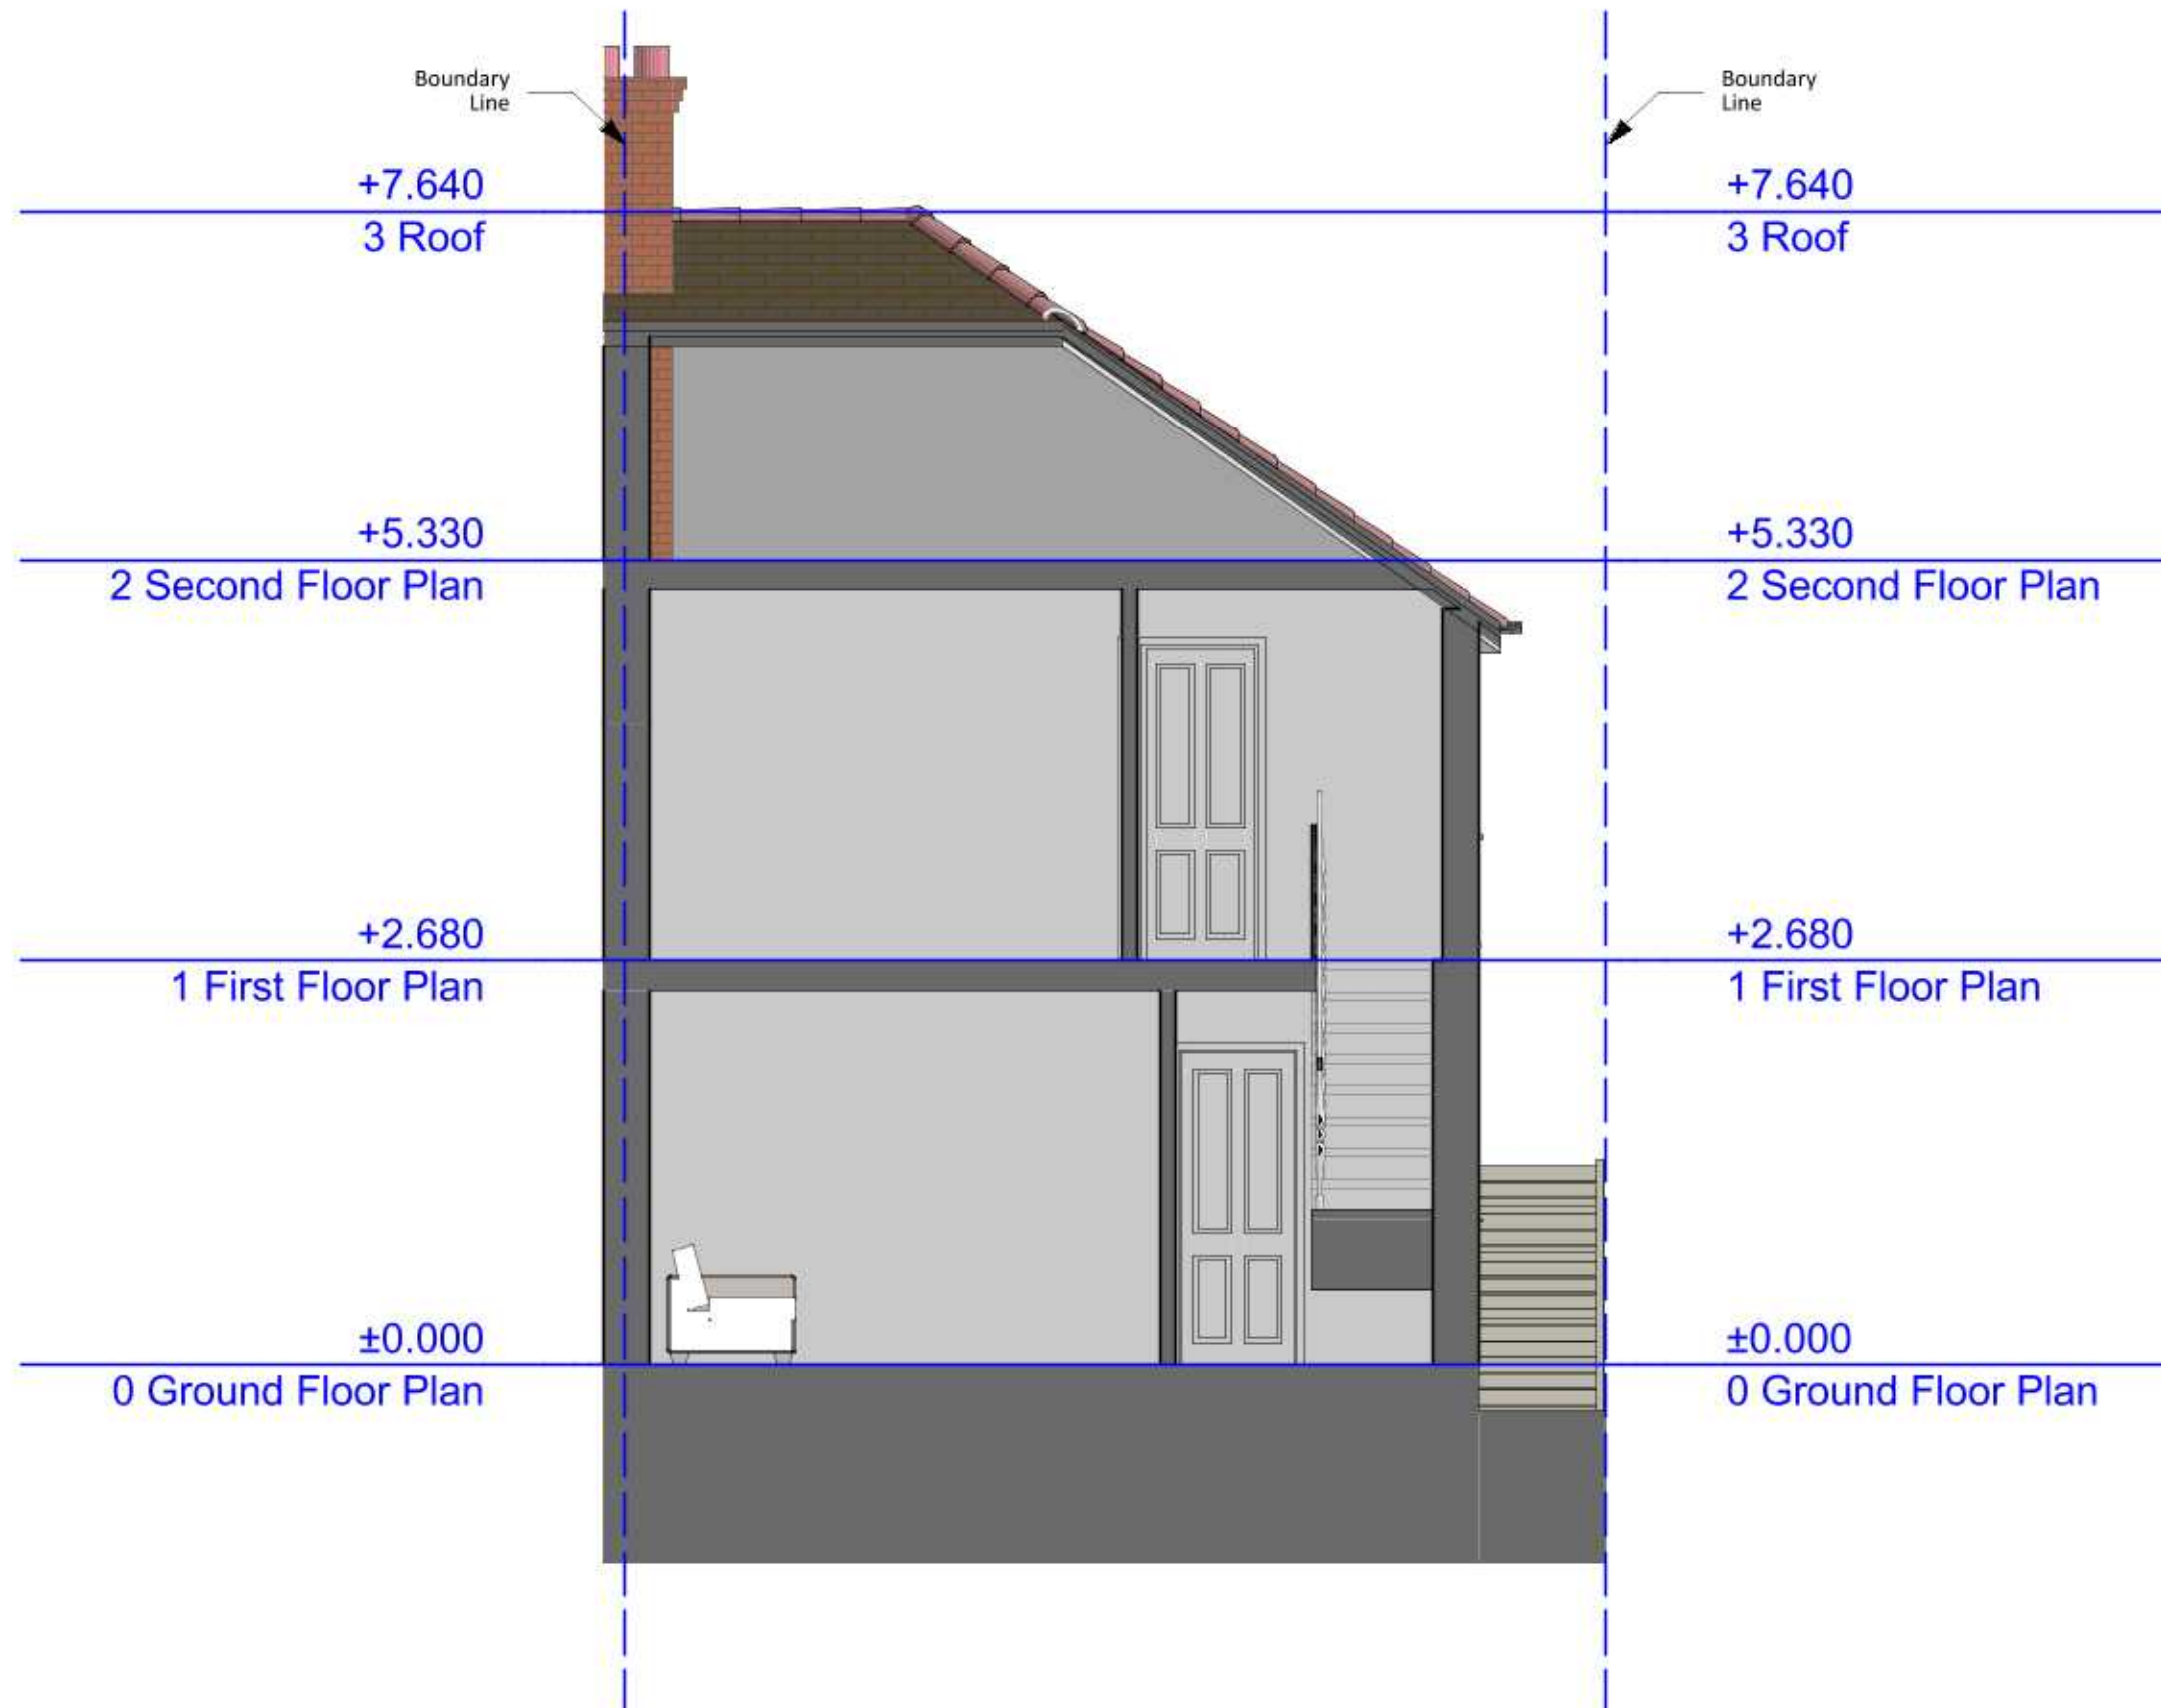

Zanoply

ZANOPLY
info@zanoply.co.uk
www.zanoply.co.uk

Site
84 Lansbury Drive,
Hayes, UB48SD

Project
Prior Notification for a
Single-Storey Rear Extension

**Drawing
Scale**
1:50 at A3

**Date
Prepared**
16.03.2020

Notes
1. This drawing has been prepared for planning purposes only.
2. All copyrights are reserved to Zanoply Ltd and consent should be sought for non-commercial use.
3. The contractor is responsible for checking all dimensions before commencing works.
4. Should not be scaled from this drawing.
5. Any discrepancy found should be brought to the attention of the designer.

Proposed_Section_D

