



Street Front Elevation



Zanoply	ZANOPLY info@zanoply.co.uk www.zanoply.co.uk	Site 86 Lansbury Drive, Hayes, UB48SD	Project Conversion of a 1st Floor Flat Conversion into a 1st Floor Flat Conversion, including a 1st Floor Boundary Wall and alterations to the Front, Front Entrance and Rear Entrance Wall with other alterations to the External Facade	Drawing Scale 1:100 at A3	Date Prepared 16.03.2020	Notes 1. This drawing has been prepared for planning purposes only. 2. All copyrights are reserved to Zanoply Ltd and consent should be sought for non-commercial use. 3. The contractor is responsible for checking all dimensions before commencing works. 4. Should not be scaled from this drawing. 5. Any discrepancy found should be brought to the attention of the designer.

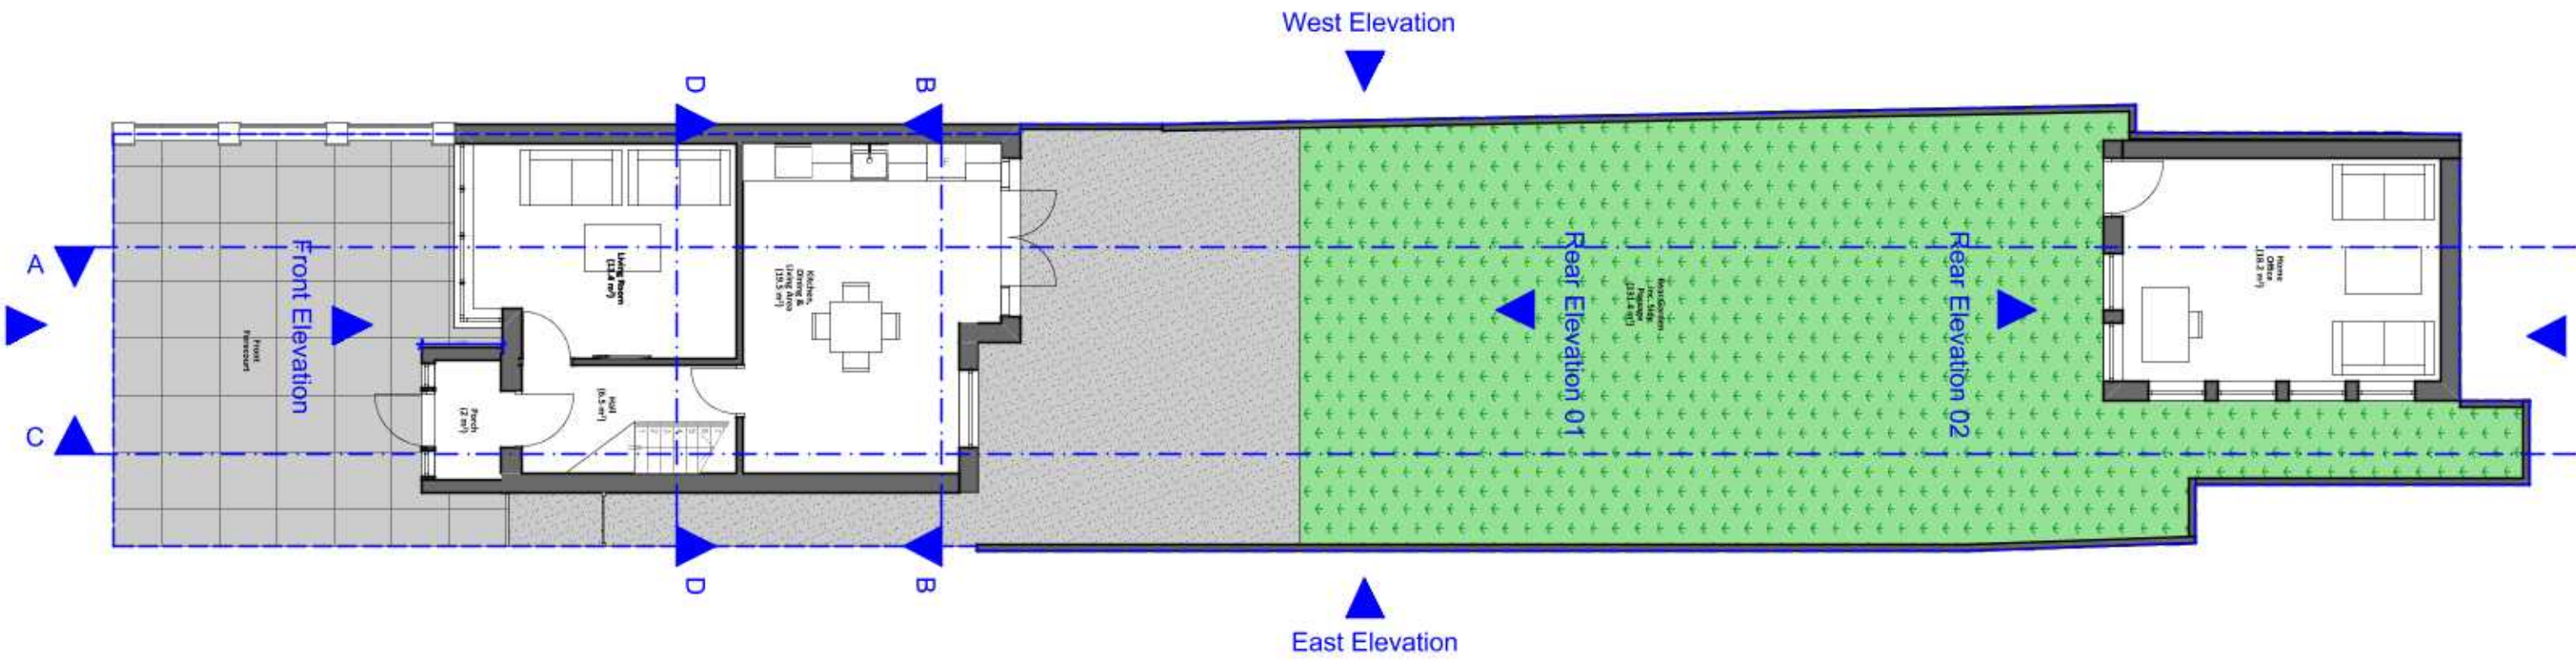

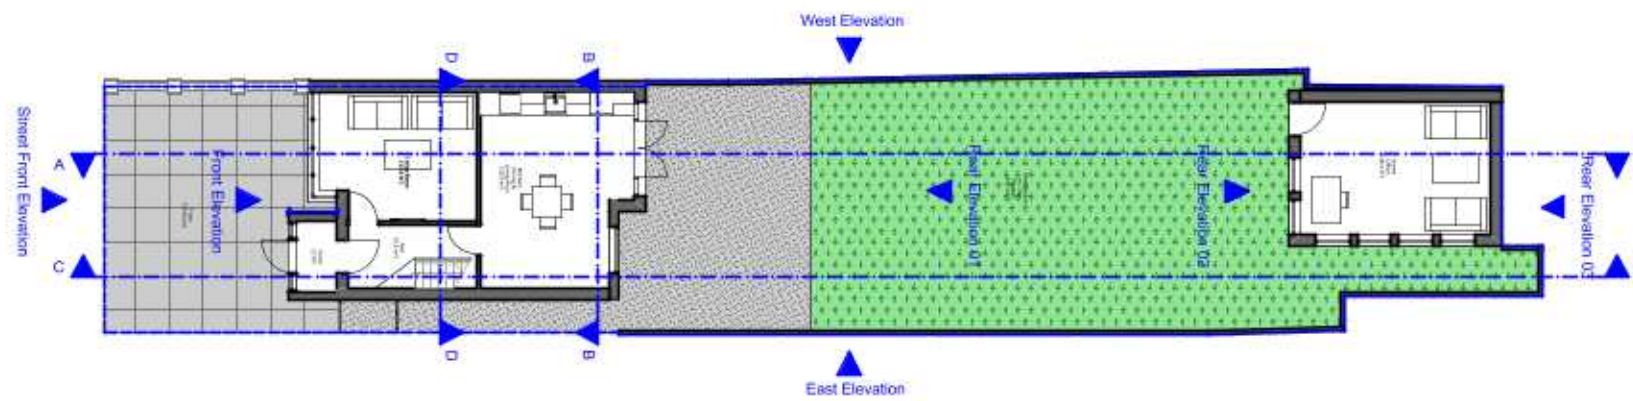

Zanoply

ZANOPLY
info@zanoply.co.uk
www.zanoply.co.uk

Site
86 Lansbury Drive,
Hayes, UB48SD

Project
Construction of a new 100m² extension with
a new external staircase, landscaping, section of a new
boundary wall and alterations to the front, rear and
existing 100m² extension, boundary wall and other
alterations to the external fabric.

**Drawing
Scale**
1:200 at A3

**Date
Prepared**
16.03.2020


Notes
1. This drawing has been prepared for planning purposes
only.
2. All copyrights are reserved to Zanoply Ltd and consent
should be sought for non-commercial use.
3. The contractor is responsible for checking all
dimensions before commencing works.
4. Should not be scaled from this drawing.
5. Any discrepancy found should be brought to the
attention of the designer.

Proposed_Site_Ground_Floor_Plan

0 4m 8m 20m



Street Front Elevation

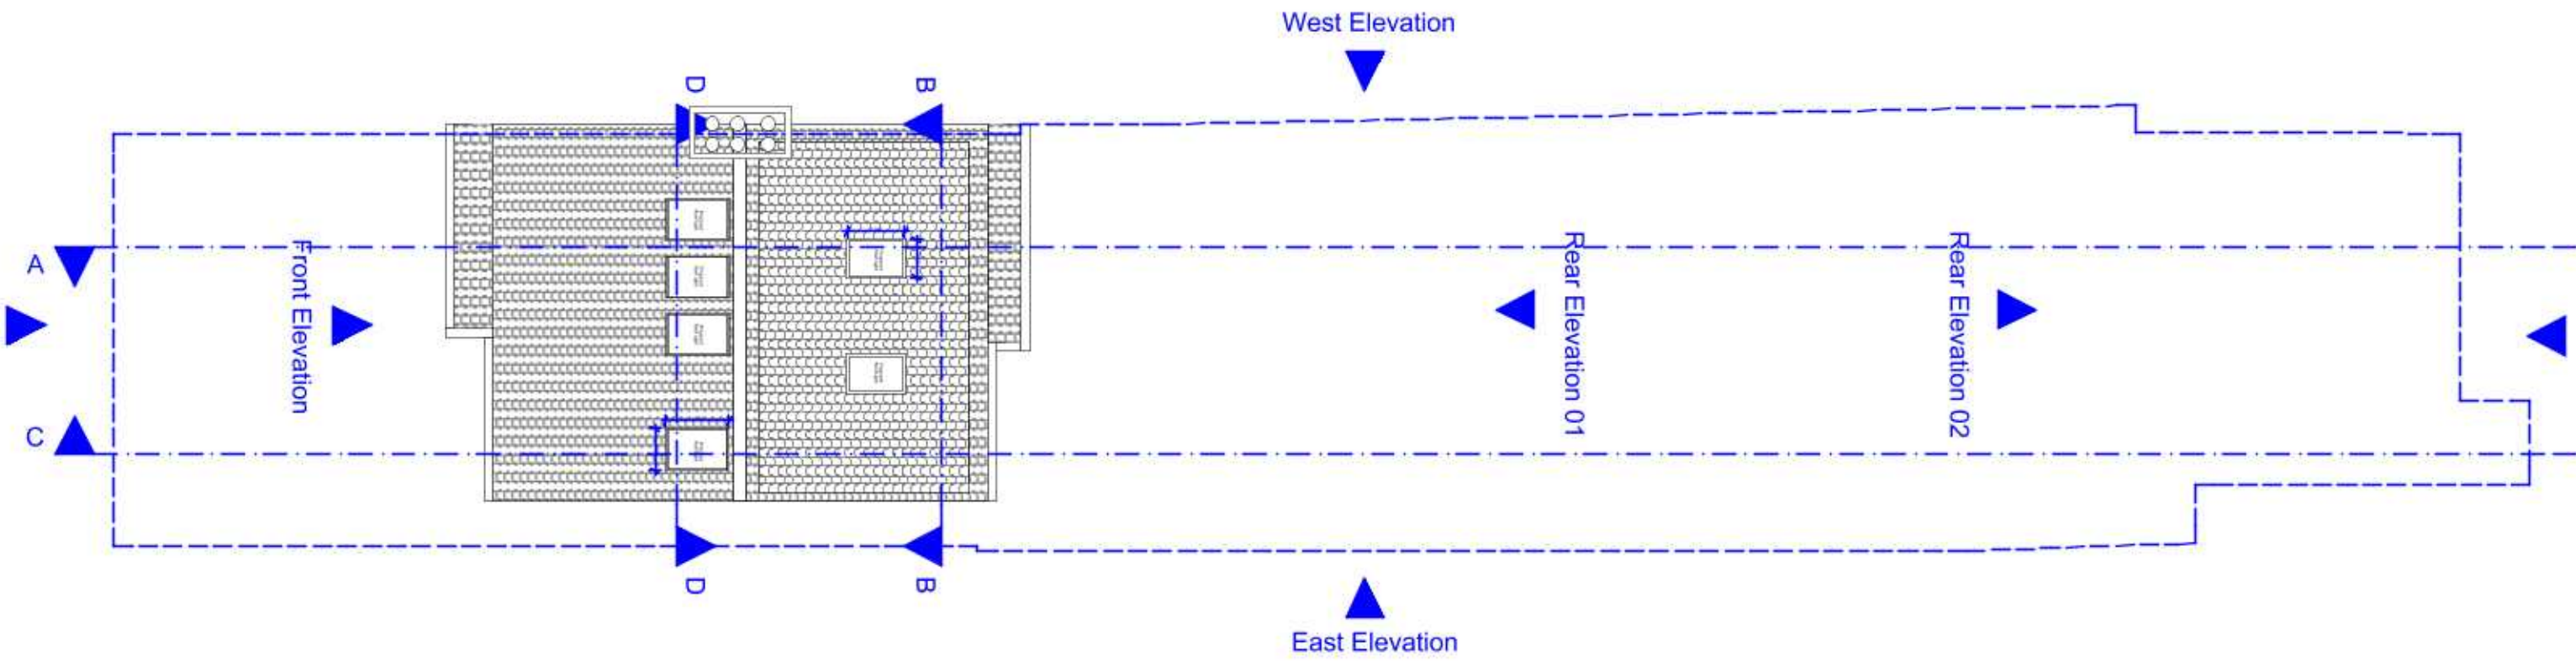

Zanoply	ZANOPLY	Site	Project	Drawing	Date	Notes
	info@zanoply.co.uk www.zanoply.co.uk	86 Lansbury Drive, Hayes, UB48SD	Construction of a new 100m ² roof extension with a flat roof structure, including a new boundary wall and alterations to the front, rear and side elevations of the existing building.	Scale 1:100 at A3	Prepared 16.03.2020	

Proposed_Roof_Plan





Zanoply

ZANOPLY
info@zanoply.co.uk
www.zanoply.co.uk

Site
86 Lansbury Drive,
Hayes, UB48SD

Project
Construction of a new 4-unit flat conversion with
a new external staircase, landscaping, section of a new
boundary wall and alterations to the front, proposed
including a new front boundary wall with three
alterations to the external facade

**Drawing
Scale**
1:50 at A3


**Date
Prepared**
16.03.2020

Notes
1. This drawing has been prepared for planning purposes
only.
2. All copyrights are reserved to Zanoply Ltd and consent
should be sought for non-commercial use.
3. The contractor is responsible for checking all
dimensions before commencing works.
4. Should not be scaled from this drawing.
5. Any discrepancy found should be brought to the
attention of the designer.

Proposed_Front_Elevation





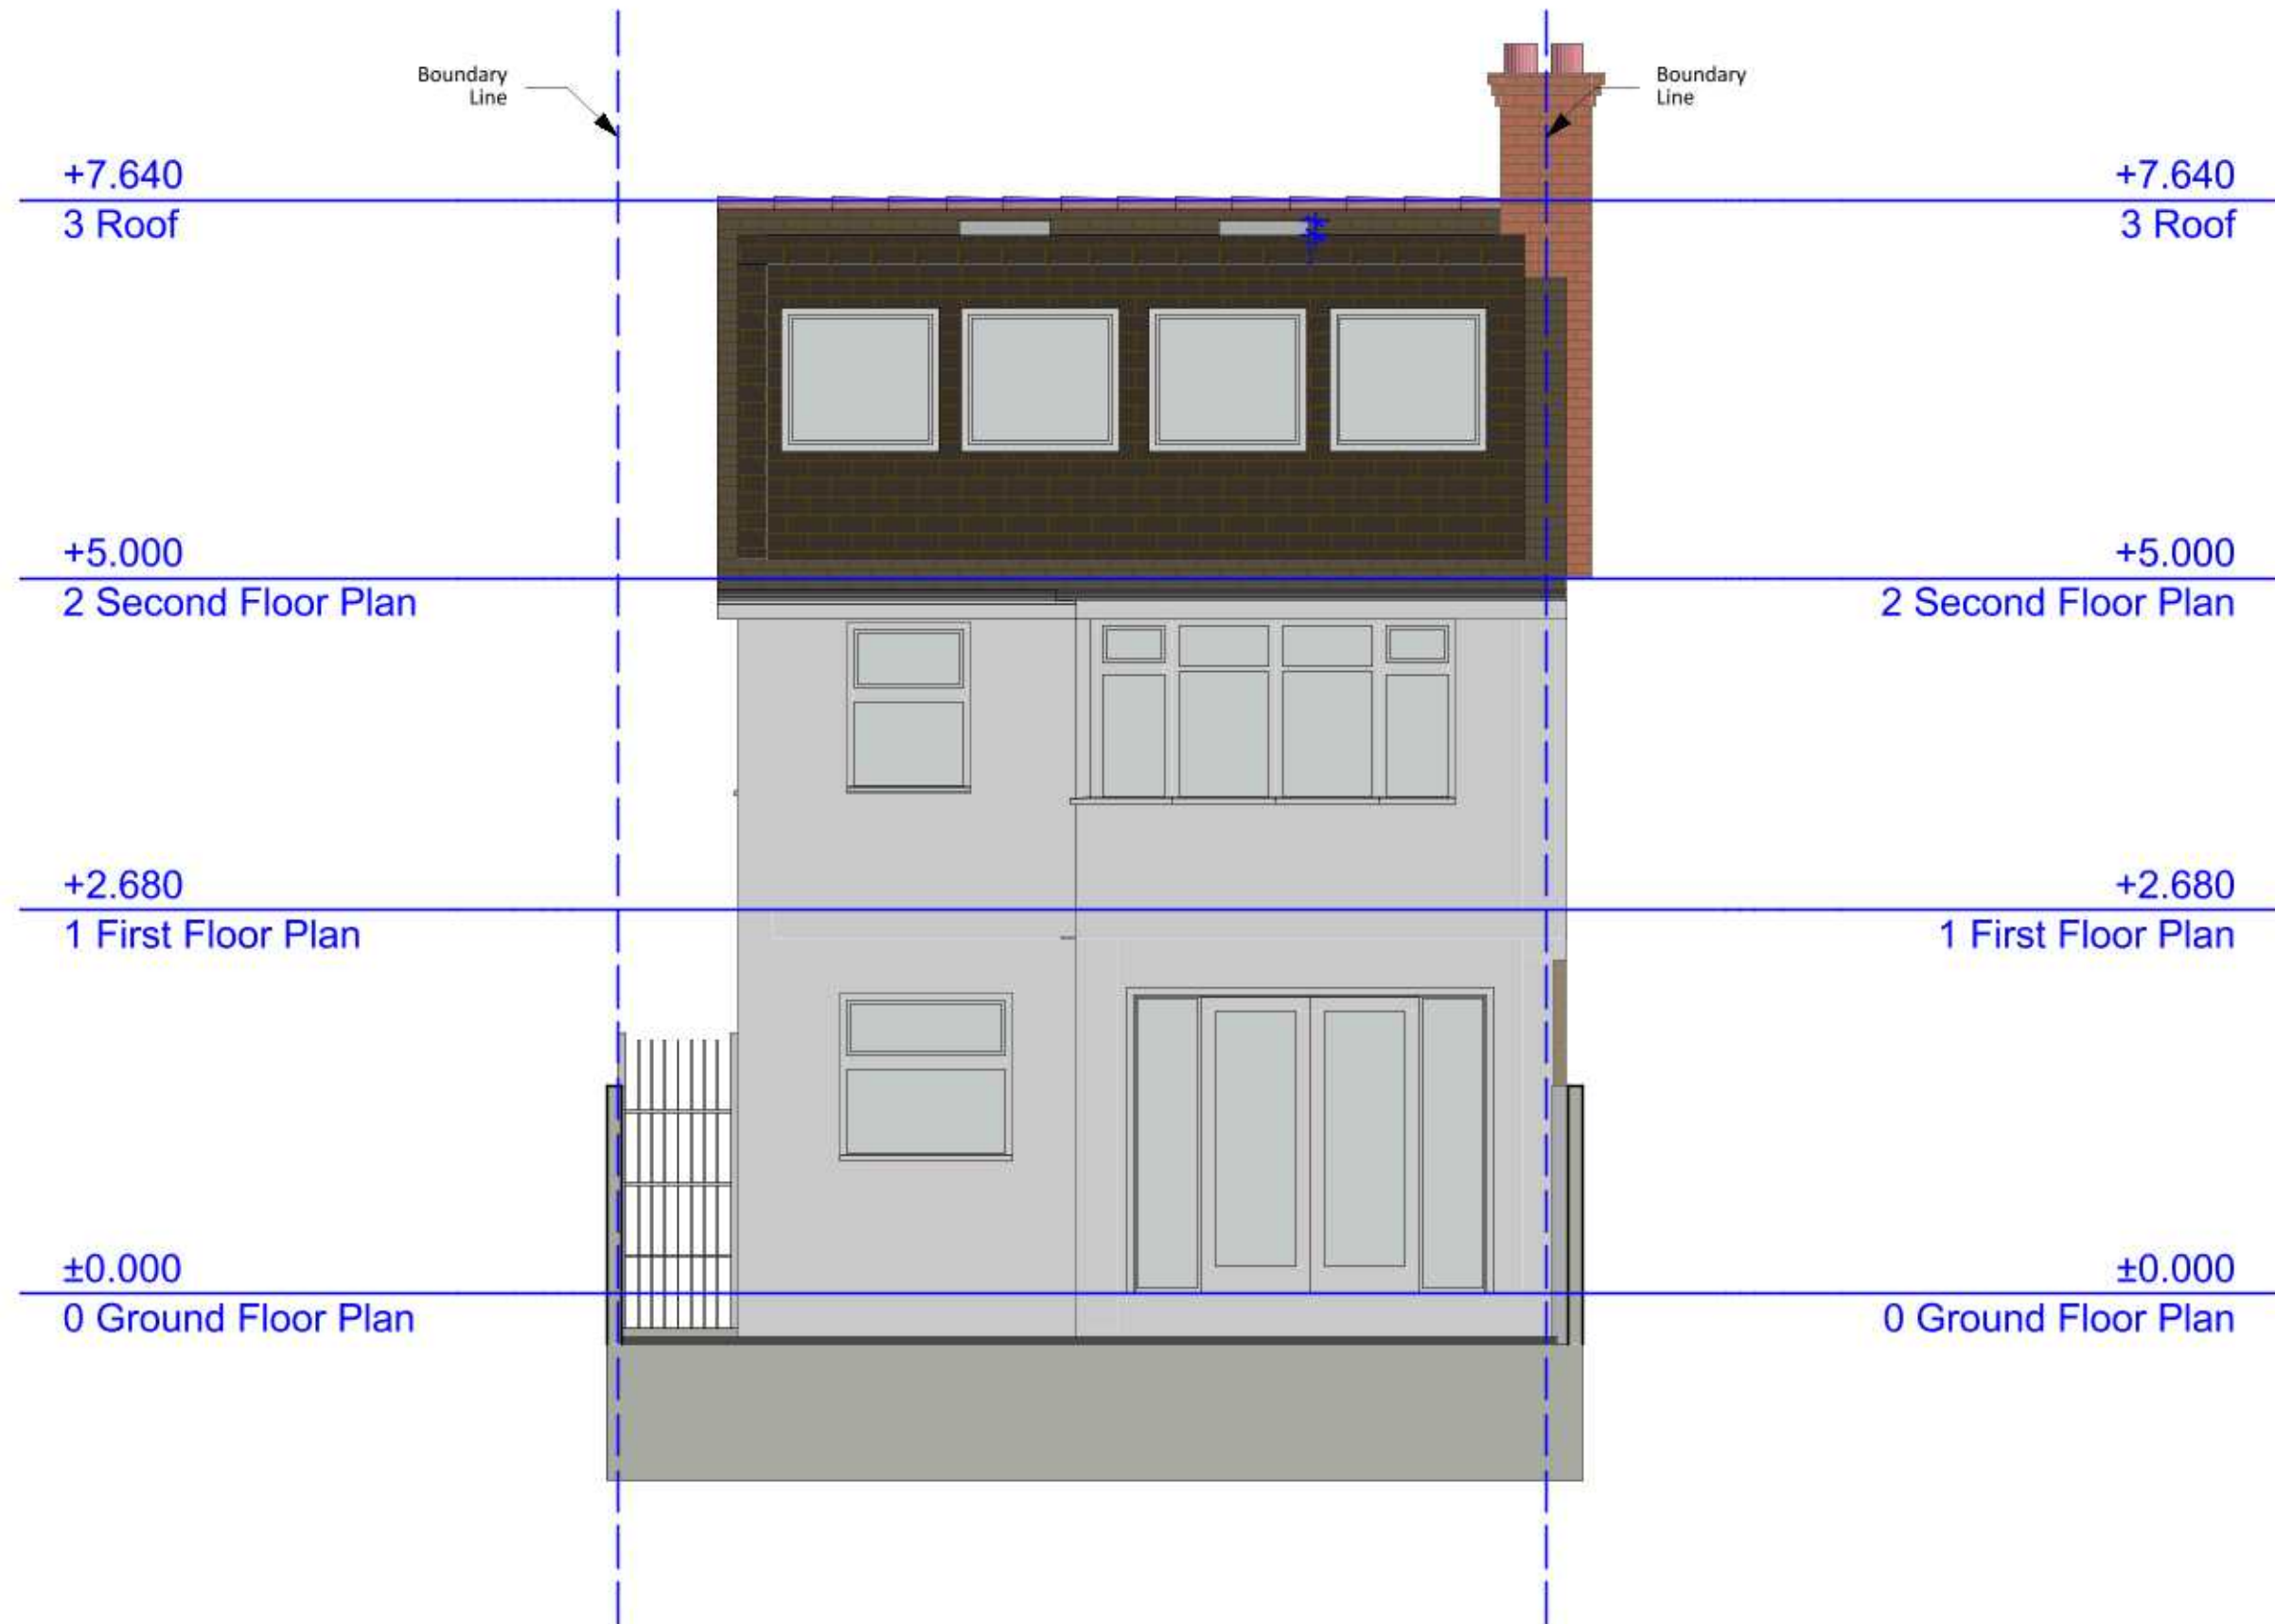

Zanoply

ZANOPLY
info@zanoply.co.uk
www.zanoply.co.uk

Site
86 Lansbury Drive,
Hayes, UB48SD

Project
Construction of a Rear Garden Bed Conversion with
a Rear Garden Bed Conversion, including a Rear
Garden Bed Conversion and a Rear Garden Bed
Conversion.


**Drawing
Scale**
1:50 at A3

**Date
Prepared**
16.03.2020

Notes
1. This drawing has been prepared for planning purposes
only.
2. All copyrights are reserved to Zanoply Ltd and consent
should be sought for non-commercial use.
3. The contractor is responsible for checking all
dimensions before commencing works.
4. Should not be scaled from this drawing.
5. Any discrepancy found should be brought to the
attention of the designer.

Proposed_Rear_01_Elevation



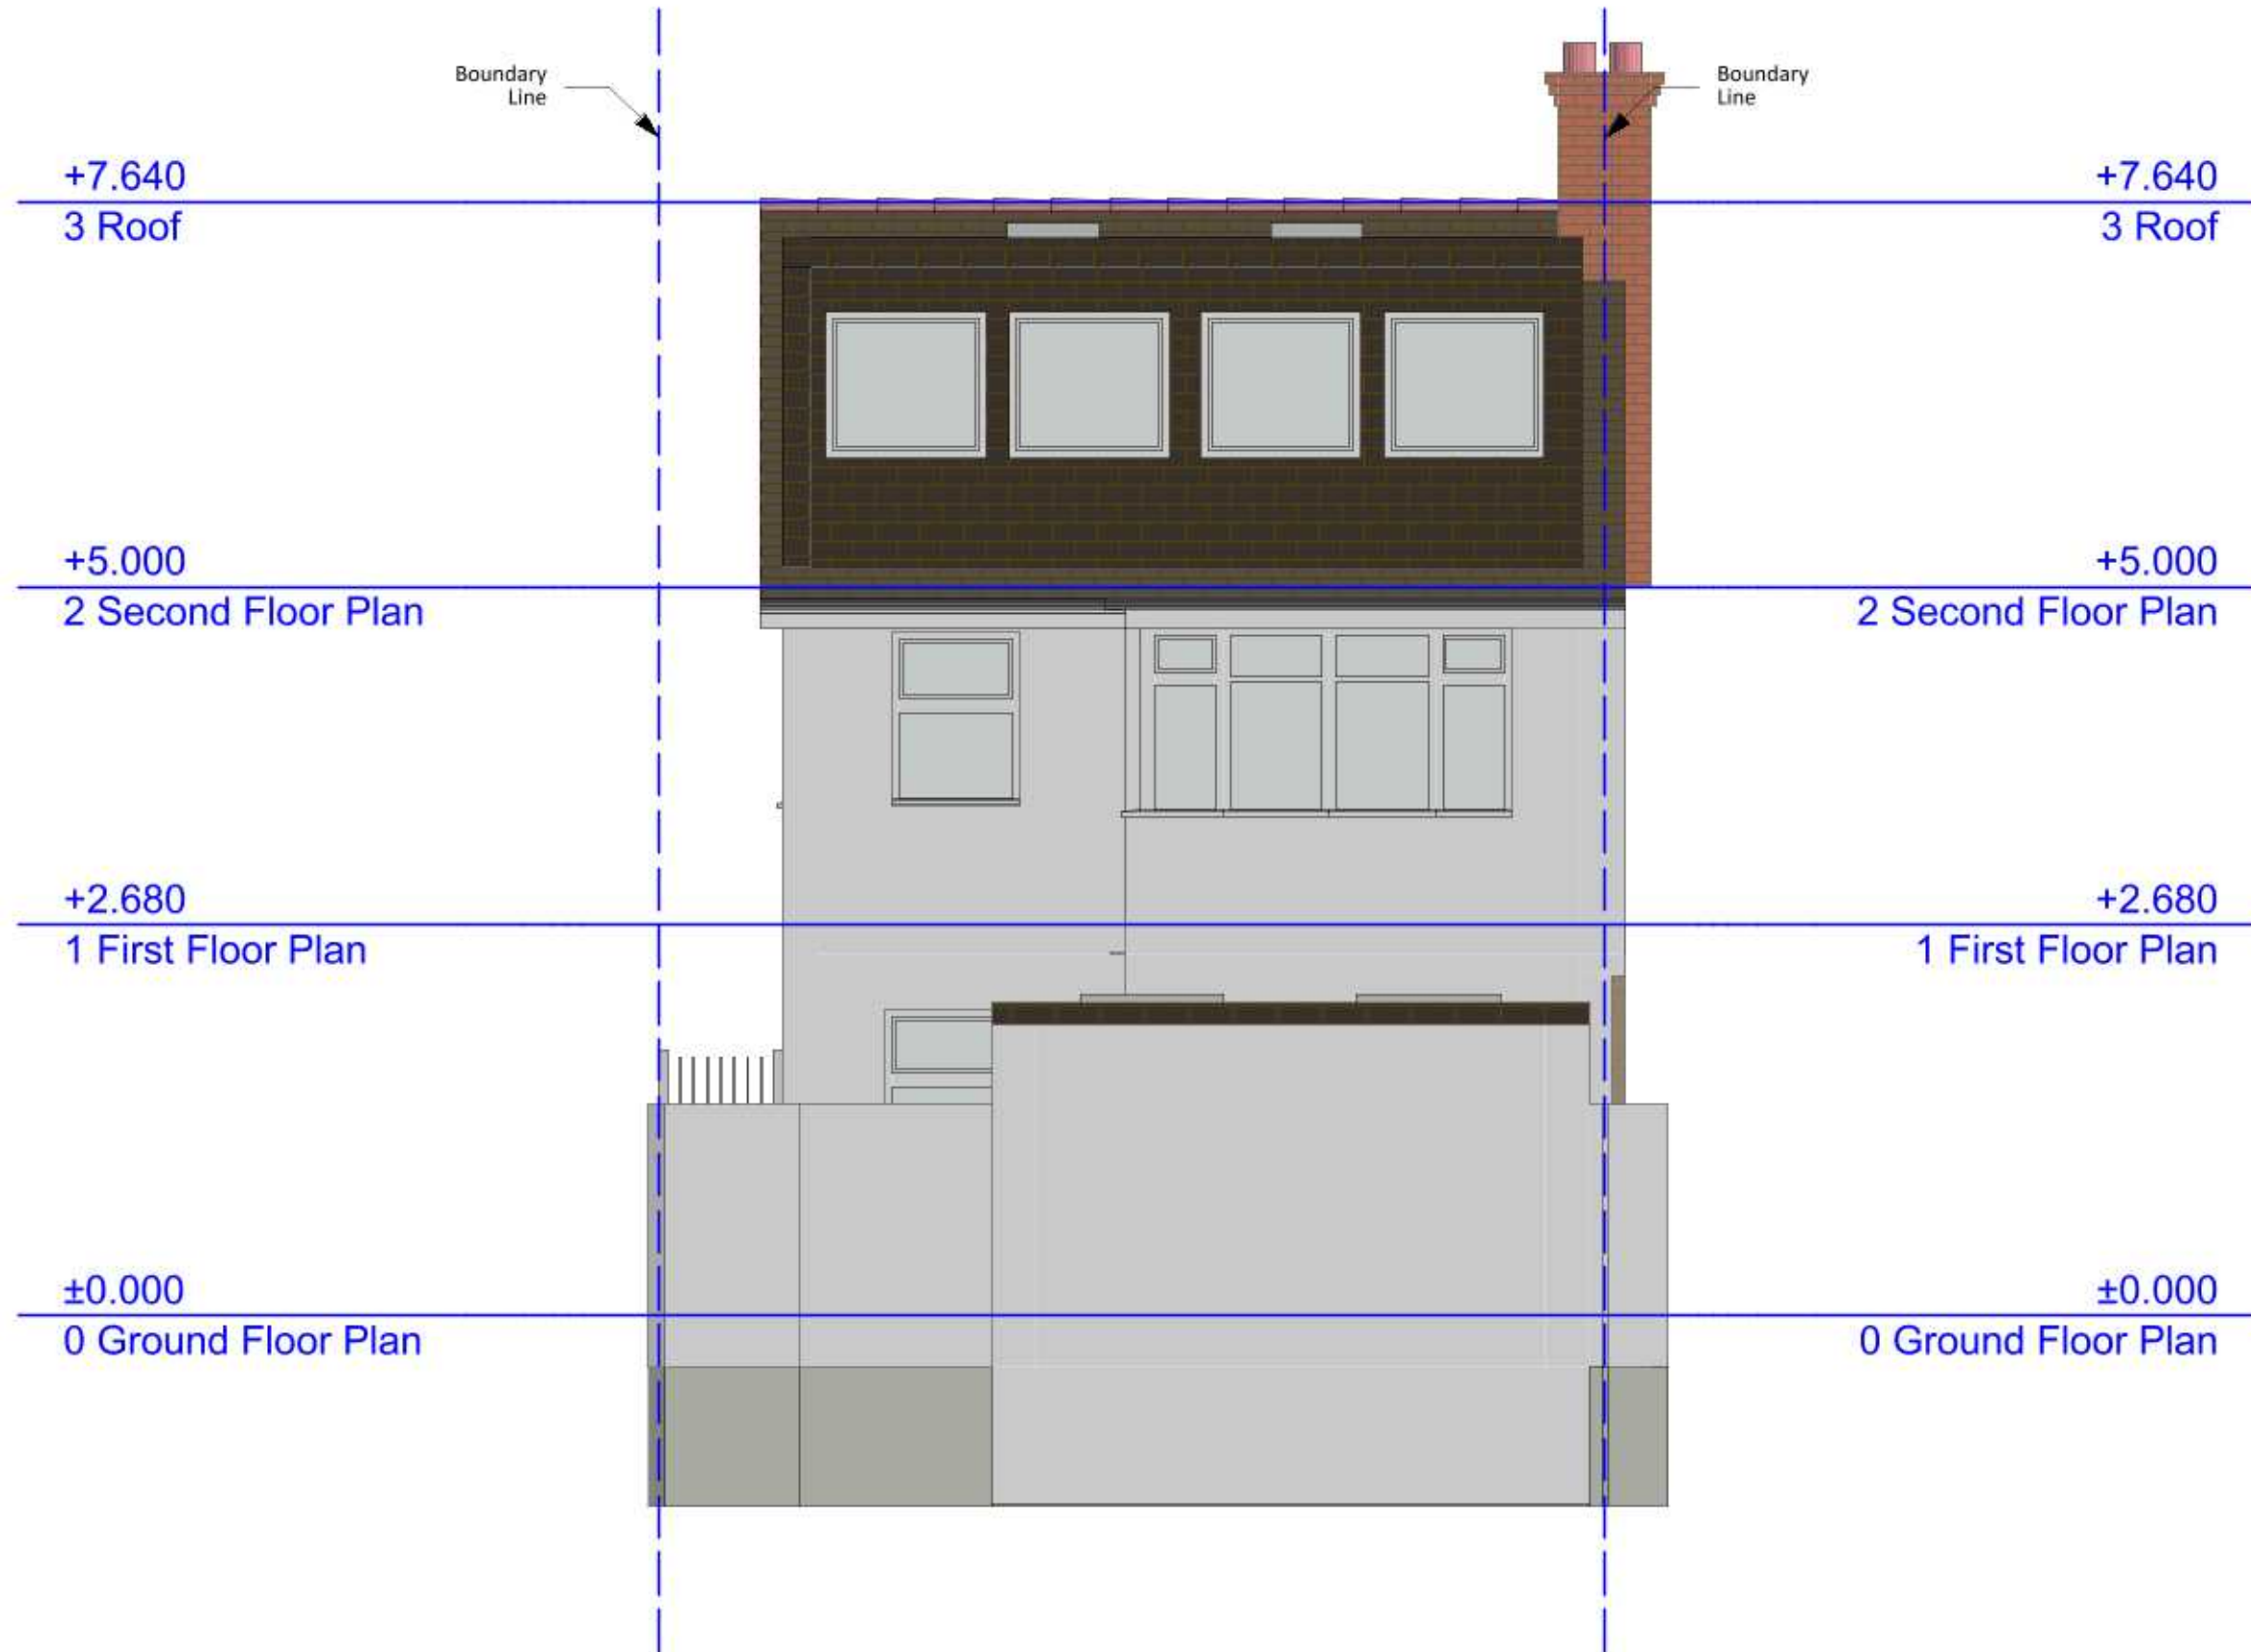

Zanoply

ZANOPLY
info@zanoply.co.uk
www.zanoply.co.uk

Site
86 Lansbury Drive,
Hayes, UB48SD

Project
Construction of a new 3-story building with
a flat roof and external staircase, located at a new
boundary wall and adjacent to the front fence
including a new fence, boundary wall and other
alterations to the external facade


**Drawing
Scale**
1:50 at A3

**Date
Prepared**
16.03.2020

Notes
1. This drawing has been prepared for planning purposes
only.
2. All copyrights are reserved to Zanoply Ltd and consent
should be sought for non-commercial use.
3. The contractor is responsible for checking all
dimensions before commencing works.
4. Should not be scaled from this drawing.
5. Any discrepancy found should be brought to the
attention of the designer.

Proposed_Rear_03_Elevation



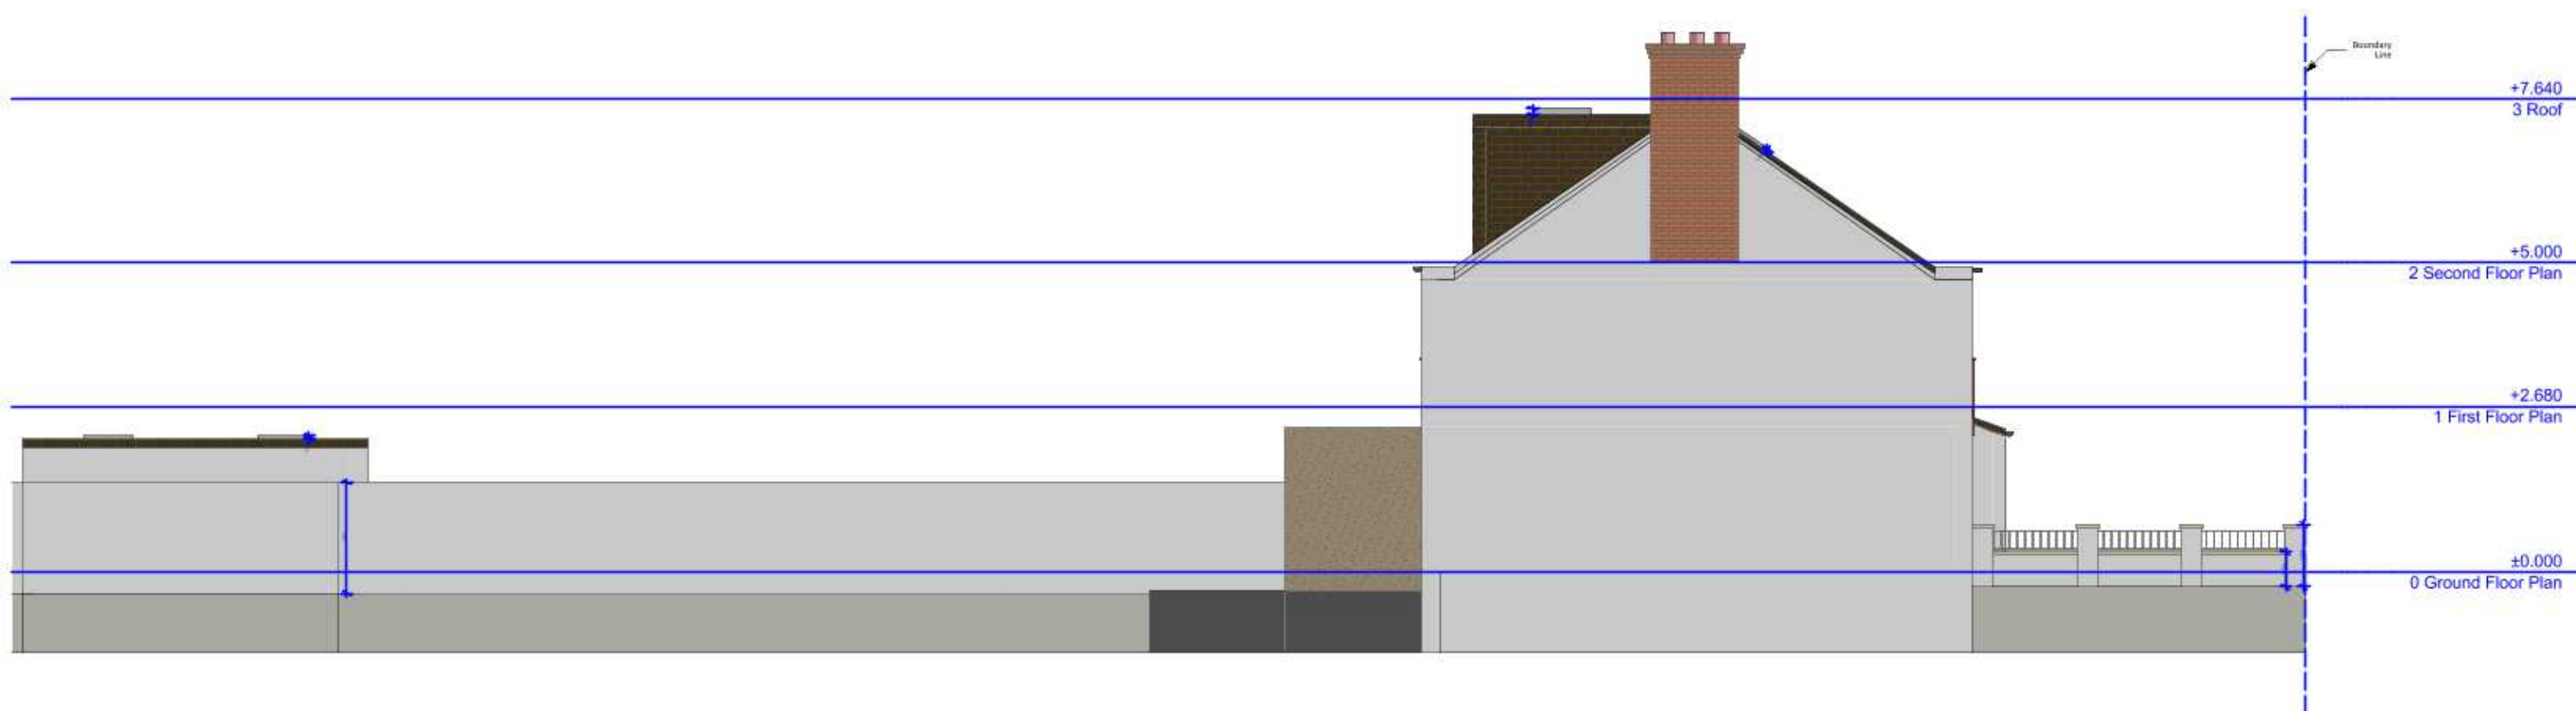

Zanoply

ZANOPLY
info@zanoply.co.uk
www.zanoply.co.uk

Site
86 Lansbury Drive,
Hayes, UB48SD

Project
Construction of a New on-Site Built Conversion with
a New External Staircase, Garbaging, Section of a New
Boundary Wall and Extensions to the Front, Fronted
Building a new Existing Boundary Wall with Stone
Alterations to the External Facade


**Drawing
Scale**
1:100 at A3

**Date
Prepared**
16.03.2020

Notes
1. This drawing has been prepared for planning purposes
only.
2. All copyrights are reserved to Zanoply Ltd and consent
should be sought for non-commercial use.
3. The contractor is responsible for checking all
dimensions before commencing works.
4. Should not be scaled from this drawing.
5. Any discrepancy found should be brought to the
attention of the designer.

Proposed_West_Elevation



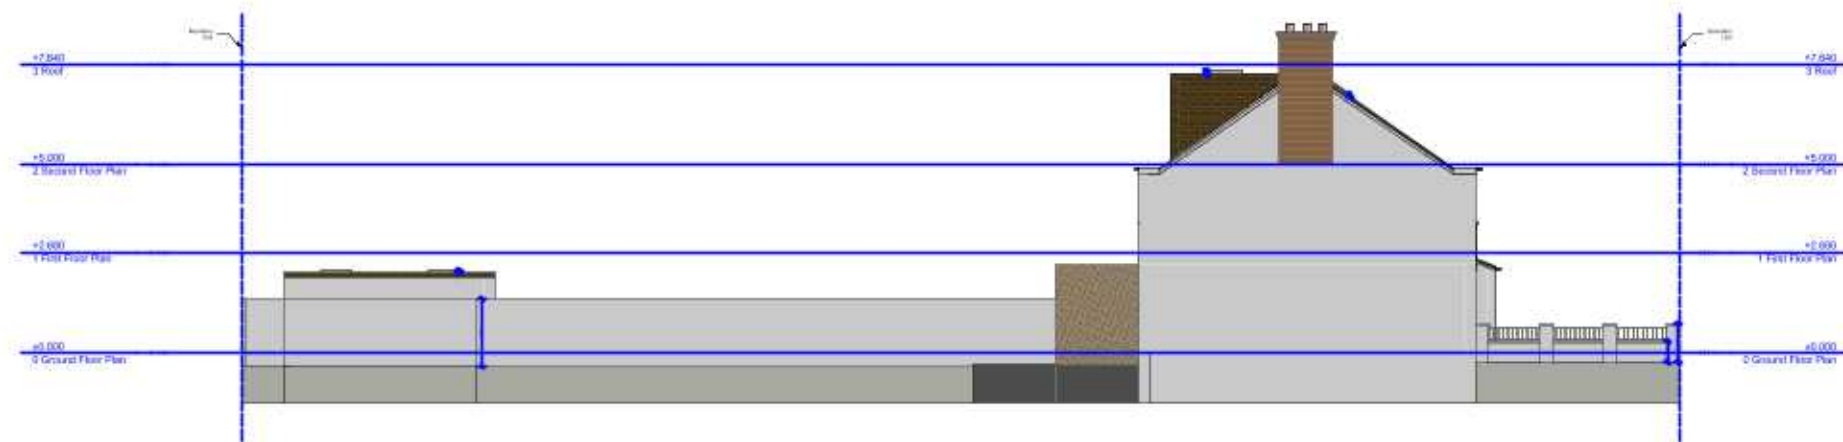

Zanoply

ZANOPLY
info@zanoply.co.uk
www.zanoply.co.uk

Site
86 Lansbury Drive,
Hayes, UB48SD

Project
Construction of a new 100m² extension with
a new external staircase, landscaping, section of a new
boundary wall and alterations to the front fence
including a new fencing, boundary wall with three
alterations to the external facade


**Drawing
Scale**
1:200 at A3

**Date
Prepared**
16.03.2020

Notes
1. This drawing has been prepared for planning purposes
only.
2. All copyrights are reserved to Zanoply Ltd and consent
should be sought for non-commercial use.
3. The contractor is responsible for checking all
dimensions before commencing works.
4. Should not be scaled from this drawing.
5. Any discrepancy found should be brought to the
attention of the designer.

Proposed_Site_West_Elevation



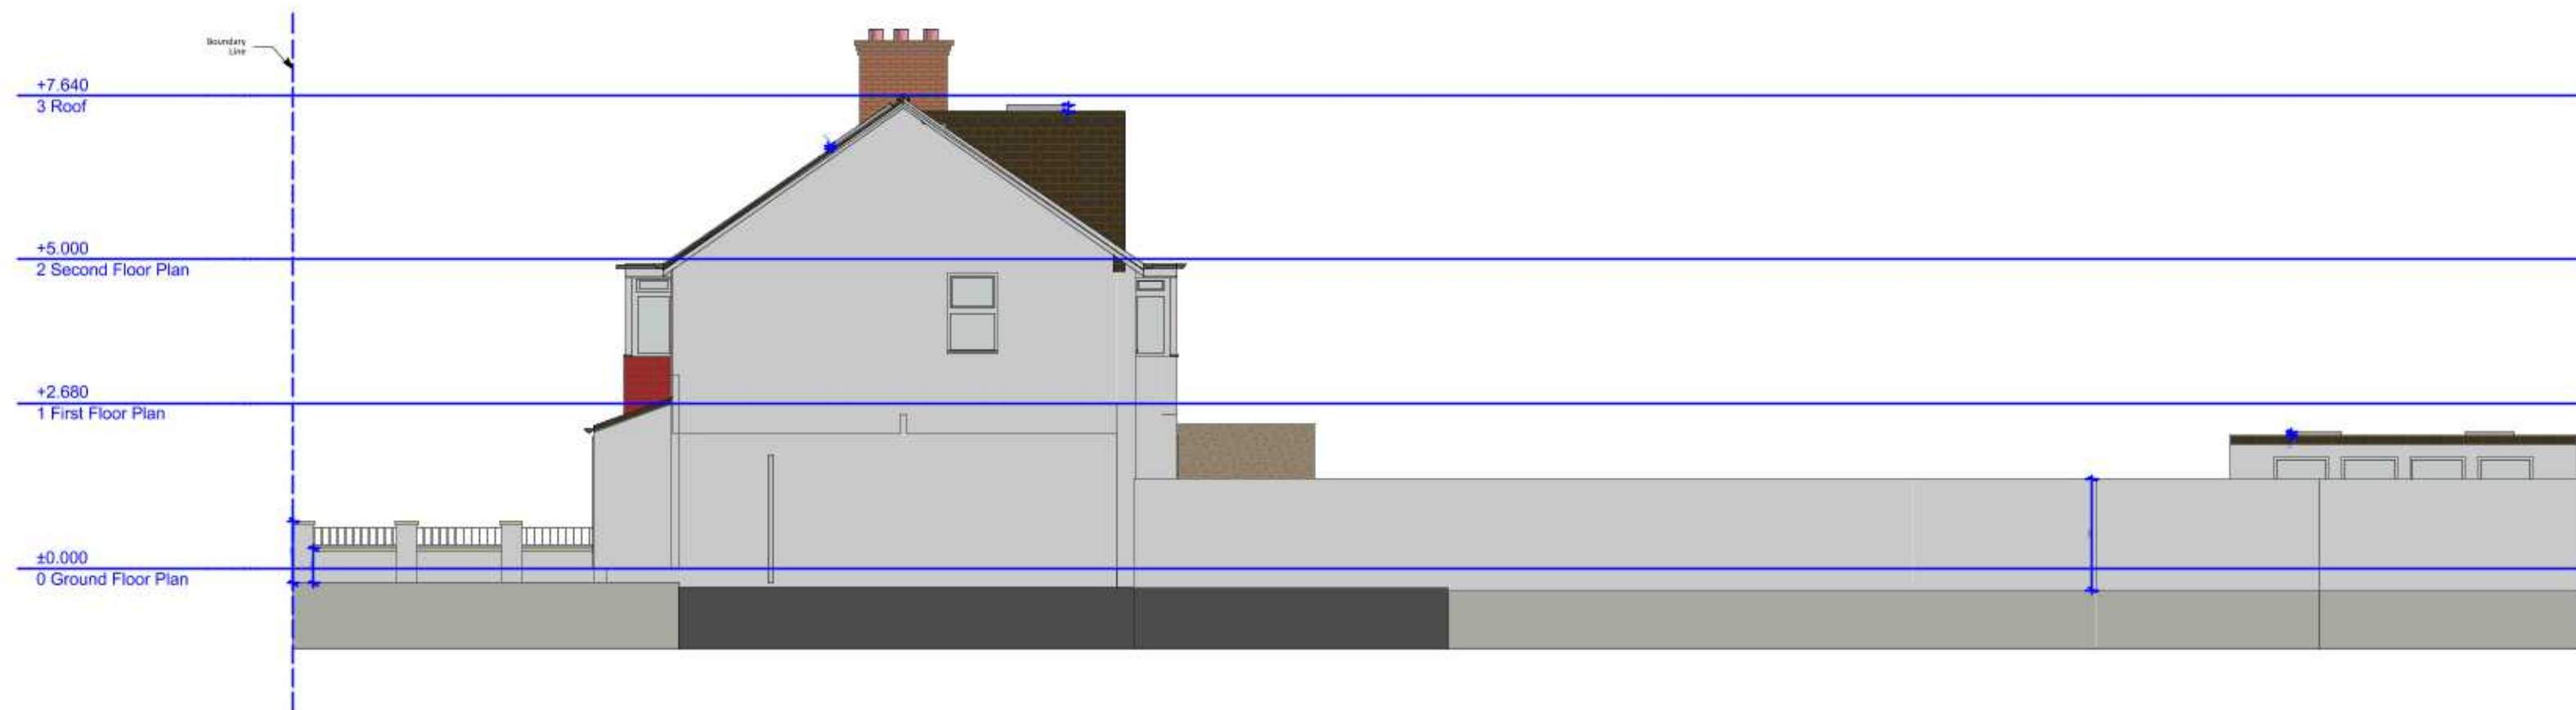

Zanoply

ZANOPLY
info@zanoply.co.uk
www.zanoply.co.uk

Site
86 Lansbury Drive,
Hayes, UB48SD

Project
Construction of a new 100m long concrete wall with
a 10m high concrete wall, including 10m of a new
boundary wall and alterations to the front, fronted
building is now being removed. Boundary wall will then
be altered to the front of the building.


**Drawing
Scale**
1:100 at A3

**Date
Prepared**
16.03.2020

Notes
1. This drawing has been prepared for planning purposes
only.
2. All copyrights are reserved to Zanoply Ltd and consent
should be sought for non-commercial use.
3. The contractor is responsible for checking all
dimensions before commencing works.
4. Should not be scaled from this drawing.
5. Any discrepancy found should be brought to the
attention of the designer.

Proposed_East_Elevation



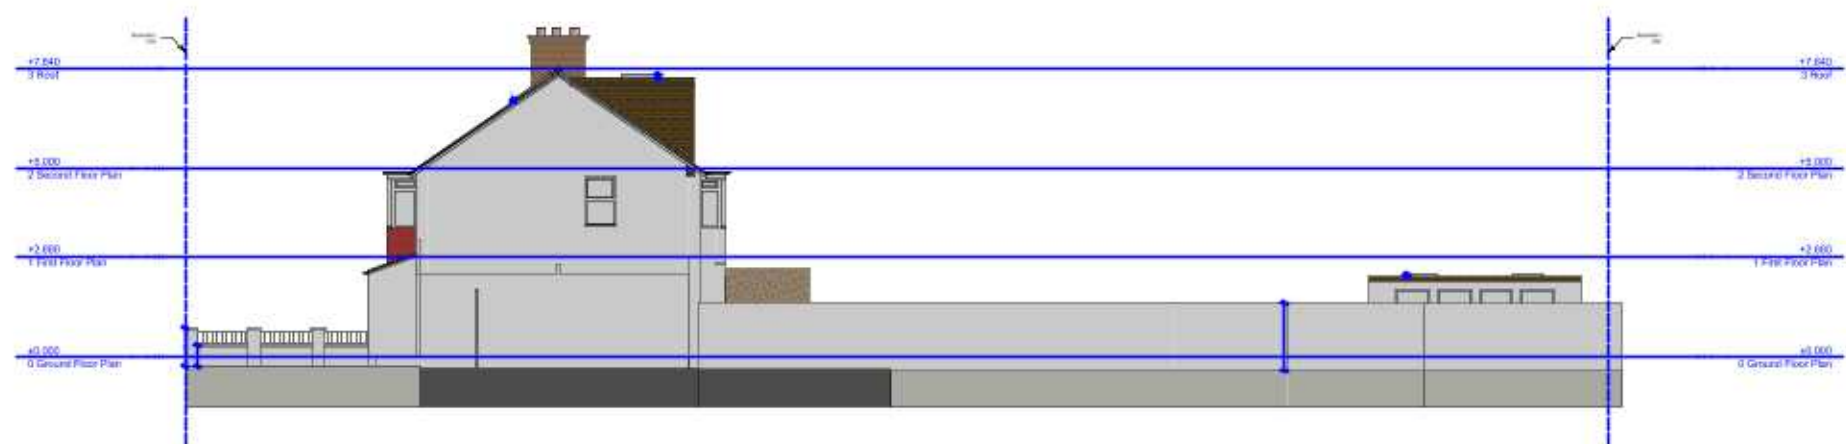

Zanoply

ZANOPLY
info@zanoply.co.uk
www.zanoply.co.uk

Site
86 Lansbury Drive,
Hayes, UB48SD

Project
Conversion of a Row of Three Semi-Detached Houses into a Four-Storey Residential Building, including a new Access Road and a new Access Road to the Front, Proposed
including a new Access Road and a new Access Road to the Front, Proposed
Alterations to the External Facade


**Drawing
Scale**
1:200 at A3

**Date
Prepared**
16.03.2020

Notes
1. This drawing has been prepared for planning purposes only.
2. All copyrights are reserved to Zanoply Ltd and consent should be sought for non-commercial use.
3. The contractor is responsible for checking all dimensions before commencing works.
4. Should not be scaled from this drawing.
5. Any discrepancy found should be brought to the attention of the designer.

Proposed_Site_East_Elevation



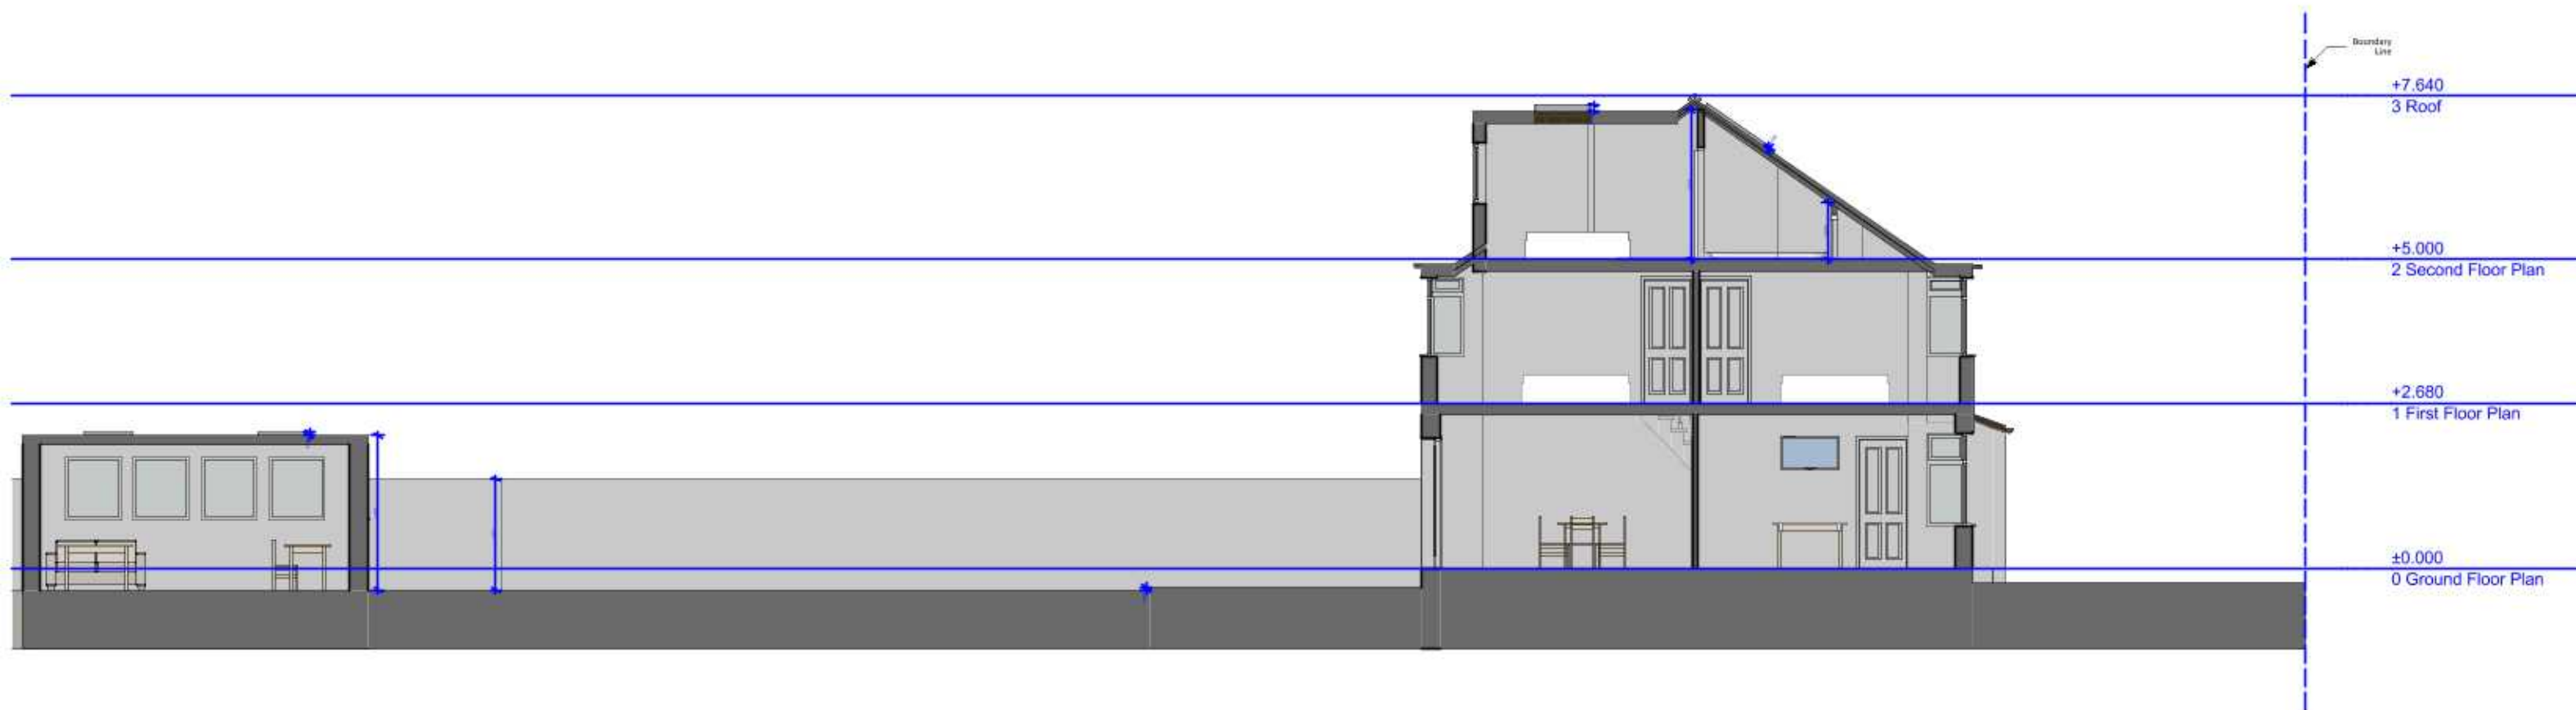

Zanoply

ZANOPLY
info@zanoply.co.uk
www.zanoply.co.uk

Site
86 Lansbury Drive,
Hayes, UB48SD

Project
Construction of a new 100m² extension with
a new external staircase, landscaping, section of a new
boundary wall and alterations to the front, rear and
existing 100m² extension, boundary wall and other
alterations to the external fabric.


**Drawing
Scale**
1:100 at A3

**Date
Prepared**
16.03.2020

Notes
1. This drawing has been prepared for planning purposes
only.
2. All copyrights are reserved to Zanoply Ltd and consent
should be sought for non-commercial use.
3. The contractor is responsible for checking all
dimensions before commencing work.
4. Should not be scaled from this drawing.
5. Any discrepancy found should be brought to the
attention of the designer.

Proposed_Section_A



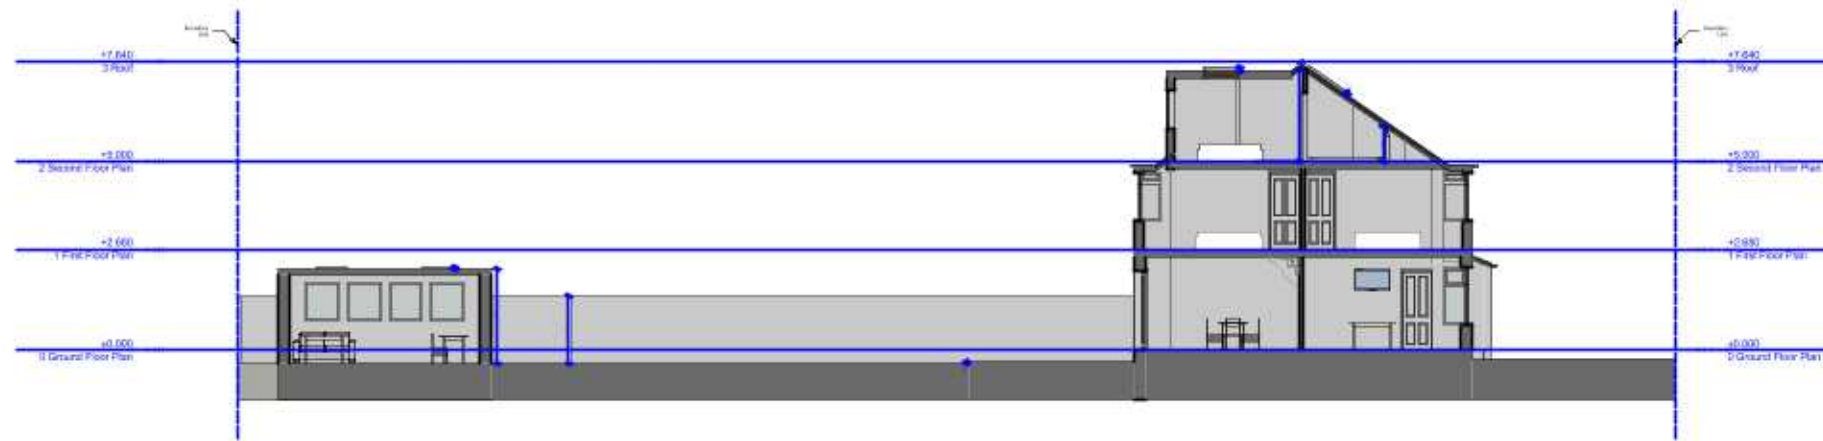

Zanoply

ZANOPLY
info@zanoply.co.uk
www.zanoply.co.uk

Site
86 Lansbury Drive,
Hayes, UB48SD

Project
Conversion of a 19th Century Brick Warehouse into a
Retail Outlet, including the construction of a new
Boundary Wall and alterations to the front facade
including a new entrance, new windows and doors
Alterations to the internal layout


**Drawing
Scale**
1:200 at A3

**Date
Prepared**
16.03.2020

Notes
1. This drawing has been prepared for planning purposes
only.
2. All copyrights are reserved to Zanoply Ltd and consent
should be sought for non-commercial use.
3. The contractor is responsible for checking all
dimensions before commencing works.
4. Should not be scaled from this drawing.
5. Any discrepancy found should be brought to the
attention of the designer.

Proposed_Site_Section_A



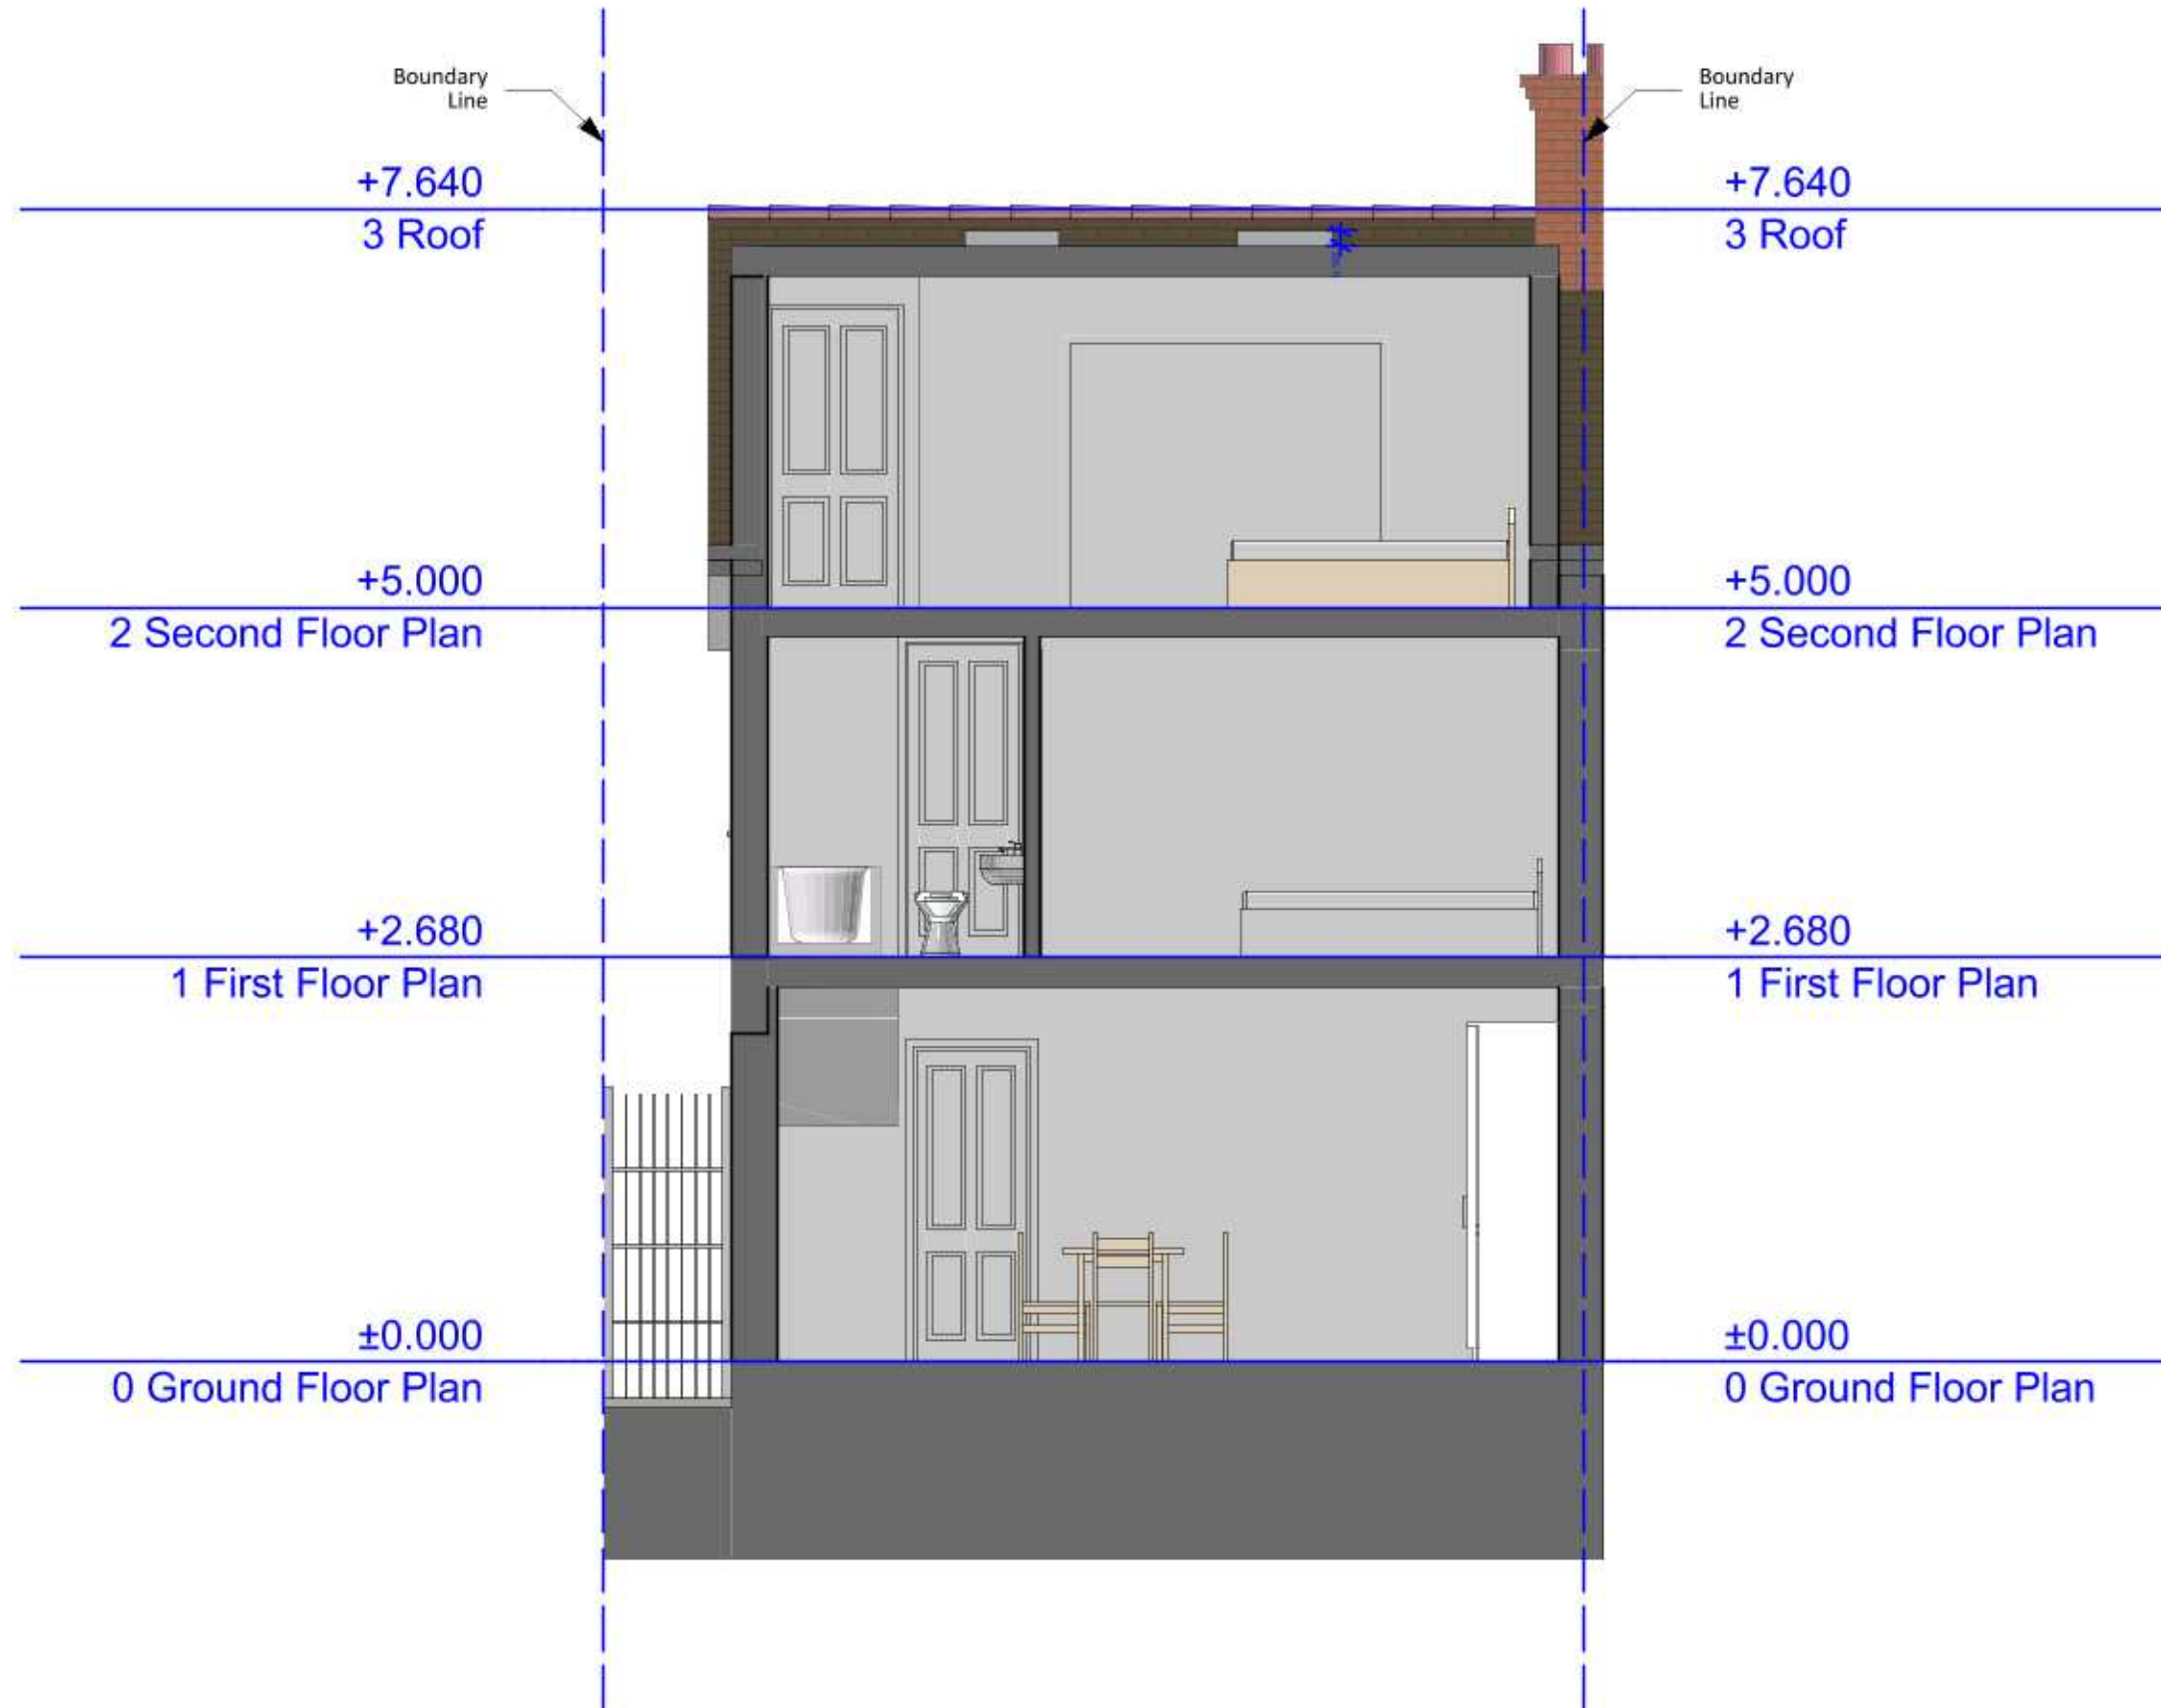

Zanoply

ZANOPLY
info@zanoply.co.uk
www.zanoply.co.uk

Site
86 Lansbury Drive,
Hayes, UB48SD

Project
Construction of a new three-story building with
a flat roof and external staircase, located at a new
boundary wall and adjacent to the front fence.
Including a new access, boundary wall and other
alterations to the external facade.


**Drawing
Scale**
1:50 at A3

**Date
Prepared**
16.03.2020

Notes
1. This drawing has been prepared for planning purposes
only.
2. All copyrights are reserved to Zanoply Ltd and consent
should be sought for non-commercial use.
3. The contractor is responsible for checking all
dimensions before commencing works.
4. Should not be scaled from this drawing.
5. Any discrepancy found should be brought to the
attention of the designer.

Proposed_Section_B



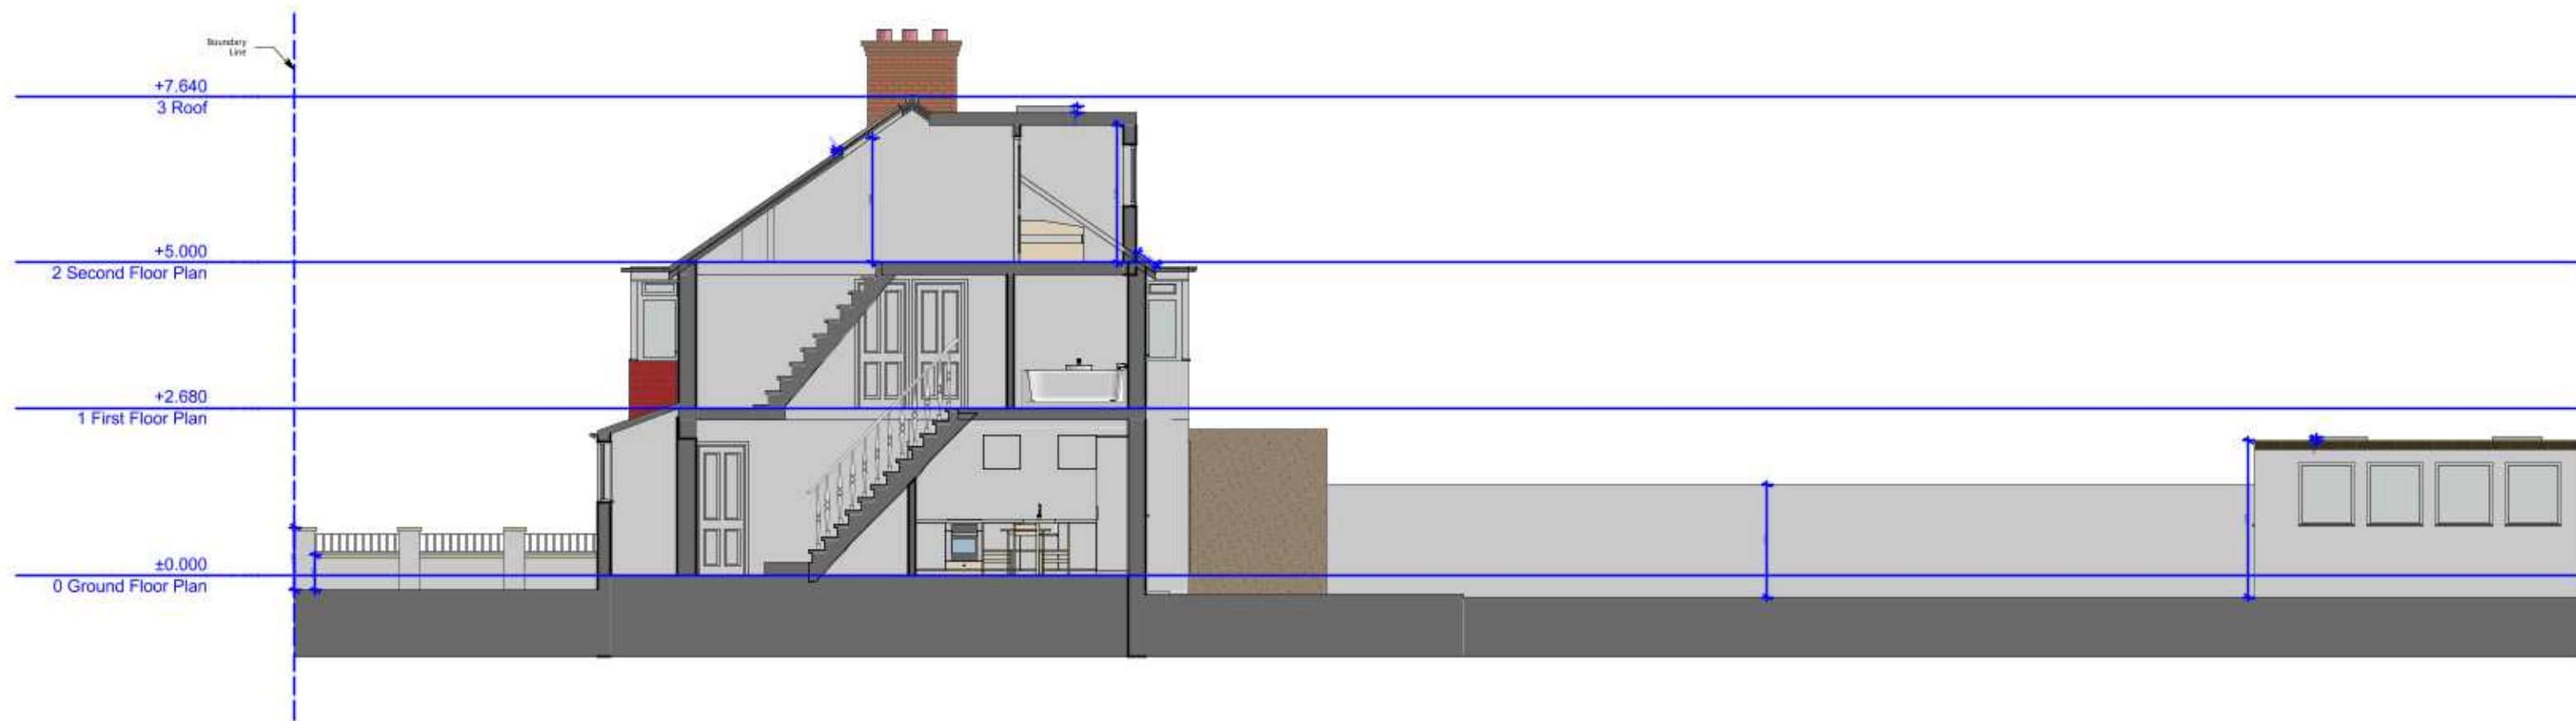

Zanoply

ZANOPLY
info@zanoply.co.uk
www.zanoply.co.uk

Site
86 Lansbury Drive,
Hayes, UB48SD

Project
Conversion of a Rear Garden into a New Extension with a Rear Garden, Garden, and a New Boundary Wall and Extensions to the Front, Front and Side of the Property, including a new Rear Garden, Boundary Wall and other Alterations to the Internal Parts.


Drawing Scale
1:100 at A3

Date Prepared
16.03.2020

Notes
1. This drawing has been prepared for planning purposes only.
2. All copyrights are reserved to Zanoply Ltd and consent should be sought for non-commercial use.
3. The contractor is responsible for checking all dimensions before commencing works.
4. Should not be scaled from this drawing.
5. Any discrepancy found should be brought to the attention of the designer.

Proposed_Section_C



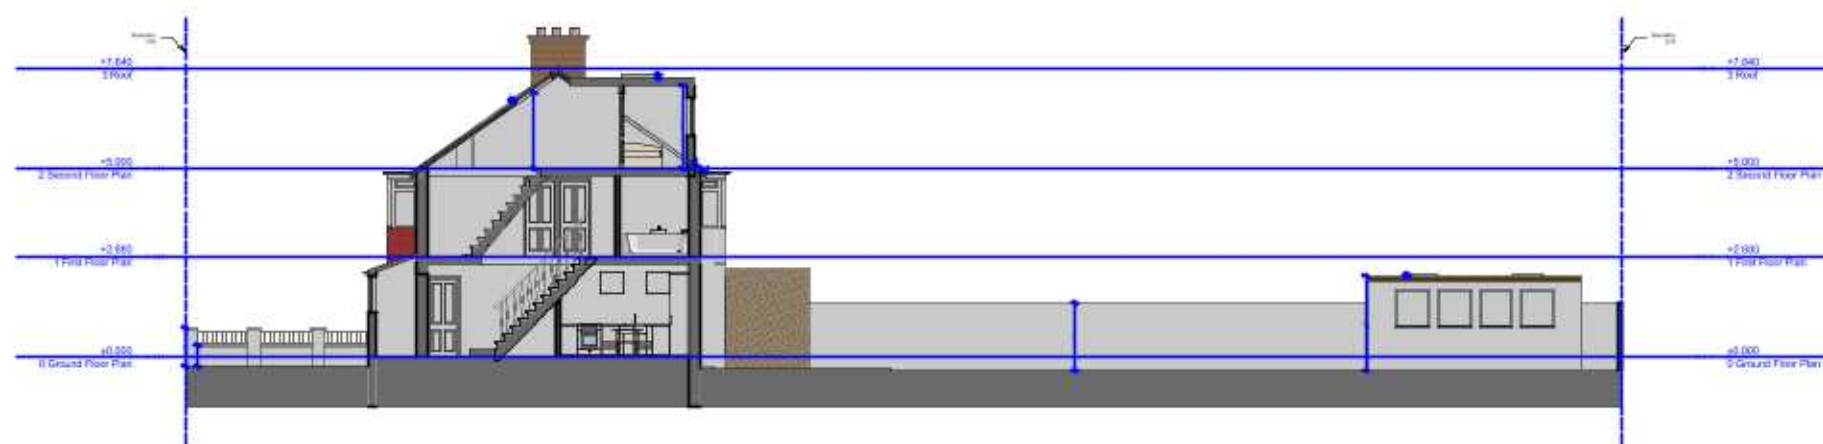

Zanoply

ZANOPLY
info@zanoply.co.uk
www.zanoply.co.uk

Site
86 Lansbury Drive,
Hayes, UB48SD

Project
Construction of a new 100m² extension with
a new 100m² extension, including a new
boundary wall and alterations to the front, rear and
side walls, including a new 100m² extension
alterations to the internal facade.

**Drawing
Scale**
1:200 at A3

**Date
Prepared**
16.03.2020

Notes
1. This drawing has been prepared for planning purposes
only.
2. All copyrights are reserved to Zanoply Ltd and consent
should be sought for non-commercial use.
3. The contractor is responsible for checking all
dimensions before commencing works.
4. Should not be scaled from this drawing.
5. Any discrepancy found should be brought to the
attention of the designer.

Proposed_Site_Section_C



