
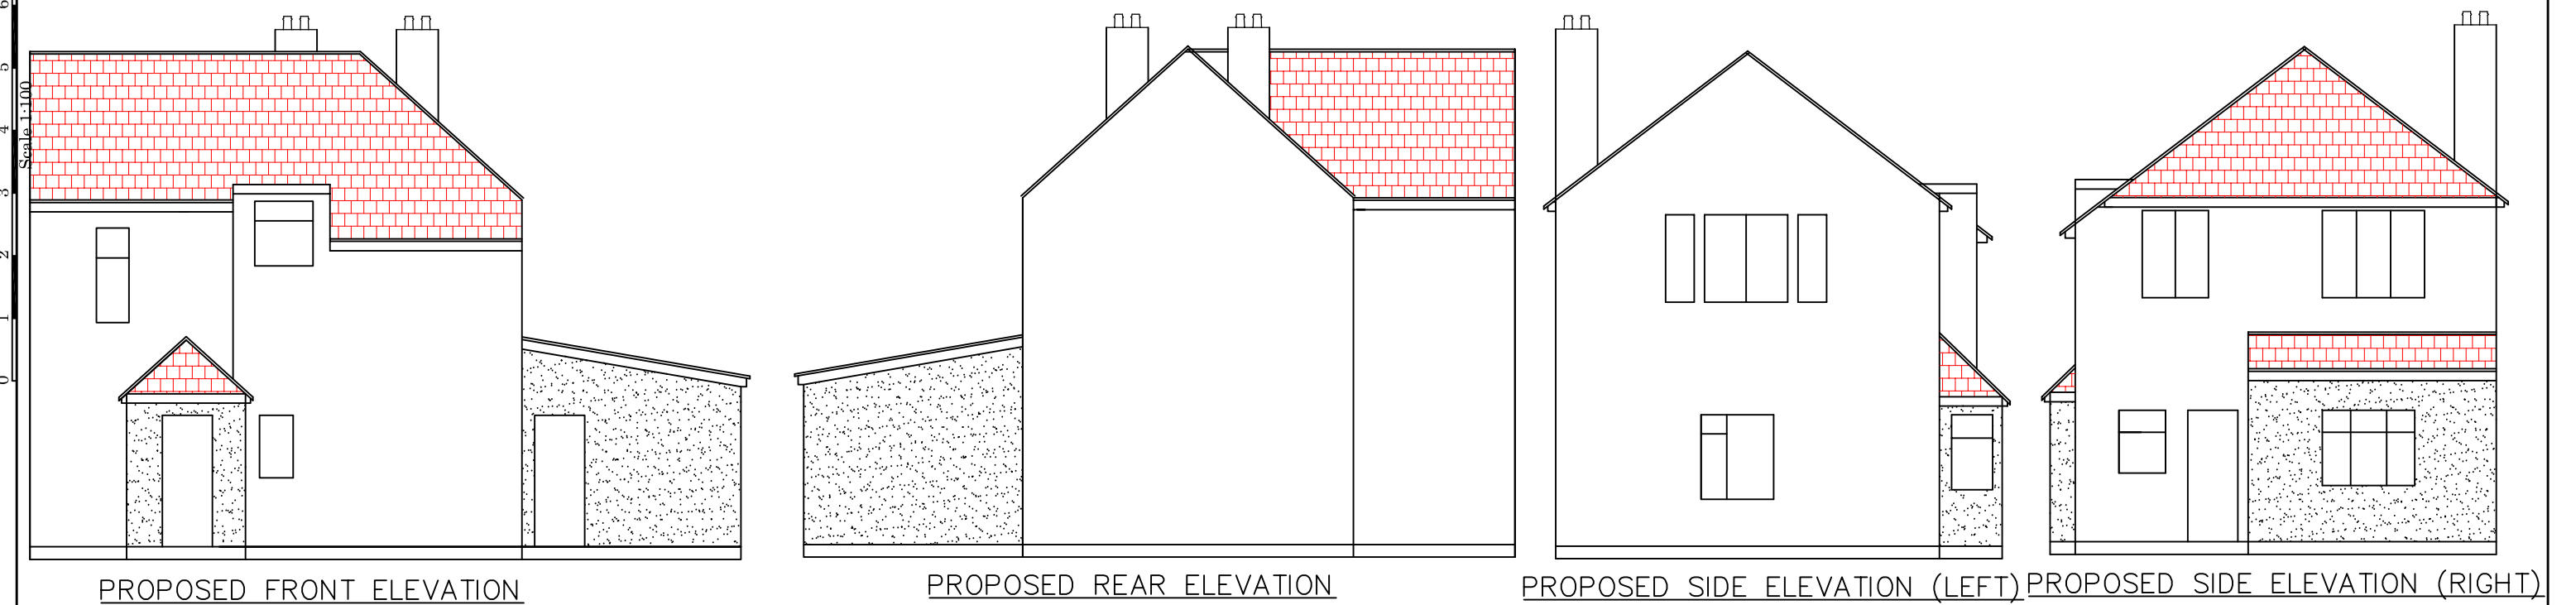


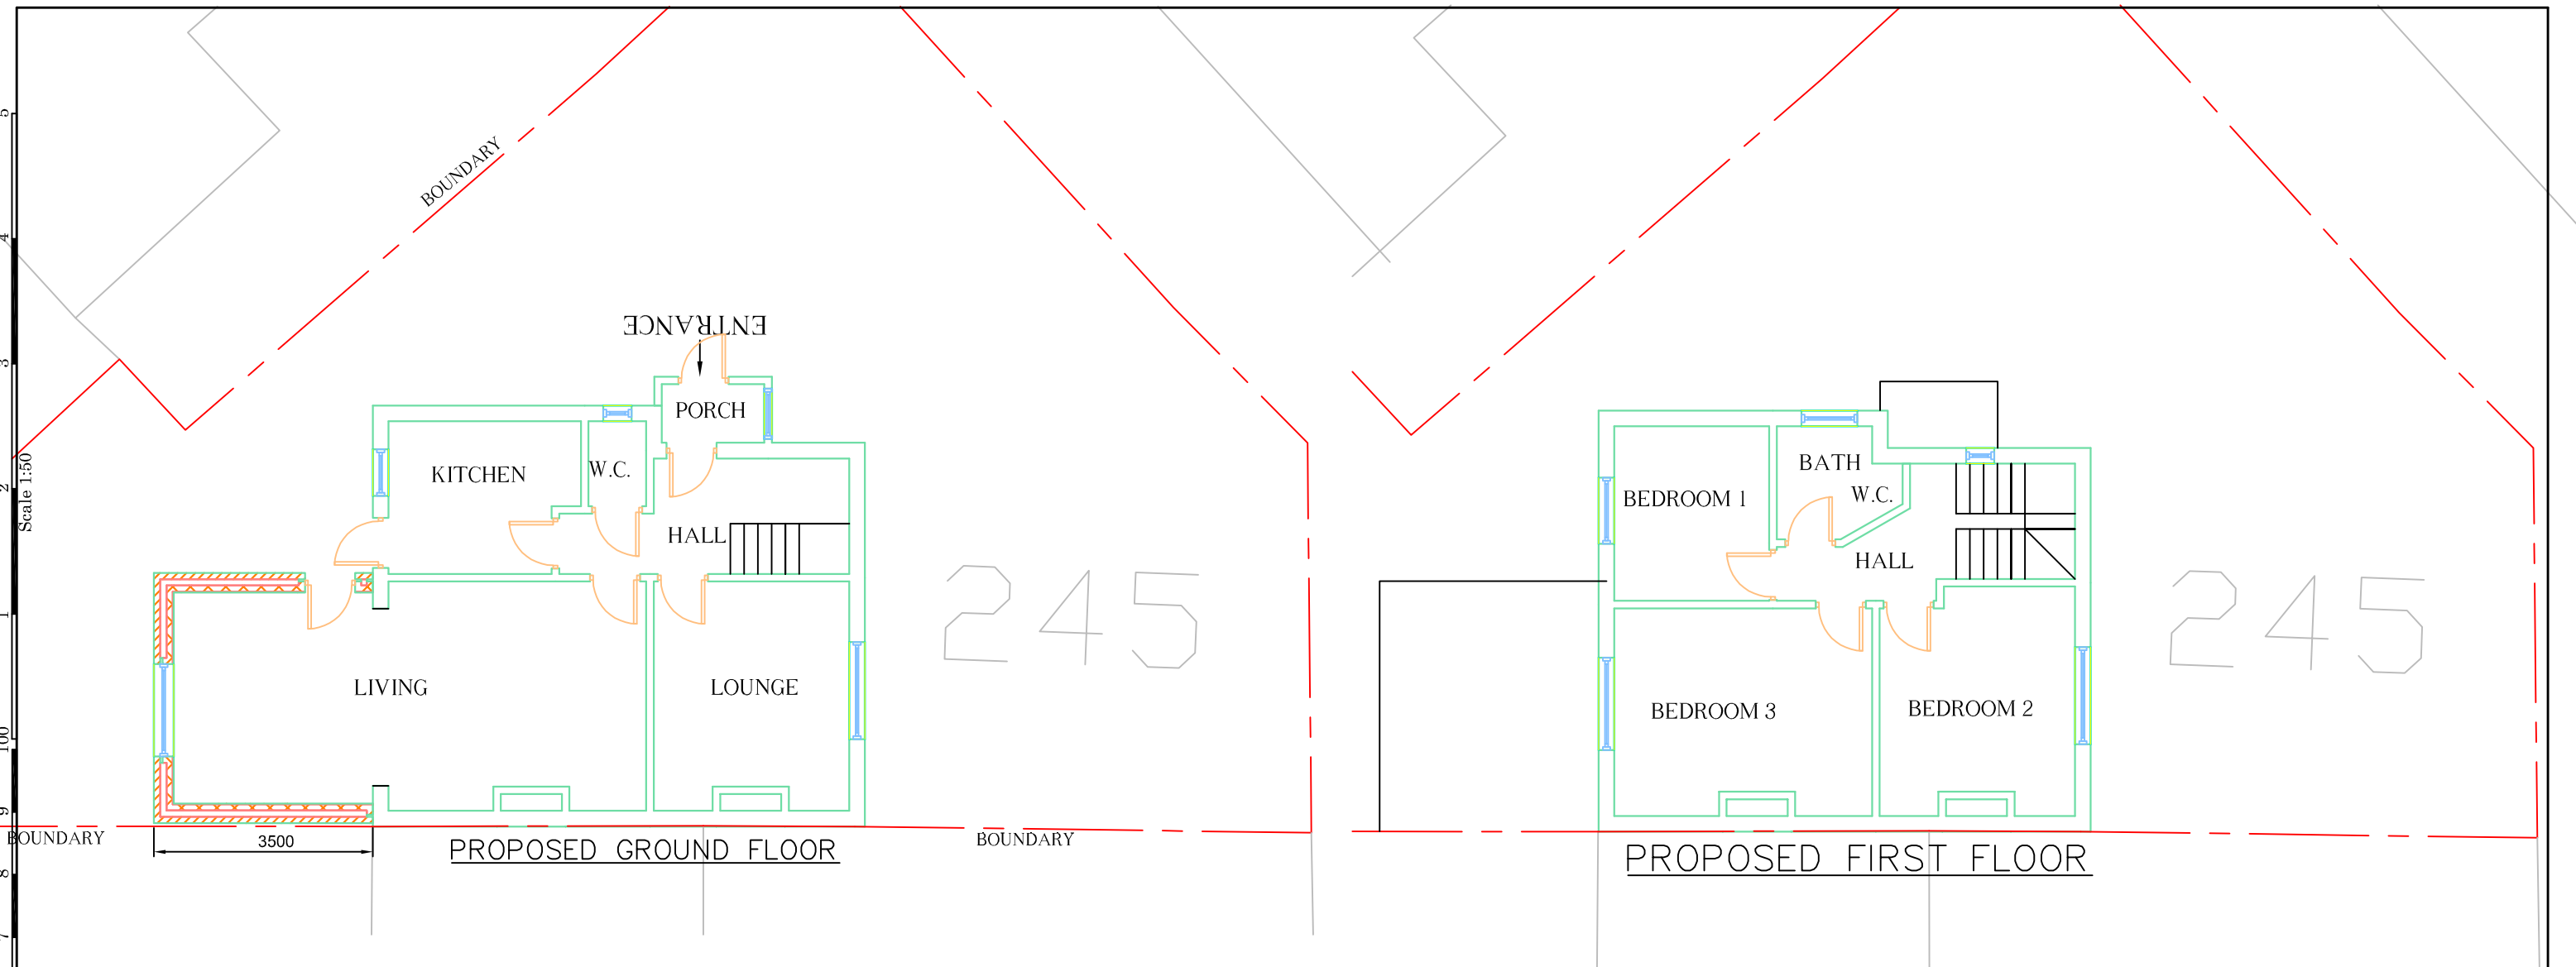

Rev.	Date.	Description	DWN.	CHK.	j e architectural design ltd Architectural & Structural Designers 1 Lytton Close Northolt Village, Northolt Middlesex UB5 5BU T: 020 8845 0795, M: 07930 557913, e:eangelo9@aol.com	Job Title:		245 Coldharbour Lane, Hayes UB3 3EJ		Designed by:		Date:		Scale:	
								Angelo E		Jan. 2019		1:100@A3			
						Drawing Title:		Proposed Ground & First Floor & Side & Rear Elevation		Client:		Drawing No:		Rev.	
												3185/MM/02		A	