




REAR ELEVATION AS EXISTING.


CONC. TILE
PITCH ROOF
VELUX
ROOFLIGHTS
BRICKWORK




REAR ELEVATION AS PROPOSED

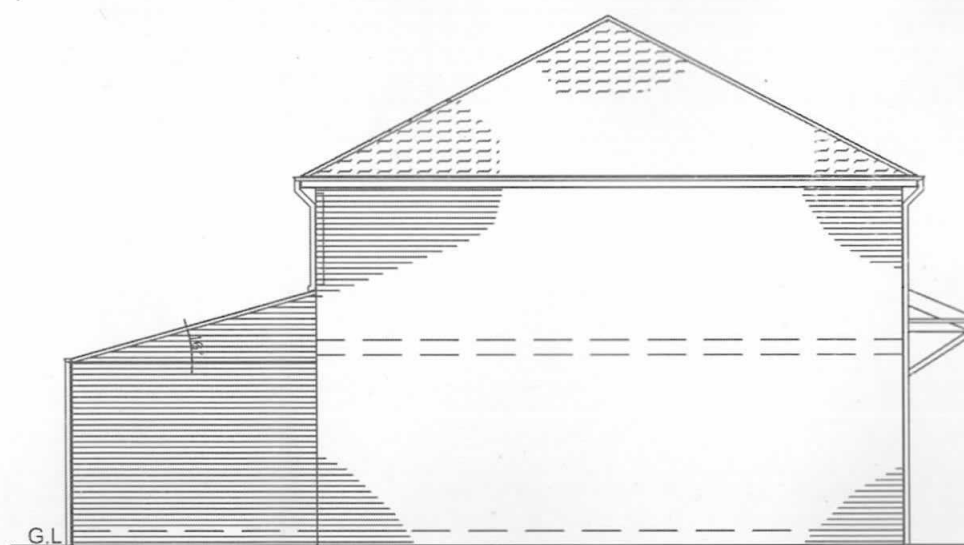


END ELEVATION 'A' AS PROPOSED

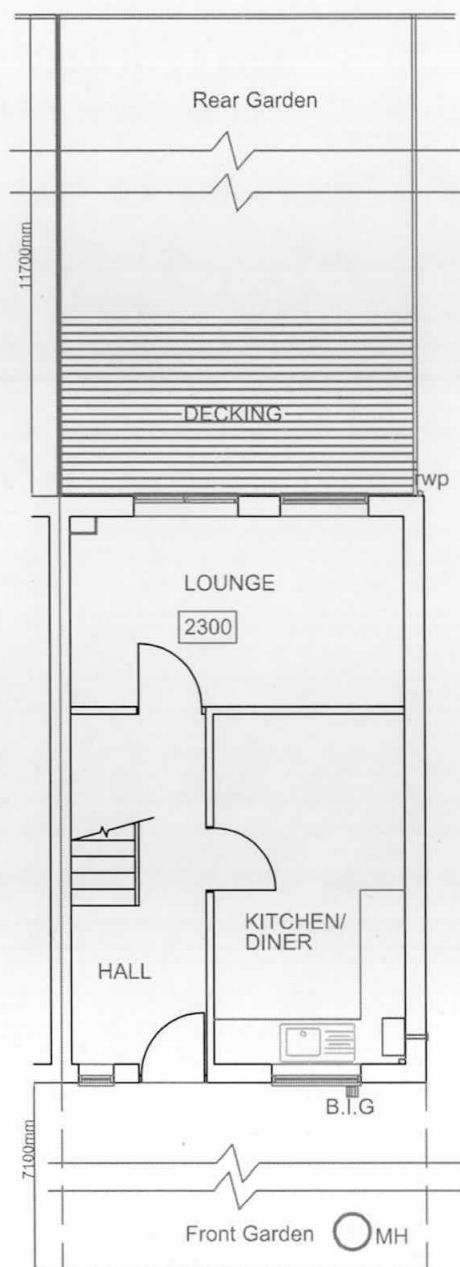

GROUND FLOOR AS EXISTING.

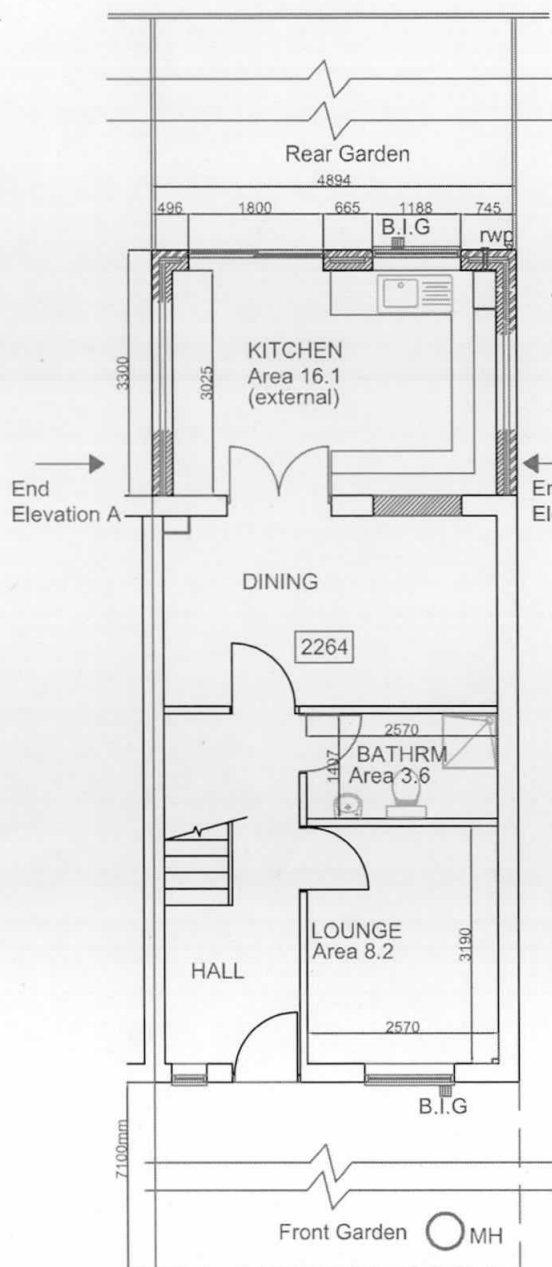


GROUND FLOOR AS PROPOSED

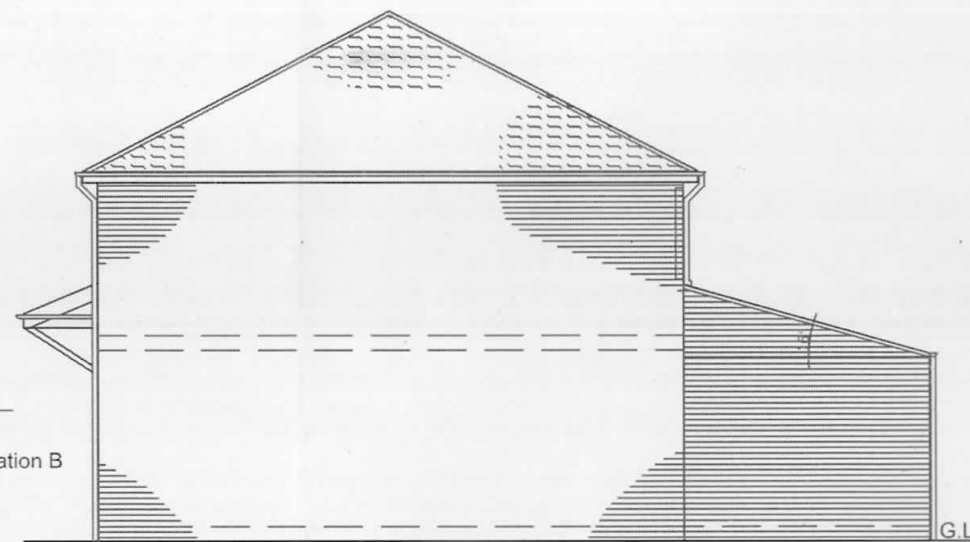

END ELEVATION 'B' AS PROPOSED



REAR ELEVATION

 

LOCATION PLAN
SCALE 1:1250



NOTES:

All dimensions and suitability of existing affected walls, lintels, beams and foundations to be checked on site prior to commencement of works.

WALLS::

External walls to proposed extension to be brickwork cavity walls to match existing..

WINDOWS

Windows to proposed extension to be upvc double glazed windows to match existing.

ROOF:

New roof to extension to match existing.



A	End Elevation B added as requested by Planning Dept.		June'16
	Rev	Notes	

Client Mr R.C.BAIN

Project: 90 TOLLGATE DRIVE
UB4 0NW

Title: PROPOSED SINGLE STOREY
REAR EXTENSION.

Scale: 1:100 @A3

Drg No: 90T/1A

Date: MAY 2016