



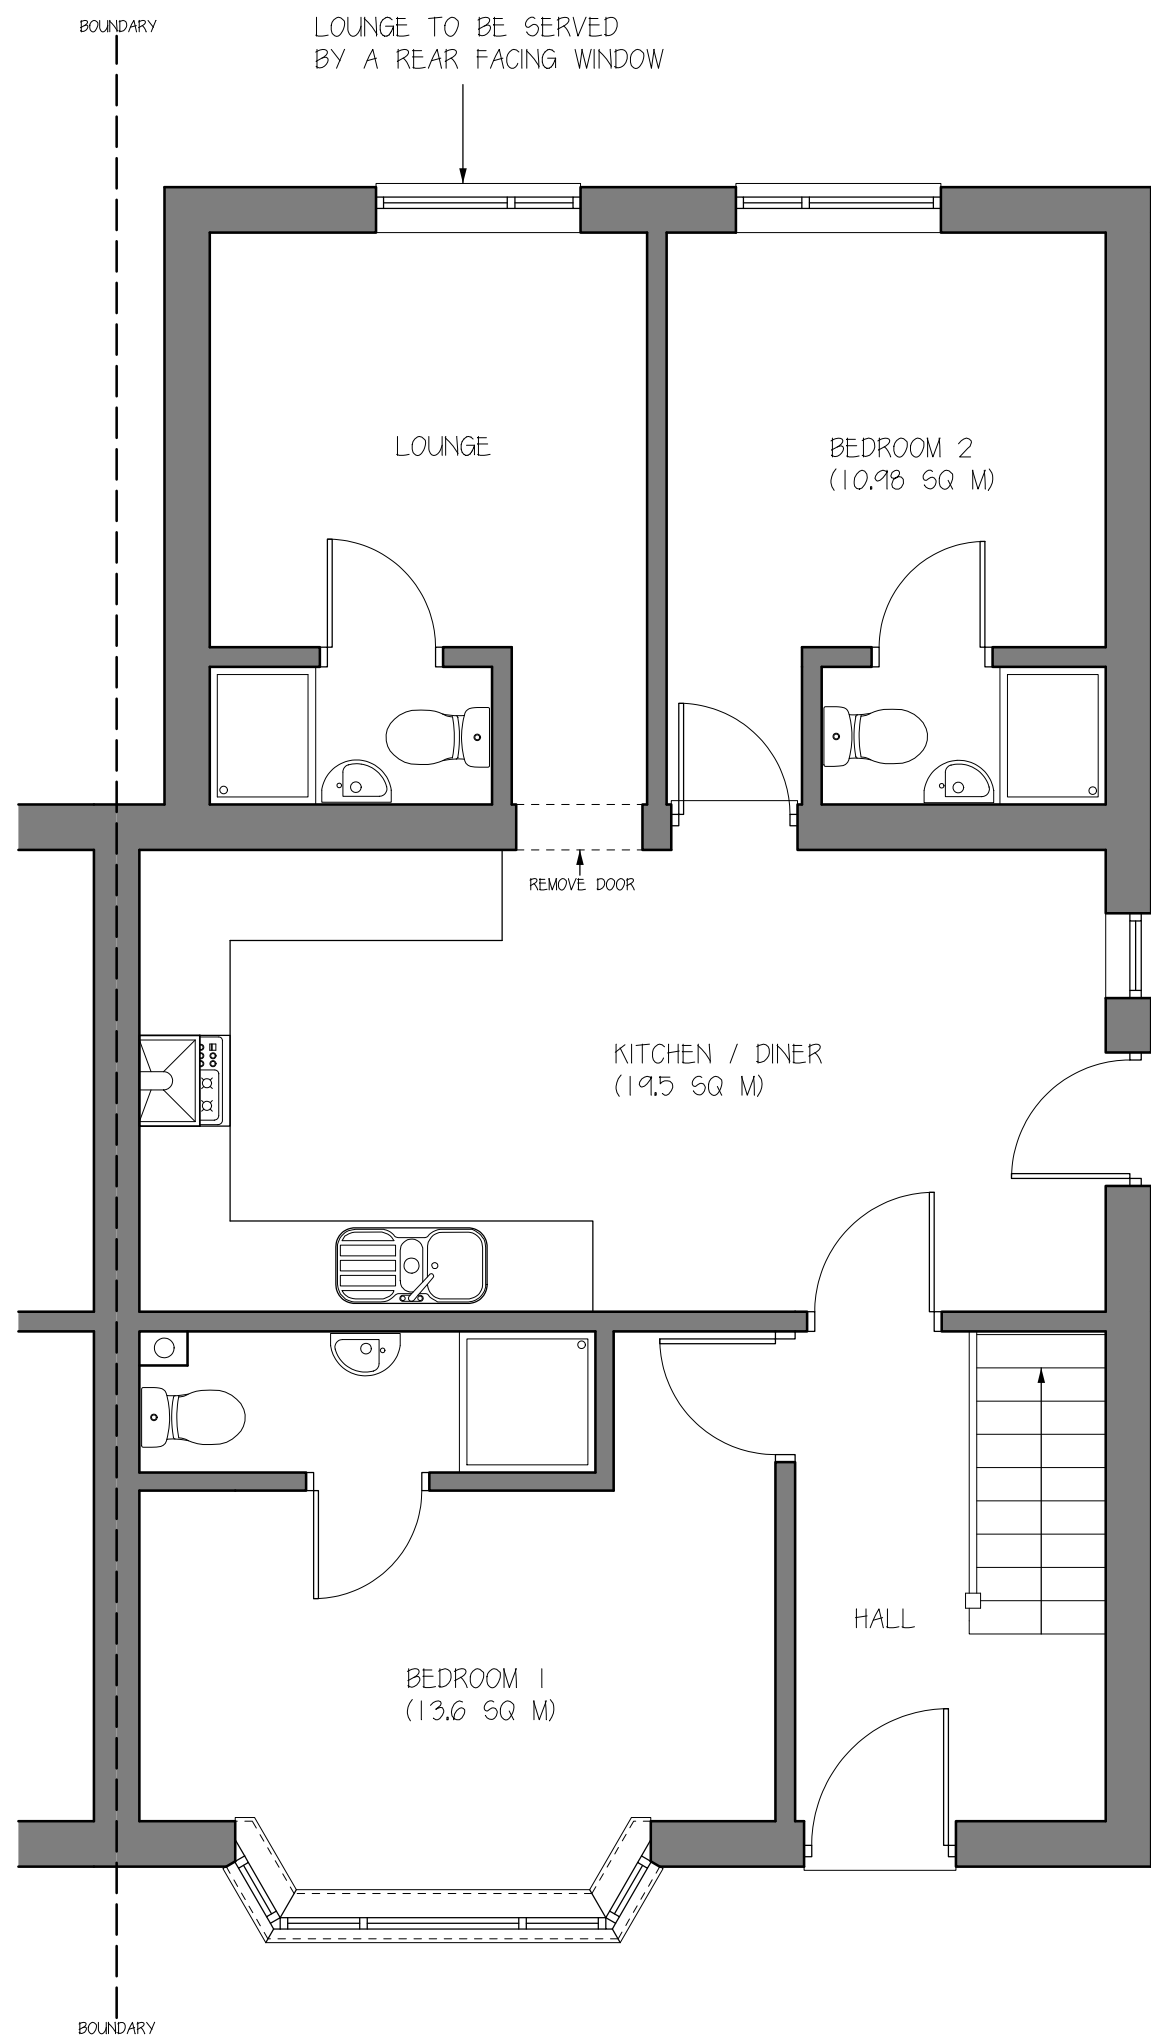

GROUND FLOOR PLAN - 1:50

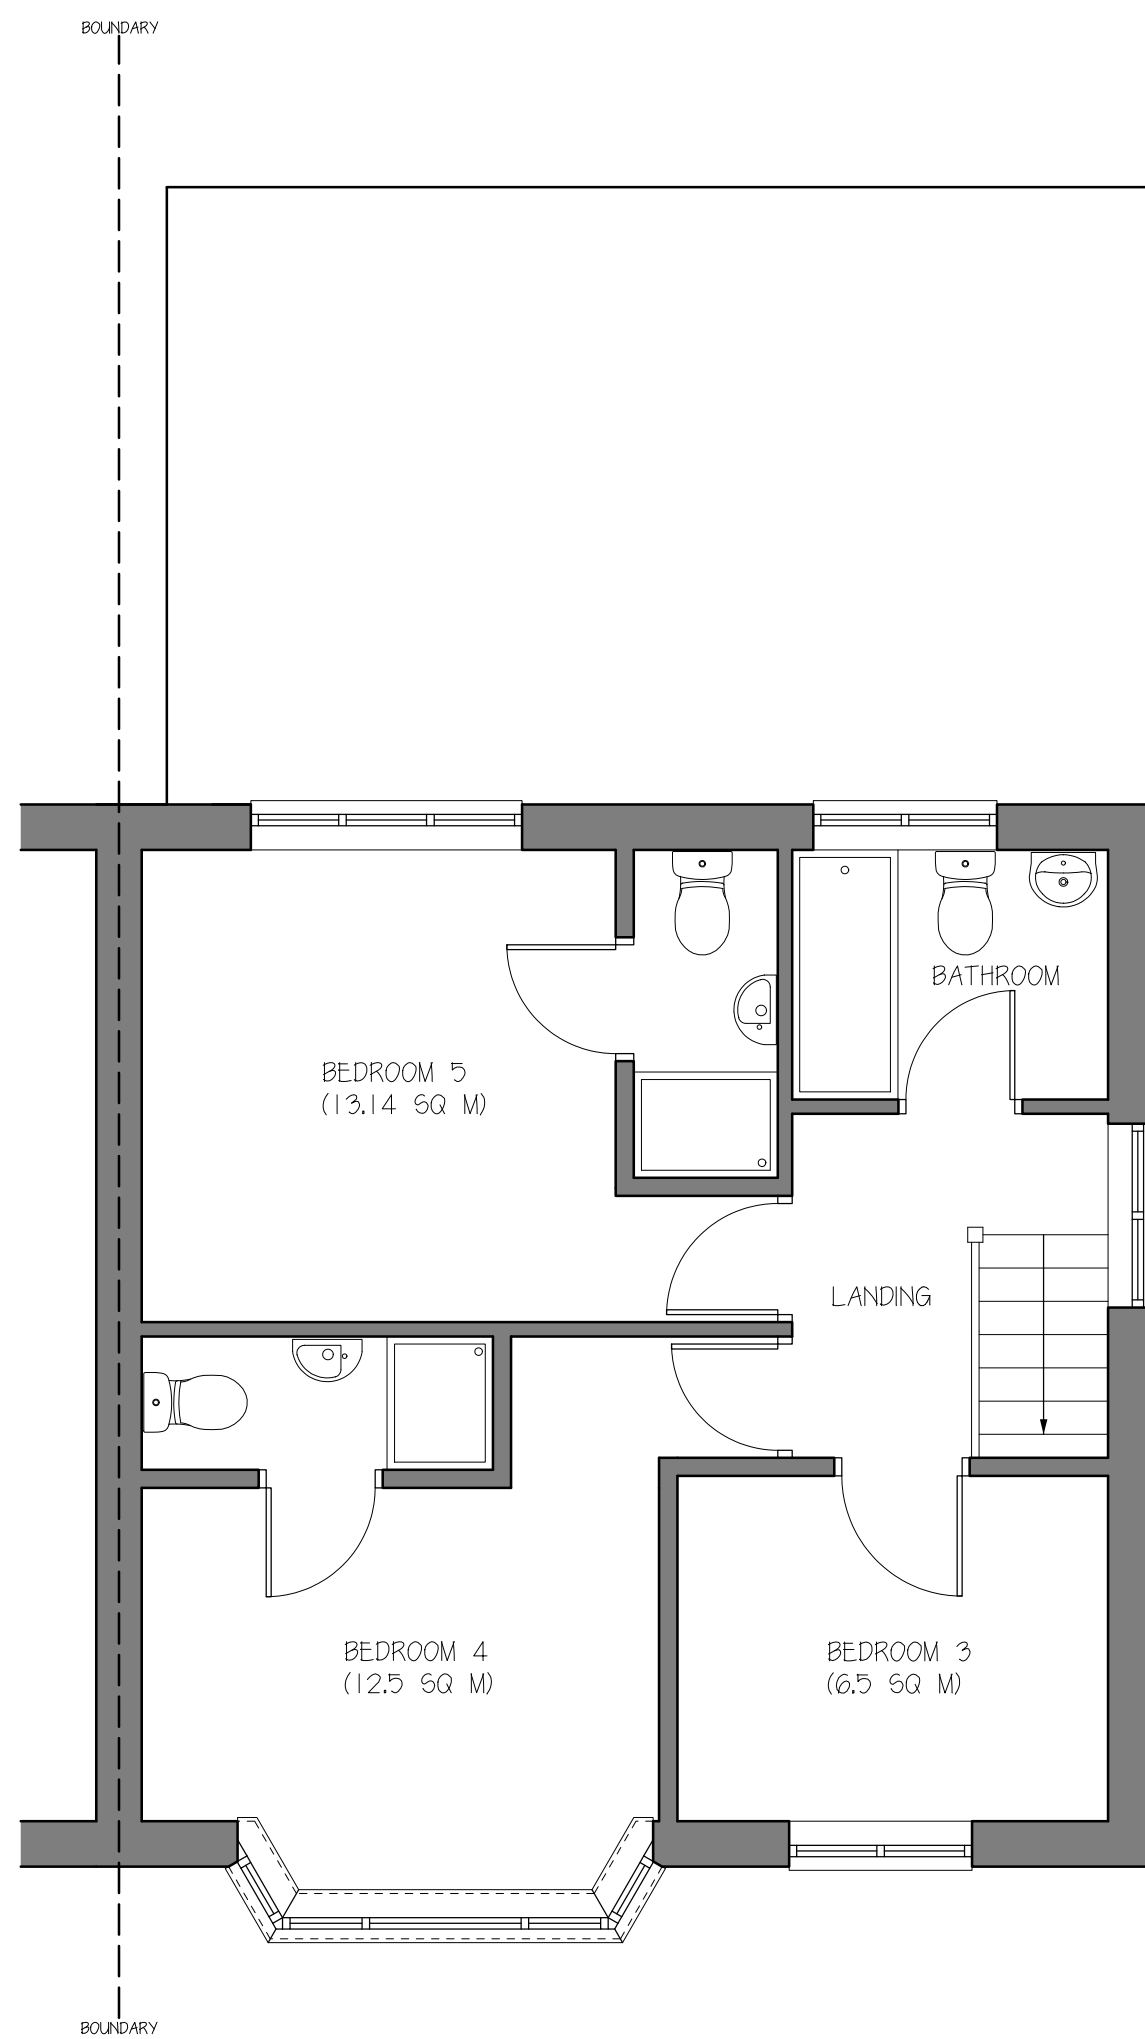


FIRST FLOOR PLAN - 1:50

SCHEDULE OF BEDROOMS:

BEDROOM 1 - 13.6 SQ M
BEDROOM 2 - 10.96 SQ M
BEDROOM 3 - 6.5 SQ M
BEDROOM 4 - 12.5 SQ M
BEDROOM 5 - 13.14 SQ M

GROUND FLOOR KITCHEN / DINER - 14.5 SQ M
GROUND FLOOR LOUNGE - 10 SQ M

FLOOR AREAS IN ACCORDANCE WITH THE HOUSING ACT

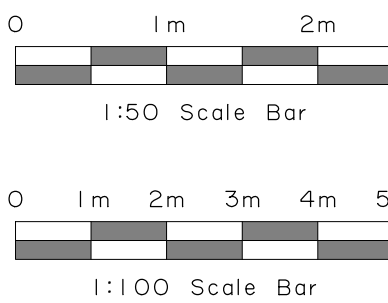

DO NOT SCALE FROM THIS PLAN. ALL DIMENSIONS & LEVELS ARE TO BE CHECKED ON SITE. ANY DISCREPANCIES ARE TO BE REPORTED IMMEDIATELY UPON DISCOVERY. THIS DRAWING IS FOR THE PURPOSE OF PLANNING PERMISSION & BUILDING REGULATIONS. AUTHORIZED DESIGNS LTD TAKES NO RESPONSIBILITY OR LIABILITY FOR ANY RELIANCE PLACED UPON OR USE MADE OF THIS DOCUMENT BY ANYONE FOR PURPOSES OTHER THAN FOR PLANNING AND BUILDING CONTROL APPROVAL. IT IS THE RESPONSIBILITY OF THE CLIENT TO RESOLVE ANY AND ALL MATTERS REGARDING THE PARTY WALL ACT 1996.

AUTHORIZED DESIGNS LTD CONFIRM THAT THESE PLANS HAVE BEEN PREPARED TAKING ACCOUNT OF THE CDM 2015 REGULATIONS AS FAR AS THEY RELATE TO THE DESIGNERS AND PRINCIPAL DESIGNERS DUTIES FOR THE PRE CONSTRUCTION PHASE FOR THE PURPOSE OF ACHIEVING PLANNING AND BUILDING REGULATION APPROVAL. THE CLIENT OR CLIENTS SUCCESSORS WILL BE REQUIRED TO COMPLY WITH THEIR OWN RESPONSIBILITIES AND DUTIES RELATING TO THE PRE CONSTRUCTION AND CONSTRUCTION PHASE SHOULD THE PROPOSALS PROGRESS FURTHER.

No.	Date	By	Contents
-----	------	----	----------

Revisions

Drawing Title
Existing Floor Plans (no changes proposed)

Project
Conversion to a 5 bedroom House in
Multiple Occupation (Gai Generis)
(maximum occupation by 6 persons)

Scale	Date	Drawn by
1:50	May 2018	SD

Client Details
Mr & Mrs Kaur
31 Morello Avenue
Uxbridge
UB8 3ES

Dwg.No.	Rev.
MA PA 01	B

NO INTERNAL OR EXTERNAL CHANGES ARE PROPOSED

THESE FLOOR PLANS ARE THE EXISTING AND PROPOSED FLOOR PLANS