


MICHAEL OAKES ARCHITECTS LTD.



Michael Oakes (Director) B.A. Hons Arch, Dipl. Arch, Registered Architect
Liam Whitfield B.A. Hons Arch, M.A. Arch

REGISTERED ARCHITECTS, DESIGNERS + ILLUSTRATORS

Telephone: 01895 235089 - E-mail: michaeloakesarchitect@googlemail.com

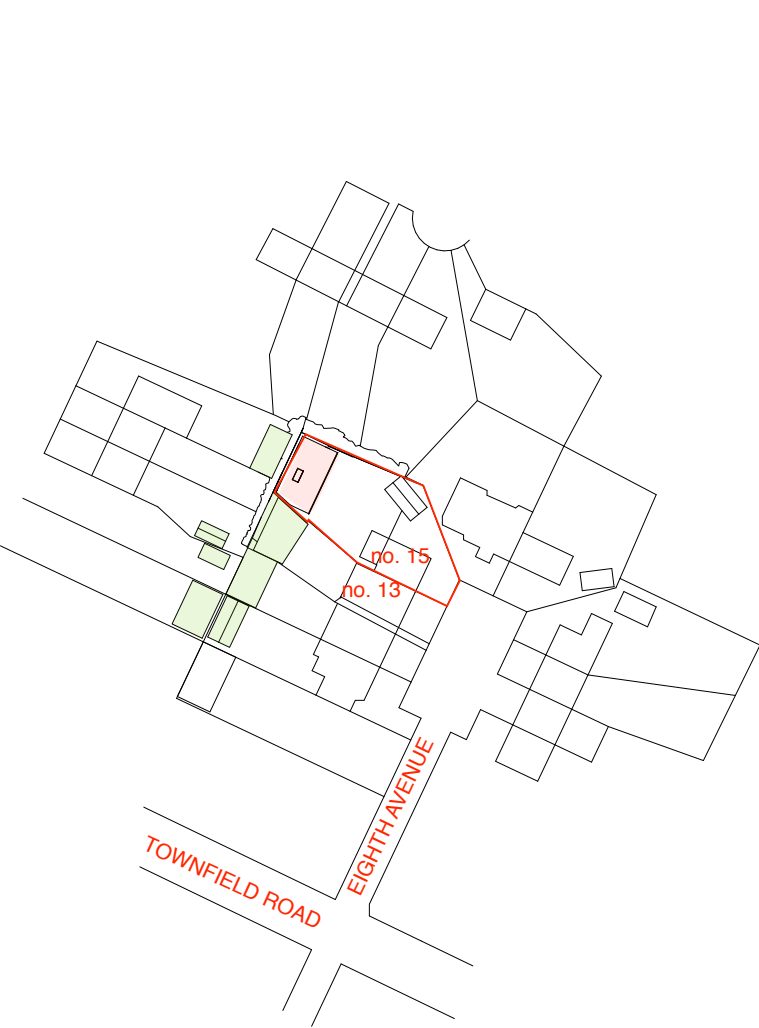

Site Location Plan

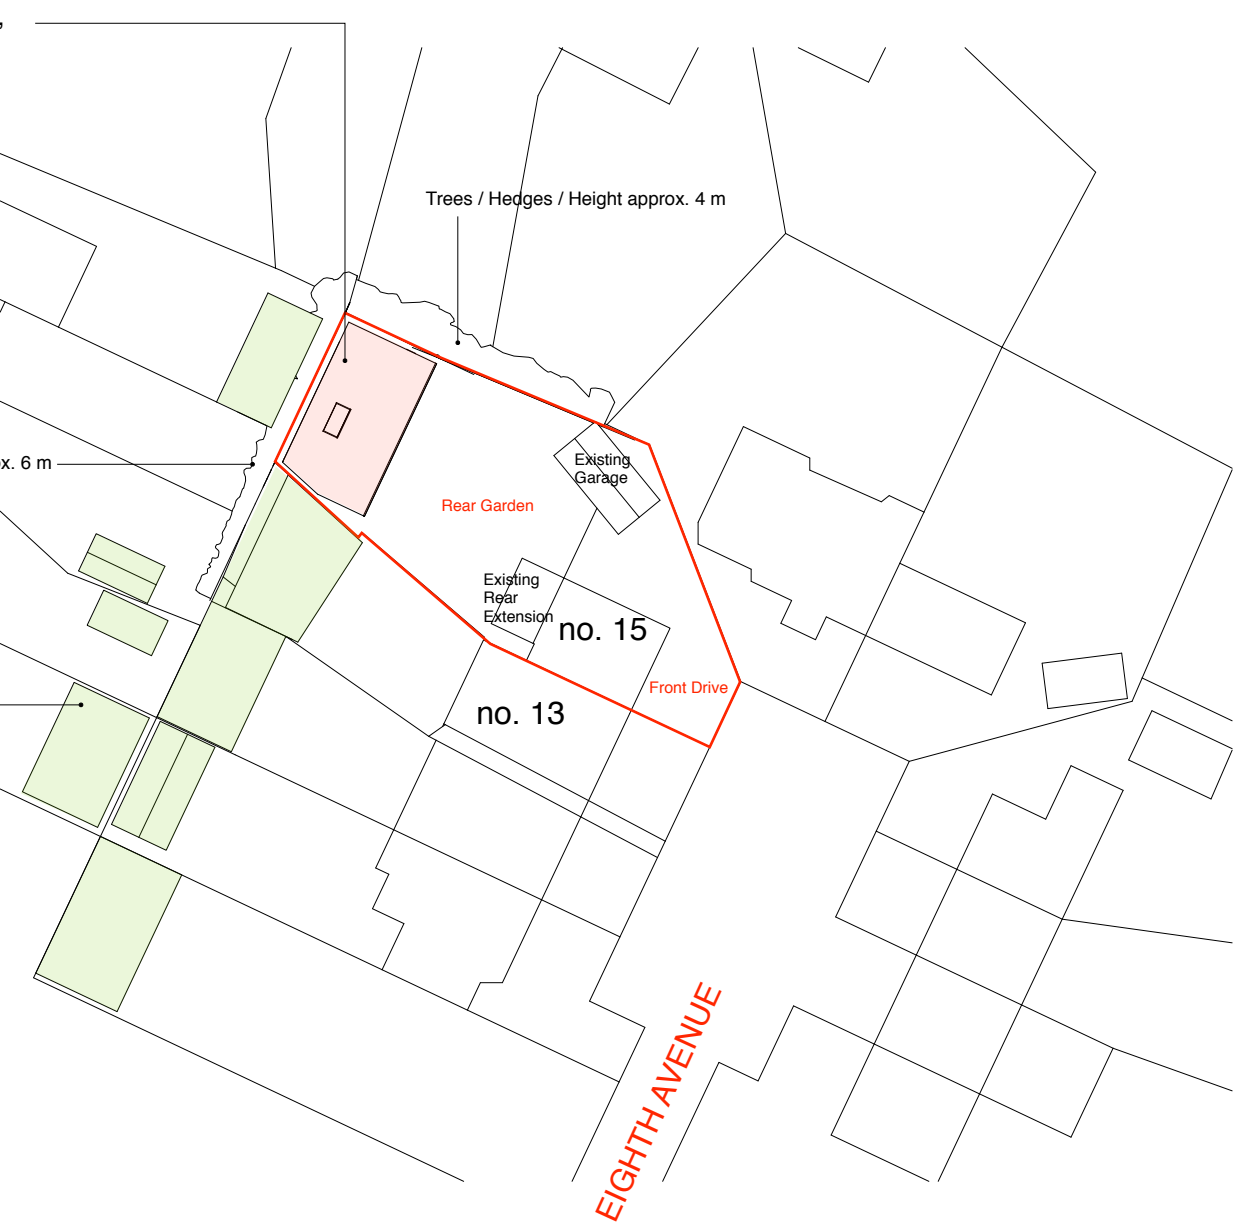 

Block Plan



Address	Client	Date
15 Eighth Avenue, Hayes, UB3 2EU	Manjit Singh Sahota	August 2018

Drawing Title

Location + Block Plan

Project no. / Stage /	Drawing no. / Revision
0181- PLA-	50_A
Revision notes:	Drawn by: IR
A - First Issue	

Lawful development application for an outbuilding


MICHAEL OAKES ARCHITECTS LTD.

Michael Oakes (Director) B.A. Hons Arch, Dipl. Arch, Registered Architect
Liam Whitfield B.A. Hons Arch, M.A. Arch


REGISTERED ARCHITECTS, DESIGNERS + ILLUSTRATORS

Telephone: 01895 235089 - E-mail: michaeloakesarchitect@googlemail.com

Note:
Small karate dojo/gym room (suitable for the use of
the family, eg 3 practitioners training at the same time)

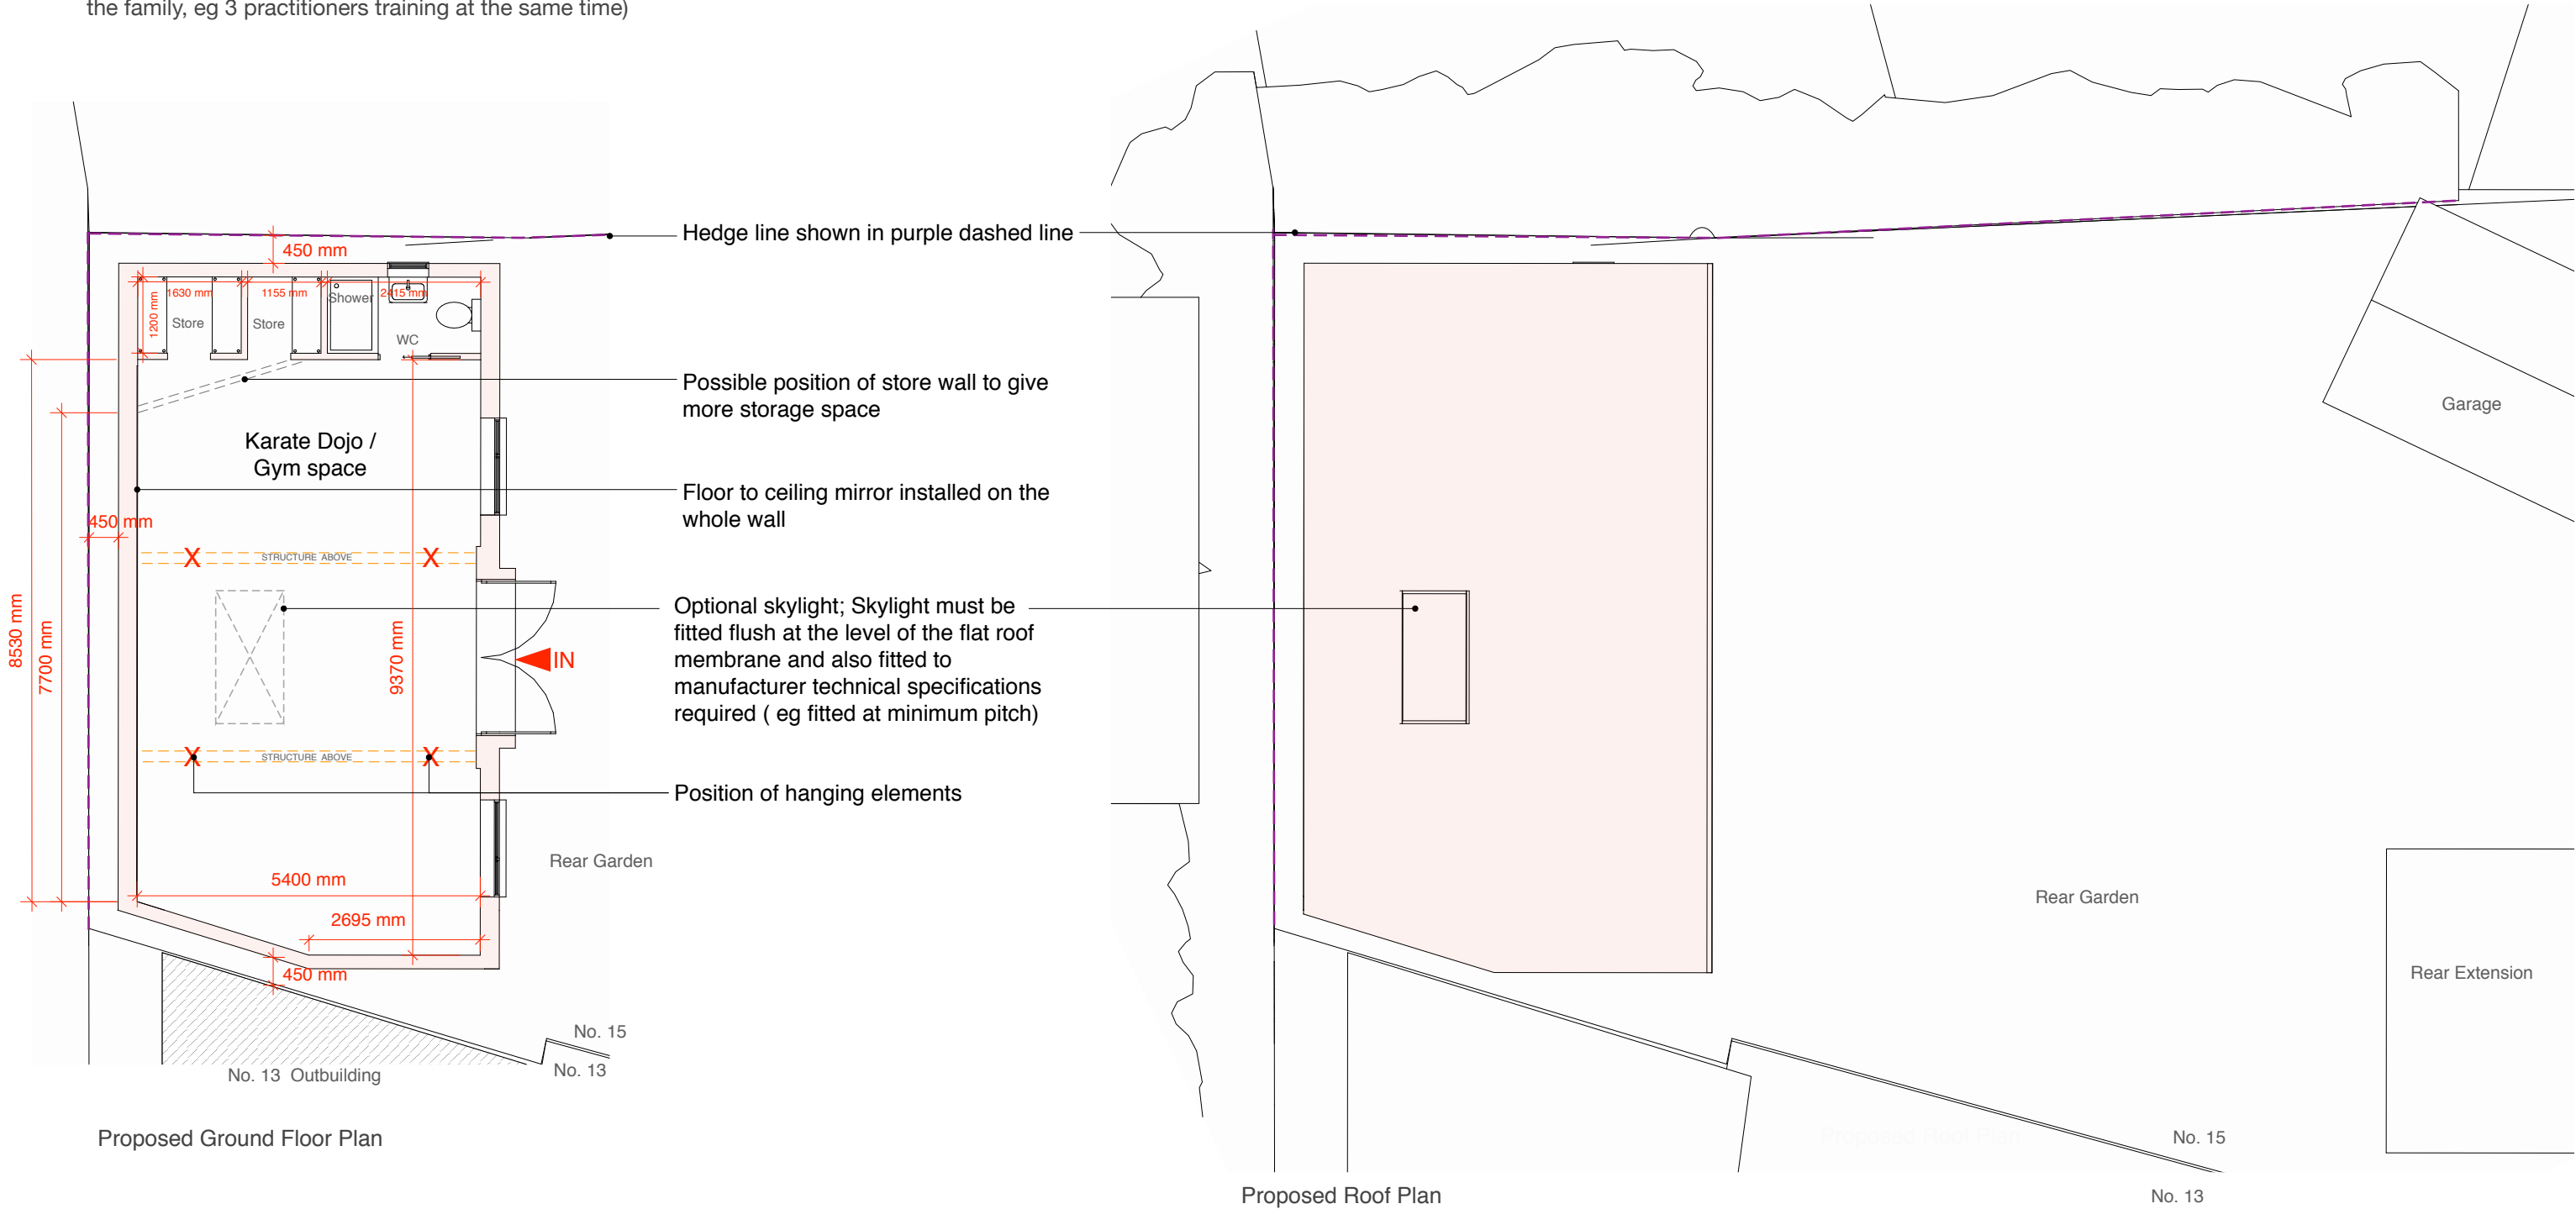

Address 15 Eighth Avenue, Hayes, UB3 2EU
Client Manjit Singh Sahota
Date August 2018

 

Drawing Title
Proposed
Floor Plans

Project no. / Stage / Drawing no. / Revision
0181- PLA- **51_B**
Revision notes: Drawn by: IR




Lawful development application for an outbuilding

MICHAEL OAKES ARCHITECTS LTD.

Michael Oakes (Director) B.A. Hons Arch, Dipl. Arch, Registered Architect
Liam Whitfield B.A. Hons Arch, M.A. Arch

REGISTERED ARCHITECTS, DESIGNERS + ILLUSTRATORS

Telephone: 01895 235089 - E-mail: michaeloakesarchitect@googlemail.com

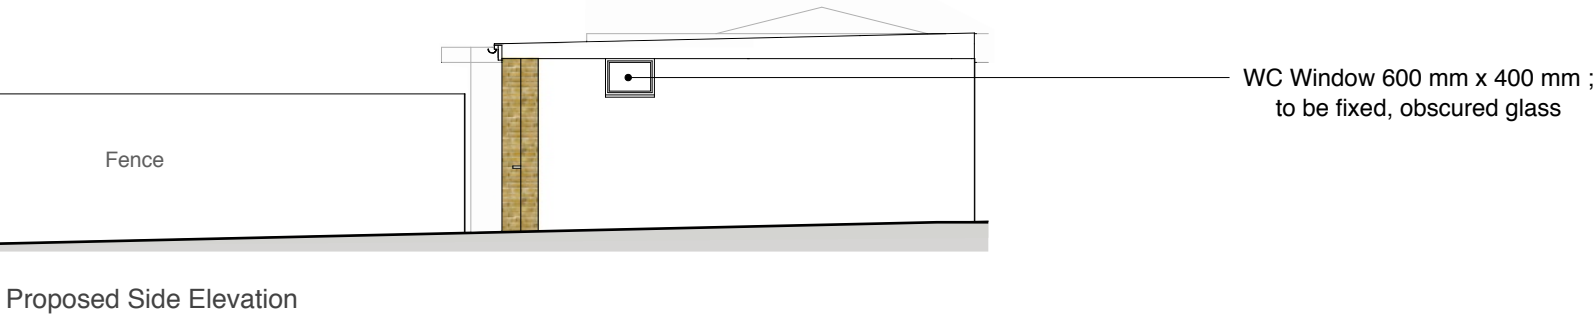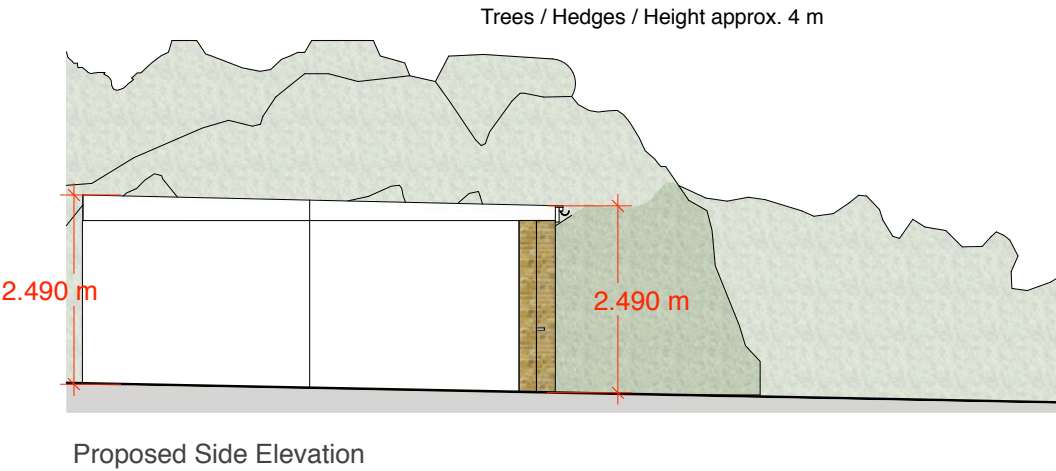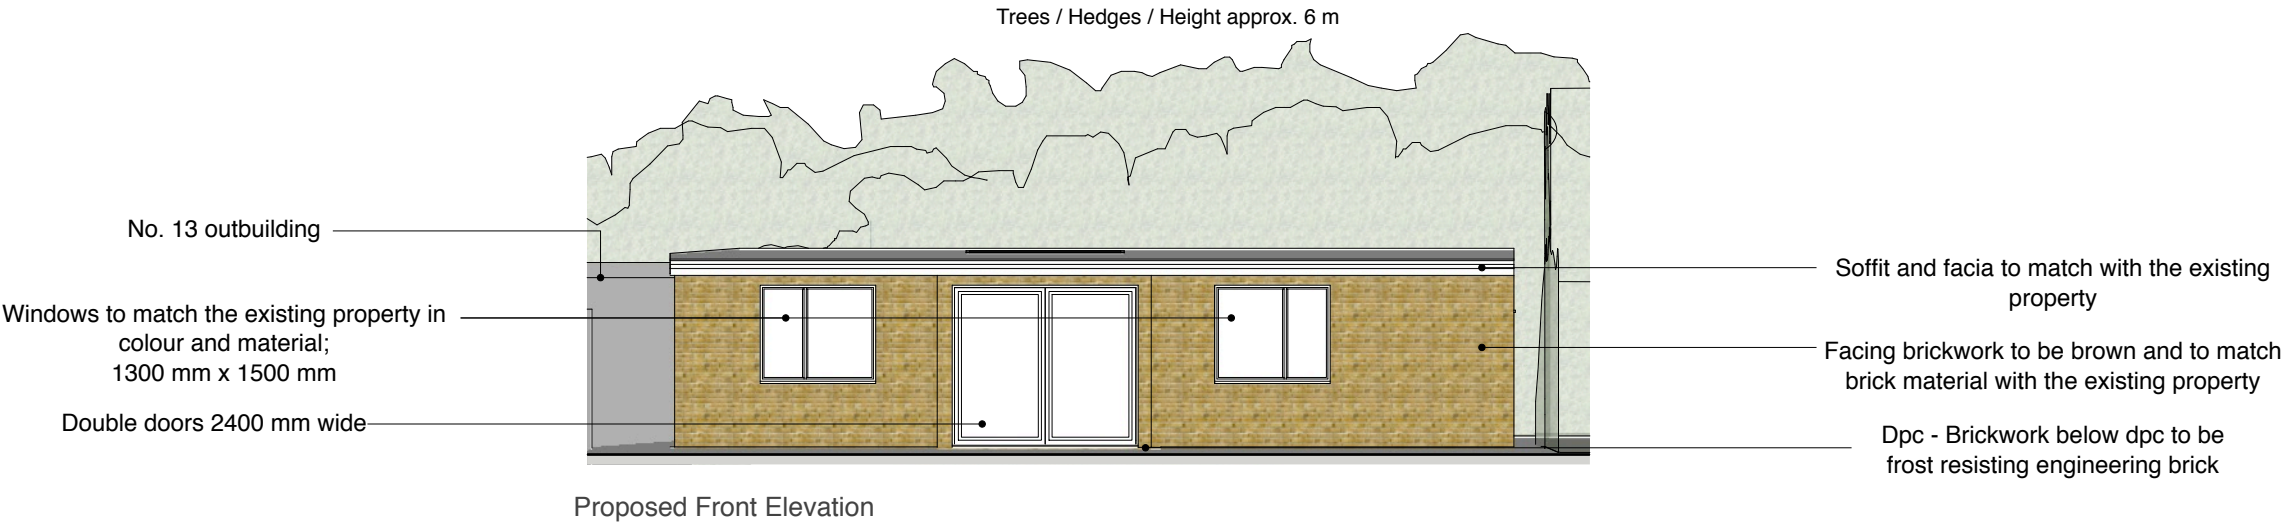

Address Client Date
15 Eighth Avenue, Hayes, Manjit Singh Sahota August 2018
UB3 2EU

1:100 @ A3
0 1 2 3 4 5 10m

Drawing Title
Proposed Elevations

Lawful development application for an outbuilding

Project no. / Stage / Drawing no. / Revision
0181- PLA- 52_A
Revision notes: Drawn by: IR
A - First Issue

MICHAEL OAKES ARCHITECTS LTD.

Michael Oakes (Director) B.A. Hons Arch, Dipl. Arch, Registered Architect
Liam Whitfield B.A. Hons Arch, M.A. Arch

REGISTERED ARCHITECTS, DESIGNERS + ILLUSTRATORS
Telephone: 01895 235089 - E-mail: michaeloakesarchitect@googlemail.com

No. 13 outbuilding



Proposed 3D views of the outbuilding

No. 13 outbuilding



Karate/ dojo/ gym for family use,
incidental to the use of the existing
house

Address	Client	Date
15 Eighth Avenue, Hayes, UB3 2EU	Manjit Singh Sahota	August 2018

Drawing Title
Proposed 3D Views

Lawful development application for an outbuilding

Project no. / Stage /	Drawing no. / Revision
0181- PLA-	53_A
Revision notes:	Drawn by: IR
A - First Issue	

MICHAEL OAKES ARCHITECTS LTD.

Michael Oakes (Director) B.A. Hons Arch, Dipl. Arch, Registered Architect
Liam Whitfield B.A. Hons Arch, M.A. Arch

REGISTERED ARCHITECTS, DESIGNERS + ILLUSTRATORS

Telephone: 01895 235089 - E-mail: michaeloakesarchitect@googlemail.com



Note: Normal extent of public dojo
for comparison to show how much
larger a dojo room would be



Address	Client	Date
15 Eighth Avenue, Hayes, UB3 2EU	Manjit Singh Sahota	August 2018

Drawing Title
Research Karate Dojo spaces

Lawful development application for an outbuilding

Project no. / Stage /	Drawing no. / Revision
0181- PLA-	54_A
Revision notes:	Drawn by: IR
A - First Issue	