




NOTES:
All dimensions must be checked on site and not scaled from this drawing.

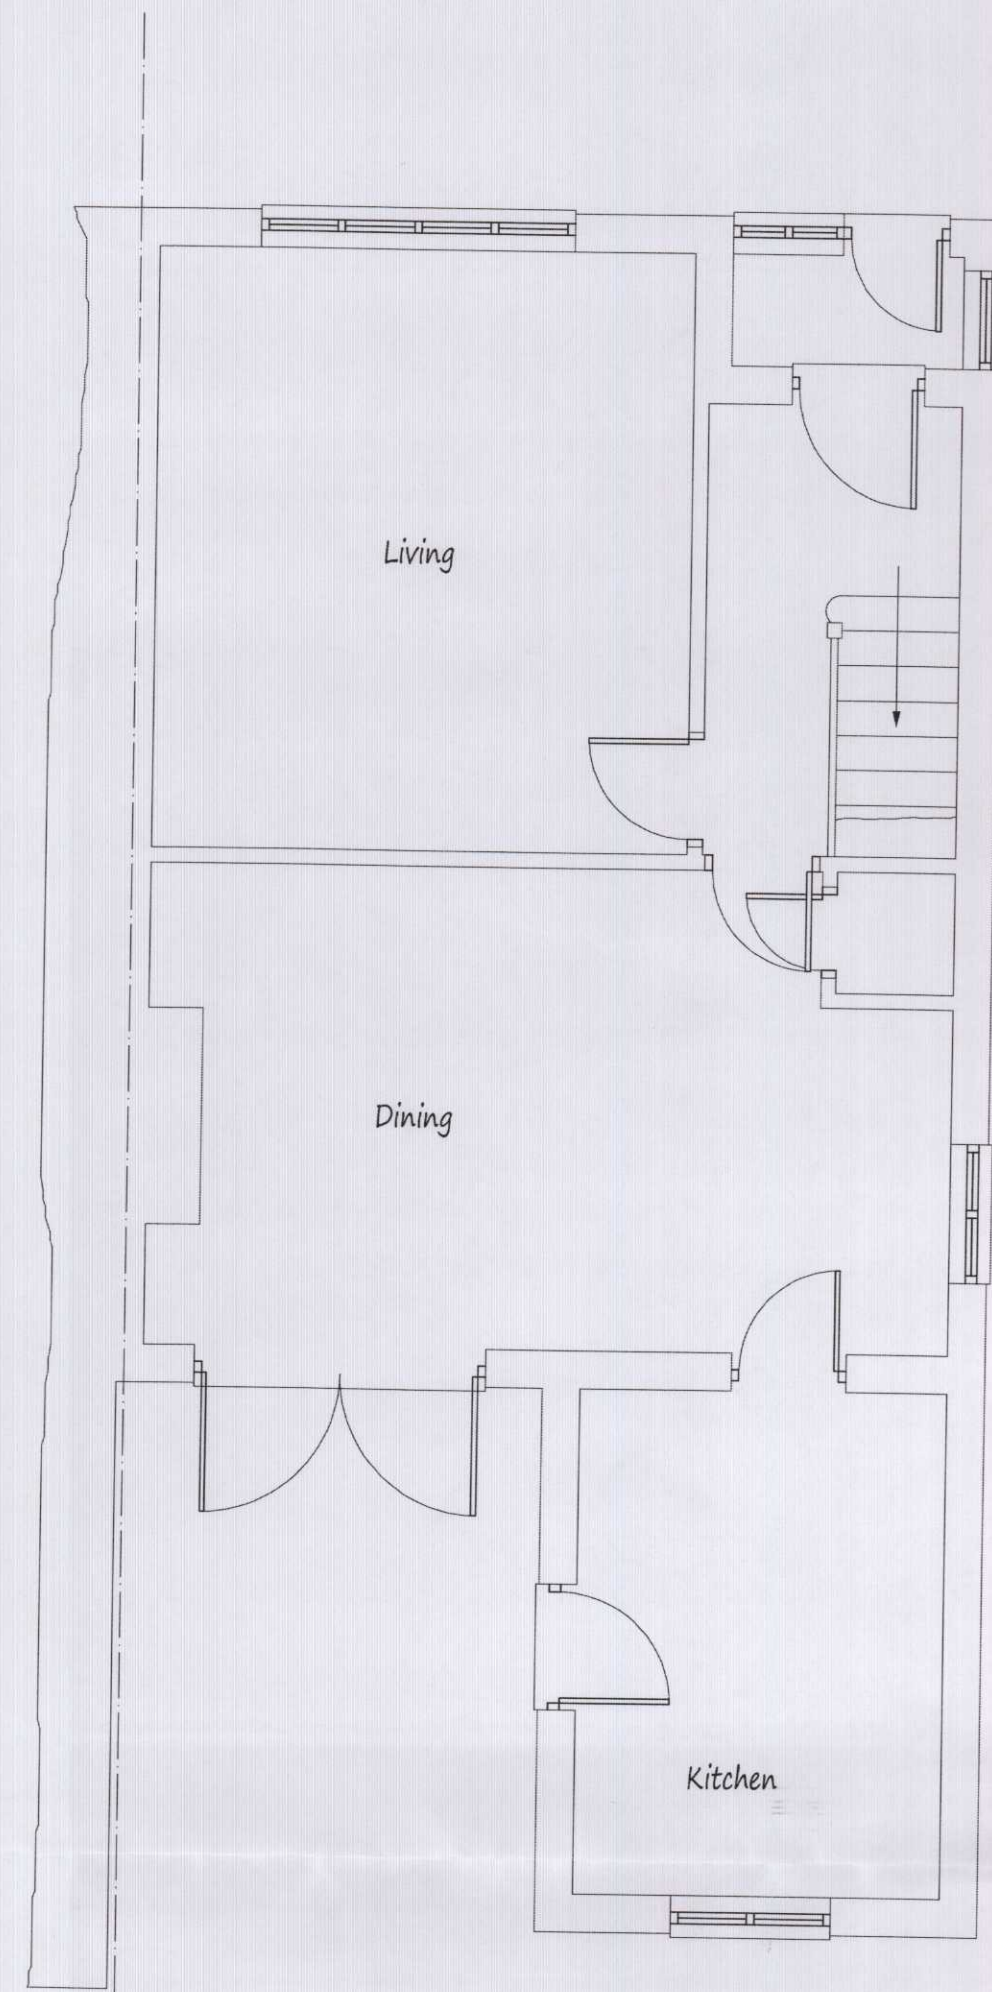


Existing Ground Floor Plan

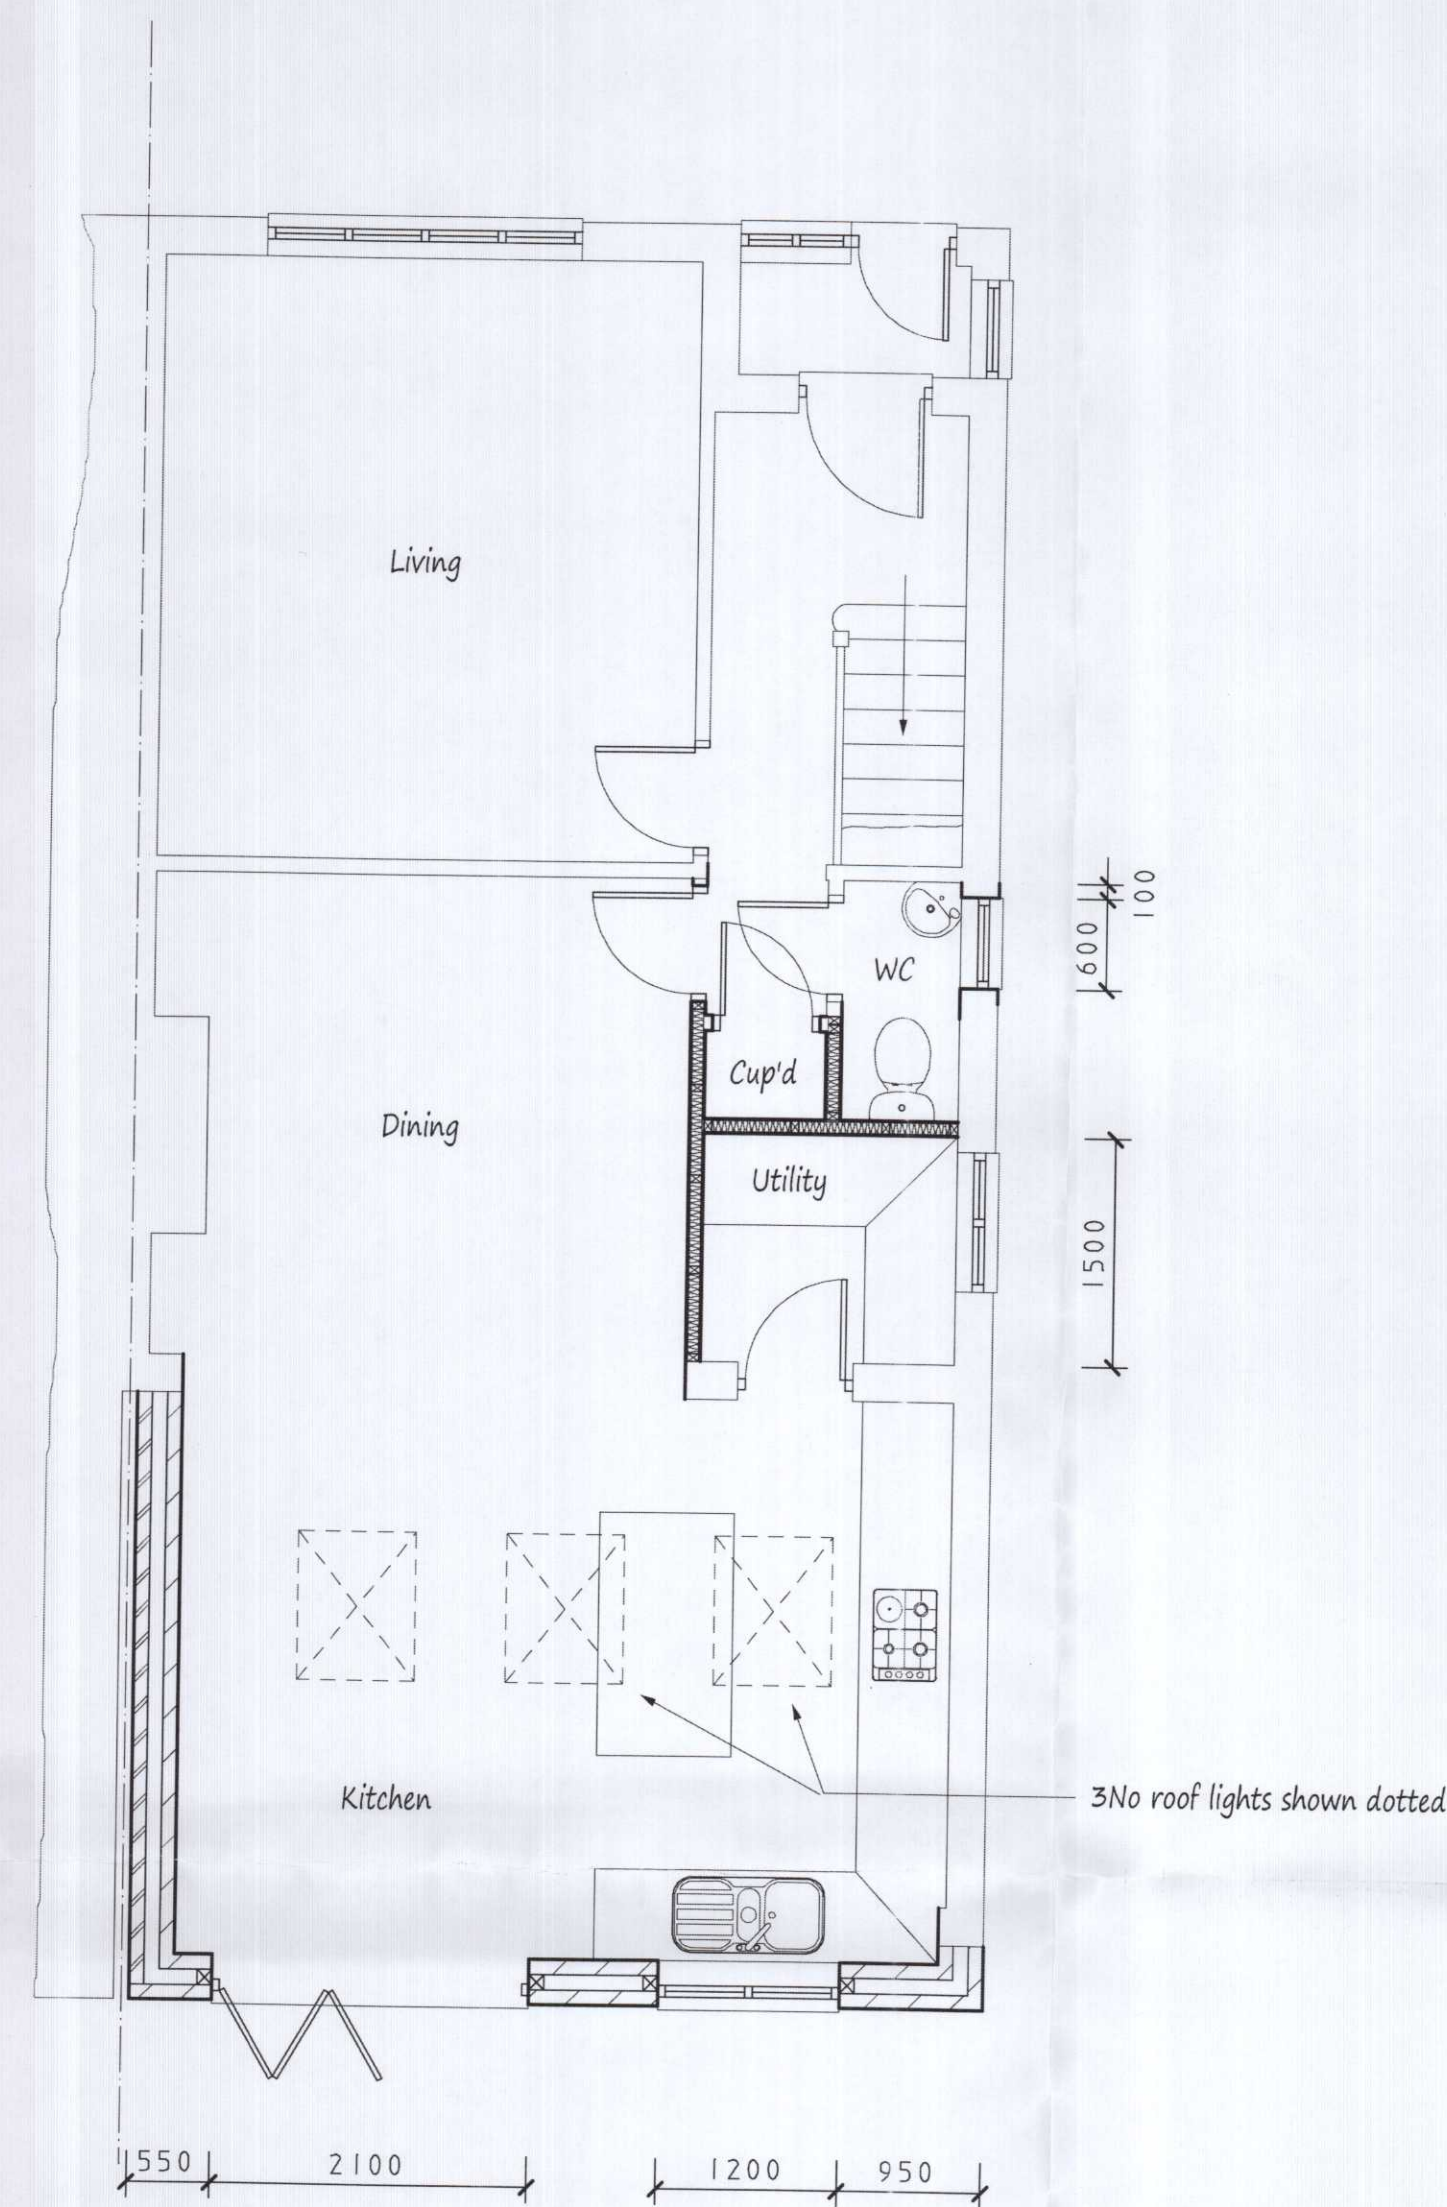

Proposed Ground Floor Plan

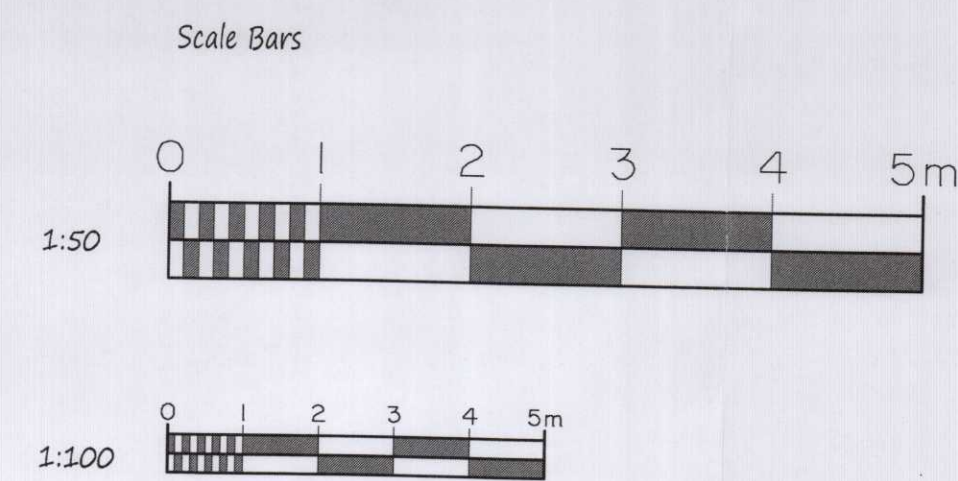


Proposed Elevations - All Materials to Match Existing

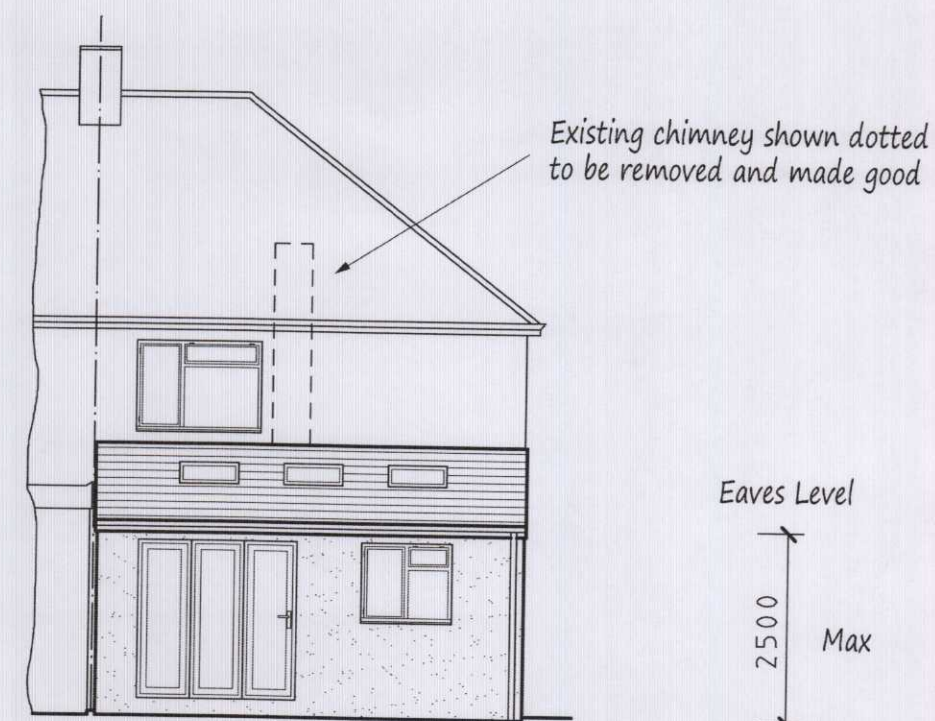


Rear Elevation

Eaves Level
2500 Max
Ground Level

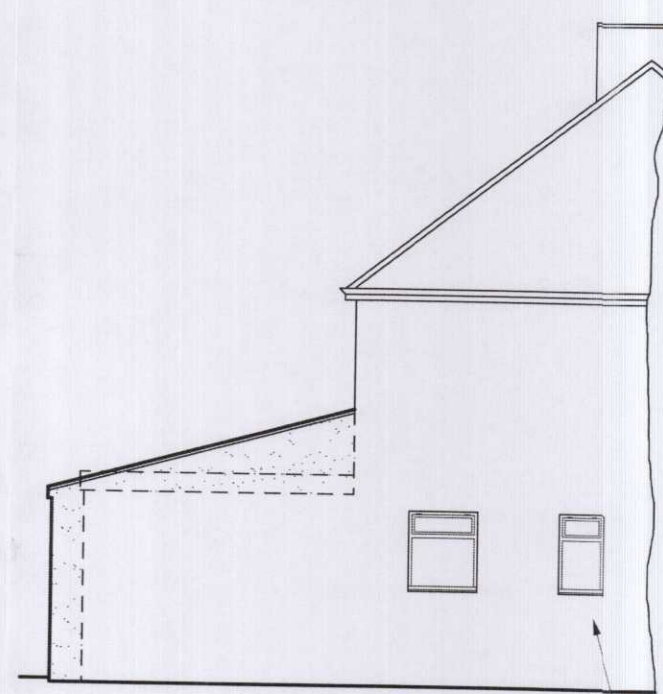


Side Elevation

New side window to be obscurely glazed and non operable up to 1.7m above FFL

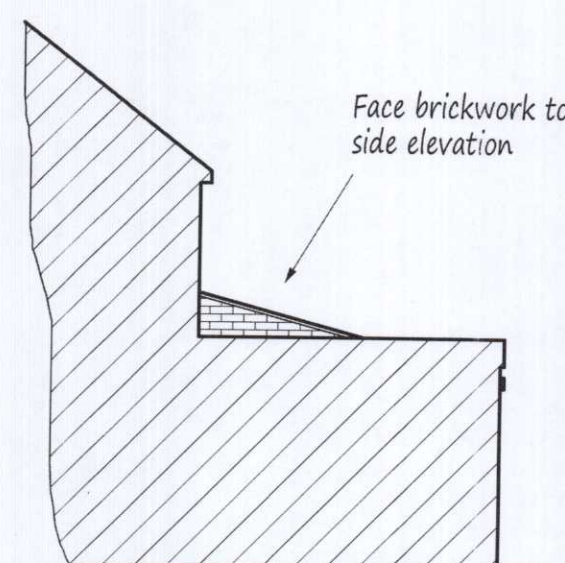

Side Elevation

Top of roof
4000 Max
Ground Level

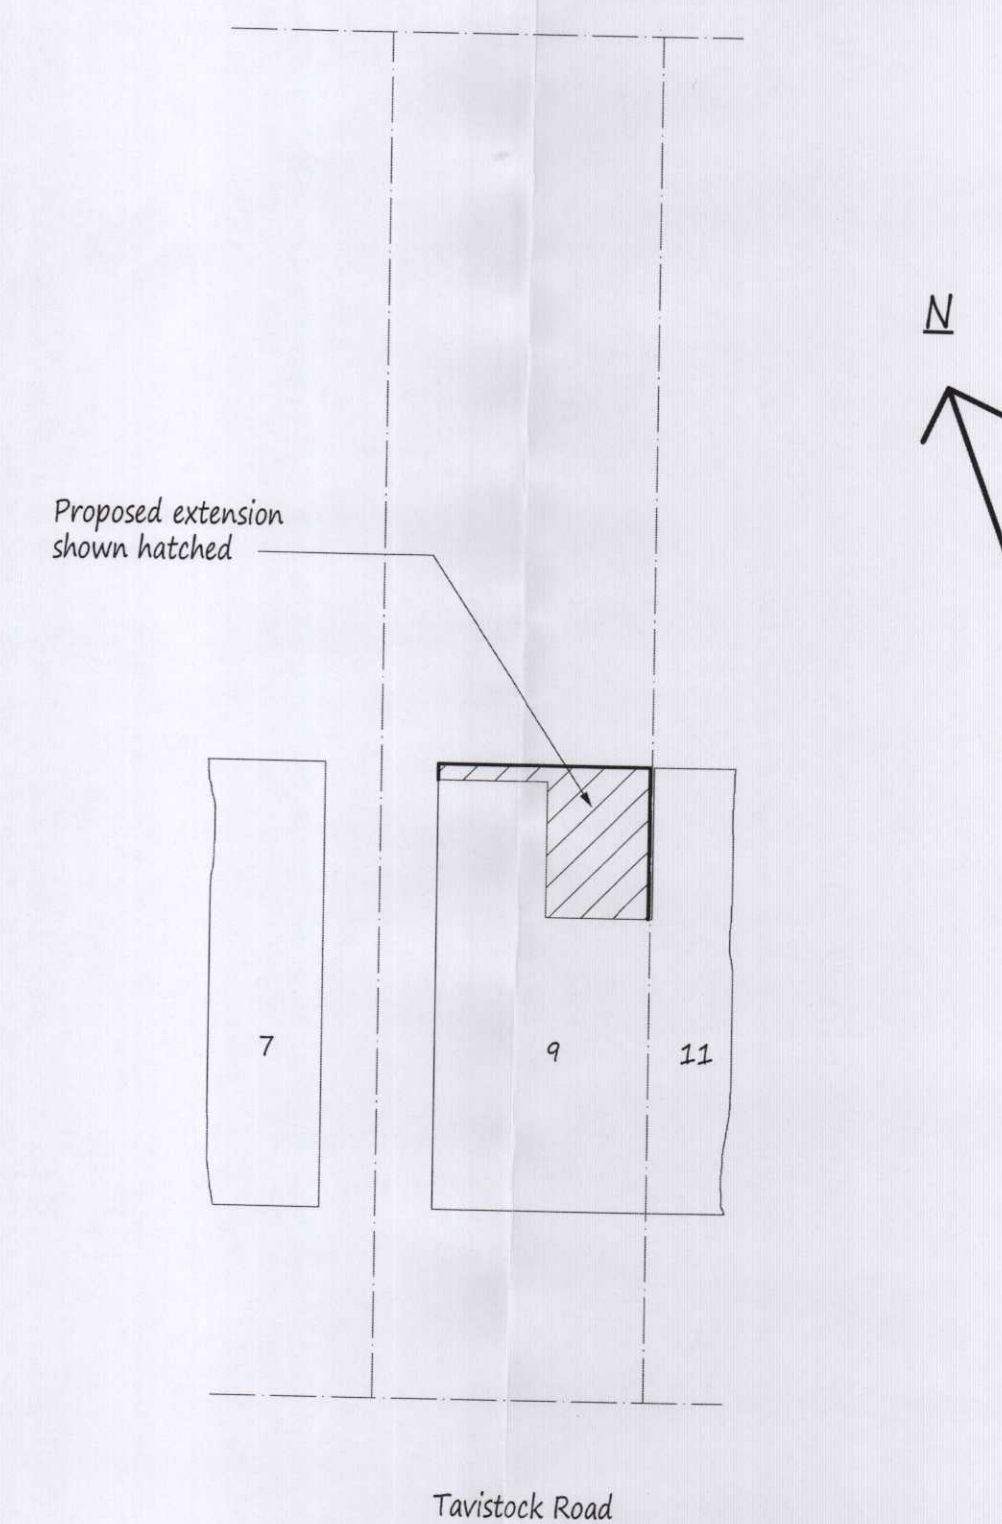

Site Plan scale 1:200

A	Date	Revisions

Copyright
G.E. Pottle & Co.
Building Design &
Management Services

Suite B
128 Manor Way
Ruislip
Middlesex
HA4 8HR

Tel: 01895 622800
Fax: 01895 622900
www.planning-pottle.co.uk

Client
Mr & Mrs Sheehan

Job Title
9 Tavistock Road
Ickenham
Middlesex



Drawing Title
Proposed Single Storey Rear
Extension.

Scale
1:50, 100, 200

Date
June 2016

Drawn by
MDP

Drp No.
3747/01