



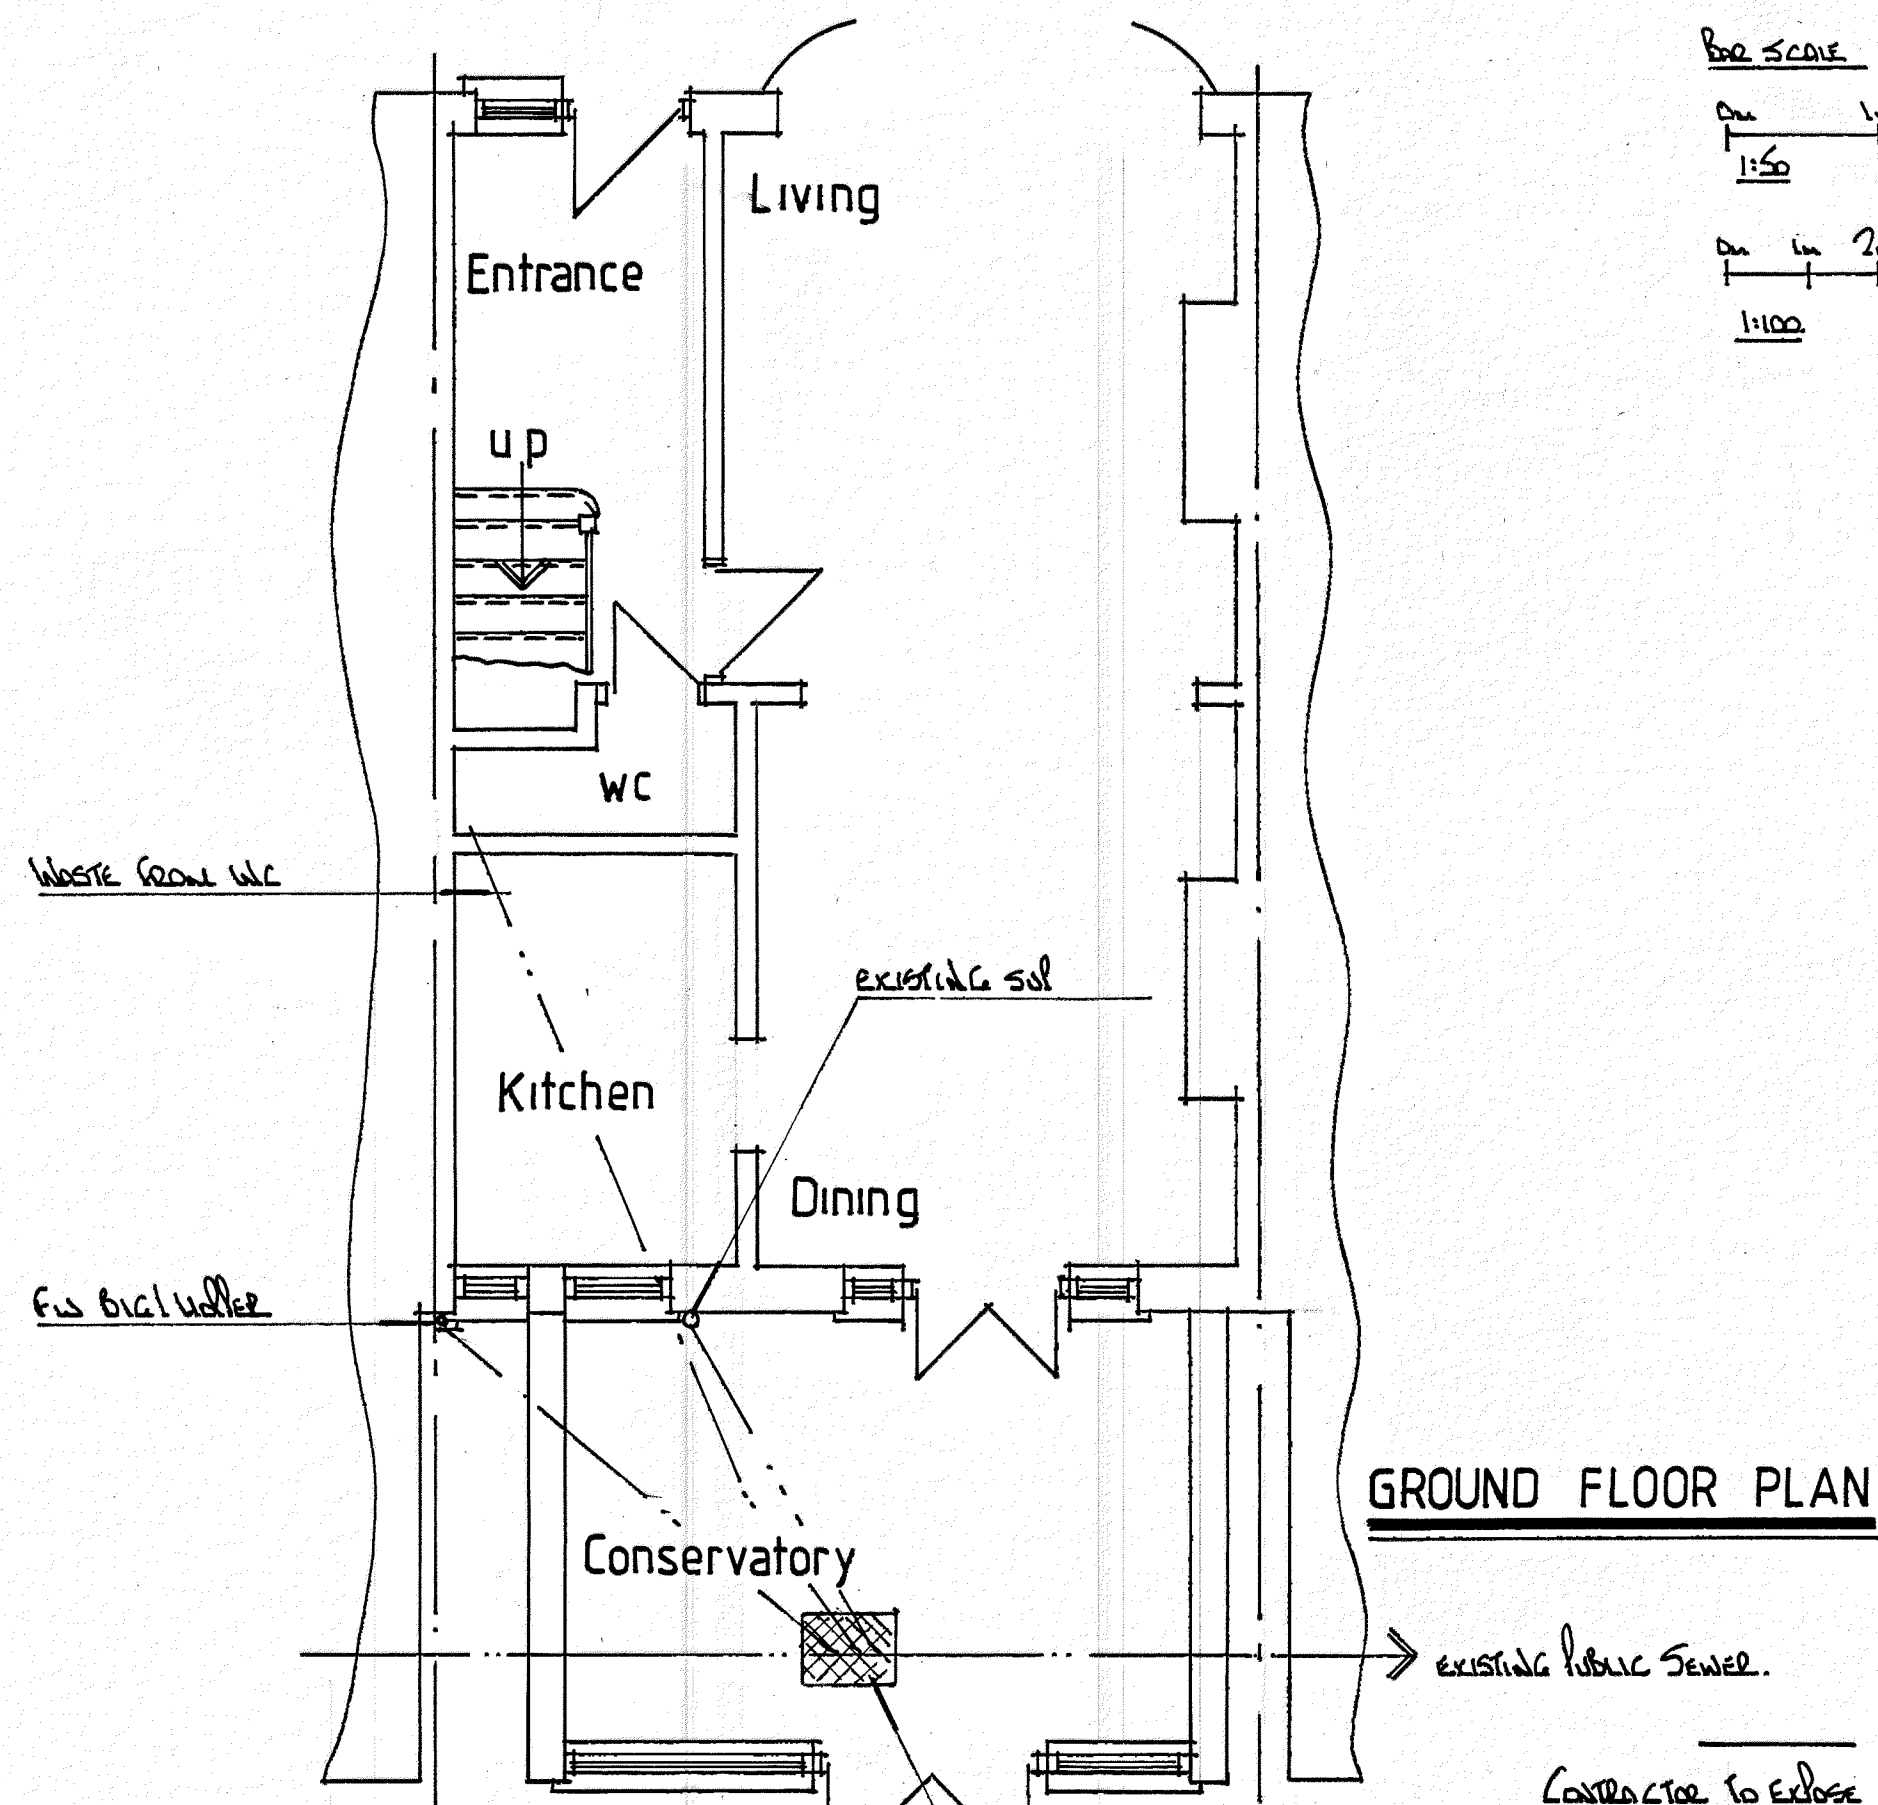


GROUND FLOOR PLAN

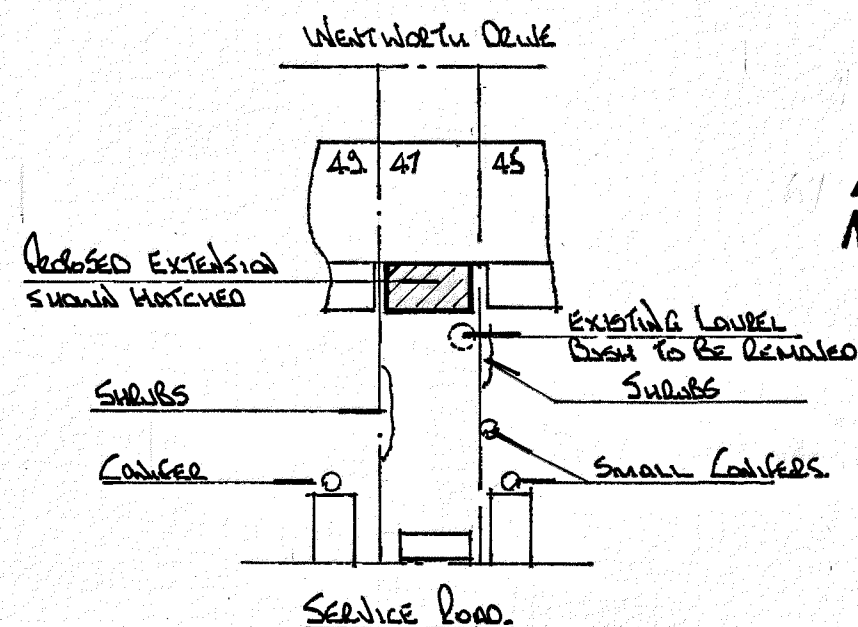


SITE PLAN scale 1:500


THIS DRAWING TO BE READ
IN CONJUNCTION WITH DRG
No 4617/02

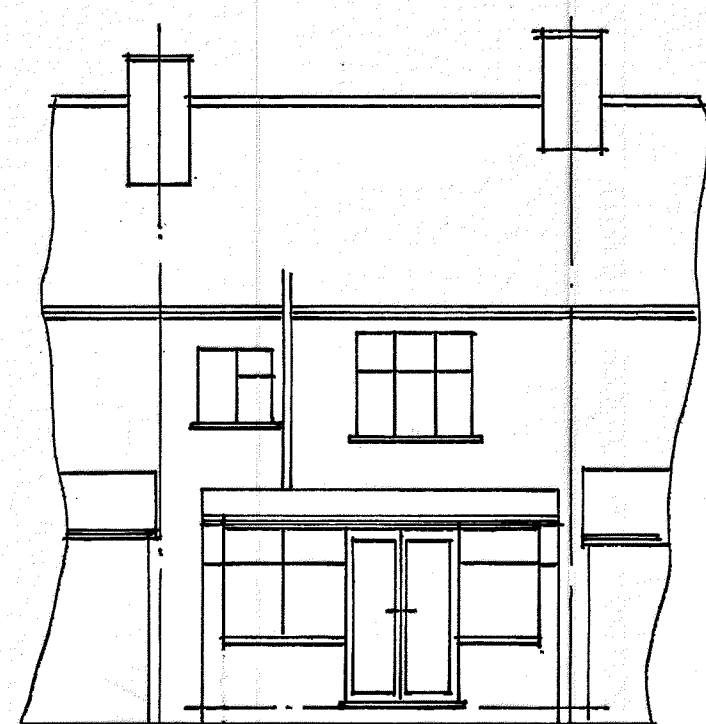

REAR ELEVATION

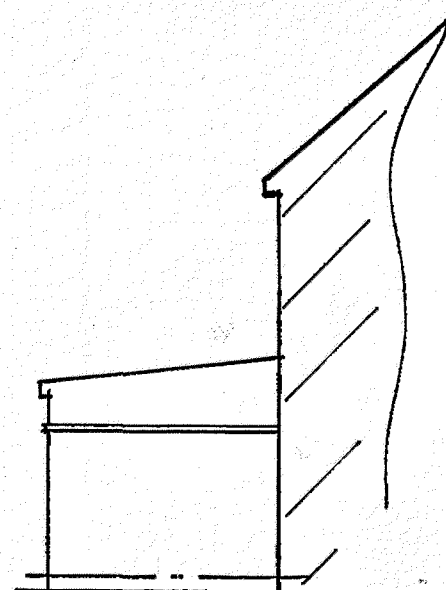

SIDE ELEVATION

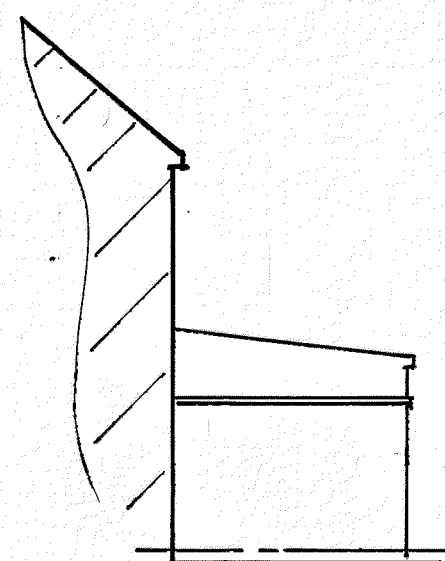

SIDE ELEVATION

ASSUMED APPROXIMATE
POSITION OF EXISTING MANHOLE
CURRENTLY UNDER CONSERVATORY
FLOOR.

CONTRACTOR TO EXPOSE EXISTING
DRAINAGE TO CONFIRM ASSUMPTION
MADE. IF FOUND TO BE DIFFERENT &
WOULD IMPACT PROPOSED DRAINAGE
LAYOUT NOTED THEN CONTACT
POTTLE & CO LTD FOR REVISED DETAILS

NOTES:
All dimensions must be checked on site and not
scaled from this drawing.

FOR GENERAL NOTES SEE DRG
No 4617/02

A	Date	Revisions
---	------	-----------

©copyright

Pottle & Co Ltd
Planning & Building Consultants

Suite A, 128 Manor Way
Ruislip, Middlesex, HA4 8HR

Tel: 01895 622800
www.pottle.uk.com

Client

MR N. MELMOTH

Job Title

47 WENTWORTH DRIVE
PINNER
MIDDX

Drawing Title

EXISTING FLOOR PLAN,
ELEVATIONS AND SITE
PLAN

Scale 1:50. 100.

Date 01/06/2021

Drawn by GEL

Drg No.

4617/01

Rev.