


All work to comply with
current building regulations
and codes of practice
Do not scale from drawings
all dimensions to be checked
on site before the start of
any work
All Proposed External Materials to Match
Existing External Materials
Any Proposed Windows to Flank wall to be
Obscure Glazed and Non-Opening below
1.7m from FFL

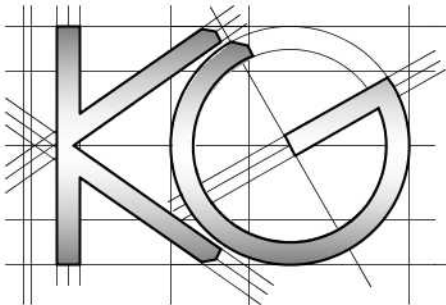

Site Address:
6 Westbourne Close
Hayes
Middlesex
UB4 9AW

1

Drawing Content:
Existing Ground Floor Plan

2

Drawings No:
6westbourneway/2020/01

3

Drawings Scale:
1:50

4

Date Drawn:
27th January 2020

5

Drawn By:
KG

6

Planning Issue

7

Revision:



8

All work to comply with current building regulations and codes of practice

Do not scale from drawings all dimensions to be checked on site before the start of any work

All Proposed External Materials to Match Existing External Materials

Any Proposed Windows to Flank wall to be Obscure Glazed and Non-Opening below 1.7m from FFL

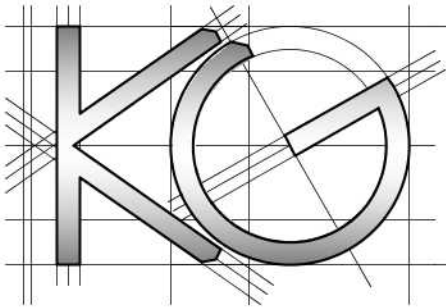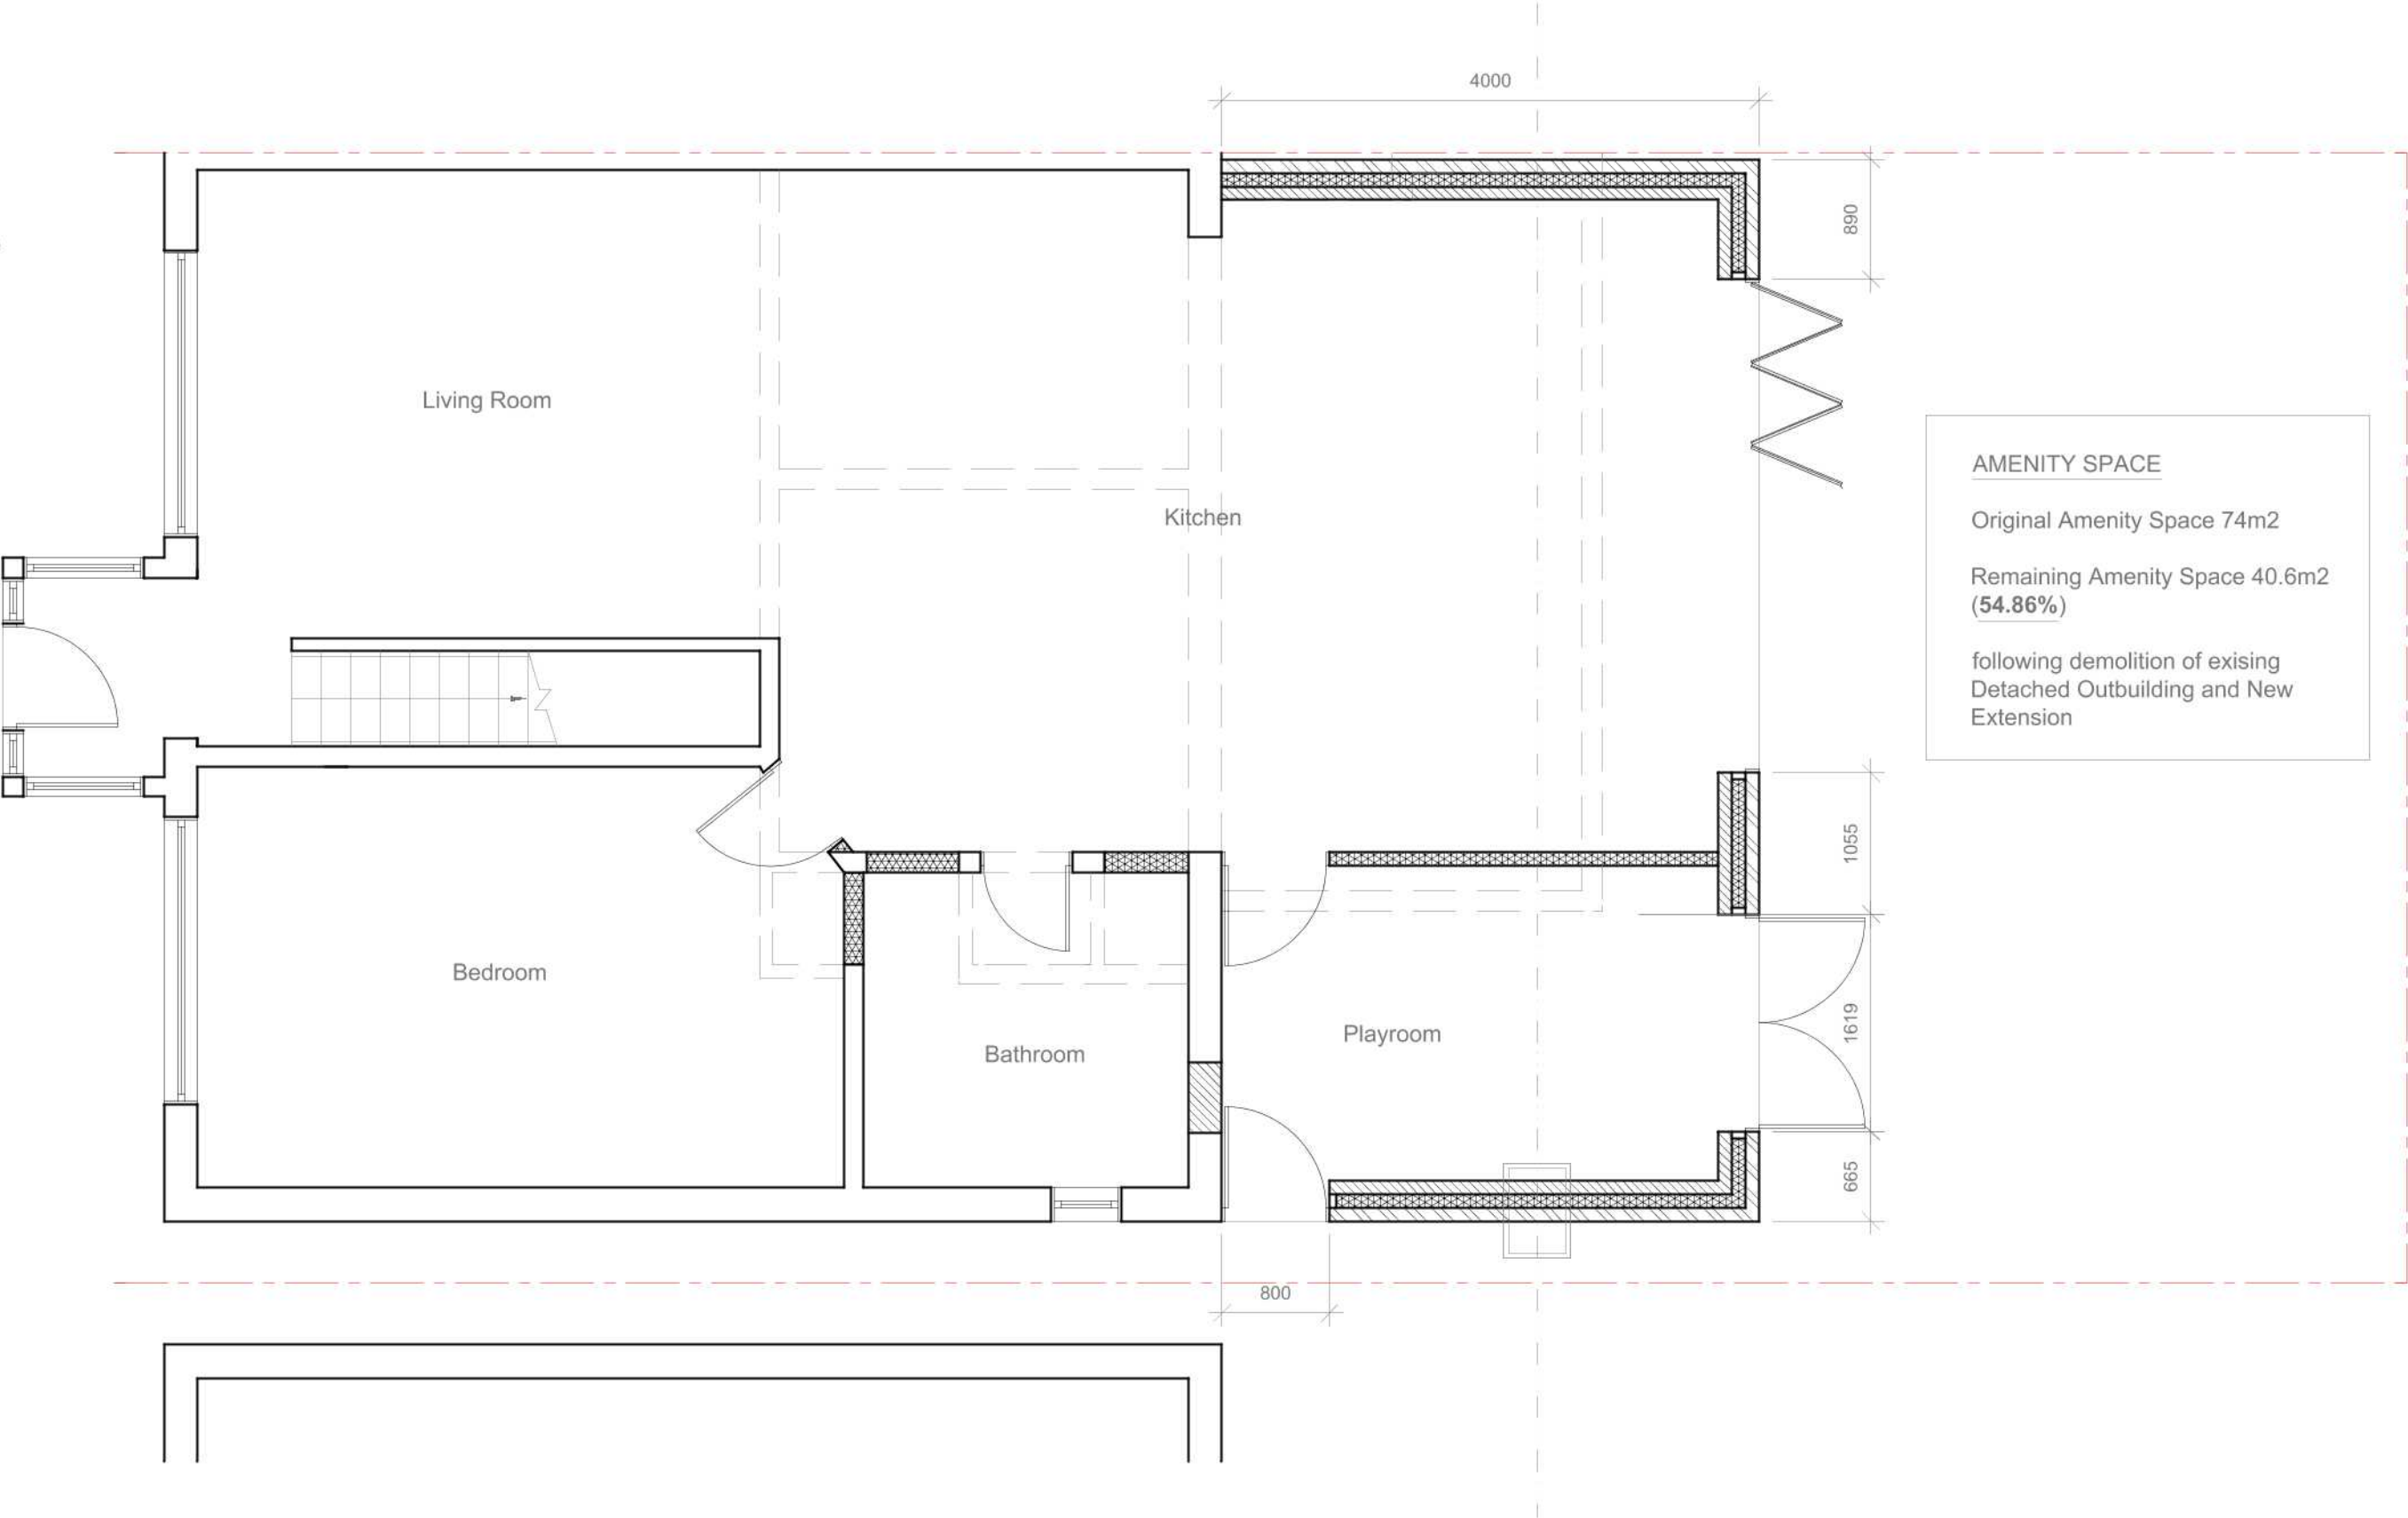


<u>Site Address:</u> 6 Westbourne Close Hayes Middlesex UB4 9AW	<u>Drawing Content:</u> Proposed Ground Floor Plan	<u>Drawings No:</u> 6westbourneway/2020/02		<u>Date Drawn:</u> 27th January 2020		Planning Issue	
		3		5		7	
		<u>Drawings Scale:</u> 1:50		<u>Drawn By:</u> KG		<u>Revision:</u>	
1	2	4	6	8			

All work to comply with
current building regulations
and codes of practice

Do not scale from drawings
all dimensions to be checked
on site before the start of
any work


All Proposed External Materials to Match
Existing External Materials

Any Proposed Windows to Flank wall to be
Obscure Glazed and Non-Opening below
1.7m from FFL

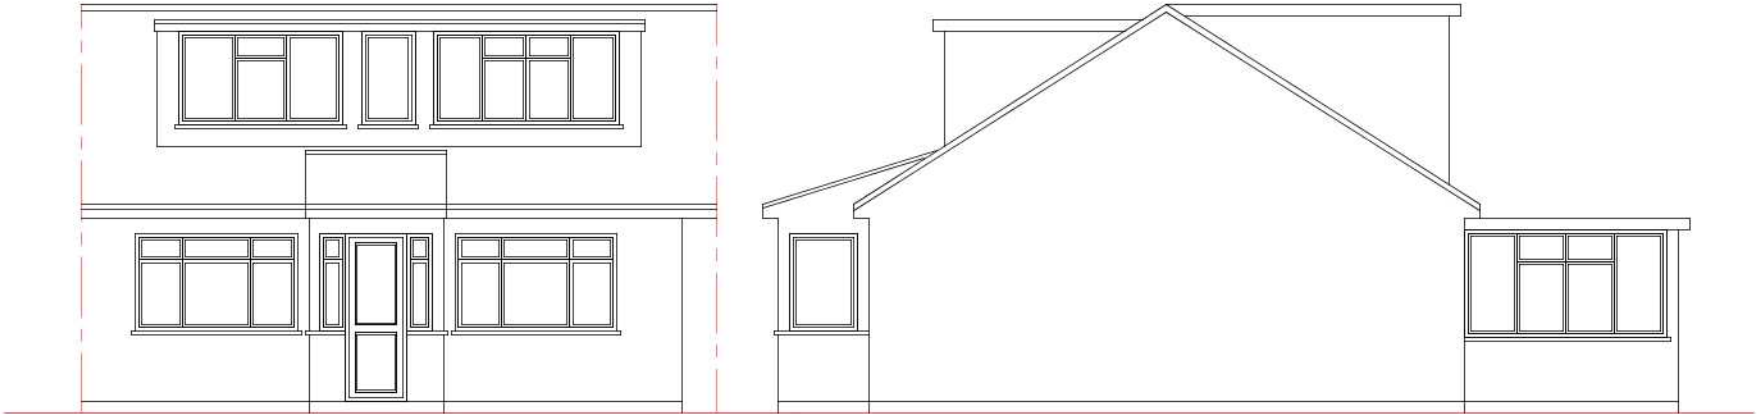


Existing Front Elevation
Scale 1:100

Existing Side Elevation
Scale 1:100

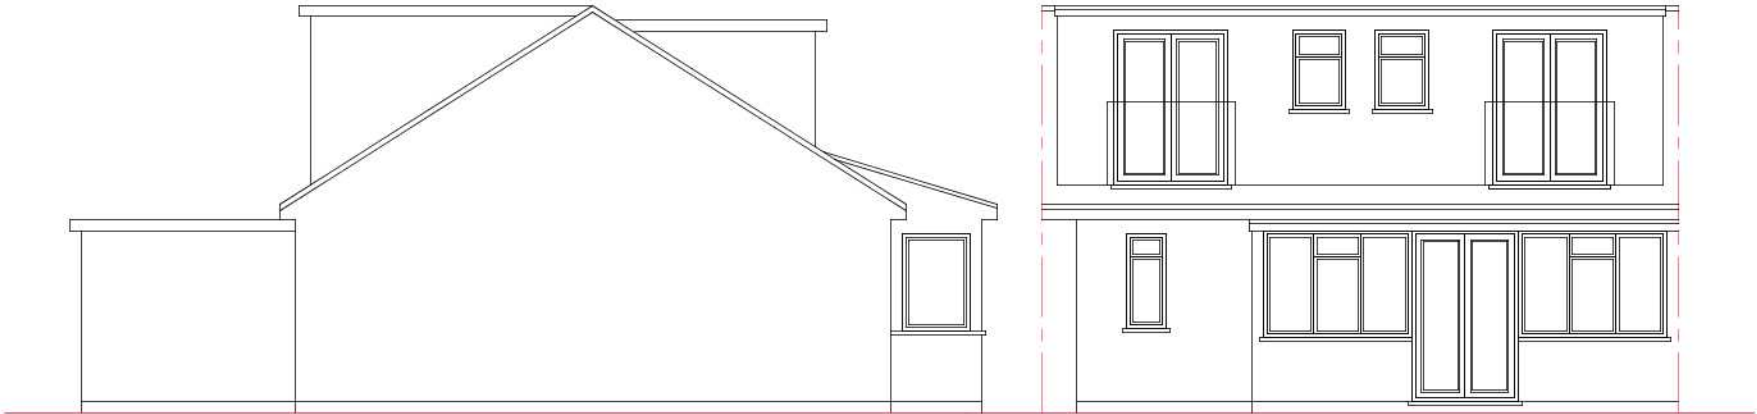

Existing Side Elevation
Scale 1:100

Existing Rear Elevation
Scale 1:100

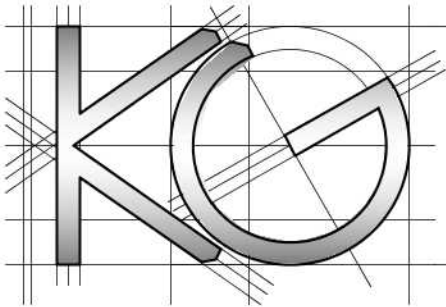

Site Address:
6 Westbourne Close
Hayes
Middlesex
UB4 9AW

1

Drawing Content:
Existing Elevations

2

Drawings No:
6westbourneway/2020/03

3

Drawings Scale:
1:100

4

Date Drawn:
27th January 2020

5

Drawn By:
KG

6

Planning Issue

7

Revision:


8

All work to comply with current building regulations and codes of practice

Do not scale from drawings all dimensions to be checked on site before the start of any work


All Proposed External Materials to Match Existing External Materials

Any Proposed Windows to Flank wall to be Obscure Glazed and Non-Opening below 1.7m from FFL

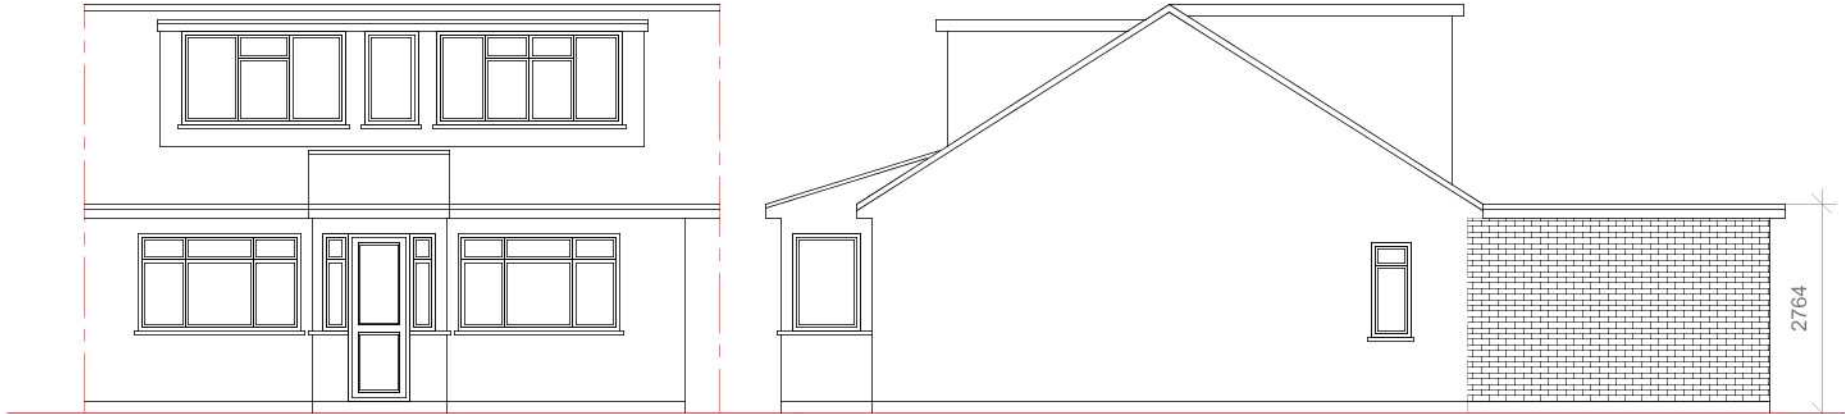


Existing Front Elevation
Scale 1:100

Proposed Side Elevation
Scale 1:100

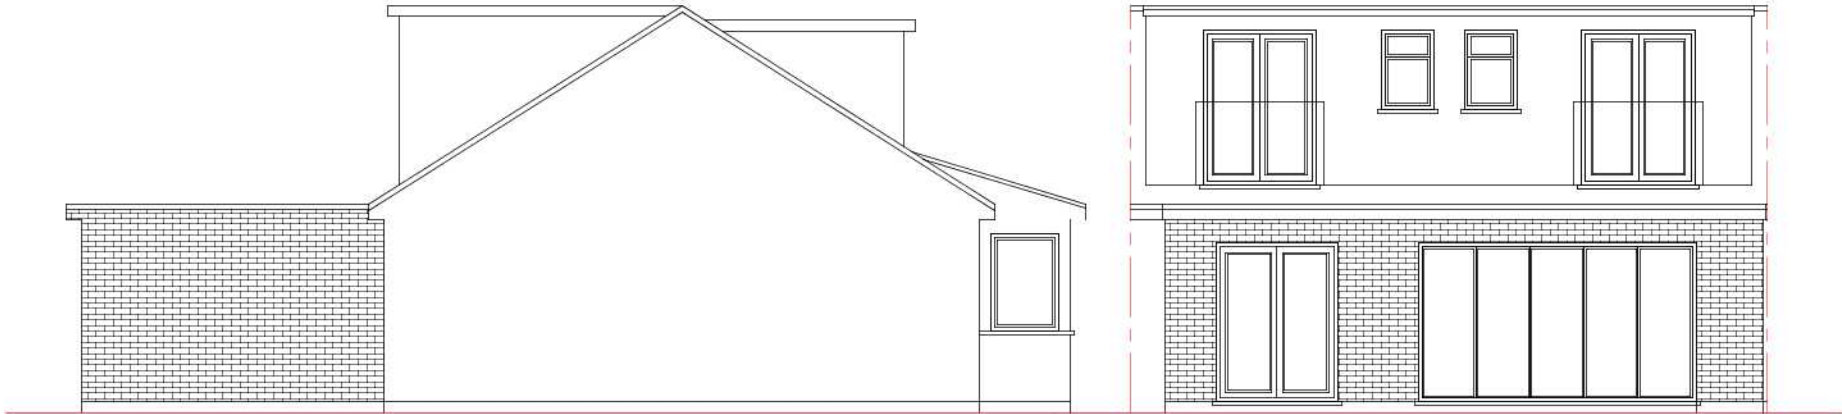

Proposed Side Elevation
Scale 1:100

Proposed Rear Elevation
Scale 1:100

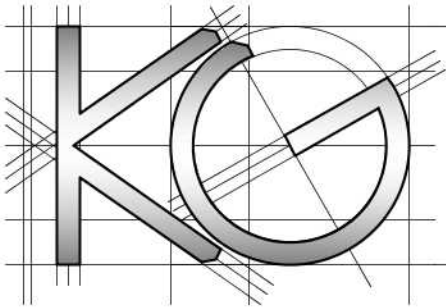

Site Address:
6 Westbourne Close
Hayes
Middlesex
UB4 9AW

1

Drawing Content:
Proposed Elevations

2

Drawings No:
6westbourneway/2020/04

3

Drawings Scale:
1:100

4

Date Drawn:
27th January 2020

5

Drawn By:
KG

6

Planning Issue

7

Revision:


8

All work to comply with current building regulations and codes of practice



Do not scale from drawings
all dimensions to be checked on site before the start of any work

All Proposed External Materials to Match Existing External Materials


Any Proposed Windows to Flank wall to be Obscure Glazed and Non-Opening below 1.7m from FFL

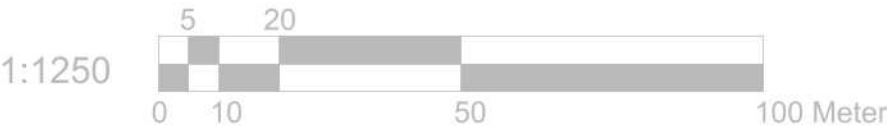

Location Plan Scale 1:1250

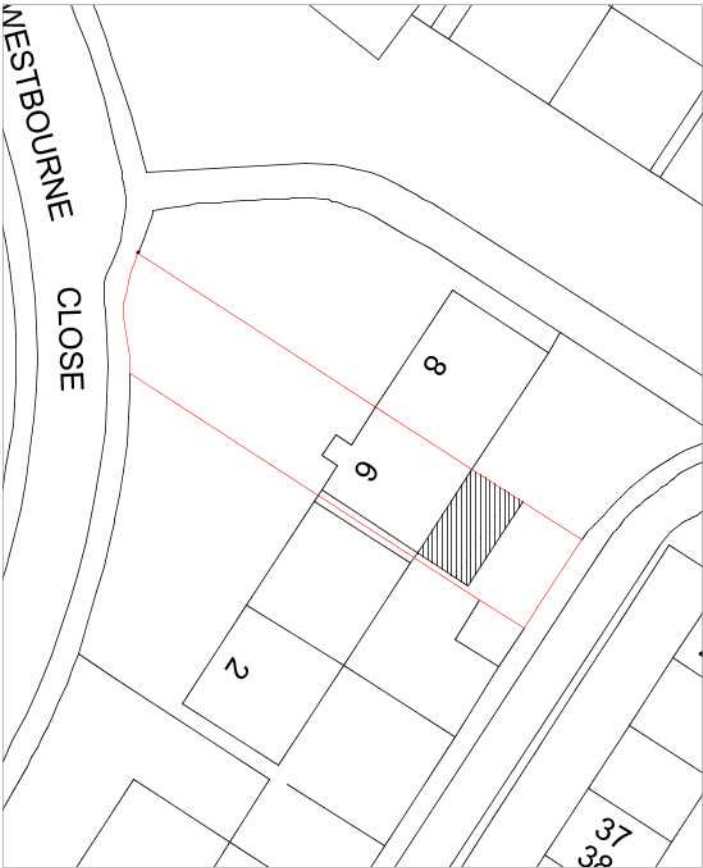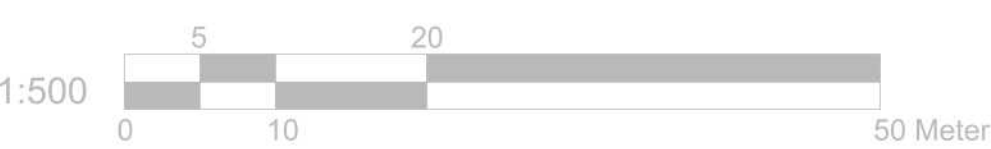

Block Plan Scale 1:500

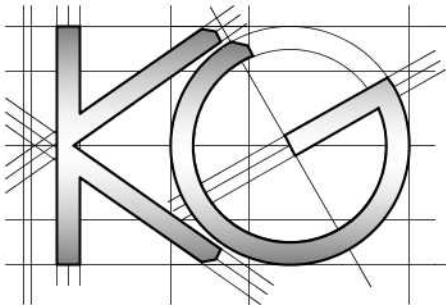

Site Address:
6 Westbourne Close
Hayes
Middlesex
UB4 9AW

1

Drawing Content:
Location Plan
Block Plan

2

Drawings No:
6westbourneway/2020/05

3

Drawings Scale:
1:1250/500

4

Date Drawn:
27th January 2020

5

Drawn By:
KG

6

Planning Issue

7

Revision:

8