
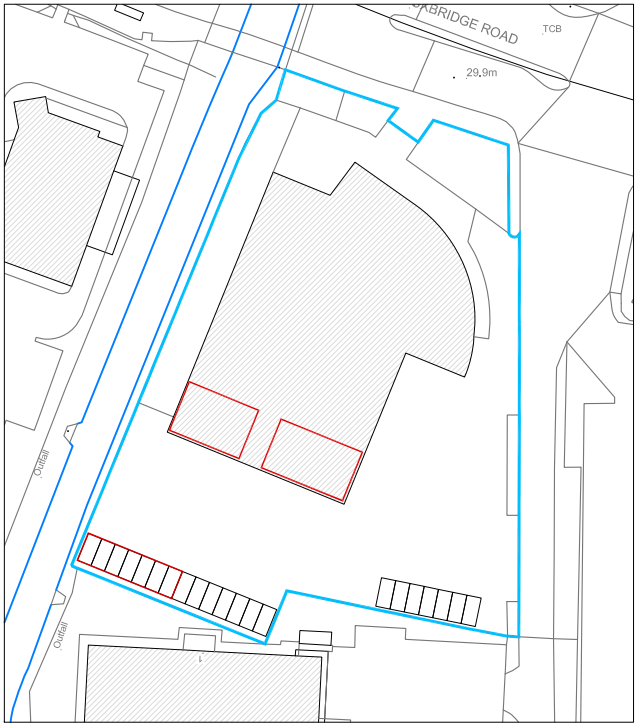
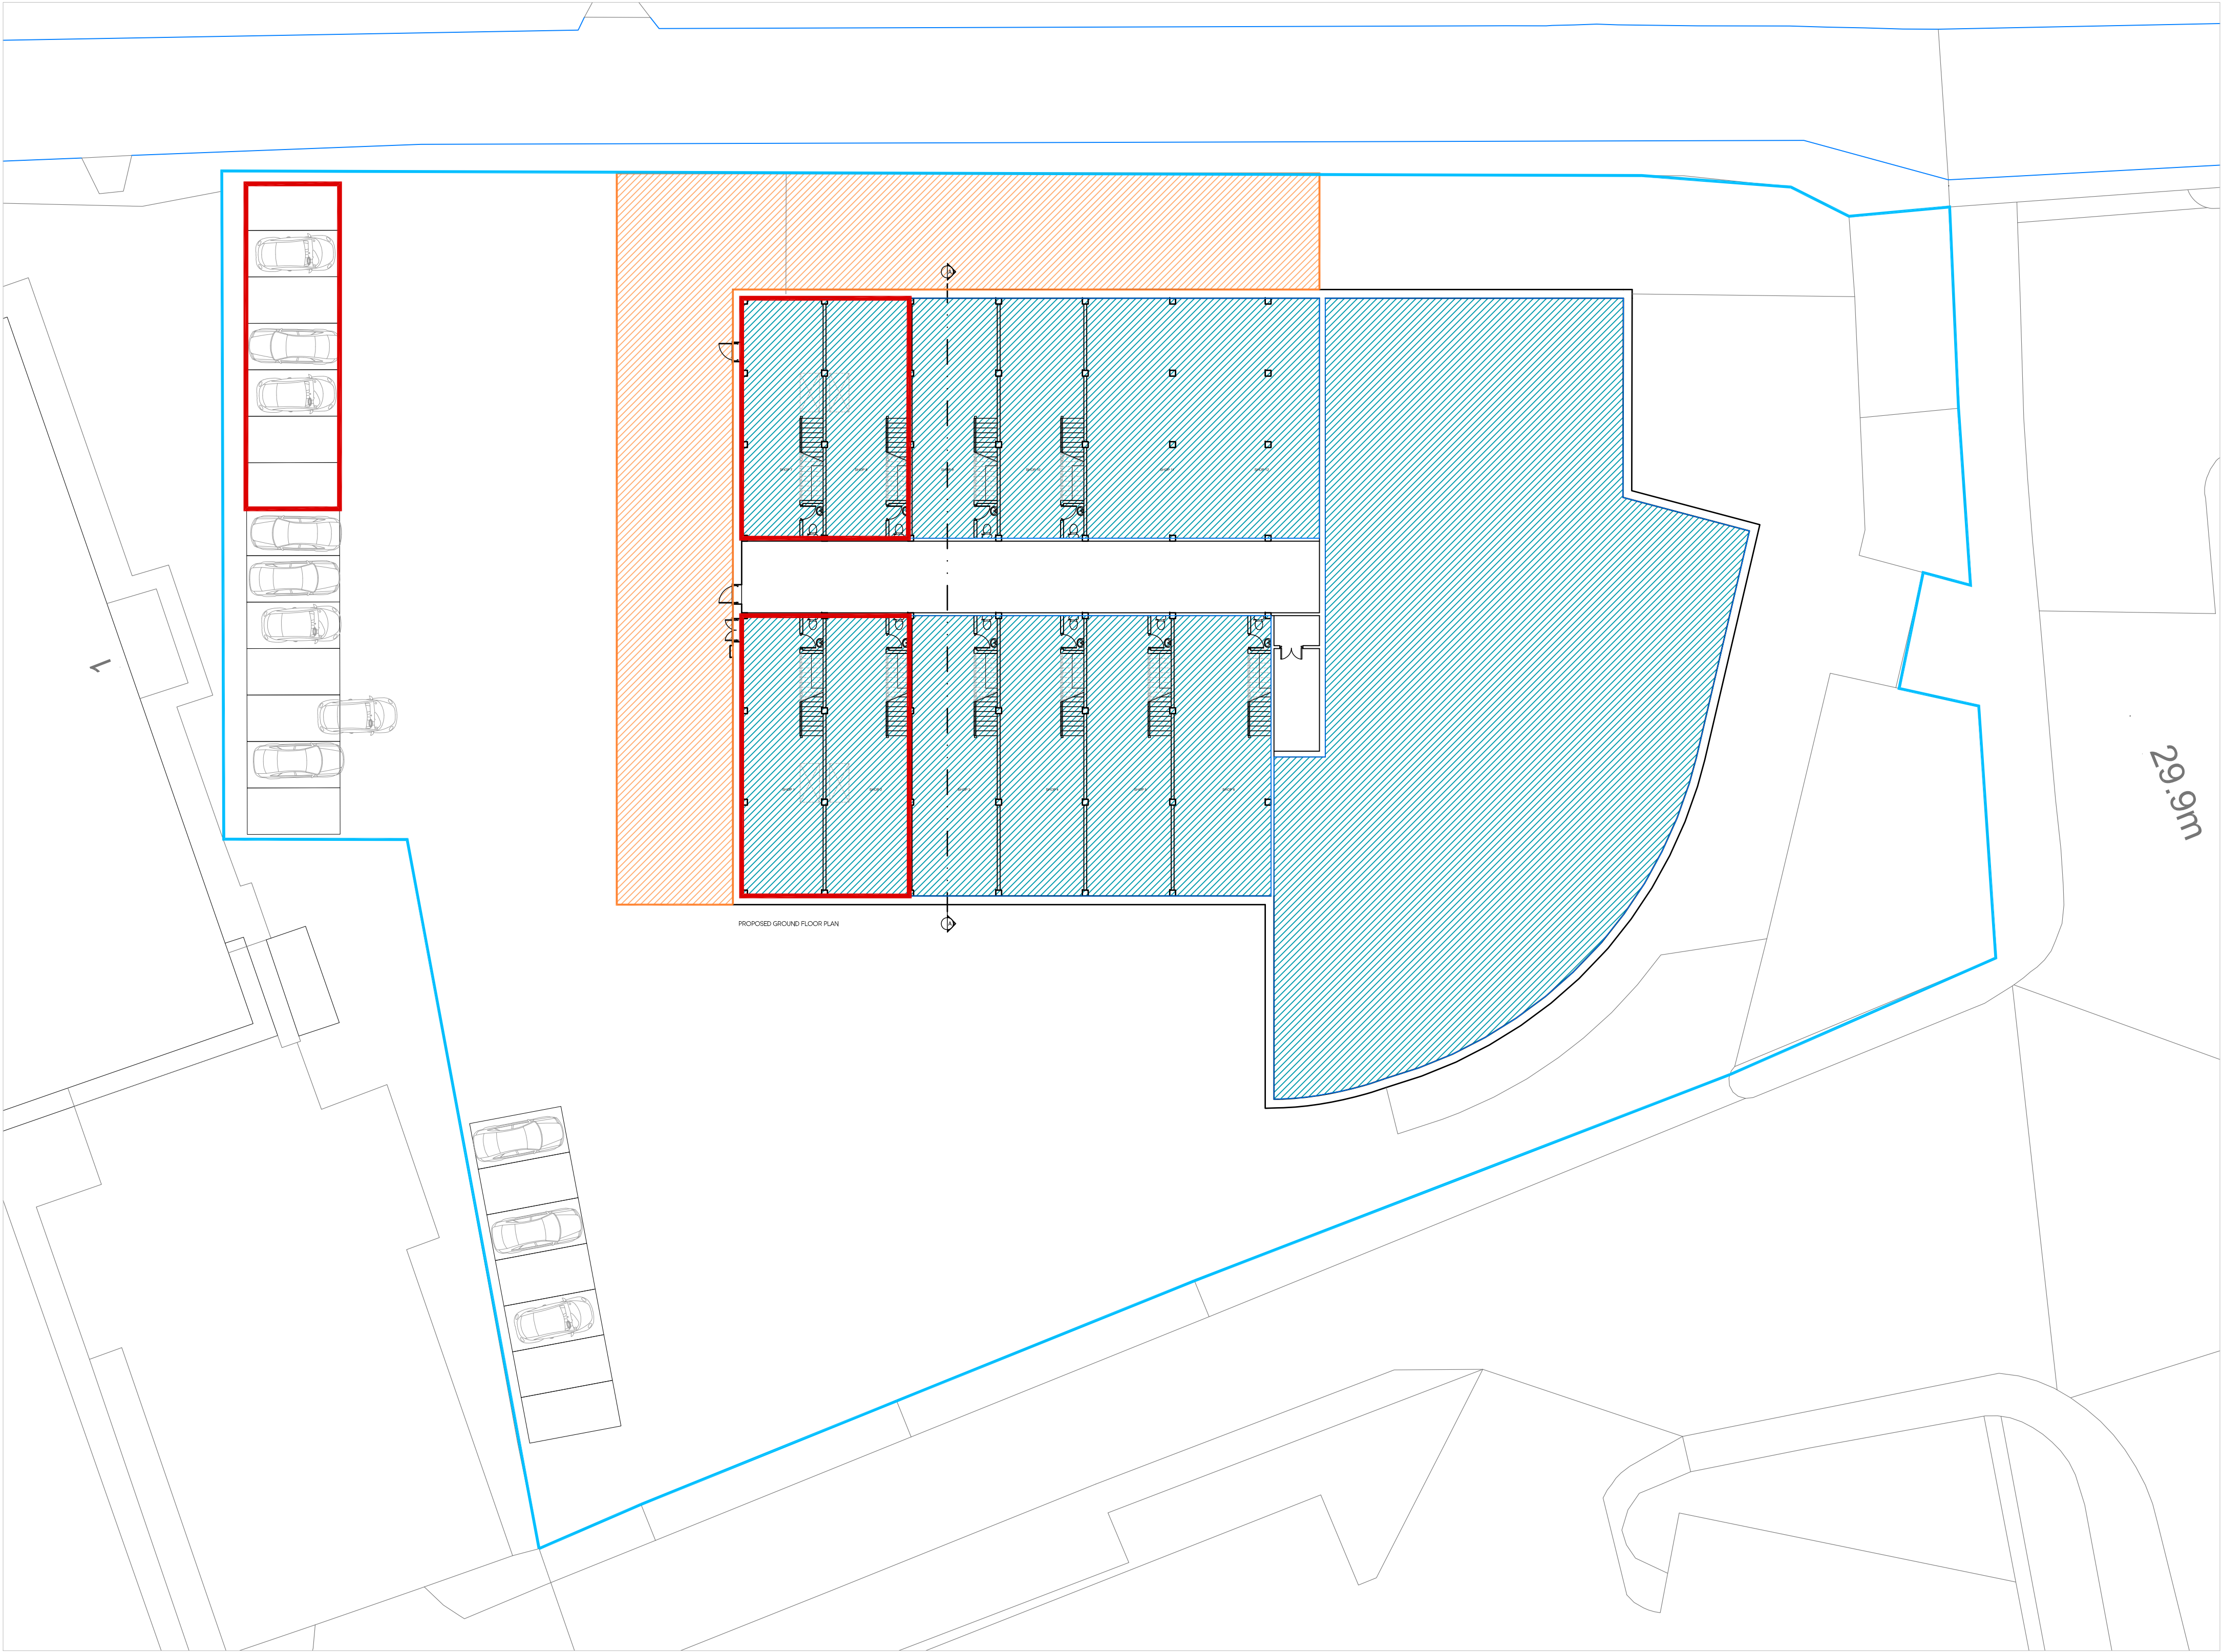


 

LOCATION PLAN
SCALE 1:1250

KEY

- LOADING AND UNLOADING AREA
- EXISTING USE CLASS SUI GENERIS (VEHICLE SHOWROOM, VEHICLE MANUFACTURER AND REPAIR)
- PROPOSED CHANGE OF USE TO CATERING USE CLASS B2
- INDICATES COMPLETE OUTLINE OF THE DEMISE THAT BELONGS TO THE CLIENT
- INDICATES AREA WHICH IS SUBJECT TO THE CHANGE OF USE

B	14.02.20	TO SUIT CASE OFFICER COMMENTS	BR
A	16.10.19	AMENDED FOR VALIDATION	KP
Rev	Date	Description	Init.

Client

1 WORLD DEVELOPMENT

Project Title
PROPOSED PART CHANGE OF USE FROM
USE CLASS SUI GENERIS TO B2
FIAT GARAGE, 17-19 UXBRIDGE ROAD, HAYES, UB4 0JN
Drawing Title

EXISTING GROUND FLOOR PLAN		
Cad File	Sheet Size	Scale
S001	A1	1:200
Drawn by	Drawing Date	Approved by
KP	SEP 2019	NJ
Project No.	Drawing No.	Revision
1643	P201	B



**Jutla
Architects**

Argyle House, Joel Street,
Northwood Hills, Middlessex, HA6 1NW

T 01923 840077 F 01923 840078
info@jutla-architects.com
jutla-architects.com

This drawing is property of Jutla Architects Ltd © and must not be copied or otherwise reproduced. All dimensions must be checked on site before commencing work. No dimensions to be scaled from this drawing. This drawing was produced using AutoCad 2016.