


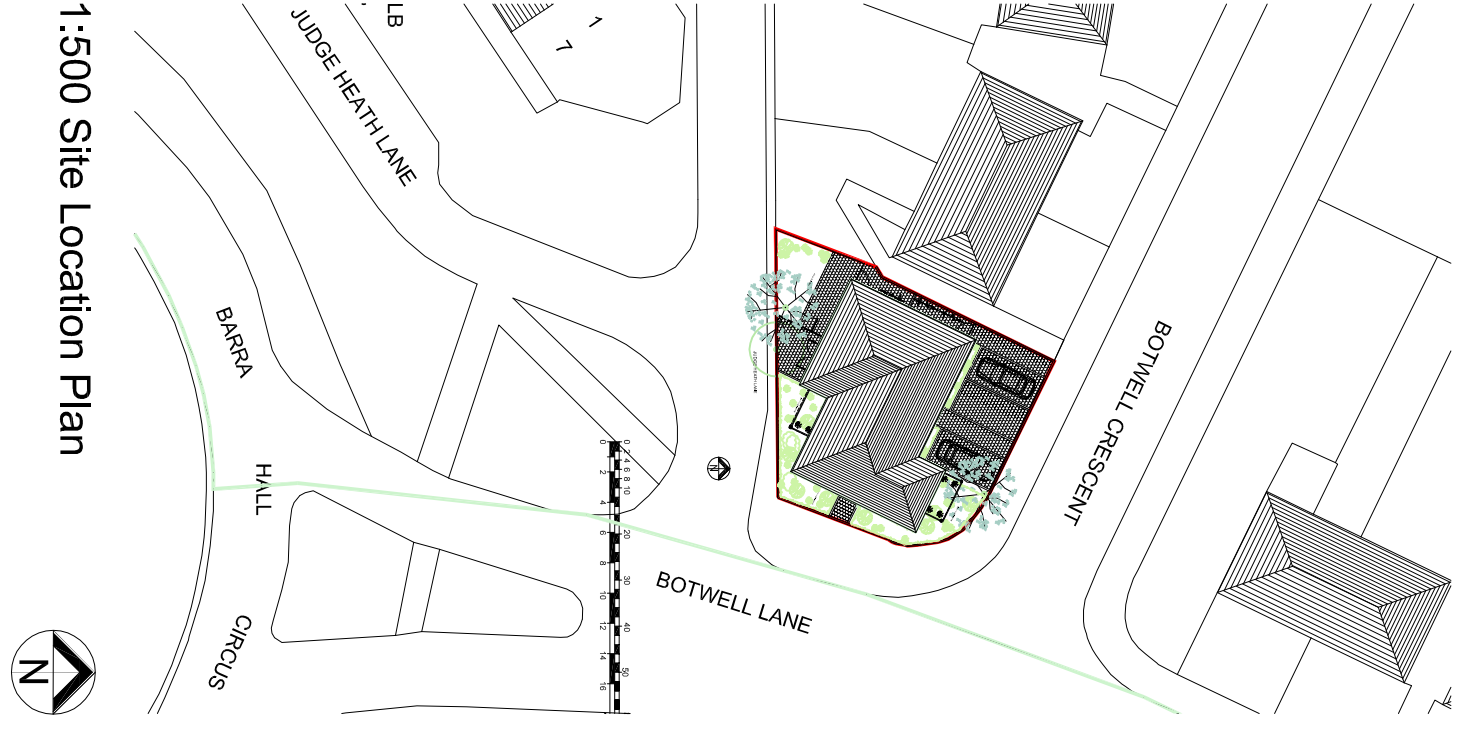

1:500 Site Location Plan



Rev	Date	Amendment
A	05.11.18	Areas table revised

CLIENT
Mr Pavinder and
Mrs Aruna Bassi
PROJECT
Botwell Crescent

DRAWING
Proposed First Floor /
Roof Plan

CHECKED
JP
DRAWN
KL
X-REF(S)
4875 xref Scheme 3
PLOT STYLE
brox.ctb
DATE
17.10.2018
SCALE
1:50 @ A1
DRAWING NUMBER
4875-52 A

BROCKLEHURST ARCHITECTS LIMITED
15 High Street, West Wycombe
Buckinghamshire HP14 3AE
01494 521621
www.brocklehurst.com

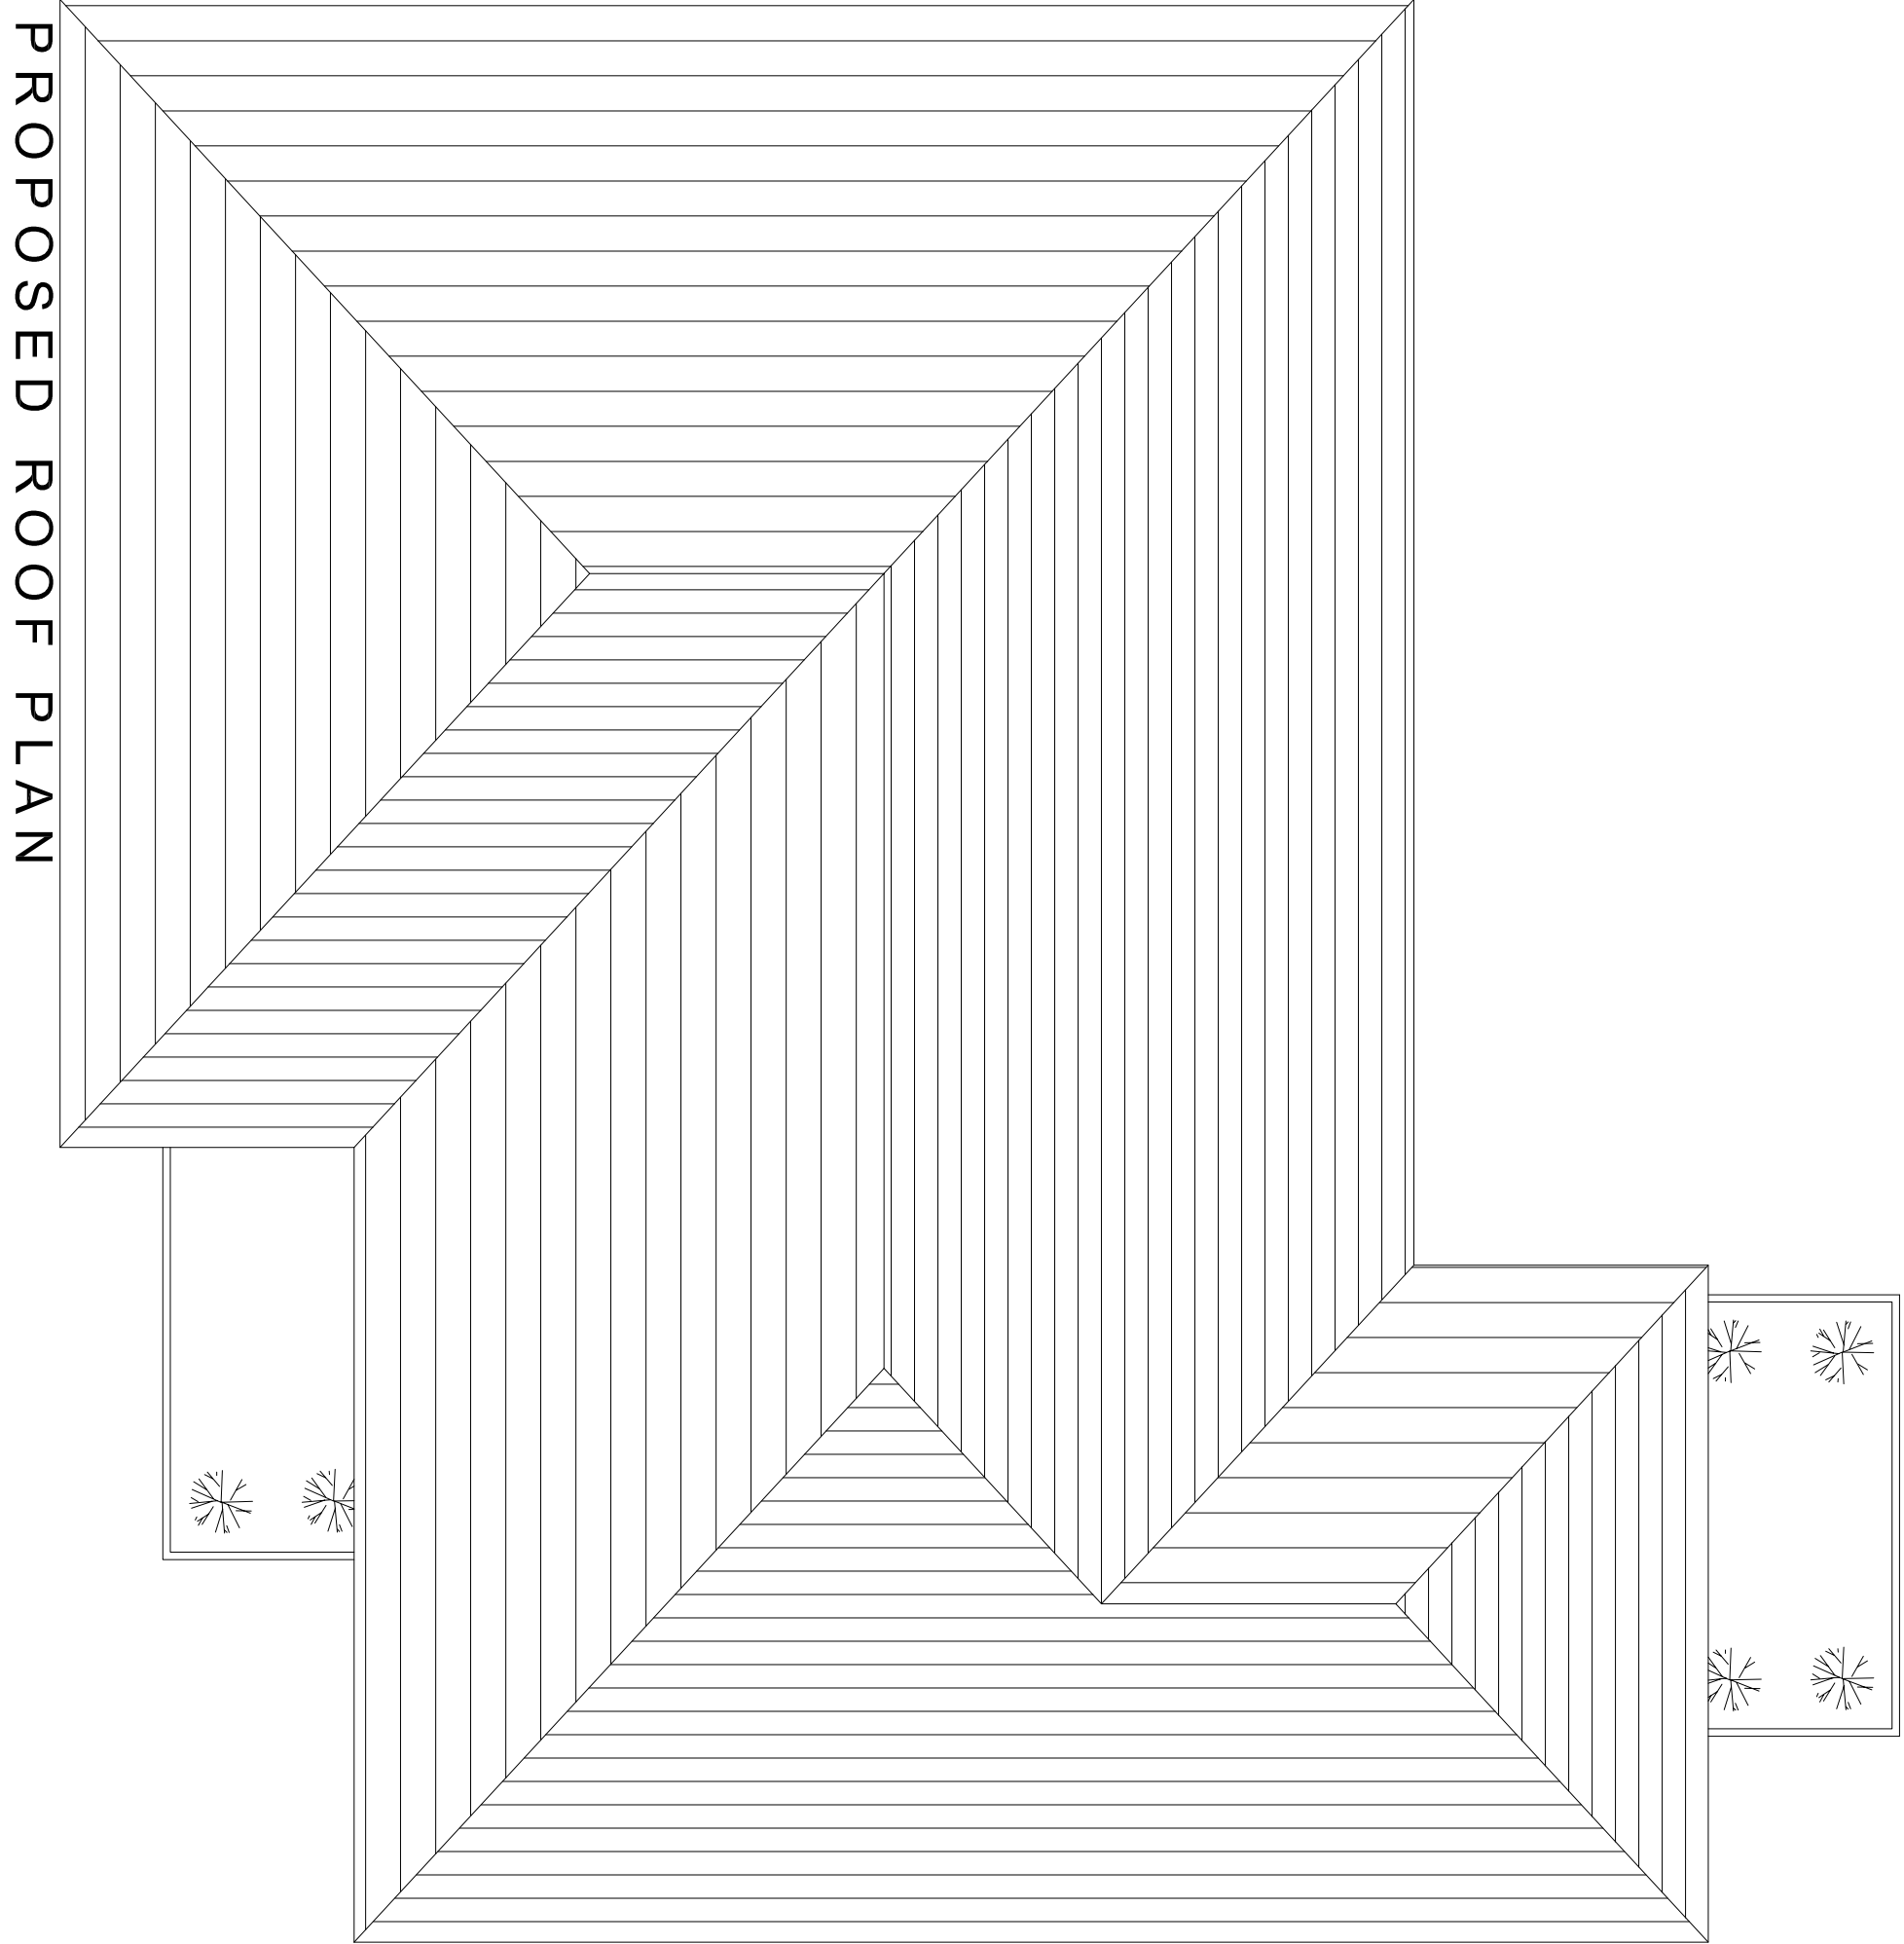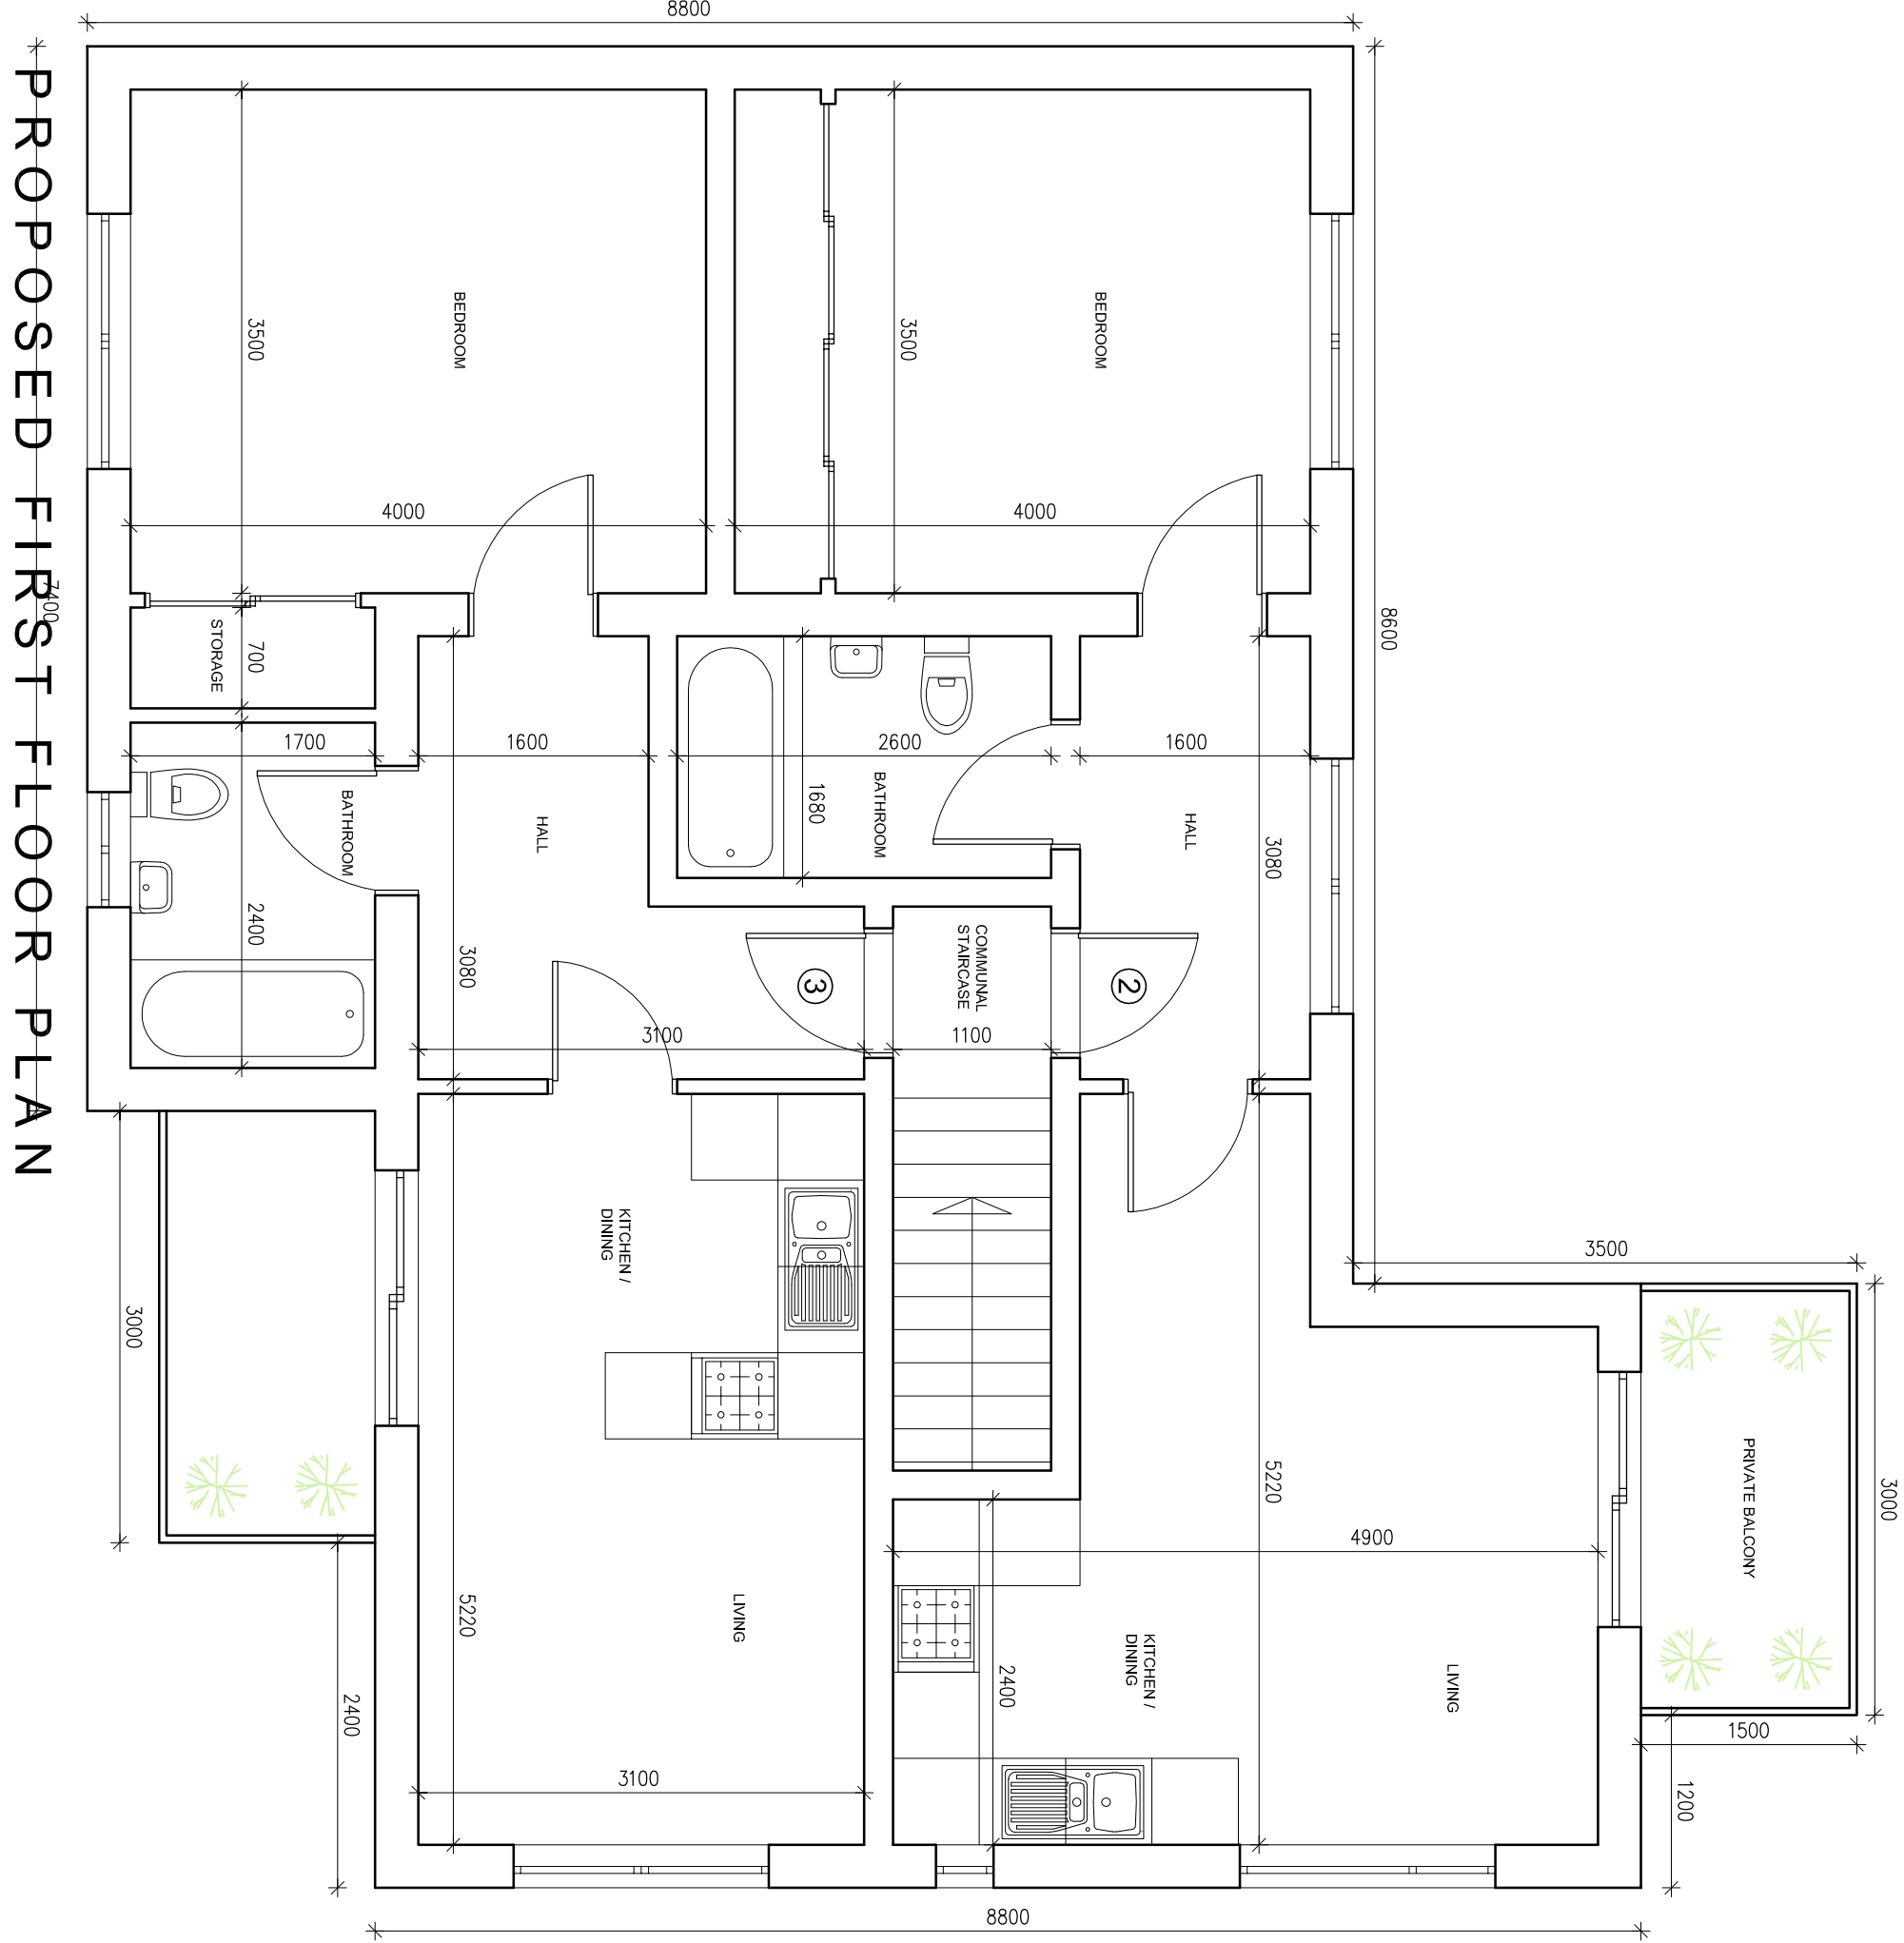

Schedule of Accommodation				
Unit	Bedrooms	Bed spaces	GIA (m²)	Amenity (m²)
1	2	4	79.4	37.2
2	1	1	43.7	4.5
3	1	1	44.3	4.5