


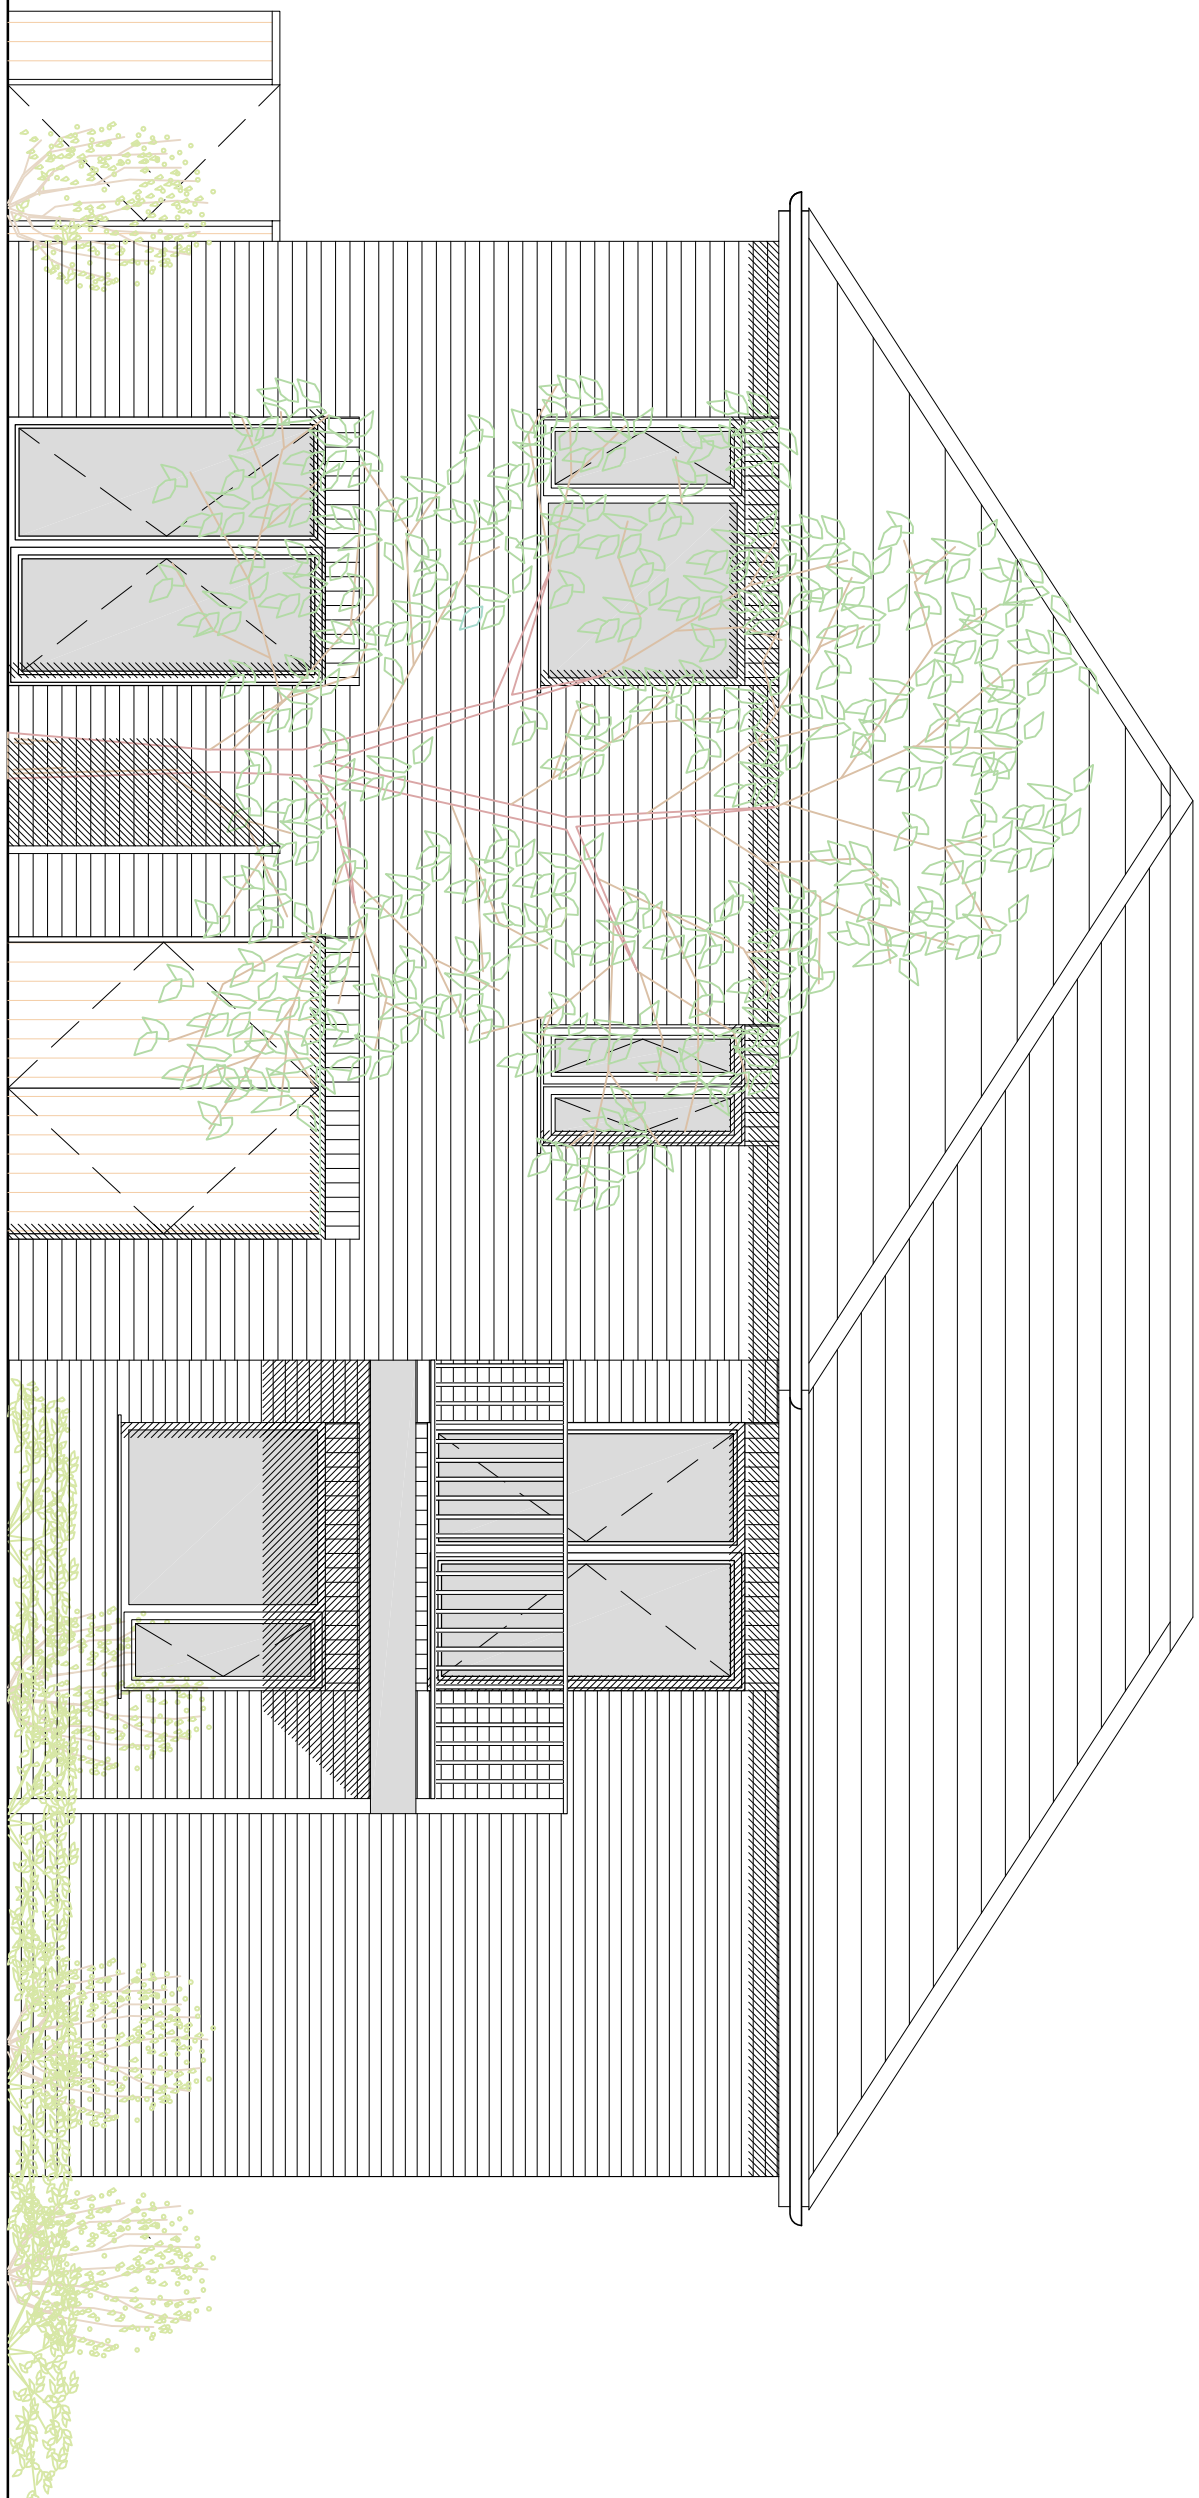

PROPOSED SOUTH ELEVATION

Rev	Date	Amendment
A	05.11.18	Balcony balustrade added.

CLIENT
Mr Pavinder and
Mrs Aruna Bassi
PROJECT
Botwell Crescent

DRAWING
Proposed Elevations
North and South

CHECKED
JP
DRAWN
KL
X-REF(S)
4875 xref Scheme 3
PLOT STYLE
brox.ctb
DATE
17.10.2018
SCALE
1:50 @ A1
DRAWING NUMBER
4875-53 A

PROPOSED NORTH ELEVATION

