



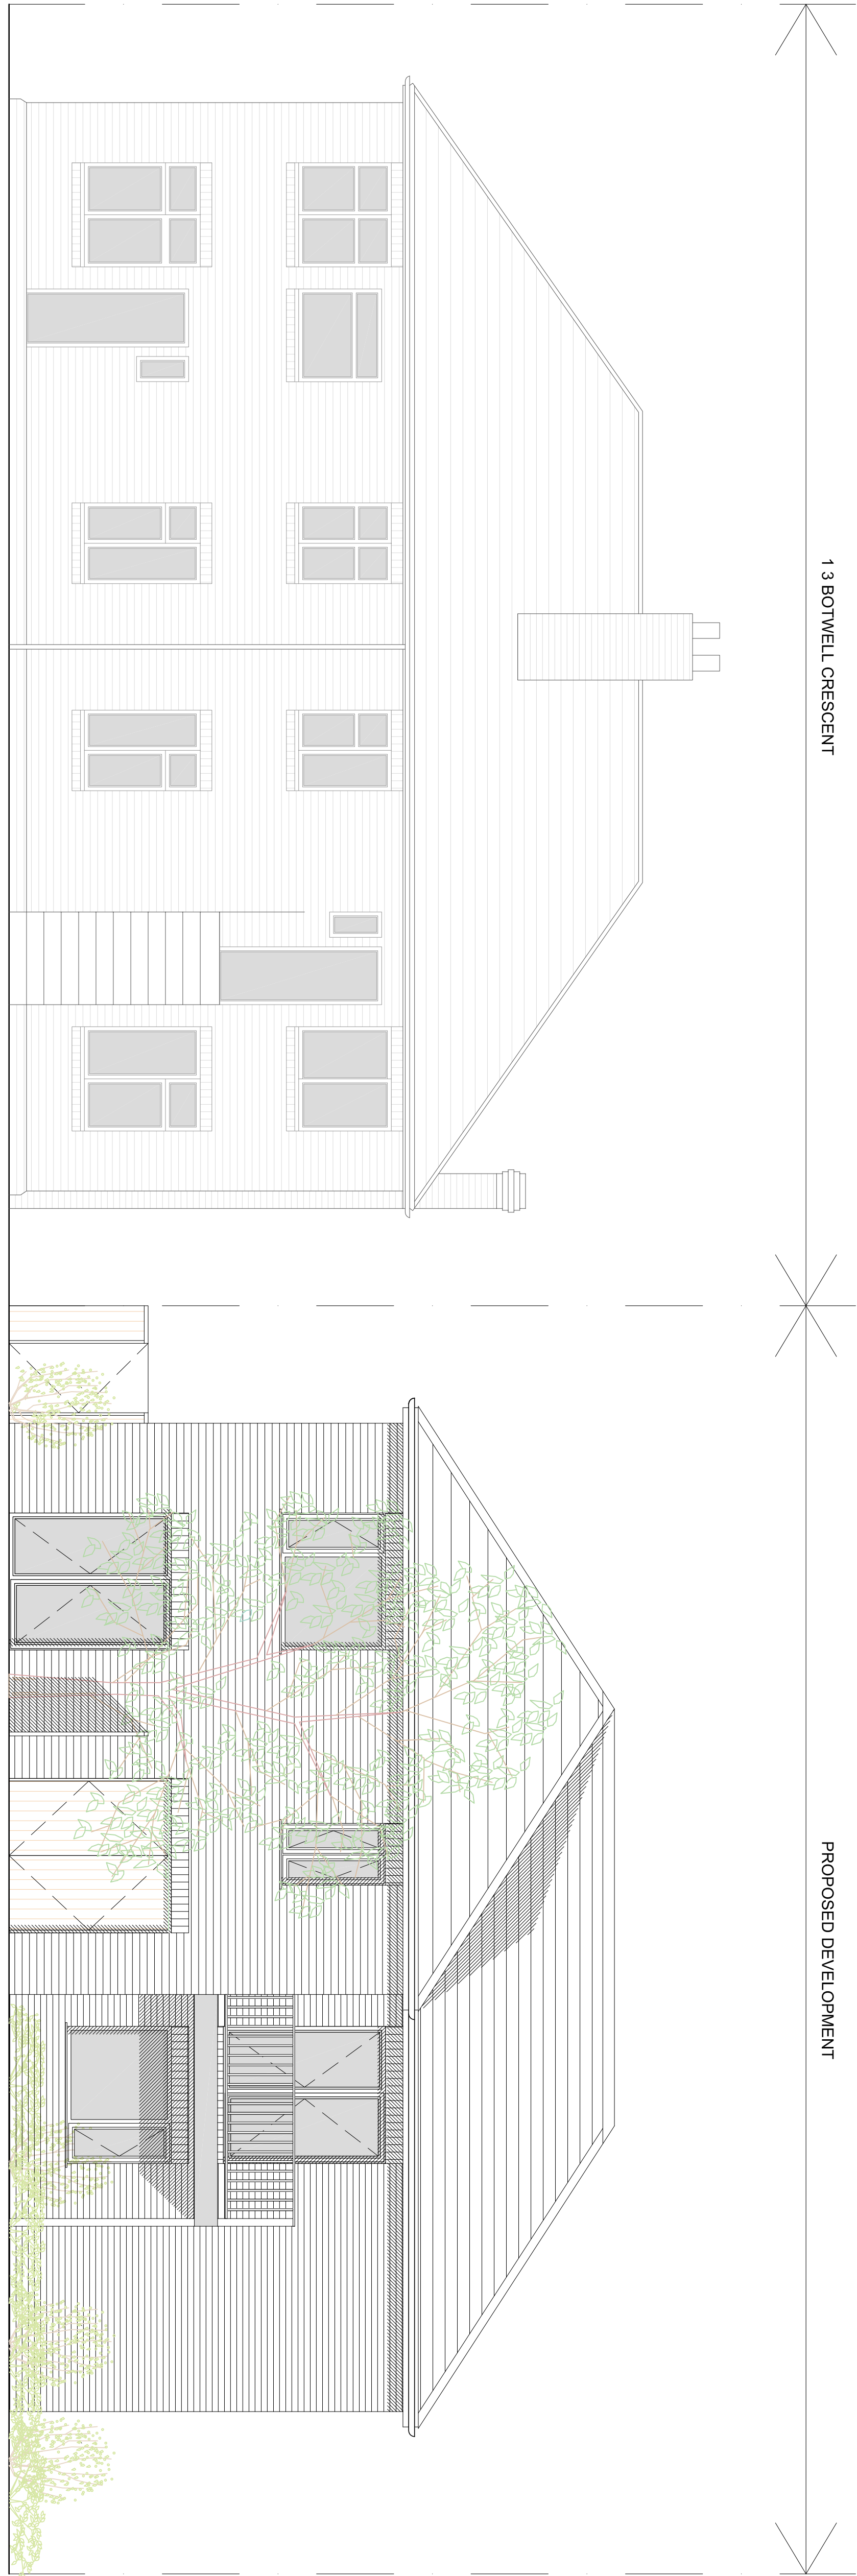

PROPOSED SOUTH ELEVATION

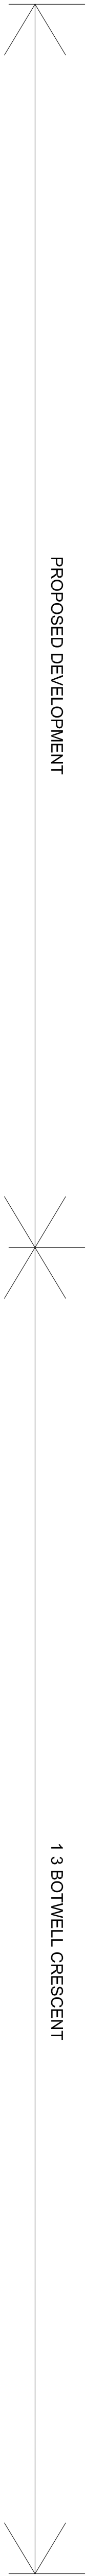

PROPOSED NORTH ELEVATION

Rev	Date	Amendment
A	05.11.18	Balustrade detail added

CLIENT
Mr Pavinder and
Mrs Aruna Bassi
PROJECT
Botwell Crescent

DRAWING
Proposed Site Elevations

CHECKED
JP
DRAWN
KL
X-REF(S)
4875 xref Scheme 3
PLOT STYLE
box.ctb
DATE
17.10.2018
SCALE
1:50 @ A1
DRAWING NUMBER
4875-54A

BROCKLEHURST ARCHITECTS LIMITED
15 High Street, West Wycombe
Buckinghamshire HP14 3AE
01494 521621
www.brocklehurst.com