



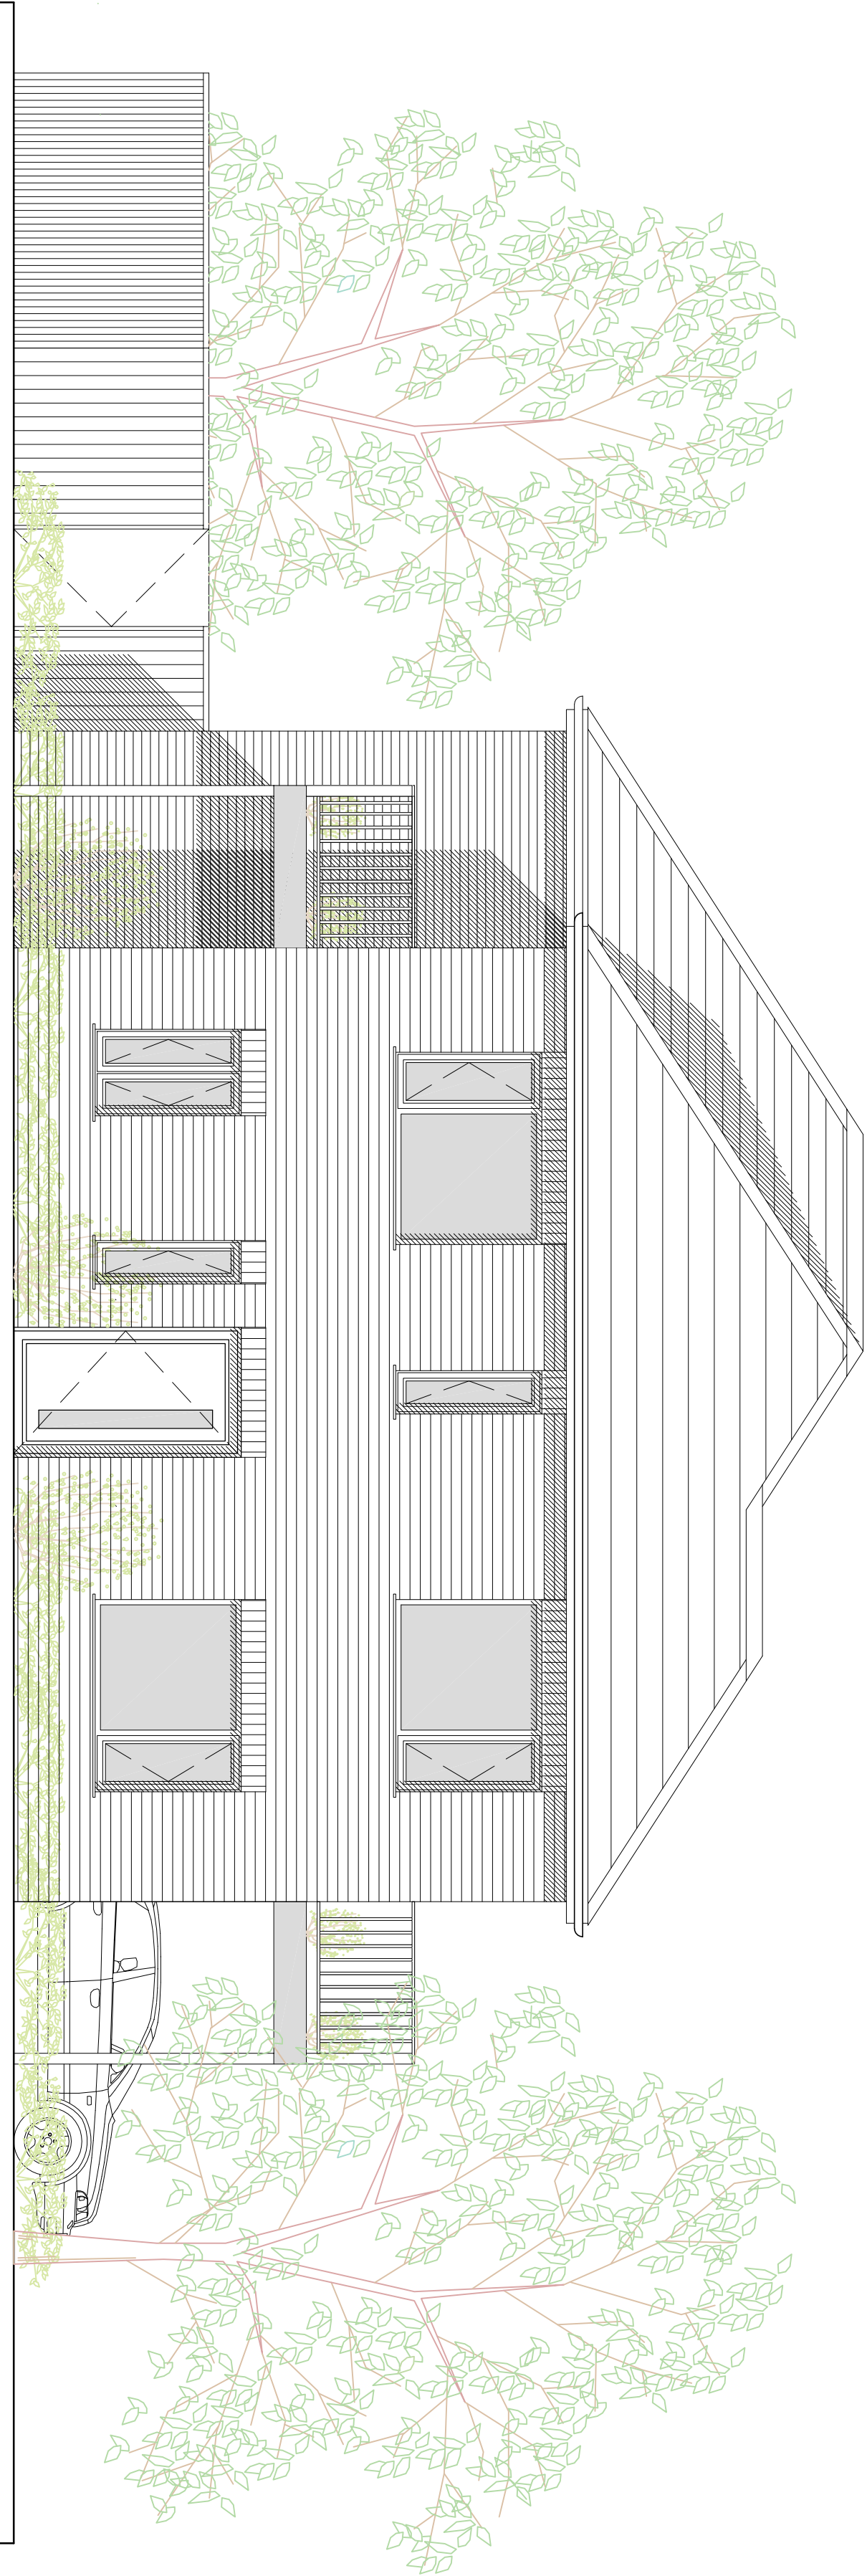

PROPOSED EAST ELEVATION

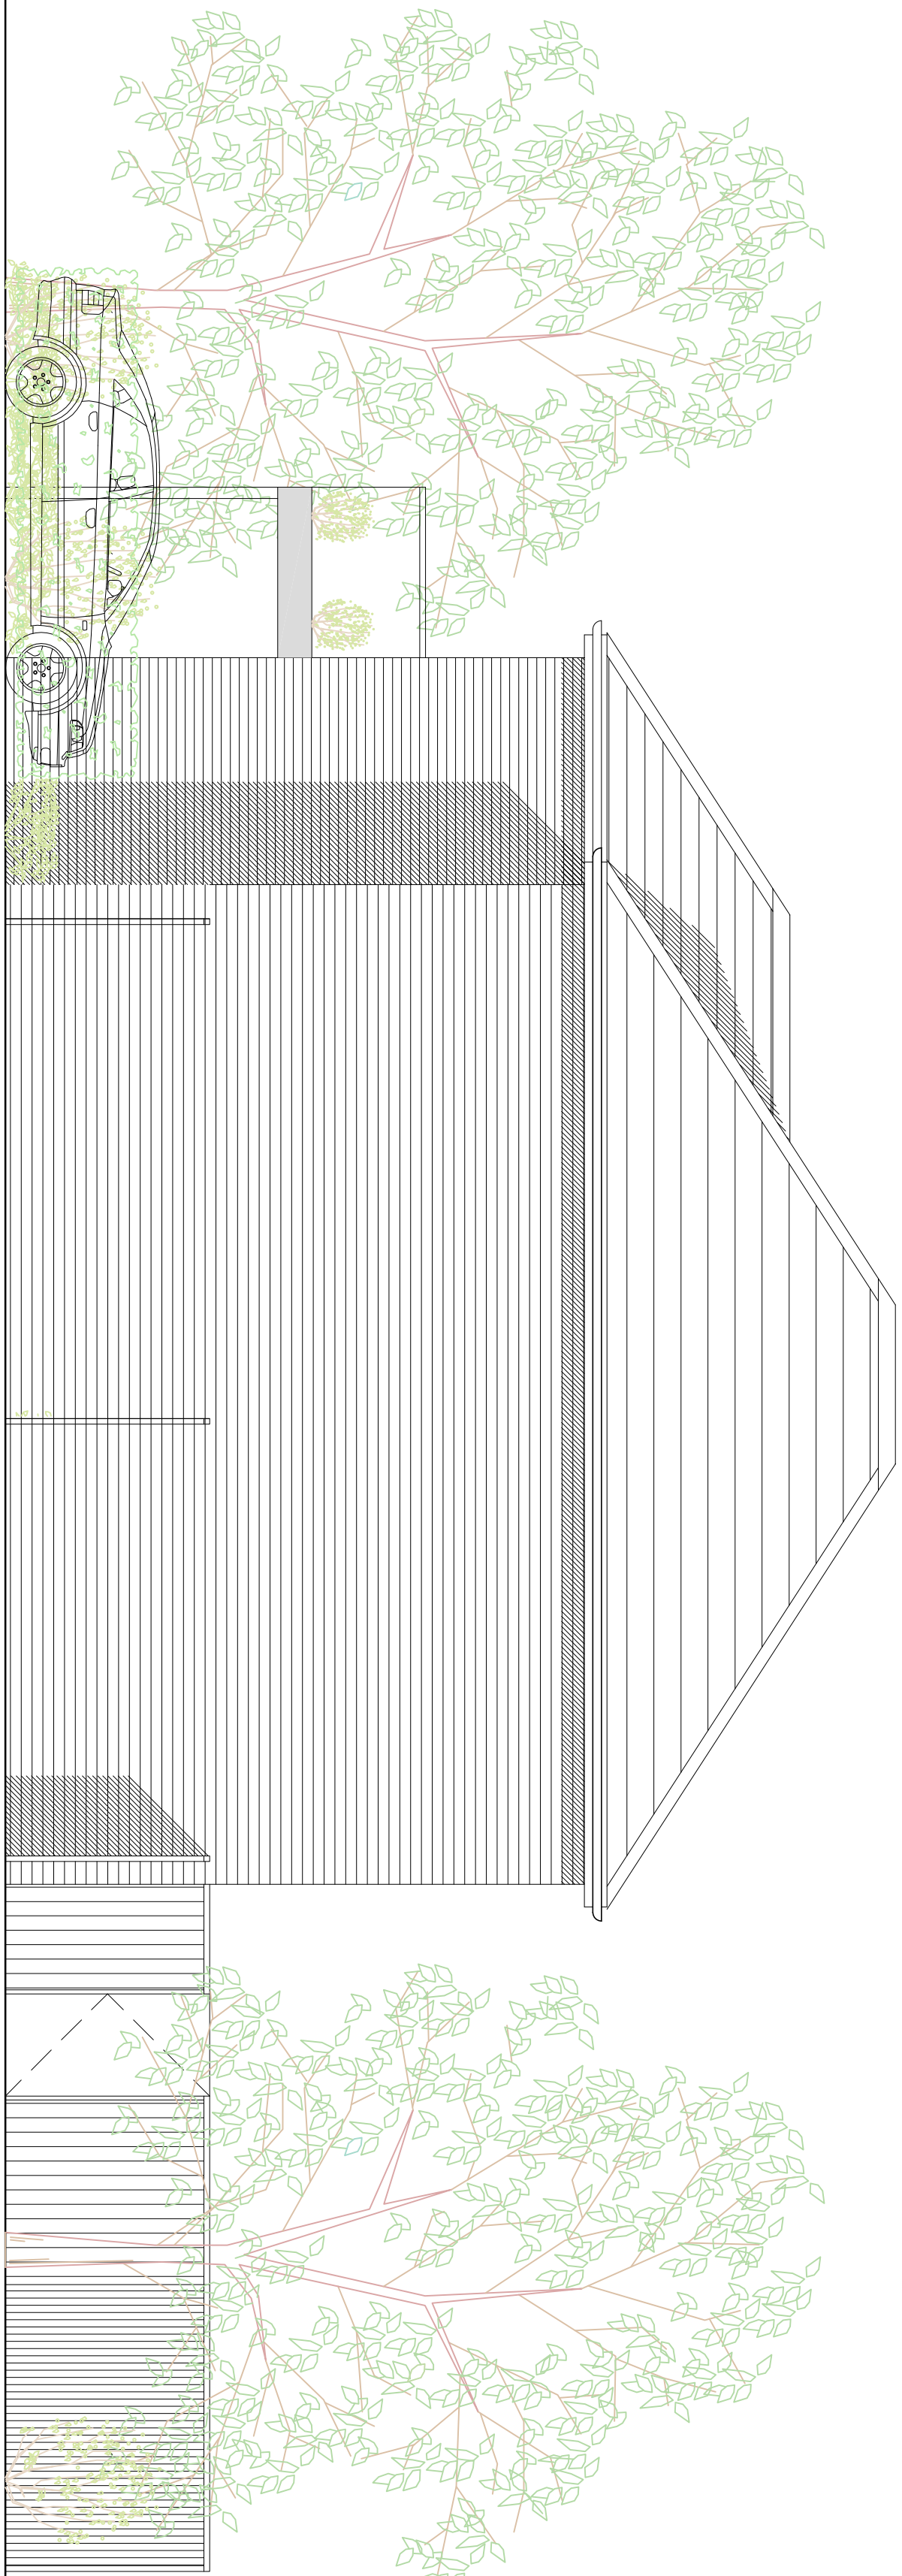

PROPOSED WEST ELEVATION

| Rev | Date     | Amendment                 |
|-----|----------|---------------------------|
| A   | 05.11.18 | Balcony balustrade added. |

CLIENT  
Mr Pavinder and  
Mrs Aruna Bassi  
PROJECT  
Botwell Crescent

DRAWING  
Proposed Elevations  
East and West

CHECKED  
JP  
DRAWN  
KL  
X-REF(S)  
4875 xref Scheme 3  
PLOT STYLE  
brox.ctb  
DATE  
17.10.2018

SCALE  
1:50 @ A1  
DRAWING NUMBER

4875-55

BROCKLEHURST ARCHITECTS LIMITED  
15 High Street, West Wycombe  
Buckinghamshire HP14 3AE  
01494 521621  
www.brocklehurst.com