


© Brocklehurst Architects Limited

All dimensions and levels to be checked on site and any discrepancies to be reported to the architect before construction.

Written dimensions to be taken in preference to scaled dimensions.

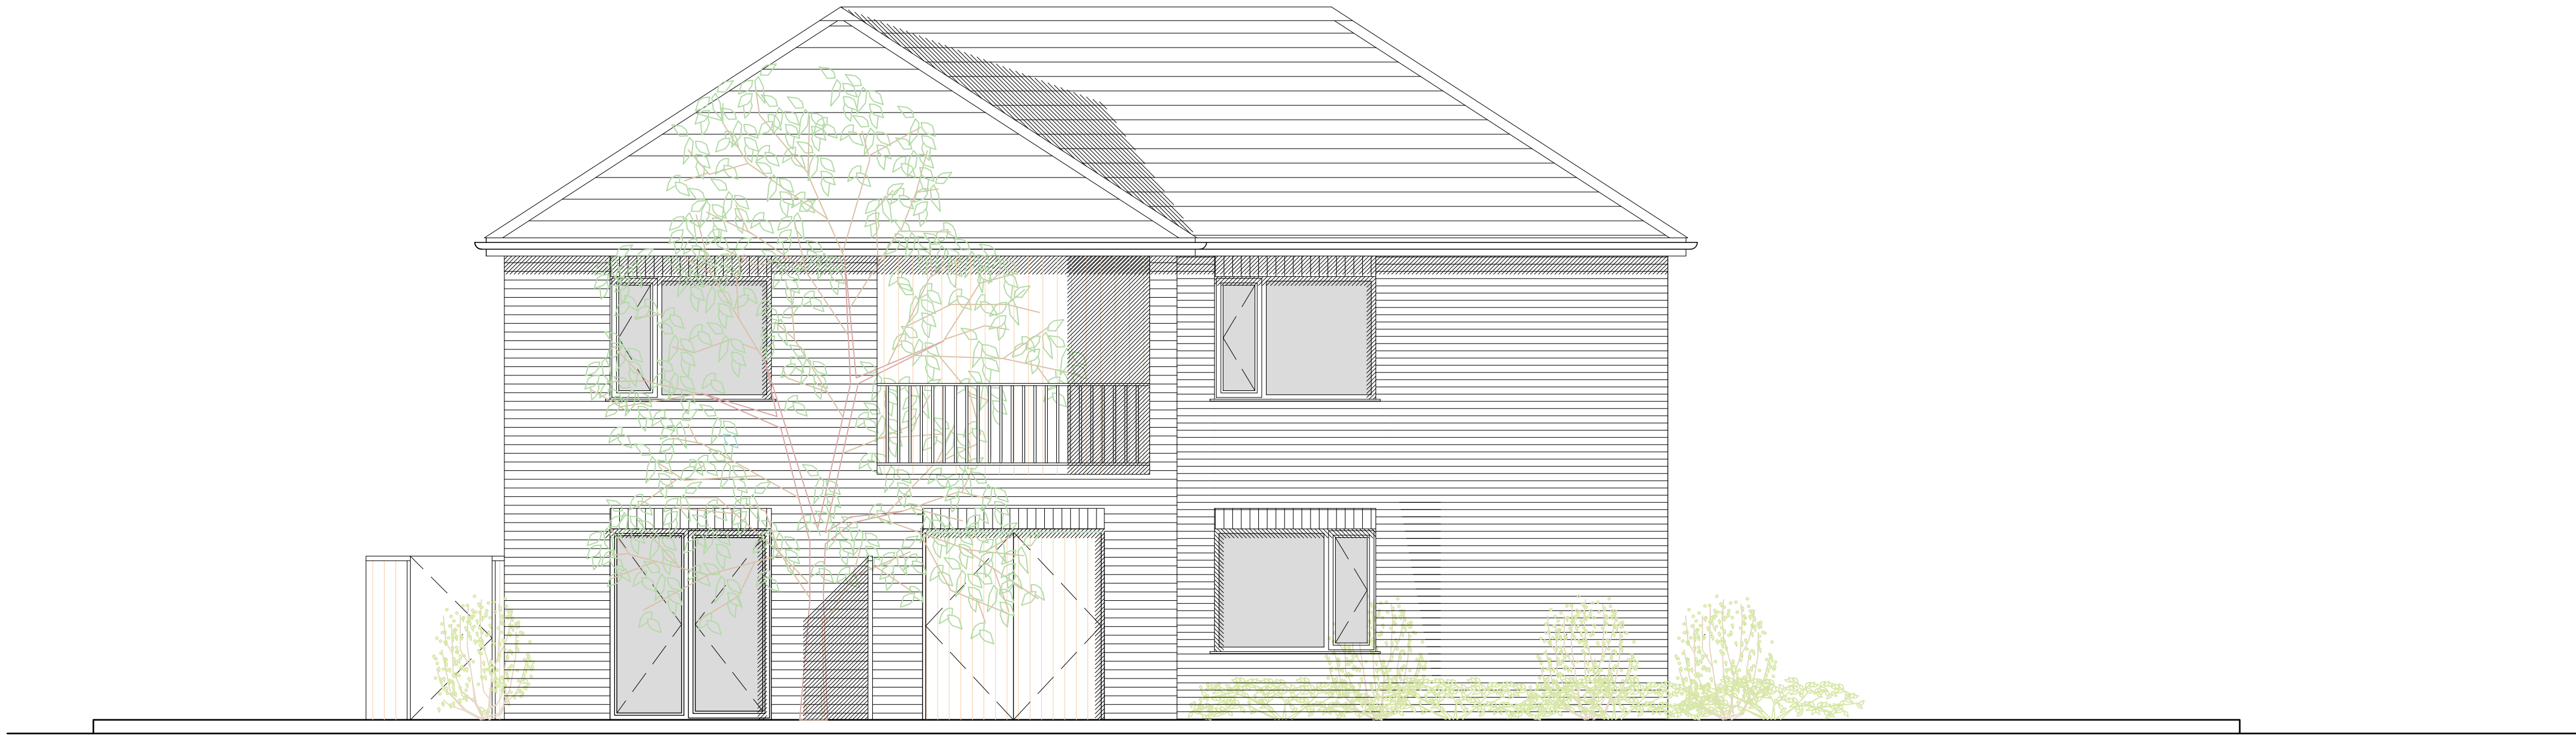

PROPOSED SOUTH ELEVATION

Rev	Date	Amendment
A	05.11.18	Balcony balustrade added.
B	13.02.19	Units 2 & 3 combined to create 1 x 2-bed dwelling, proposed crossover added.
-	-	-



PROPOSED NORTH ELEVATION

CLIENT
Mr Pavinder and
Mrs Aruna Bassi
PROJECT
Botwell Crescent

DRAWING
Proposed Elevations
North and South

CHECKED
JP
DRAWN
KL
X-REF(S)
4875 xref Scheme 3
PLOT STYLE
brox.ctb
DATE
13.02.2019
SCALE
1:50 @ A1
DRAWING NUMBER

4875-53 B

BROCKLEHURST ARCHITECTS LIMITED
15 High Street, West Wycombe
Buckinghamshire HP14 3AE
01494 521621
www.brocklehurst.com

BROCKLEHURST ARCHITECTS