


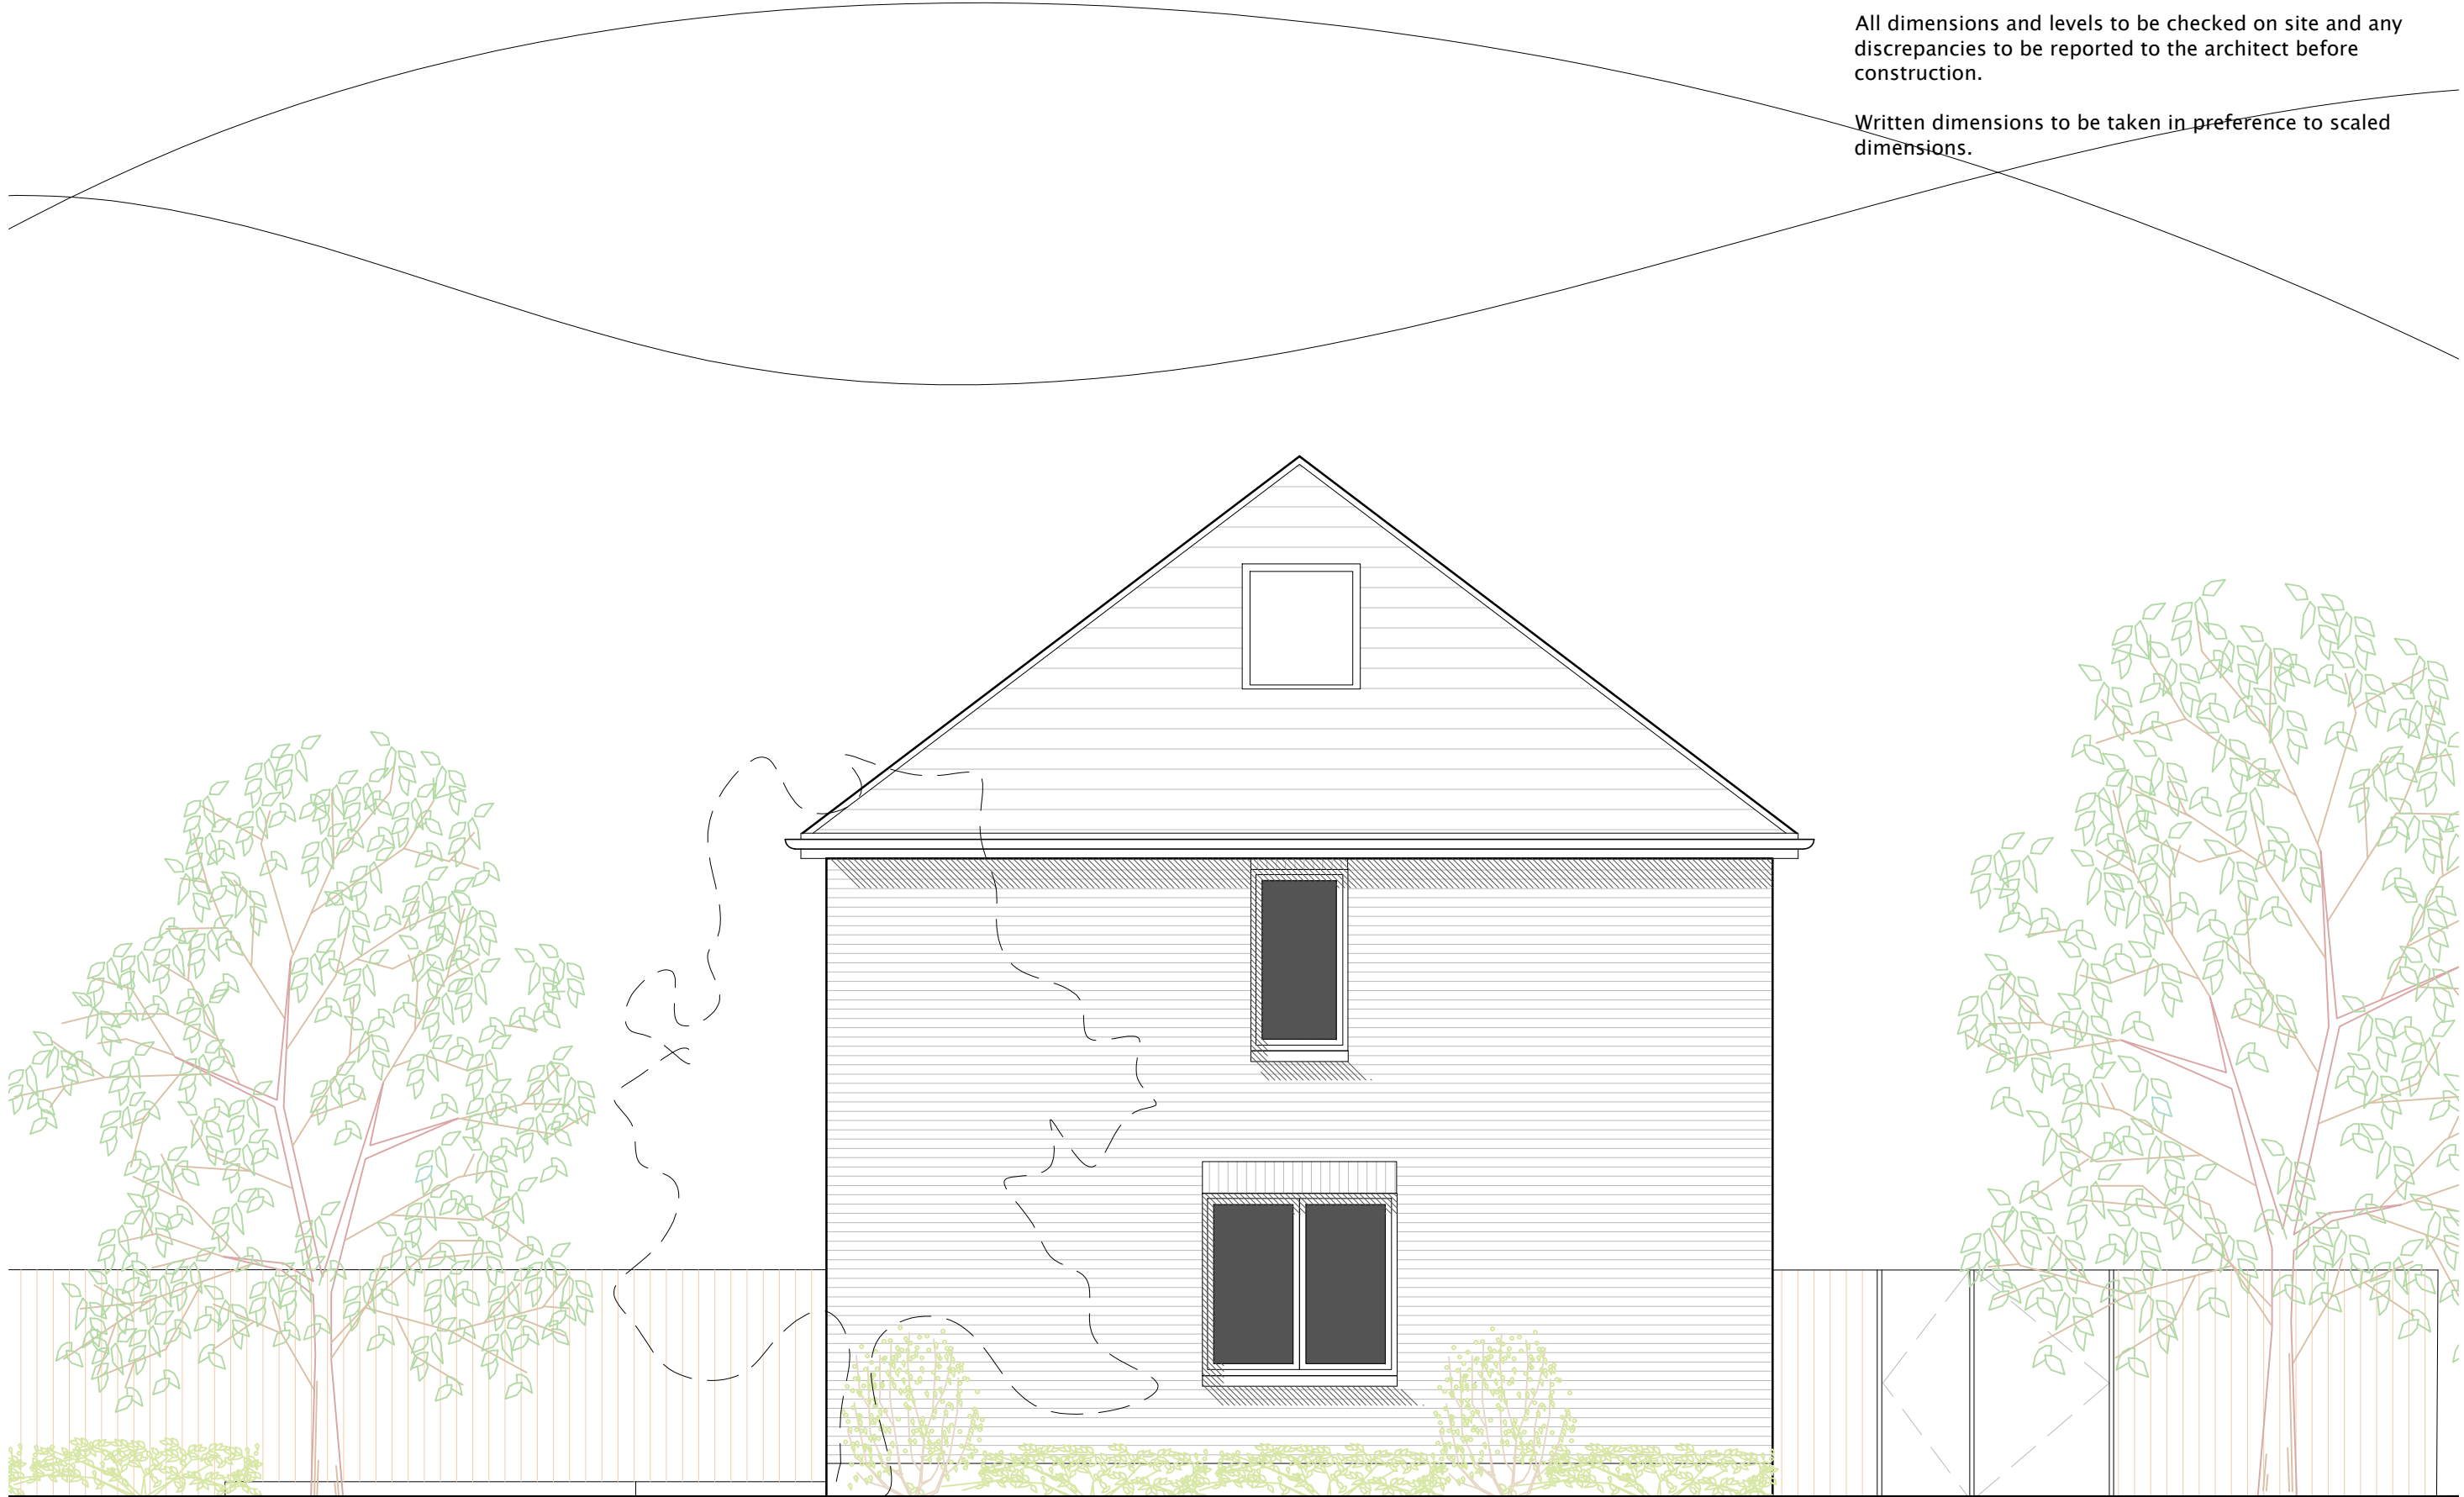

13 BOTWELL CRESCENT

REAR ELEVATION  
south




SIDE ELEVATION  
east



FRONT ELEVATION  
north

13 BOTWELL CRESCENT

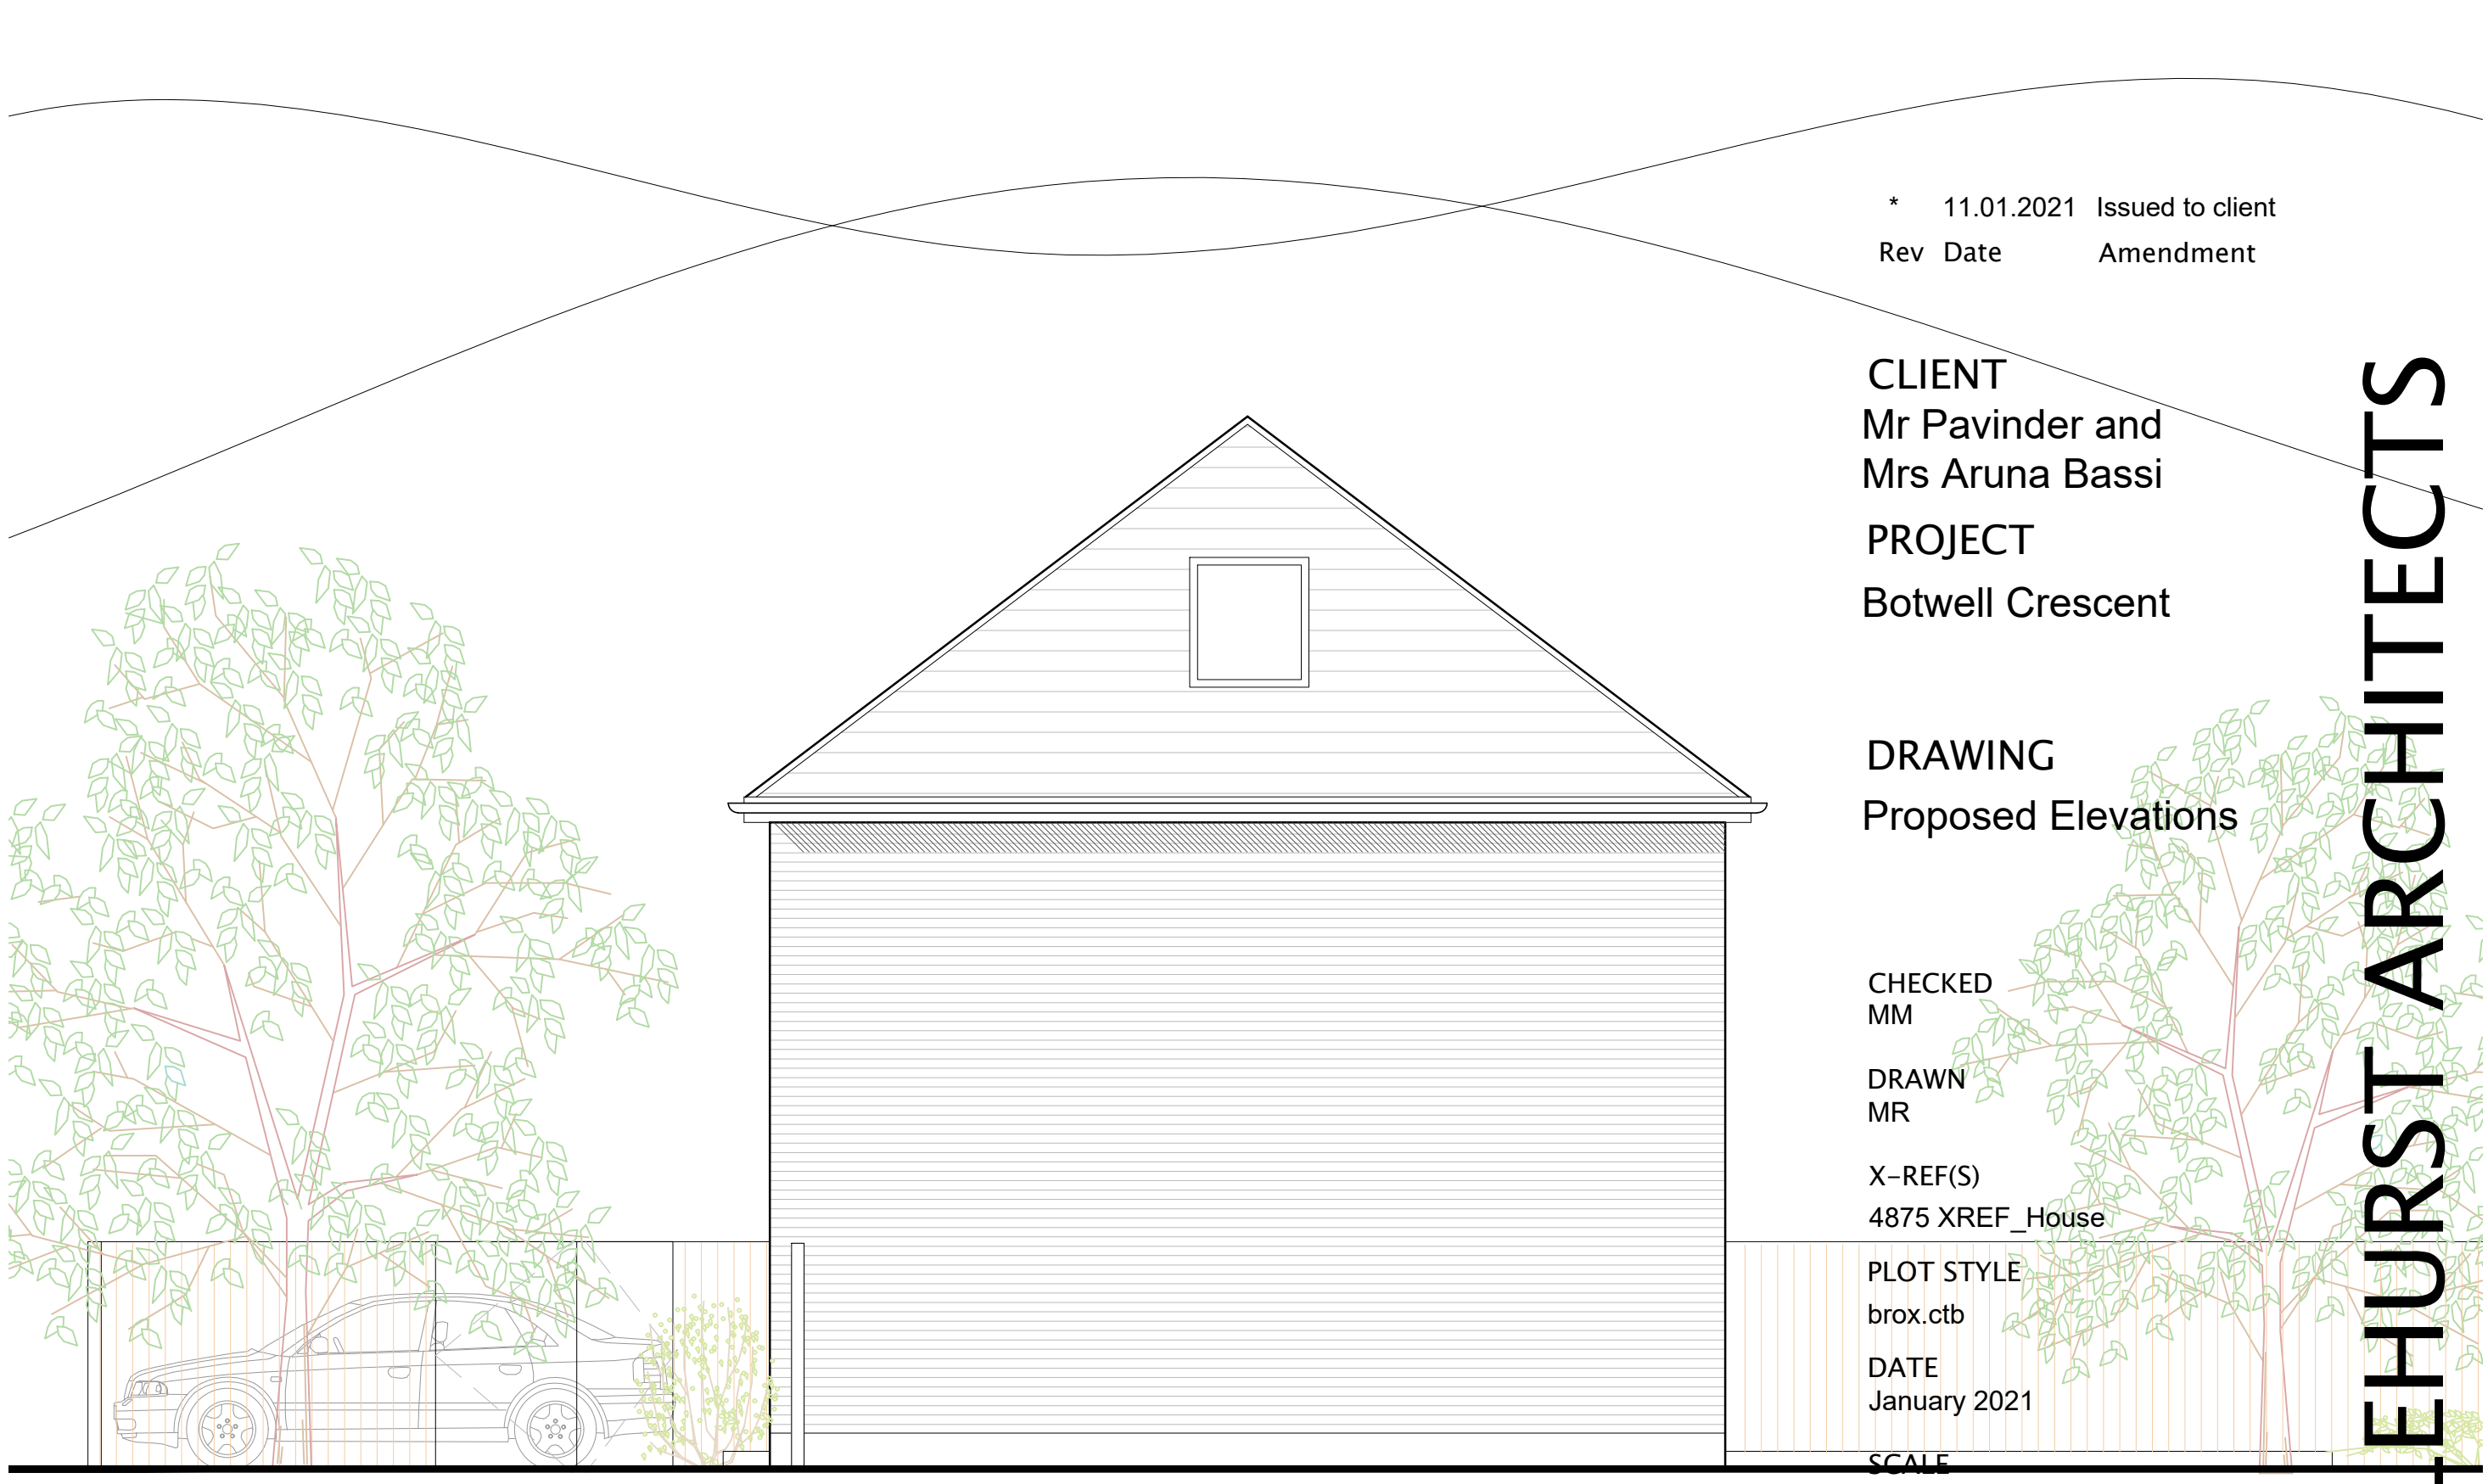

SIDE ELEVATION  
west

|     |            |                  |
|-----|------------|------------------|
| *   | 11.01.2021 | Issued to client |
| Rev | Date       | Amendment        |

CLIENT  
Mr Pavinder and  
Mrs Aruna Bassi  
PROJECT  
Botwell Crescent

DRAWING  
Proposed Elevations

CHECKED  
MM  
DRAWN  
MR

X-REF(S)  
4875 XREF\_House

PLOT STYLE  
brox.ctb

DATE  
January 2021

SCALE

1:50 @ A1

DRAWING NUMBER

4875-04

BROCKLEHURST ARCHITECTS LIMITED  
15 High Street, West Wycombe  
Buckinghamshire HP14 3AE

01494 521621  
www.brocklehurst.com

