

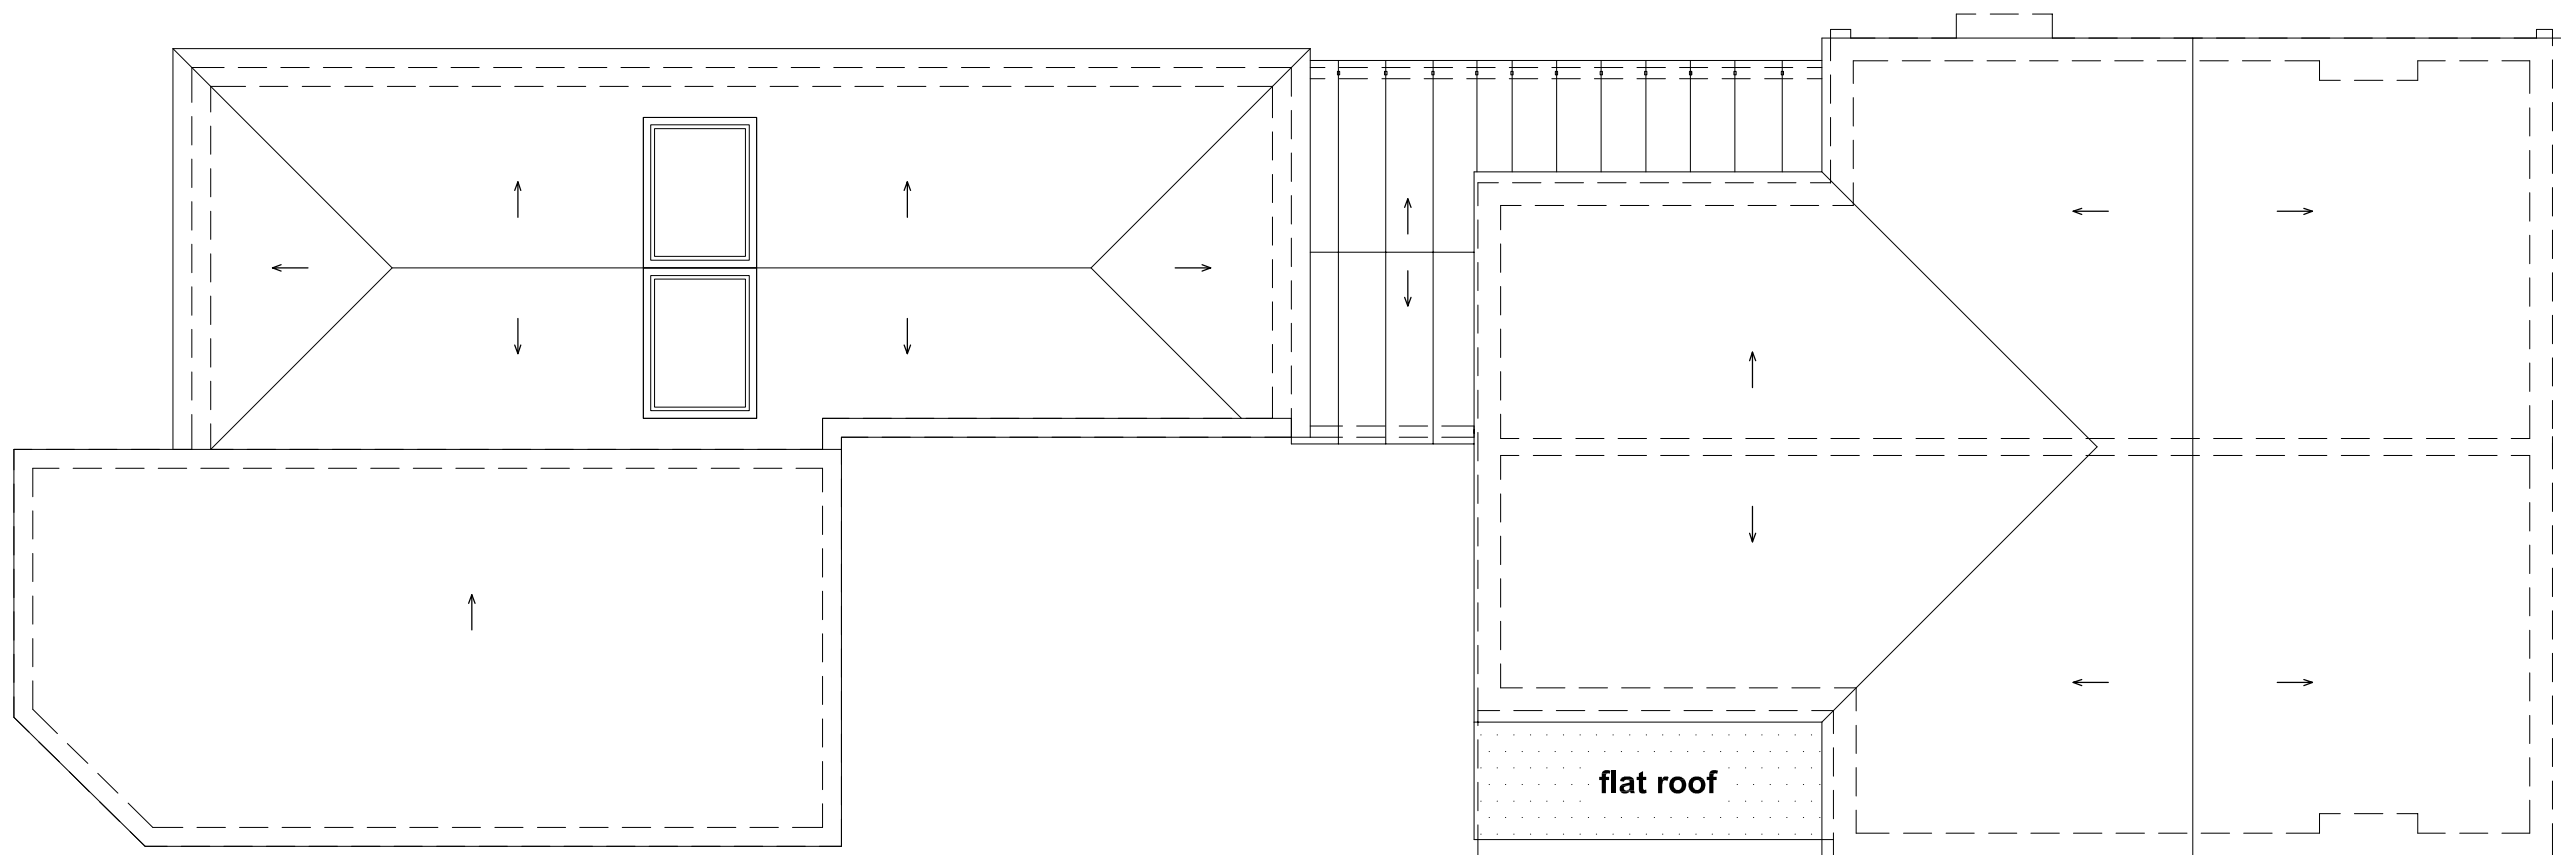


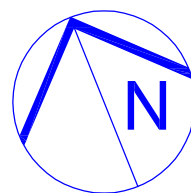

PROPOSED ROOF PLAN

 

	SITE: High Road, Ickenham	JOB TITLE: Conversion into 1 House	DRAWING TITLE: Proposed roof plan	SCALE: 1:100@A3	DATE: 14/04/2016
				DRAWING No.: P9/007	