




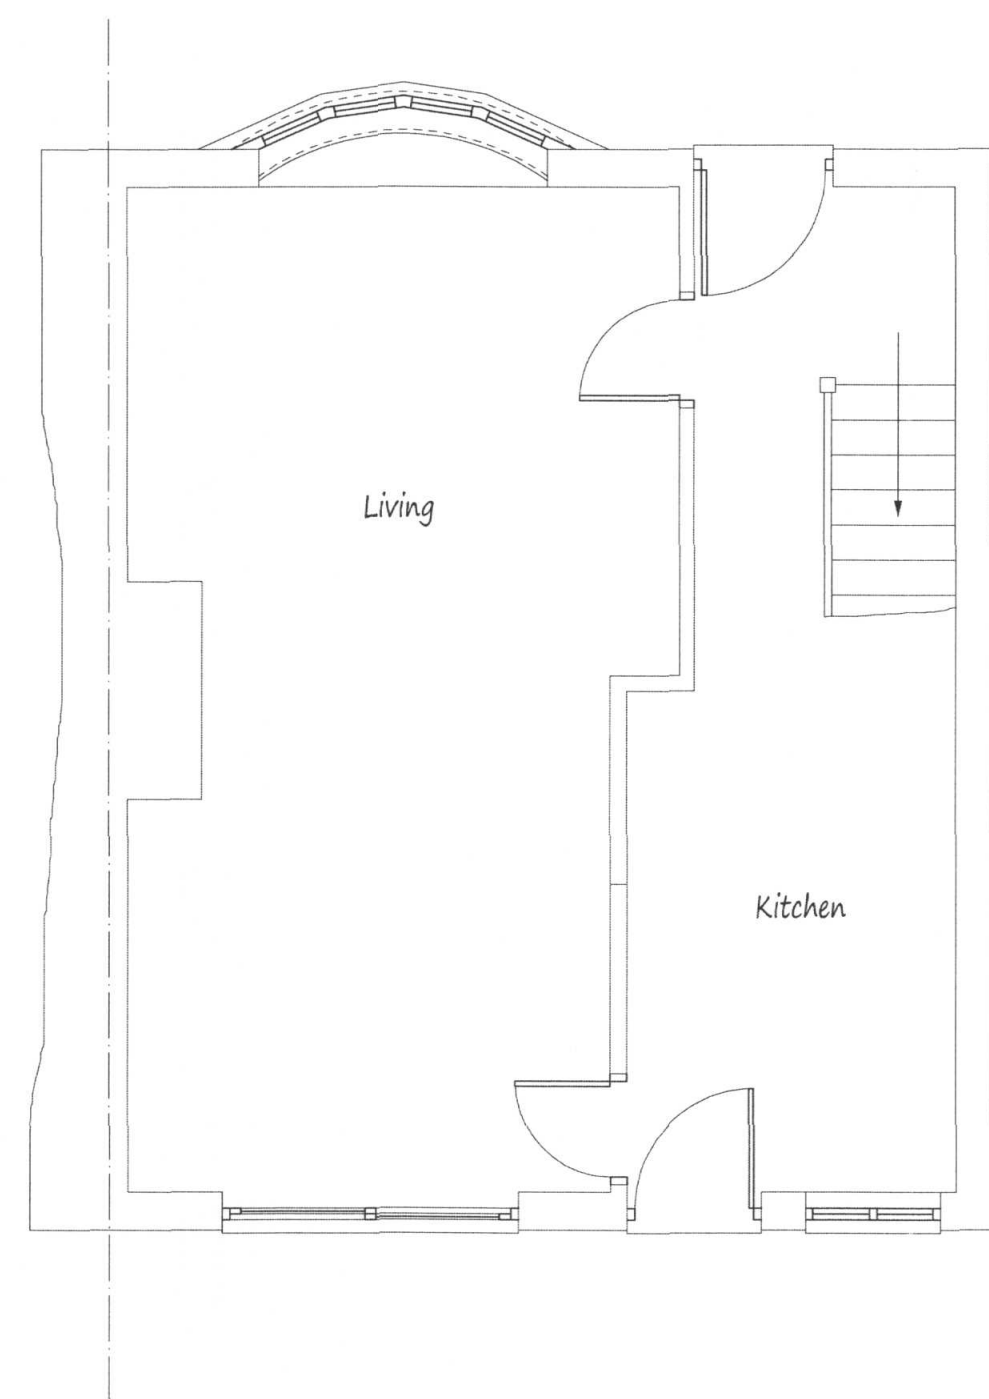

Existing Ground Floor Plan

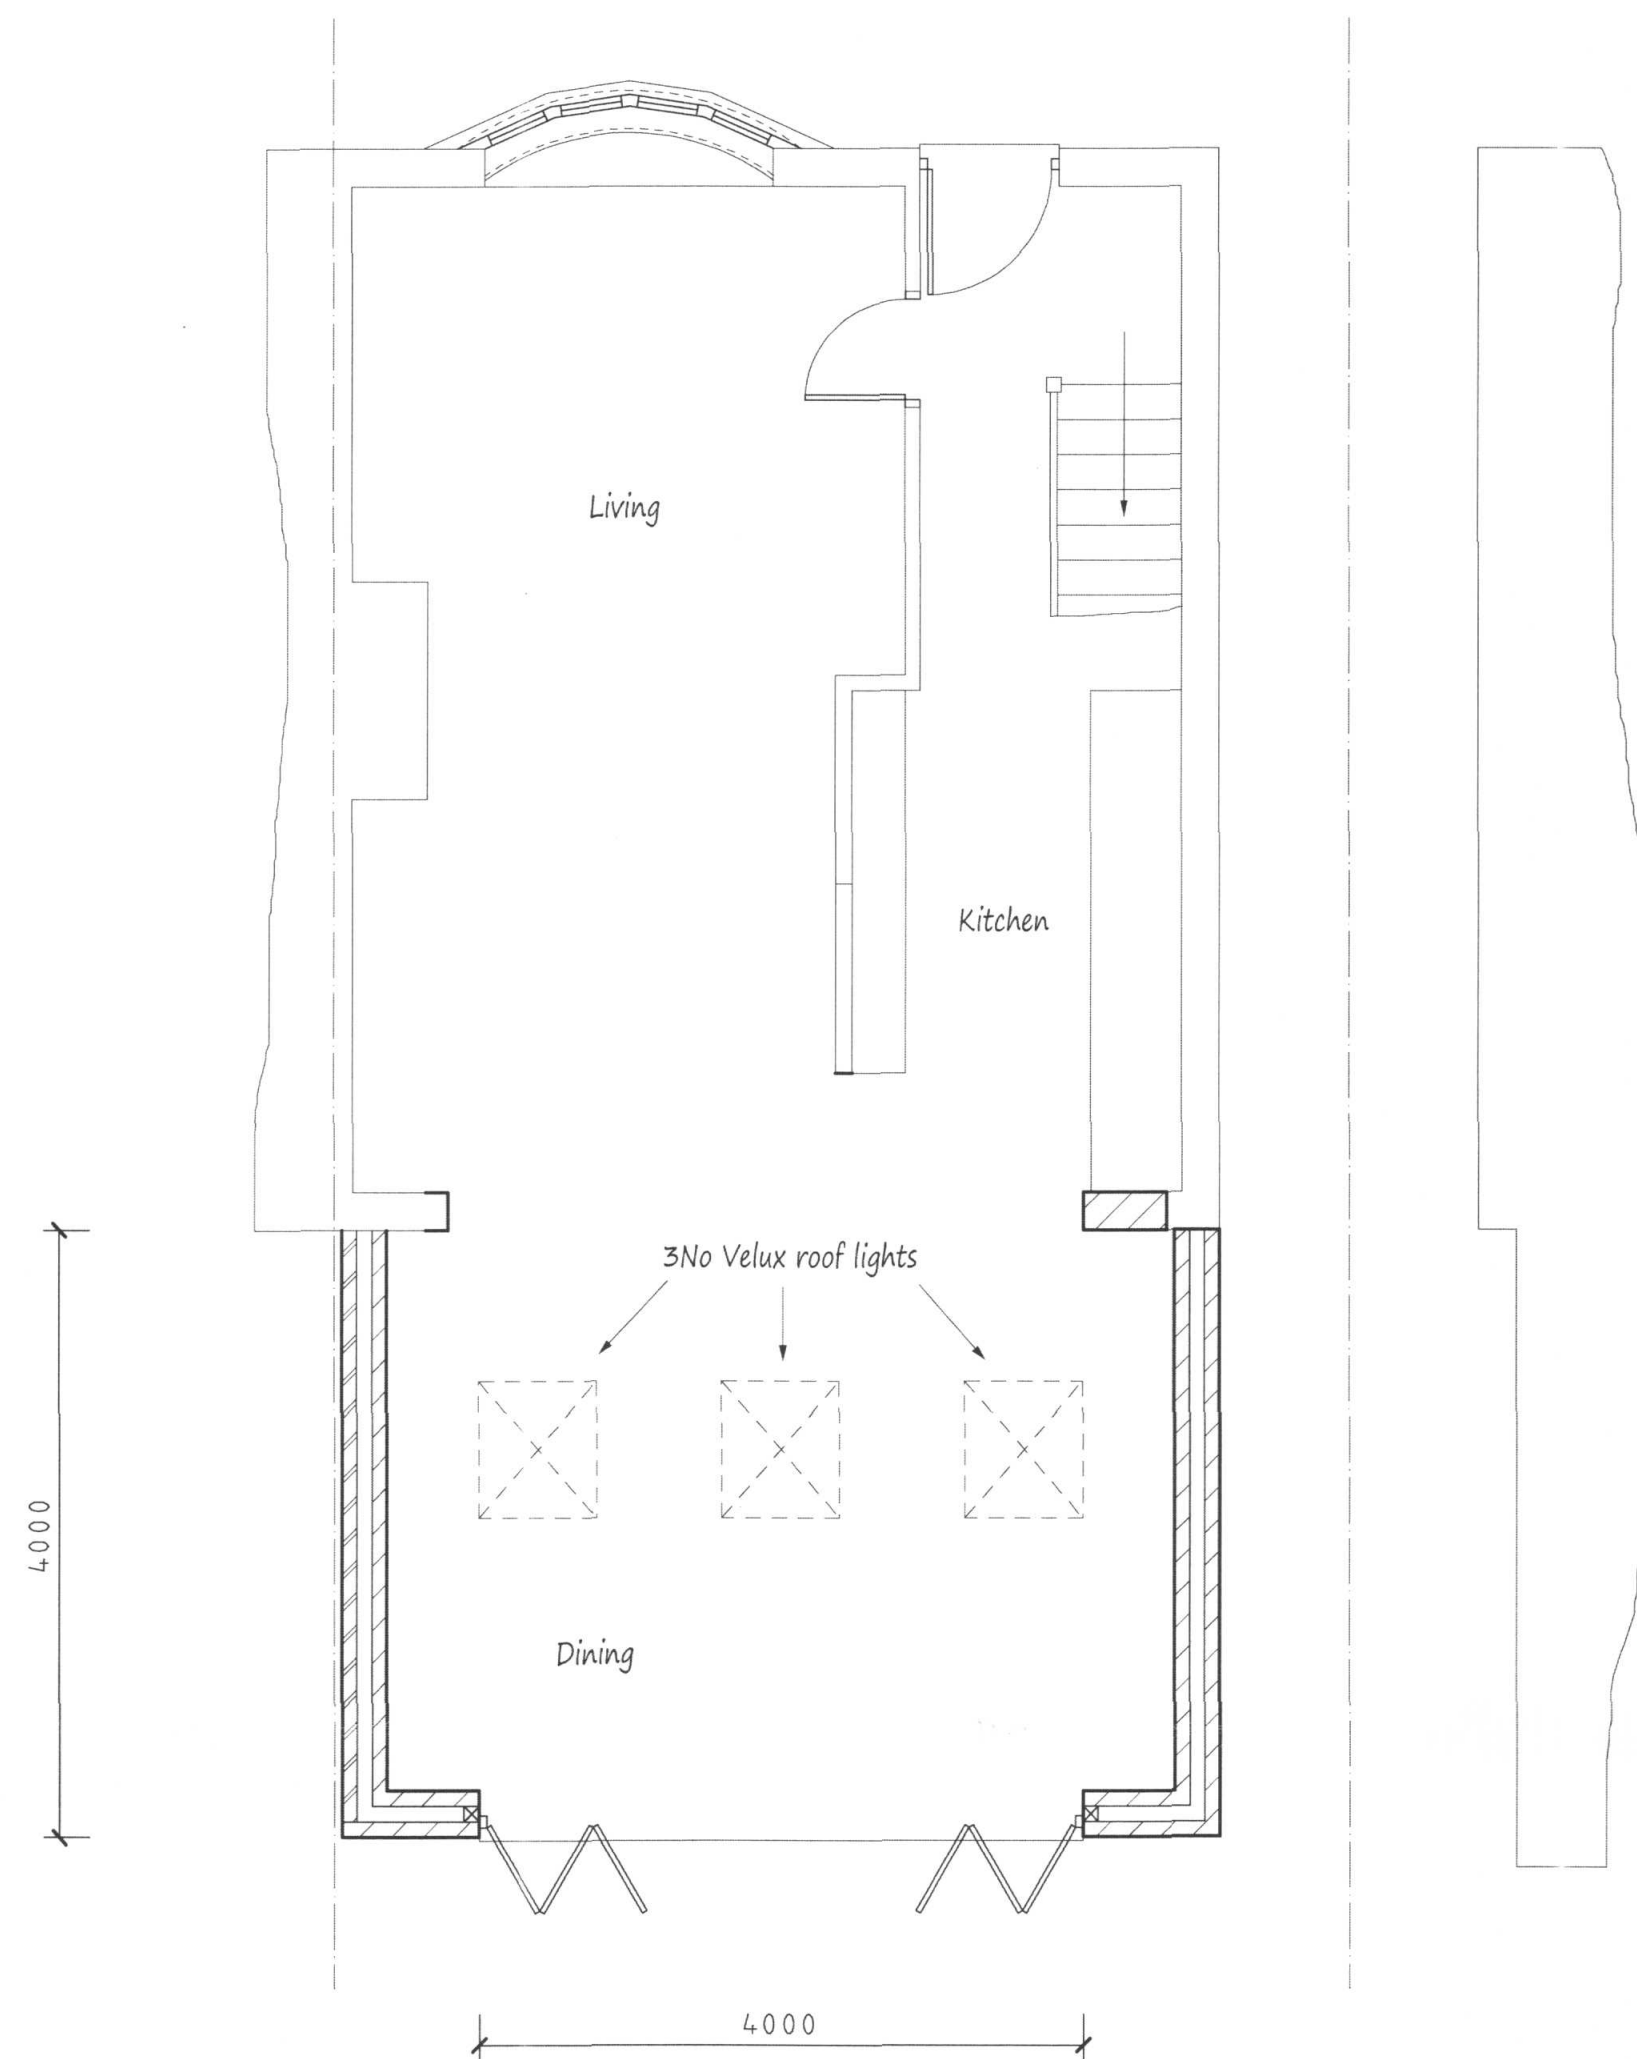


Proposed Ground Floor Plan

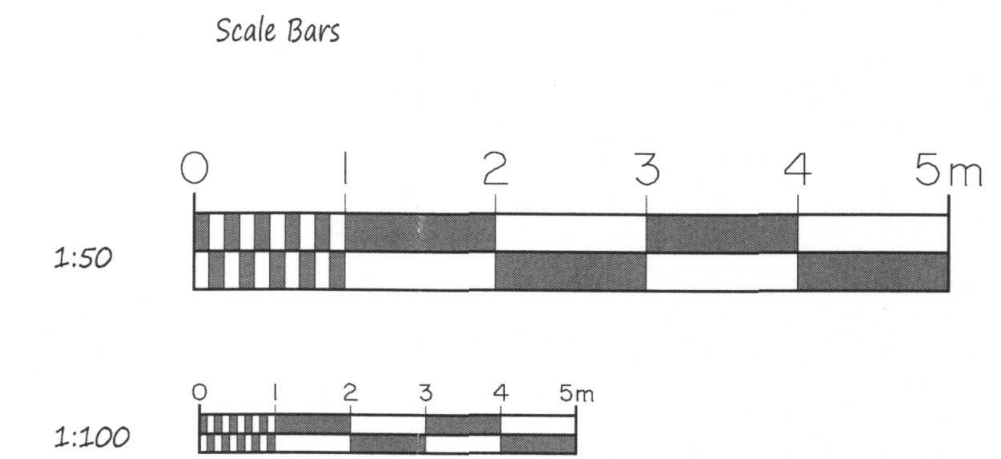


Proposed Elevations - All Materials to Match Existing





Rear Elevation

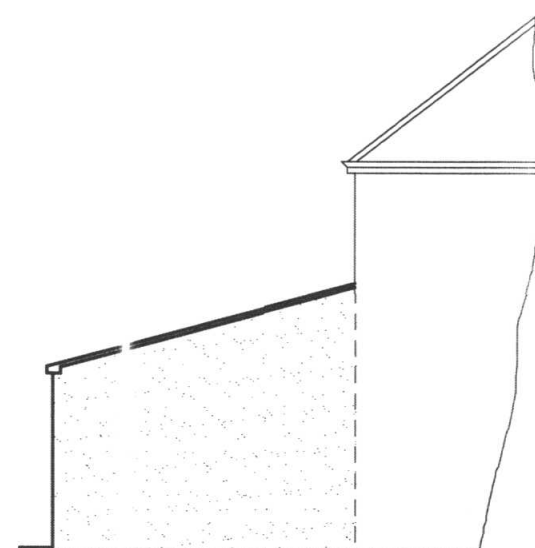

Side Elevation

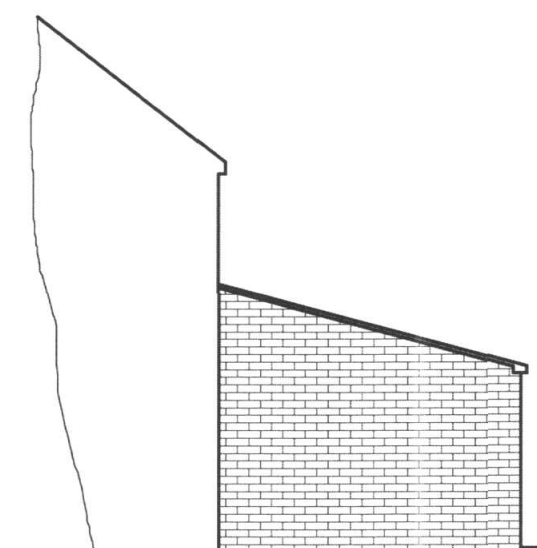

Side Elevation

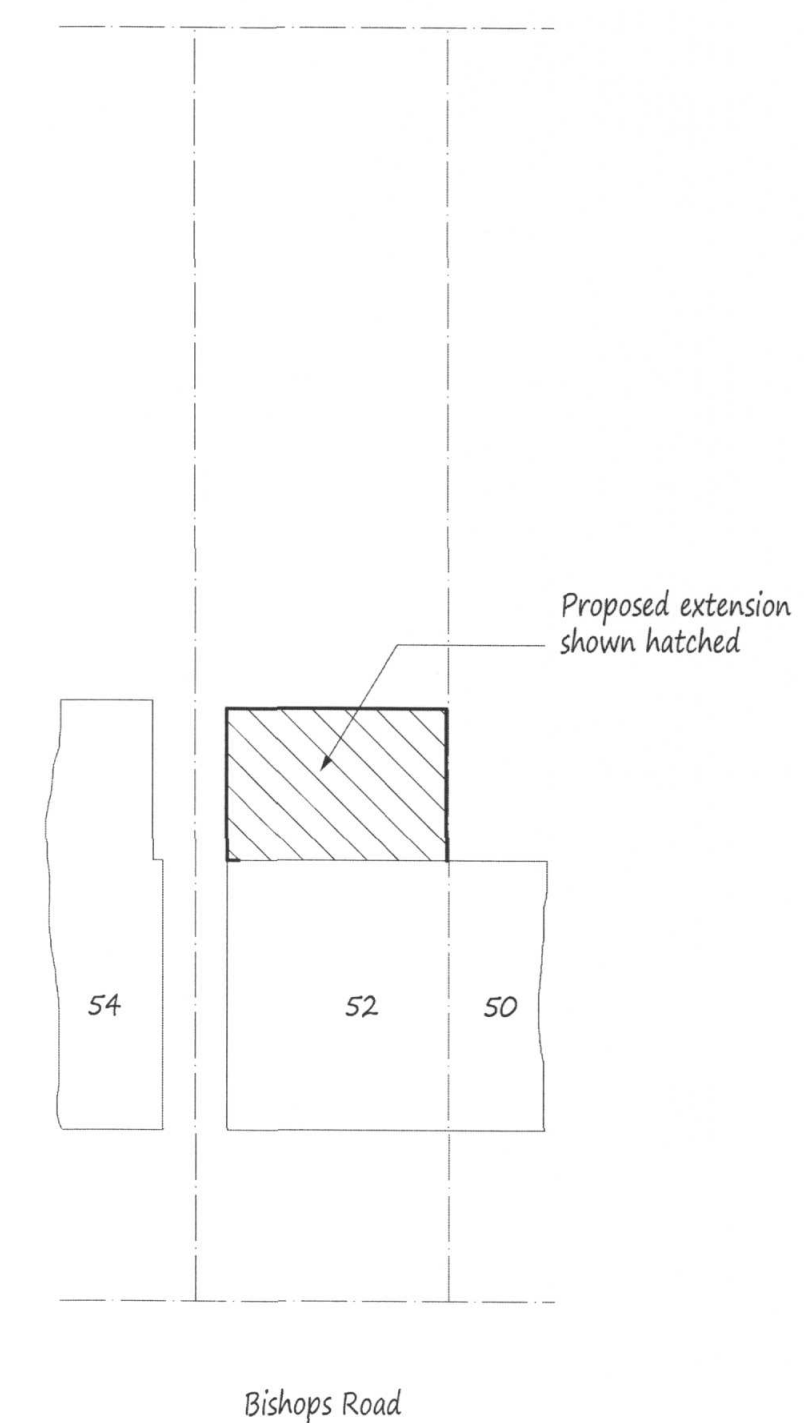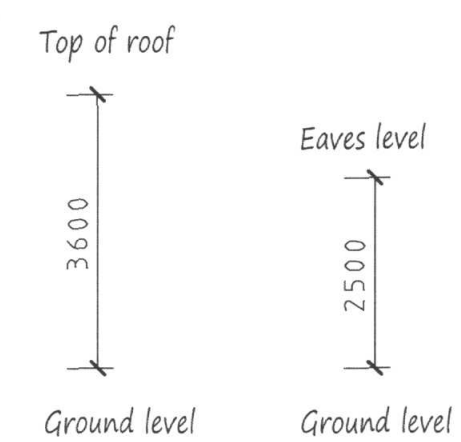

Site Plan scale 1:200

NOTES:
All dimensions must be checked on site and not scaled from this drawing.

A		
	Date	Revisions
Copyright		
G.E. Pottle & Co.		
Building Design &		
Management Services		
Suite B		
128 Manor Way		
Ruislip		
Middlesex		
HA4 8HR		
Tel: 01895 622800		
Fax: 01895 622900		
www.planning-pottle.co.uk		
Client		
Mr & Mrs Manakee		
Job Title		
52 Bishops Road		
Hayes		
Middlesex		
London Borough of Merton RECEIVED 05 AUG 2016 Planning Residents Services		
Drawing Title		
Proposed Single Storey Rear		
Extension		
Scale		
1:50, 100, 200		
Date		Drawn by
July 2016		MDP
Drg No.		
52/BR/01		