



EAST ELEVATION

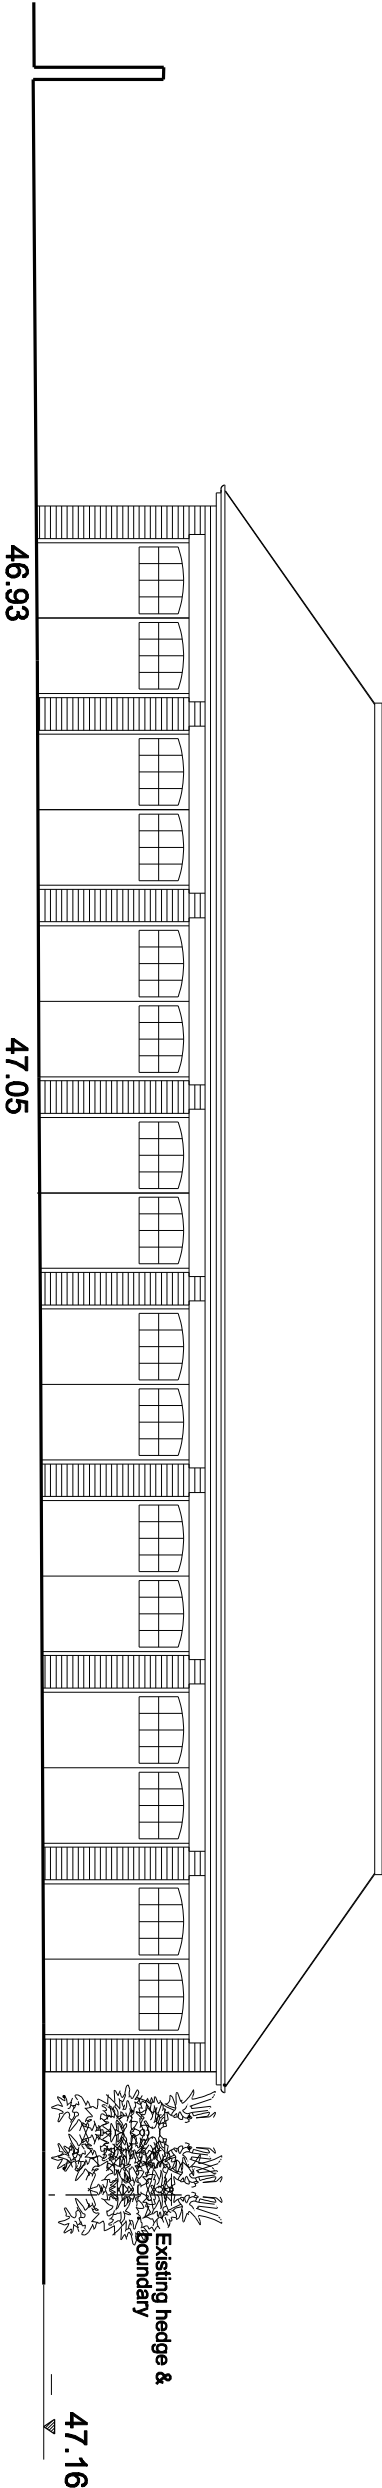

WEST ELEVATION

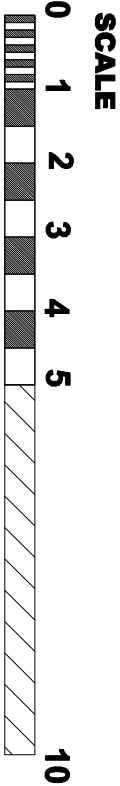

REV NOTES

DATE

JOB: Manor Close
CLIENT: Manor Close Developments
DRAWING: Existing Elevations
DATE: 24/07/2016
DWG NO: 637 002
STATUS:

REVISION: H
SCALE: 1:100@ A3

