


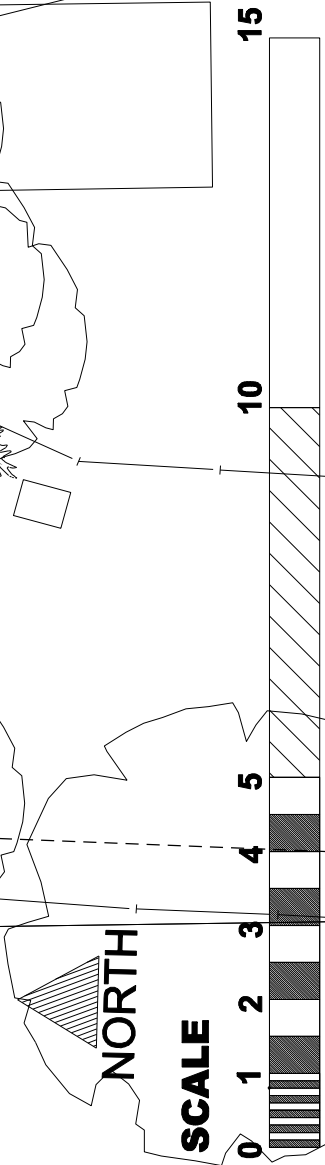

| REV | NOTES                                    | DATE       |
|-----|------------------------------------------|------------|
|     | Rev D Plan amended                       | 12 01 2017 |
|     | Rev E Unit 4 area increased              | 7 3 17     |
|     | Rev F Footprint shape and areas amended. | 10 5 17    |

**JOB:** Manor Close  
**CLIENT:** Manor Close Developments Ltd  
**DRAWING:** First Floor Plan  
**DATE:** 24/07/2016  
**DWG NO:** 637 L 104  
**STATUS:**

**REVISION: F**  
**SCALE: 1:100@ A3**

**STUDIO 303 LTD** Studio 1A , 33 Greenwood Place, London NW5 1LB t +44 (0)20 7253 2587

DO NOT SCALE FROM THIS DRAWING. ALL DIMENSIONS TO BE VERIFIED ON SITE. COPYRIGHT PROTECTED.