


REV NOTES

DATE

JOB: Manor Close
CLIENT: Manor Close Developments Ltd
DRAWING: South and East Elevation
DATE: 24/07/2016
DWG NO: 637 108
STATUS: Studio 1A, First Floor, 33 Greenwood Place, London NW5 1LB

REVISION: A
SCALE: 1:50@ A1
1:100@ A3
t +44 (0)20 7253 2587

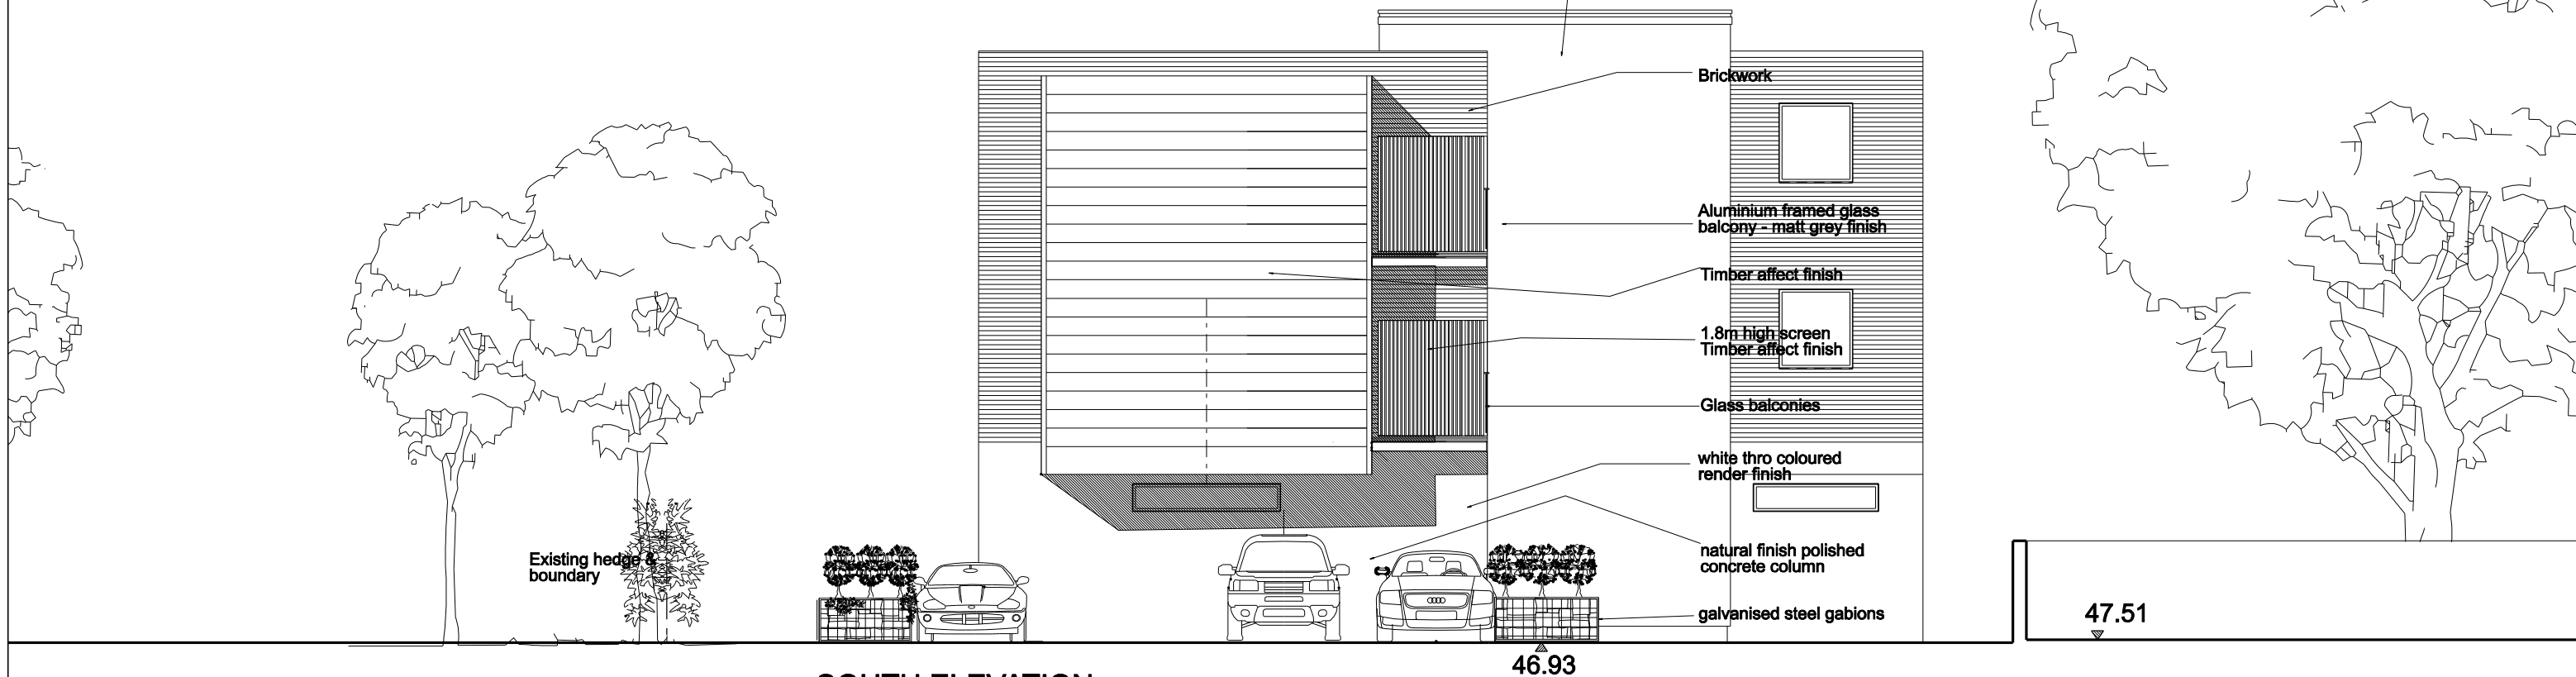